B.M. 145.86 N.E. Corner Conc. Porch Ho # 1001 S Yale
Chaining East On ℄

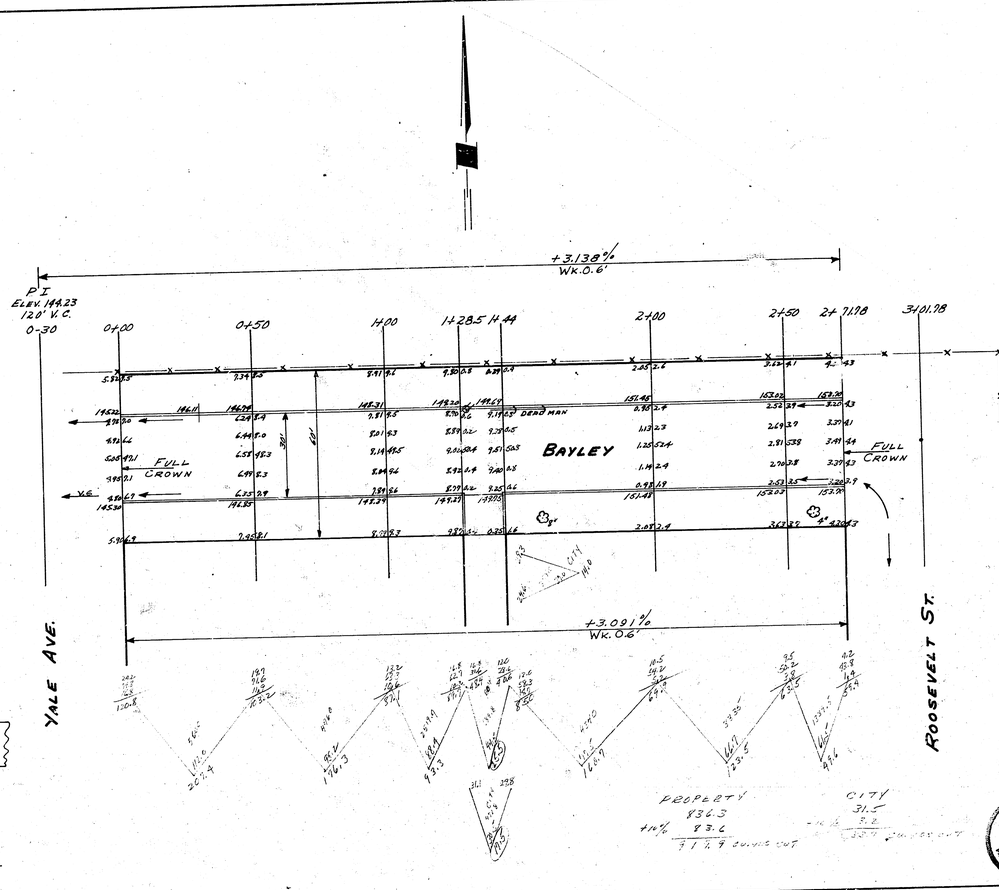

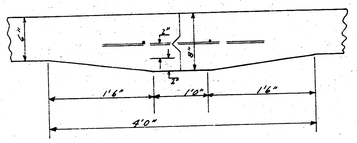

Detail Of Mastic Key Joint
No Scale

B.E. Smith
Licensed
436
Kansas
Professional Engineer

Bayley

E.L. Yale To W.L. Roosevelt
30' Conc. & Cb.
City Of Wichita Kan.
B.E. Smith City Engineer
May 1955 Proj. No. C13-92