Survey Cloudy
Plan Growing
Exc. Growing
Checked 2/...

BM- 158.57 NW cor conc. Porch Ho.# 1002 S. Edgemoor.
Stationing on S. ft.

BM- 158.05 NE cor conc. porch Ho.# 961 S. Christine

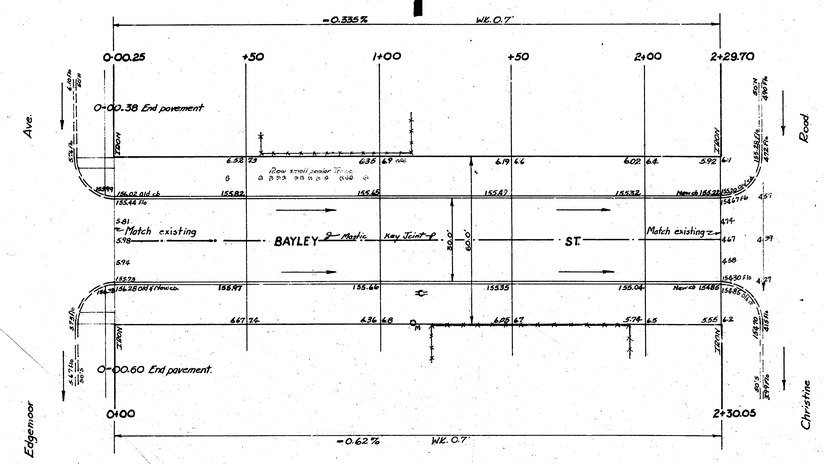

— Excavation —
18 per ft —
576.4
-0.10 57.6
6360 Cu yds

City
0

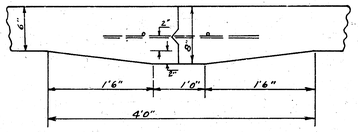

DETAIL OF MASTIC KEY JOINT
NO SCALE

B.E. SMITH
ENGINEER
436
KANSAS

BAYLEY ST.
E.L. Edgemoor to W.L. Christine
30' Conc + Cb.
CITY OF WICHITA, KANSAS
B.E. SMITH CITY ENGINEER
Feb. 1956 PROJ. NO. C-15-275