


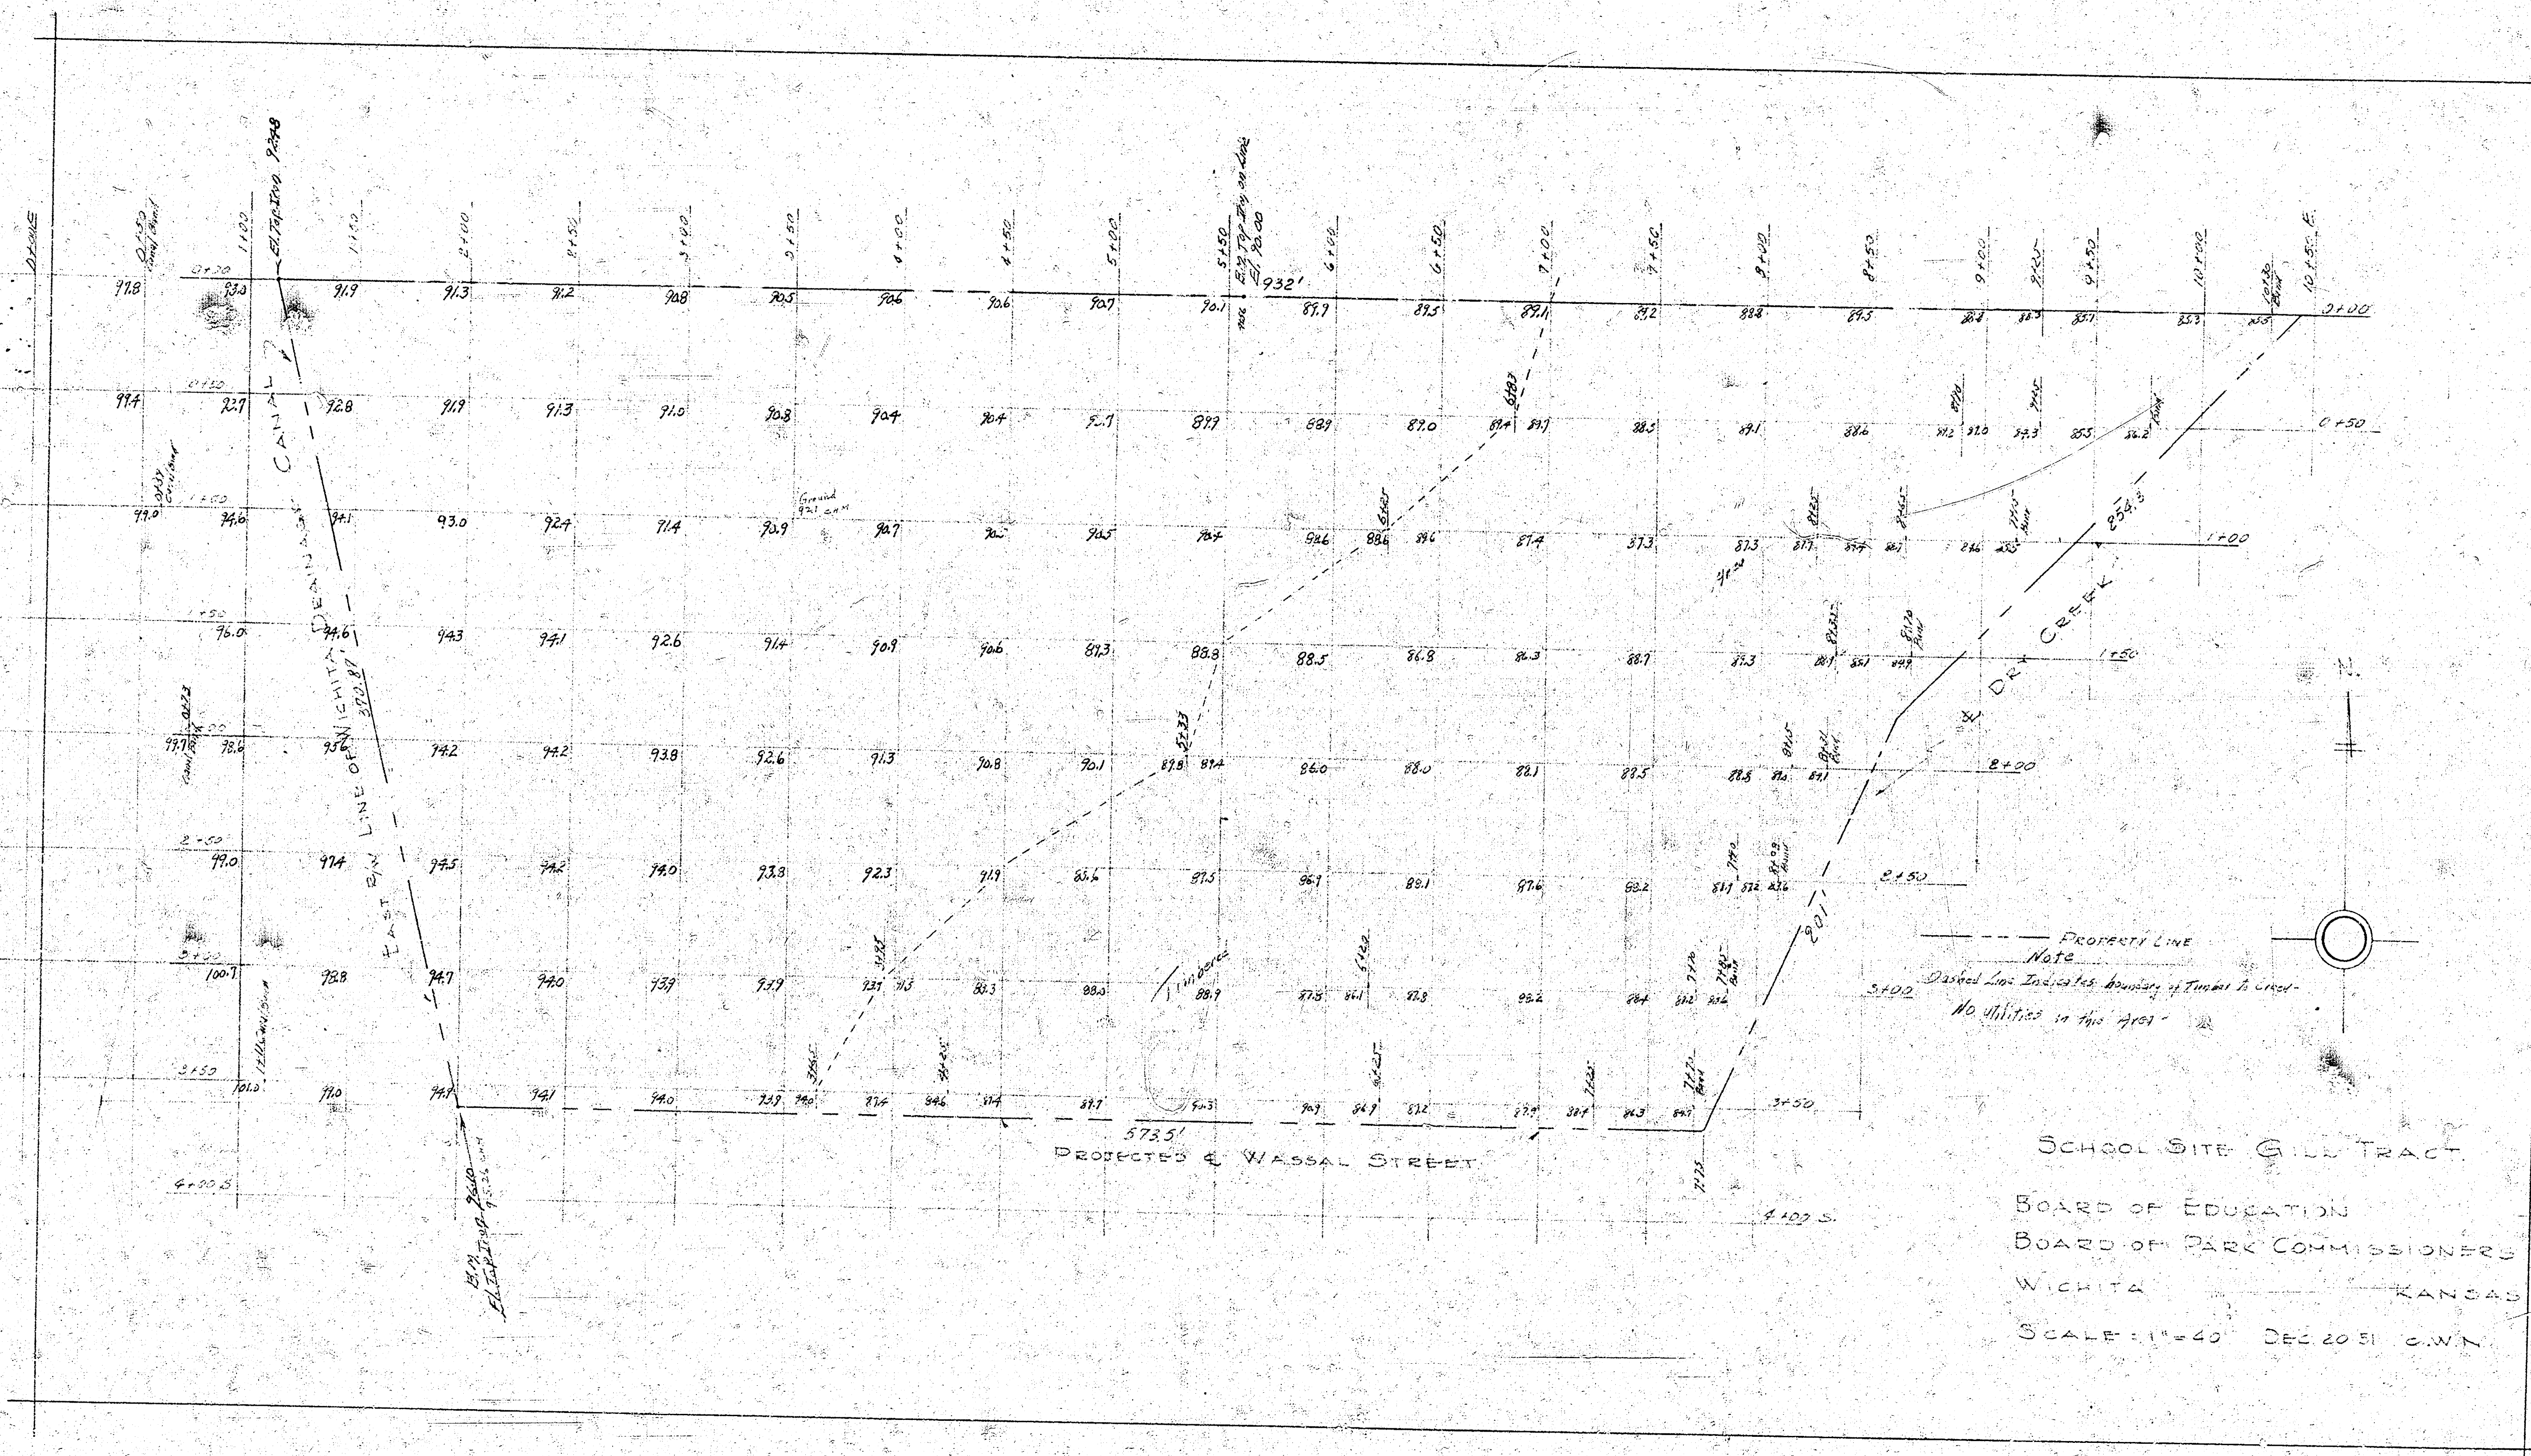

SCHOOL SITE GILL TRACT

BOARD OF EDUCATION
BOARD OF PARK COMMISSIONERS
WICHITA KANSAS

SCALE 1"=40' DEC 20 51 C.W.T.