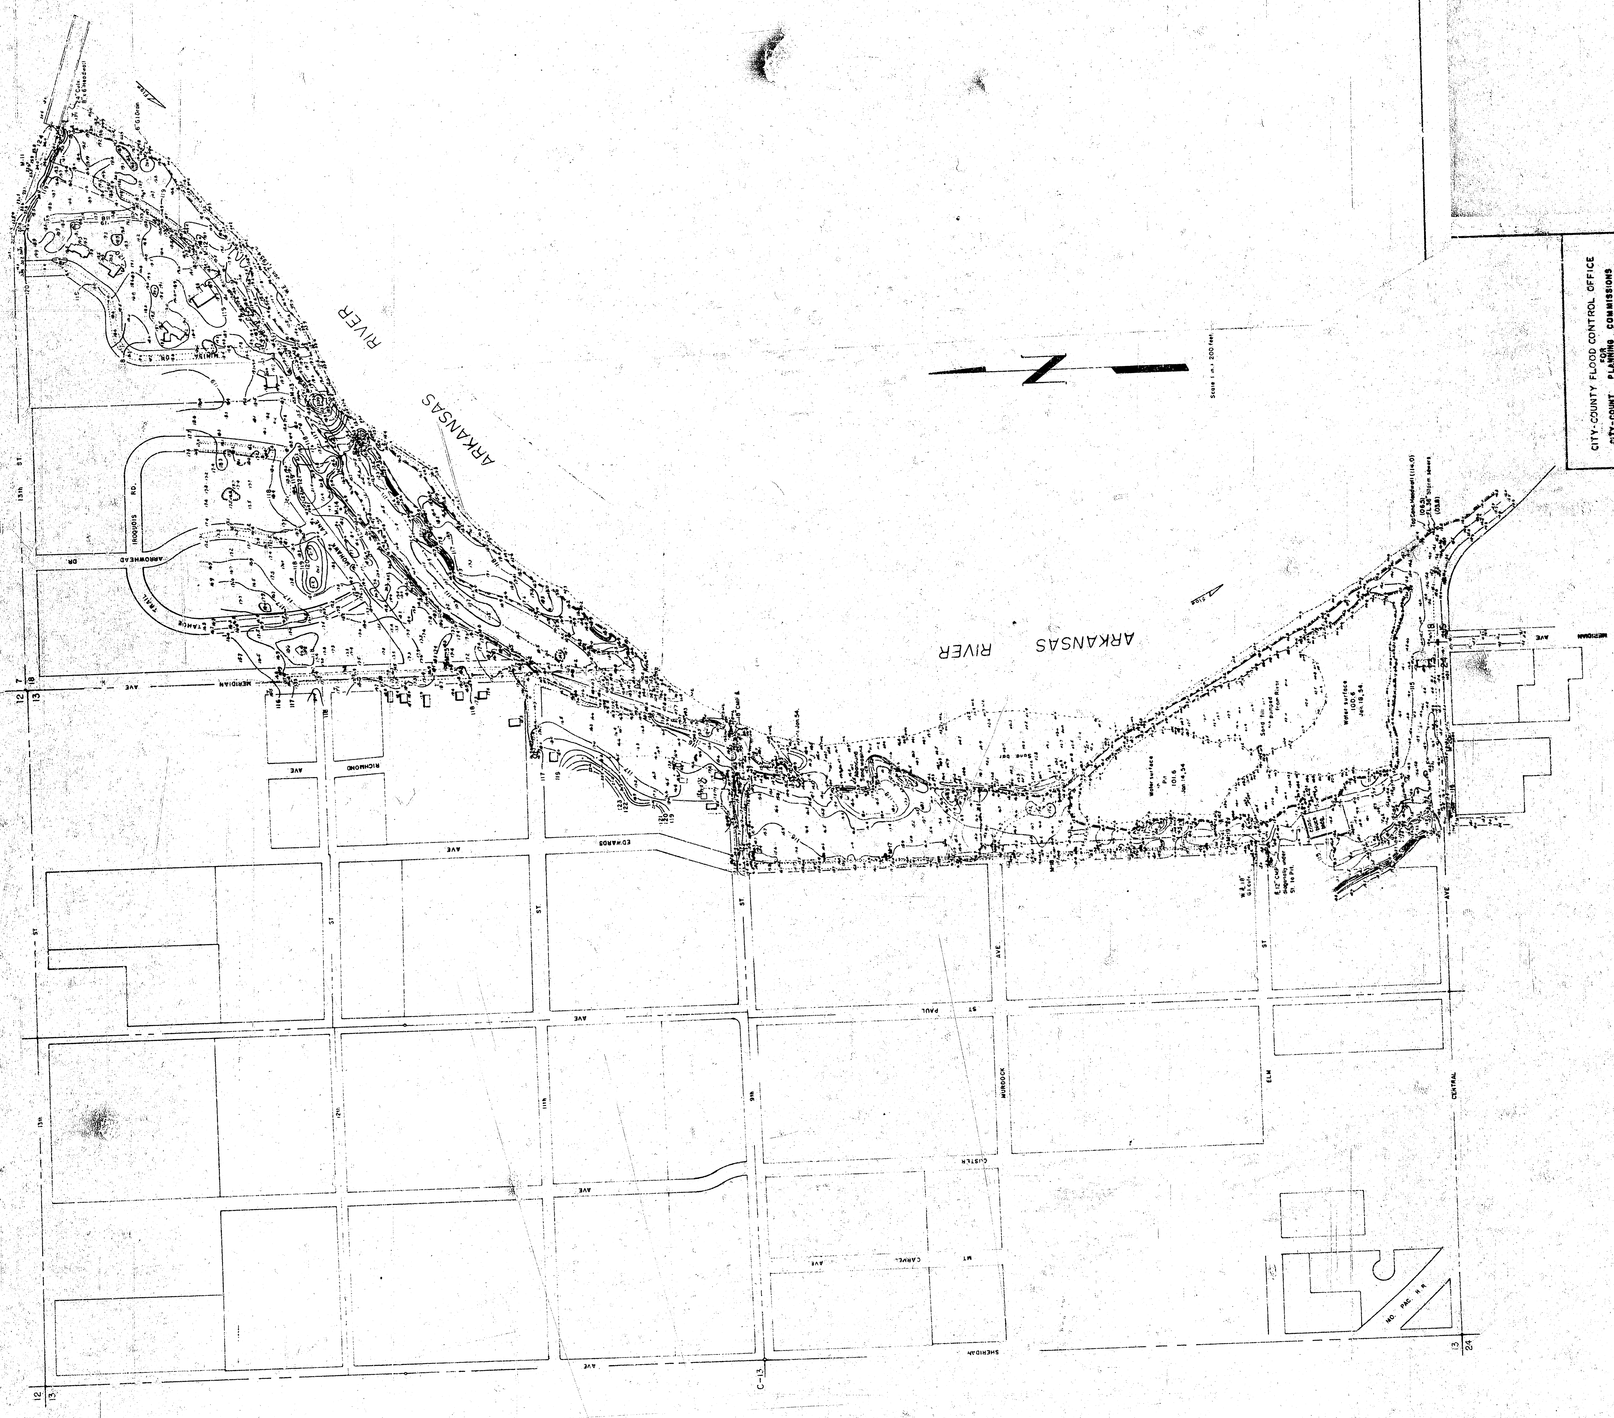

CITY-COUNTY FLOOD CONTROL OFFICE
AND
CITY-COUNT PLANNING COMMISSIONS
TOPOGRAPHIC SURVEY
SEC 13 T-27 S. R-1-W.