

RECORD, FOR APPROVAL DATE	
ENGINEER, BUREAU OF PUBLIC ROADS FEDERAL HIGHWAY ADMINISTRATION DEPARTMENT OF TRANSPORTATION	
APPROVED	DATE
DIVISION ENGINEER, BUREAU OF PUBLIC ROADS FEDERAL HIGHWAY ADMINISTRATION DEPARTMENT OF TRANSPORTATION	

SIDE ROAD TRAFFIC ROUTING

1. 45th Street to be closed during construction. Traffic to be routed over Hydraulic Avenue, either to North or South. 45th St. to be opened to traffic after the completion of bridge construction and the Grading Contractor has completed the 45th St. Surfacing.
2. 53rd Street to be closed during construction. Local traffic to be carried thru construction Sta. 39+50 to Sta. 44+50. Traffic to be routed over Hydraulic Avenue and 41st St. 53rd Street to be opened to traffic after the Grading Contractor completes the 53rd Street Surfacing.
3. 61st Street to be closed during construction after 53rd Street has been surfaced and opened to traffic. 61st Street traffic to be routed over 53rd St. Frontage Road traffic to be carried thru construction of Sta. 34+25 to Sta. 57+25 on 41st Street. 61st Street to be opened to traffic after the completion of Chisholm Creek bridge construction. Grading Contractor has completed the Surfacing on 41st Street.
4. 69th Street to be closed during construction. Traffic to be routed over Hydraulic Avenue to 53rd Street and 41st Street. 69th Street to be opened to traffic after the completion of bridge construction and the Grading Contractor has completed the 69th Street Surfacing.
5. 77th St. to be closed and traffic to be routed over 69th Street after the Grading Contractor has completed the Surfacing on 69th Street. 77th Street to be opened to traffic after the completion of bridge construction and the Grading Contractor has completed the 77th Street Surfacing.
6. 85th Street to be closed to traffic. Traffic to be routed through construction on 69th Street. Grading Contractor to complete Surfacing of 69th Street. When 69th Street Surfacing is complete, 85th Street to be opened to traffic.
7. 93rd Street to remain closed to traffic after the Grading Contractor has surfaced 101st Street. Traffic to be routed over 101st Street to traffic.
8. 101st Street traffic to be closed during construction. Traffic to be routed over Hydraulic Avenue and 93rd Street until 101st Street is opened to traffic. Bridge Contractor to construct bridge and Grading Contractor to construct and surface 101st Street. Traffic to be routed over 101st Street after completion of bridge construction and Surfacing.
9. 109th Street to be closed during construction. Traffic to be routed over Hydraulic Avenue and 93rd Street until 101st Street is opened to traffic. 109th Street to be opened to traffic after completion of bridge construction and Surfacing.
10. 117th Street to remain closed. Traffic to be routed over Hydraulic Avenue to 93rd Street until 101st Street bridge and Surfacing is complete and 101st Street is opened to traffic.
11. 125th Street to be closed during construction. Traffic to be routed over Hydraulic Avenue and the completed bridge and Surfacing of 101st Street. 125th Street to be opened to traffic after the completion of the Gooseberry Creek bridge and Surfacing of 125th Street.

INDEX OF SHEETS

Sheet No.	Description
1	Title Sheet
2	Index of Sheets & Side Road Traffic Routing
3-9	Typical Sections for Roadway and Channel Relocation
10-43	Plan - Profile Sheets
44	Additional Right-of-Way
44A-44B	Borrow Area Location
44C	Erosion-Drainage Control
45-57	Fencing Plan Sheets
58	Subgrade Areas
59-60	Removal of Soft Areas and Special Backfill Areas
61-62	Interchange Layouts
63	Plan Details
64	Open Inlet (Type II Special) and Slope Drain
65	Curb Inlet (Type B)
66	Concrete Ditch Inlets (Type I and II)
67	Concrete Gutter and Gutter Inlet
68-77	Median Drain Summary
78	Inlet Summary
79-99A	Wash Checks
100	Concrete Ditch Lining
101-102A	Quarry Fence
103-104A	Retaining Wall Details
105-107	Highway Fence Details
108	Metal End Sections (Type I)
109-112	Concrete End Sections (Type I)
113-115A	Concrete Headwalls for Pipes through Cuts
116	Concrete Headwalls for Pipe Culverts
117	Soil Saver
118	Culvert Extensions (Typical)
119	Automatic Pipe Gate
120-121A	Culverts (Reinforced Concrete Box)
122-123A	Bridge No. 35W-87-20.81 (45th St.)

NO.	1	2	
-----	---	---	---	---	---	---	---	---	---	----	----	-----

NO.	1	2	
-----	---	---	---	---	---	---	---	---	---	----	----	-----


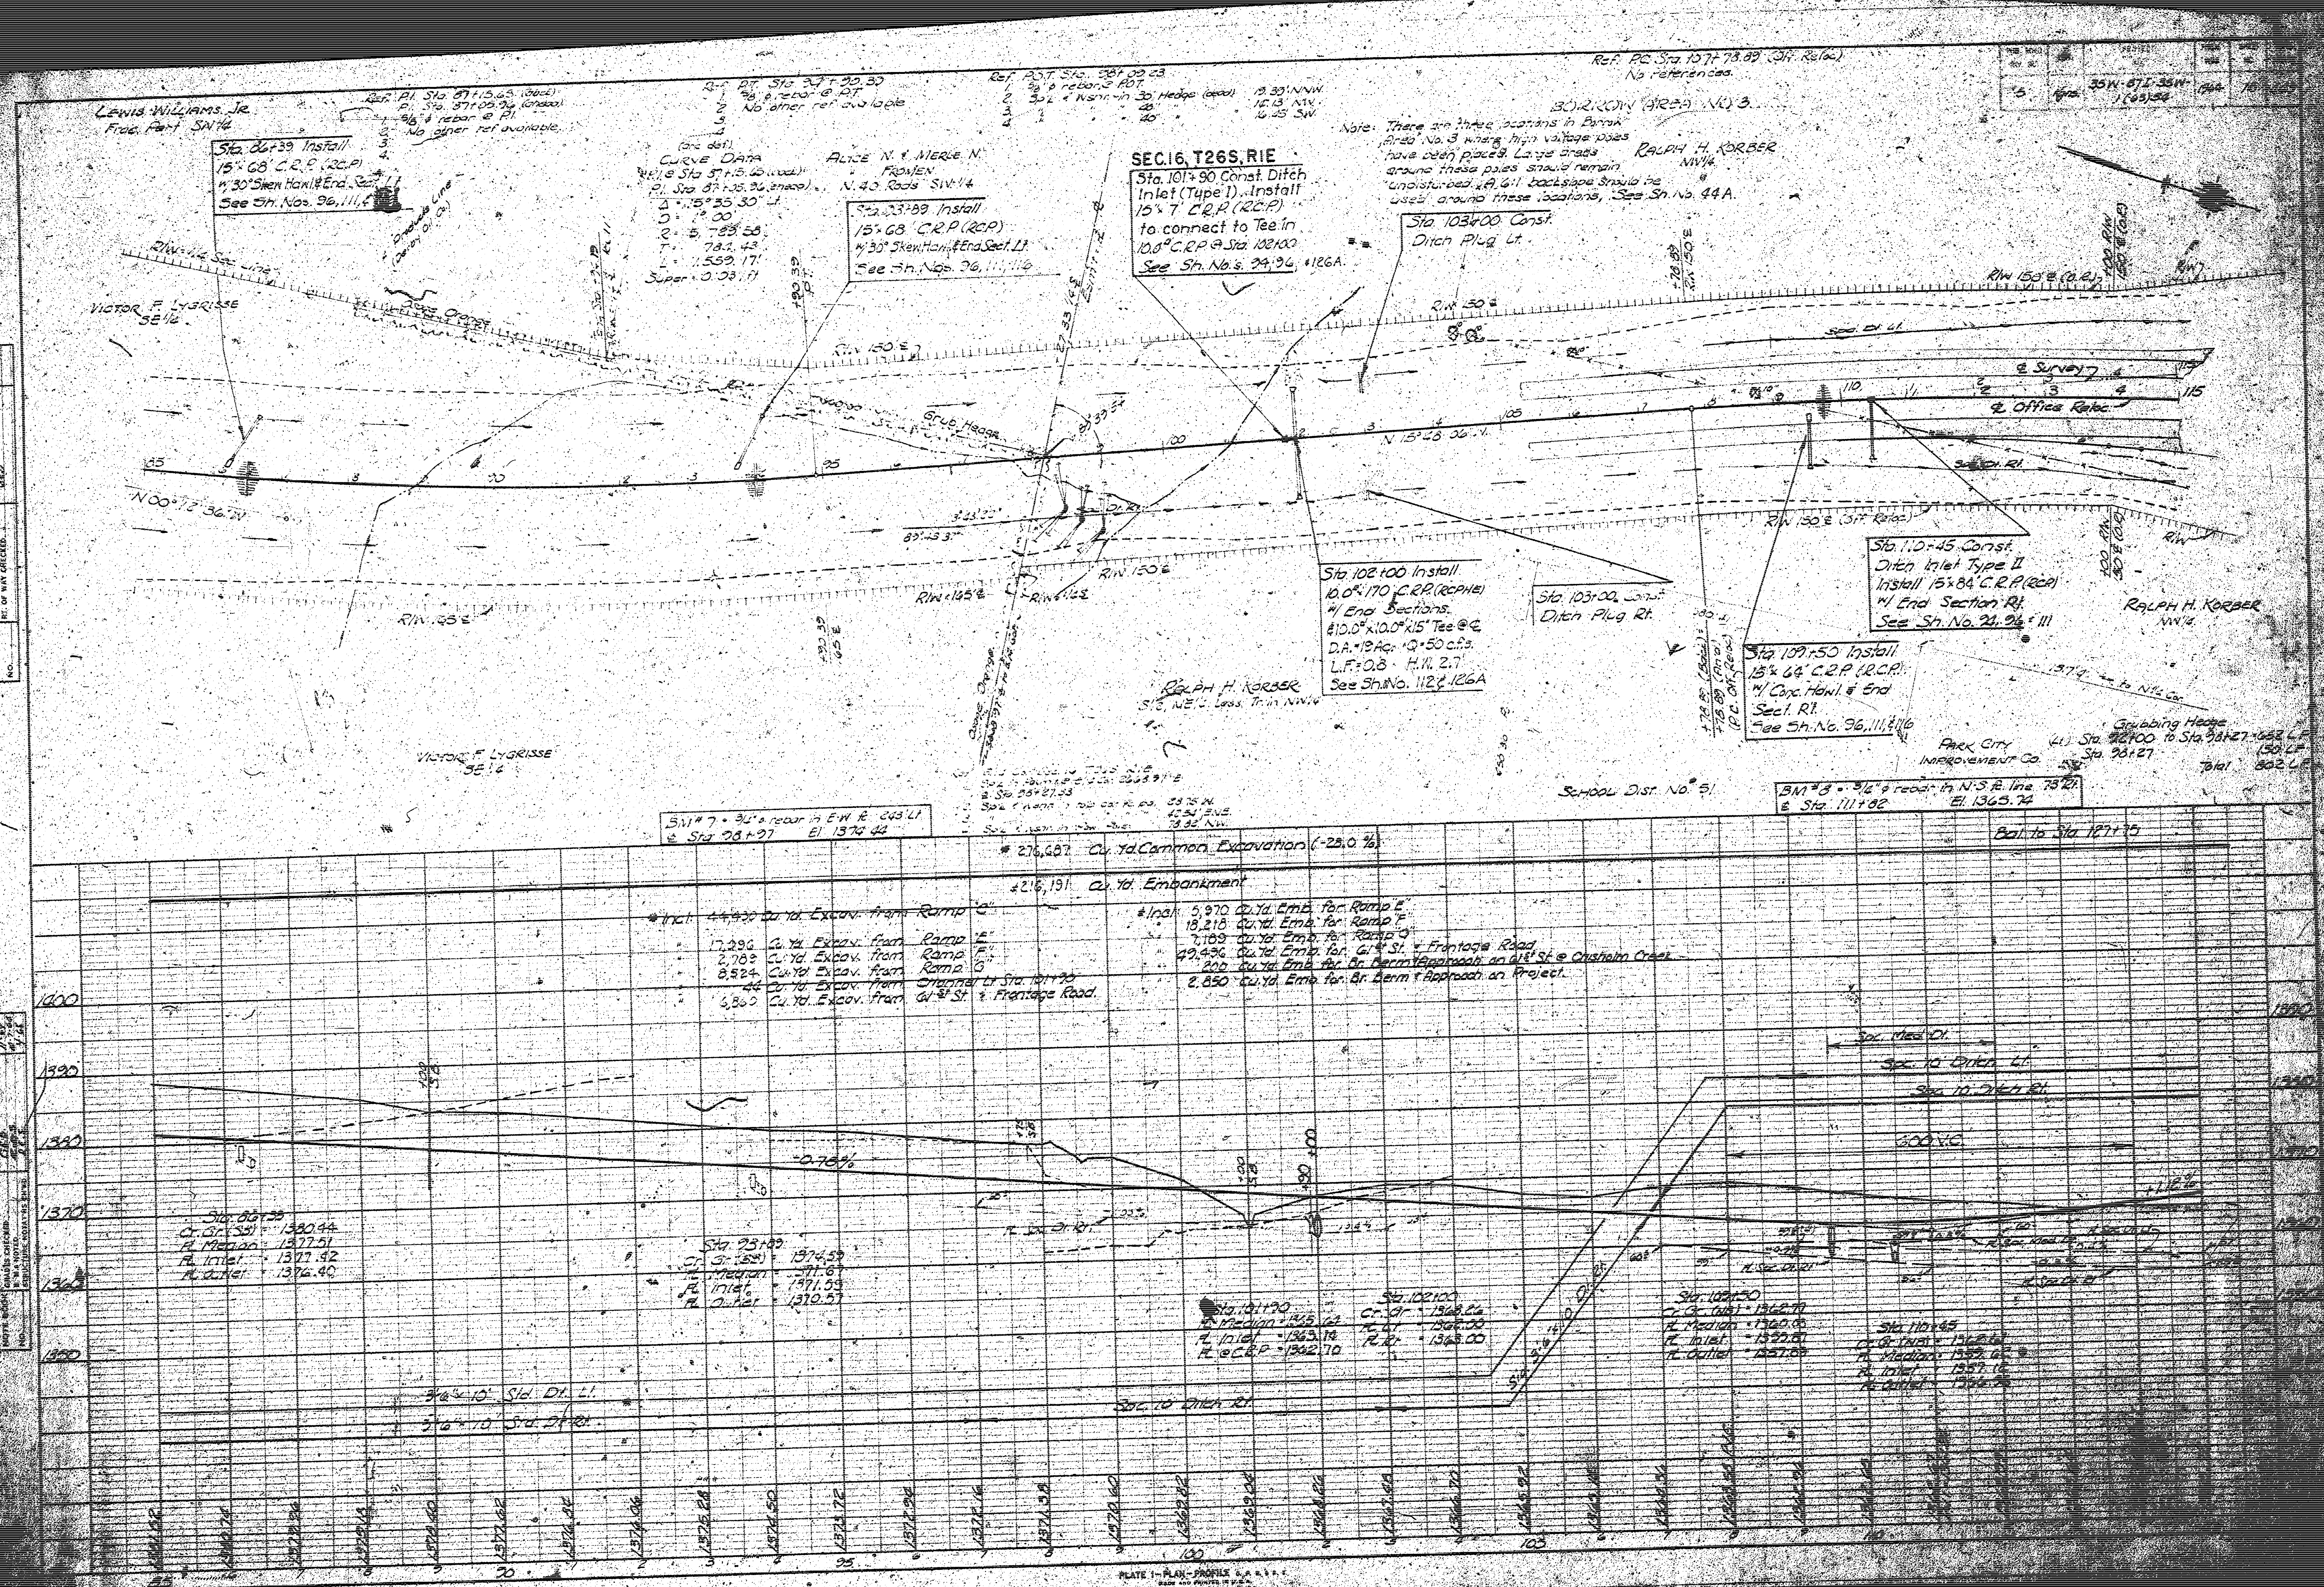


PLATE 1 - PLAN - PROFILE


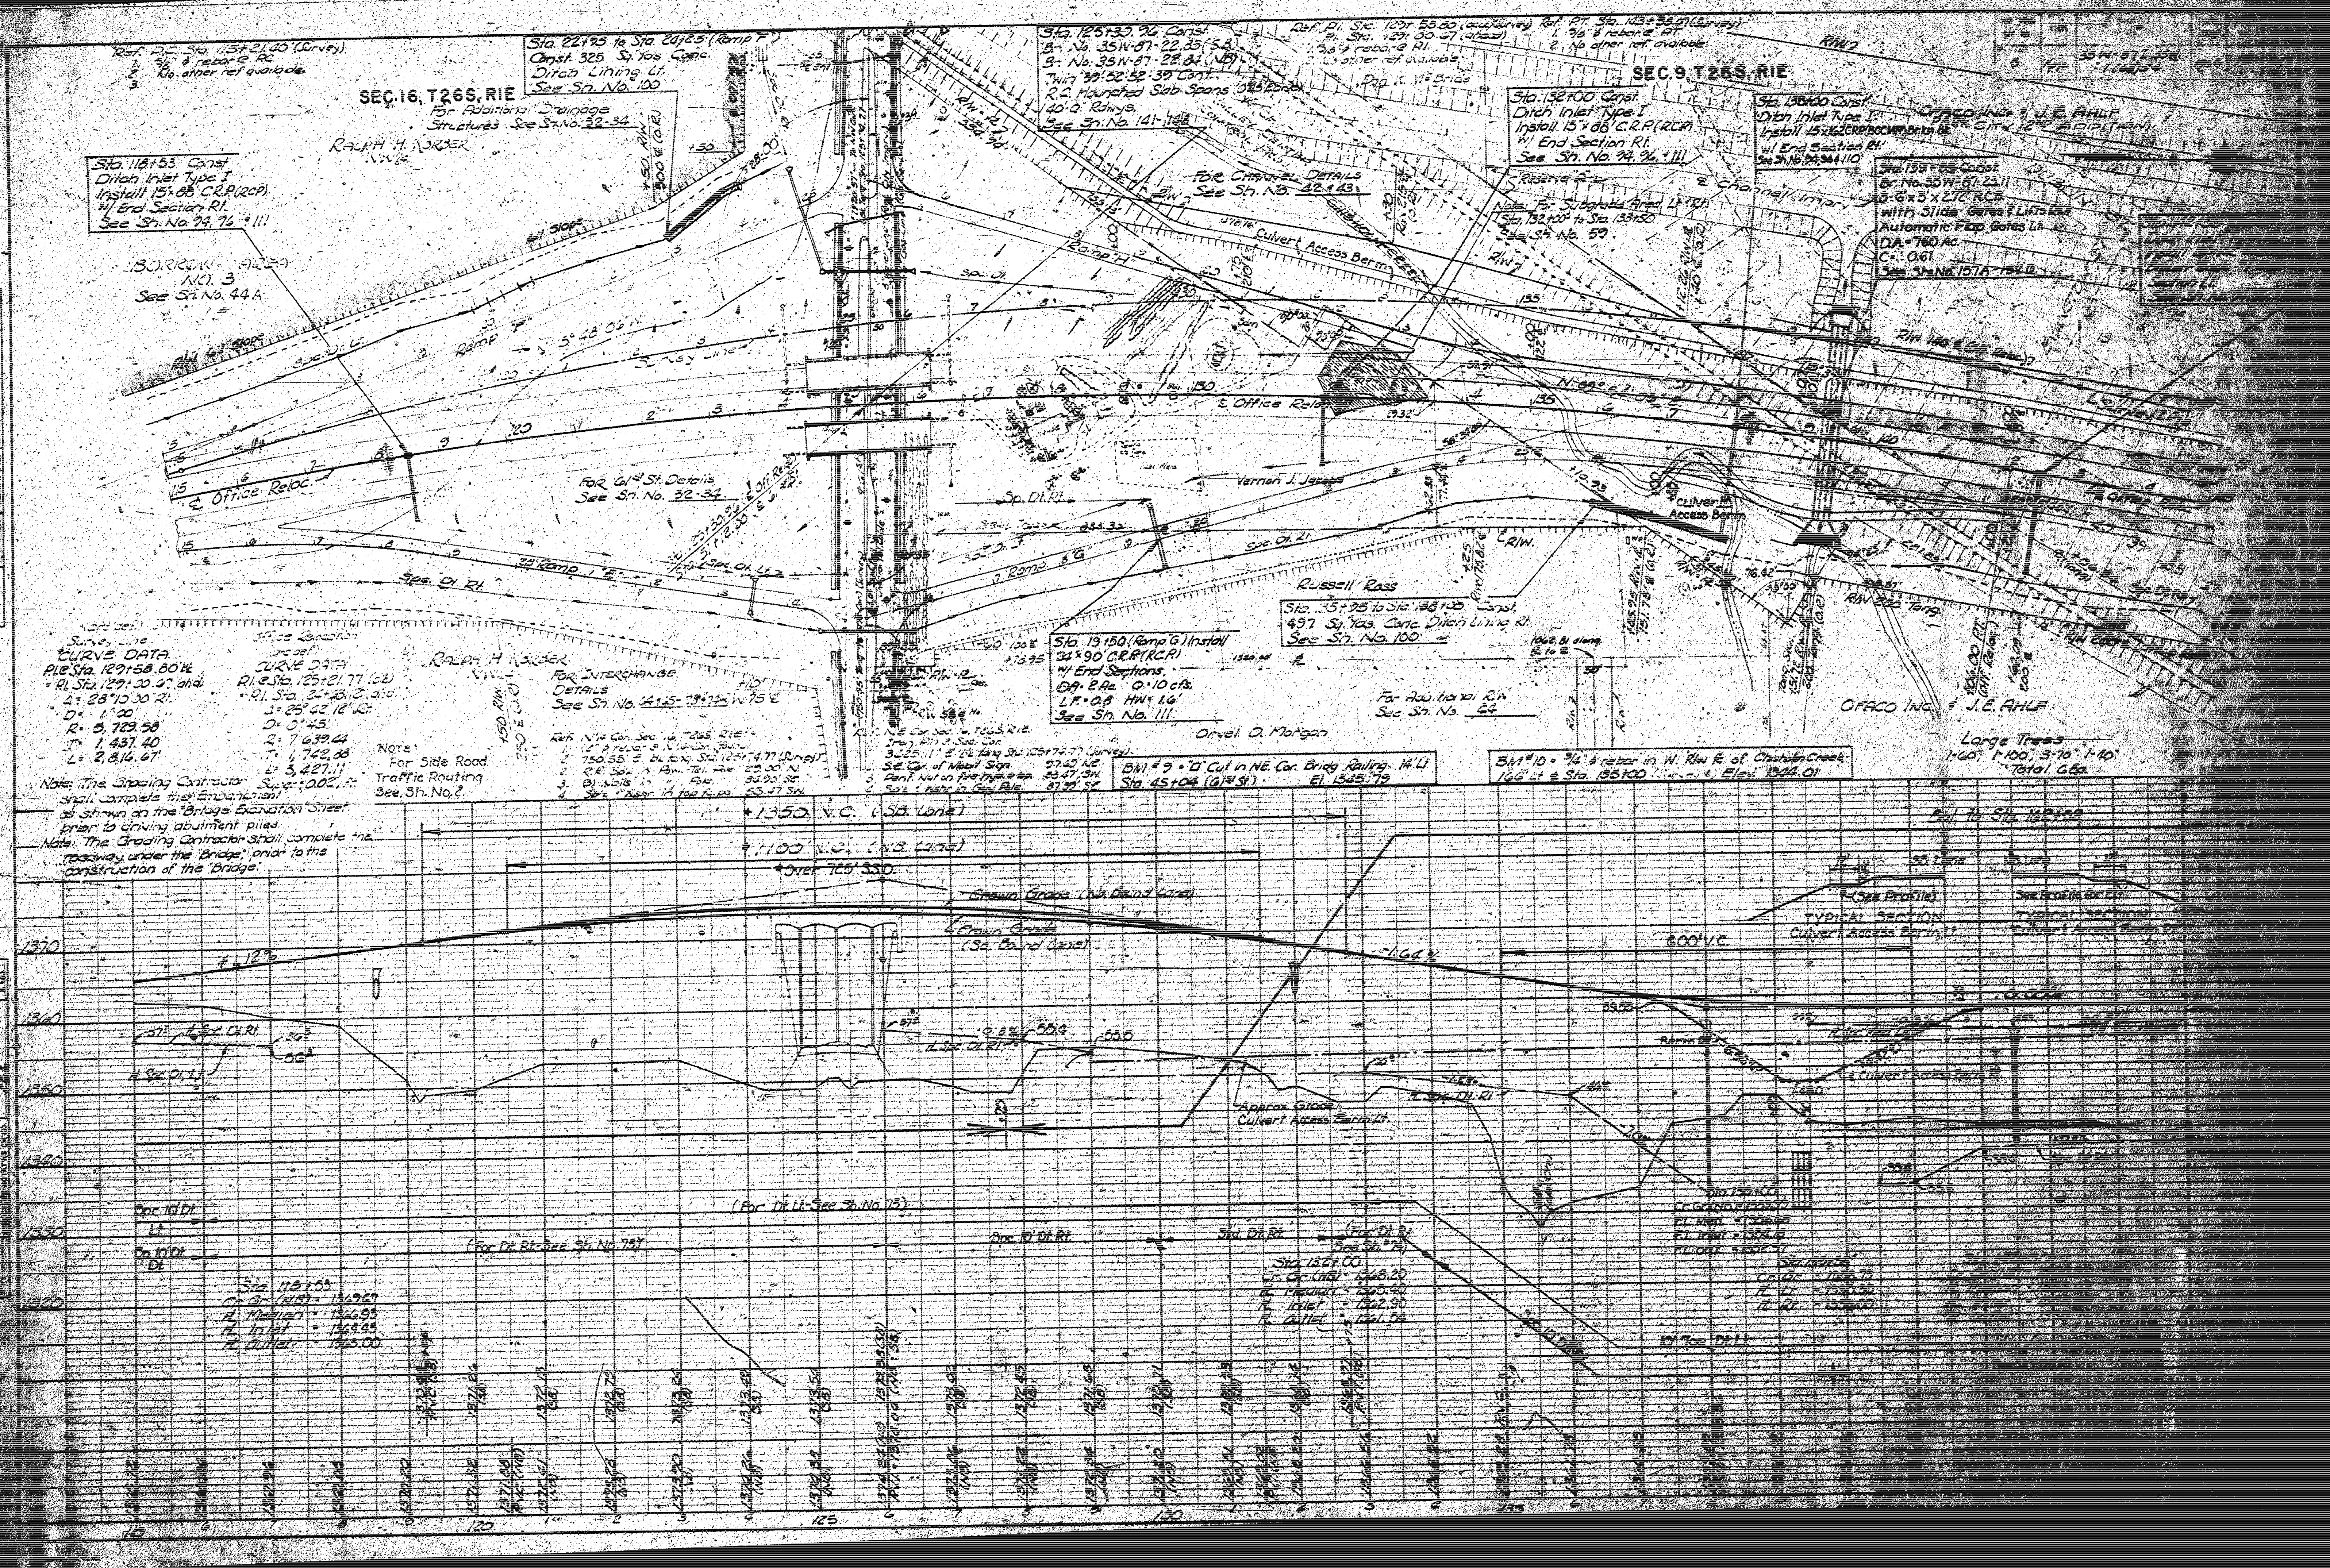

CURVE DATA

Notes:
1. The Grading Contractor shall complete the roadway under the bridge prior to the construction of the bridge.

PLAN




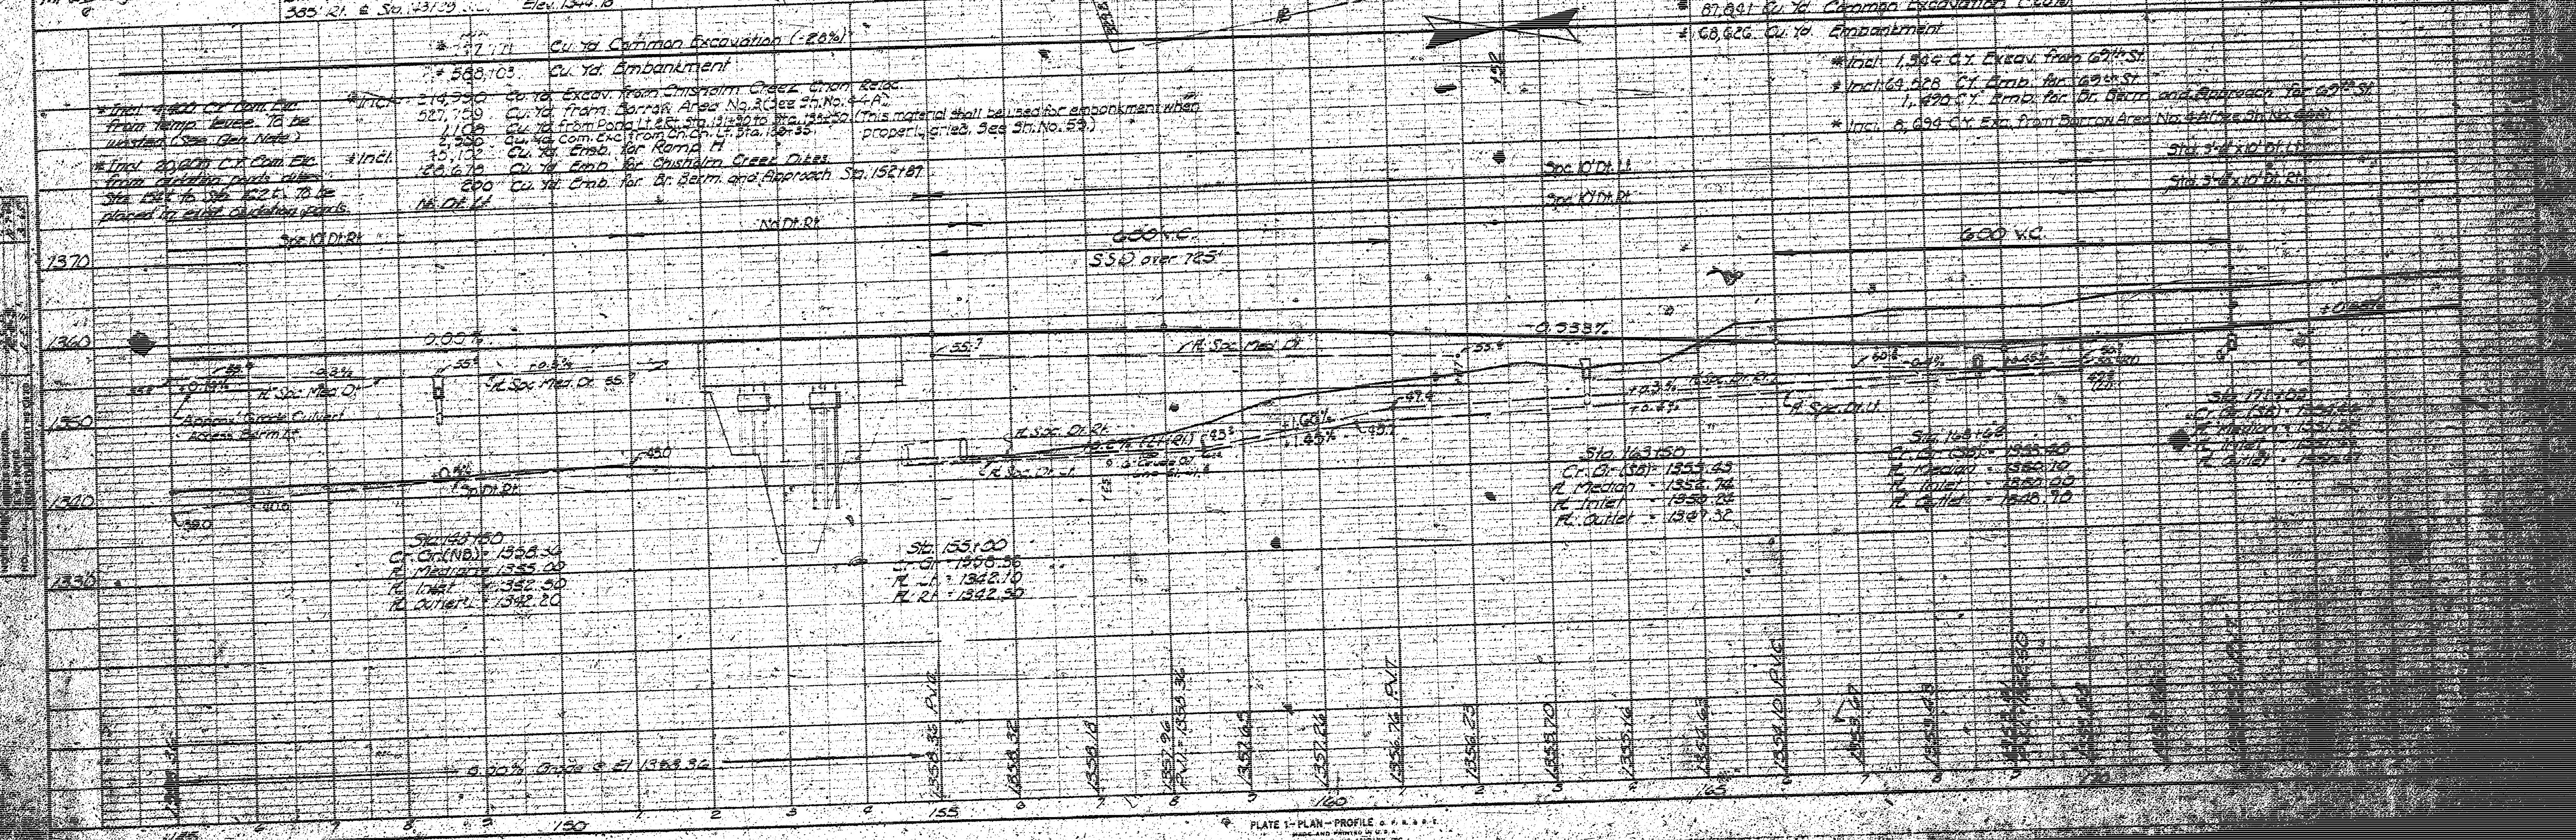


PLATE 1 - PLAN - PROFILE

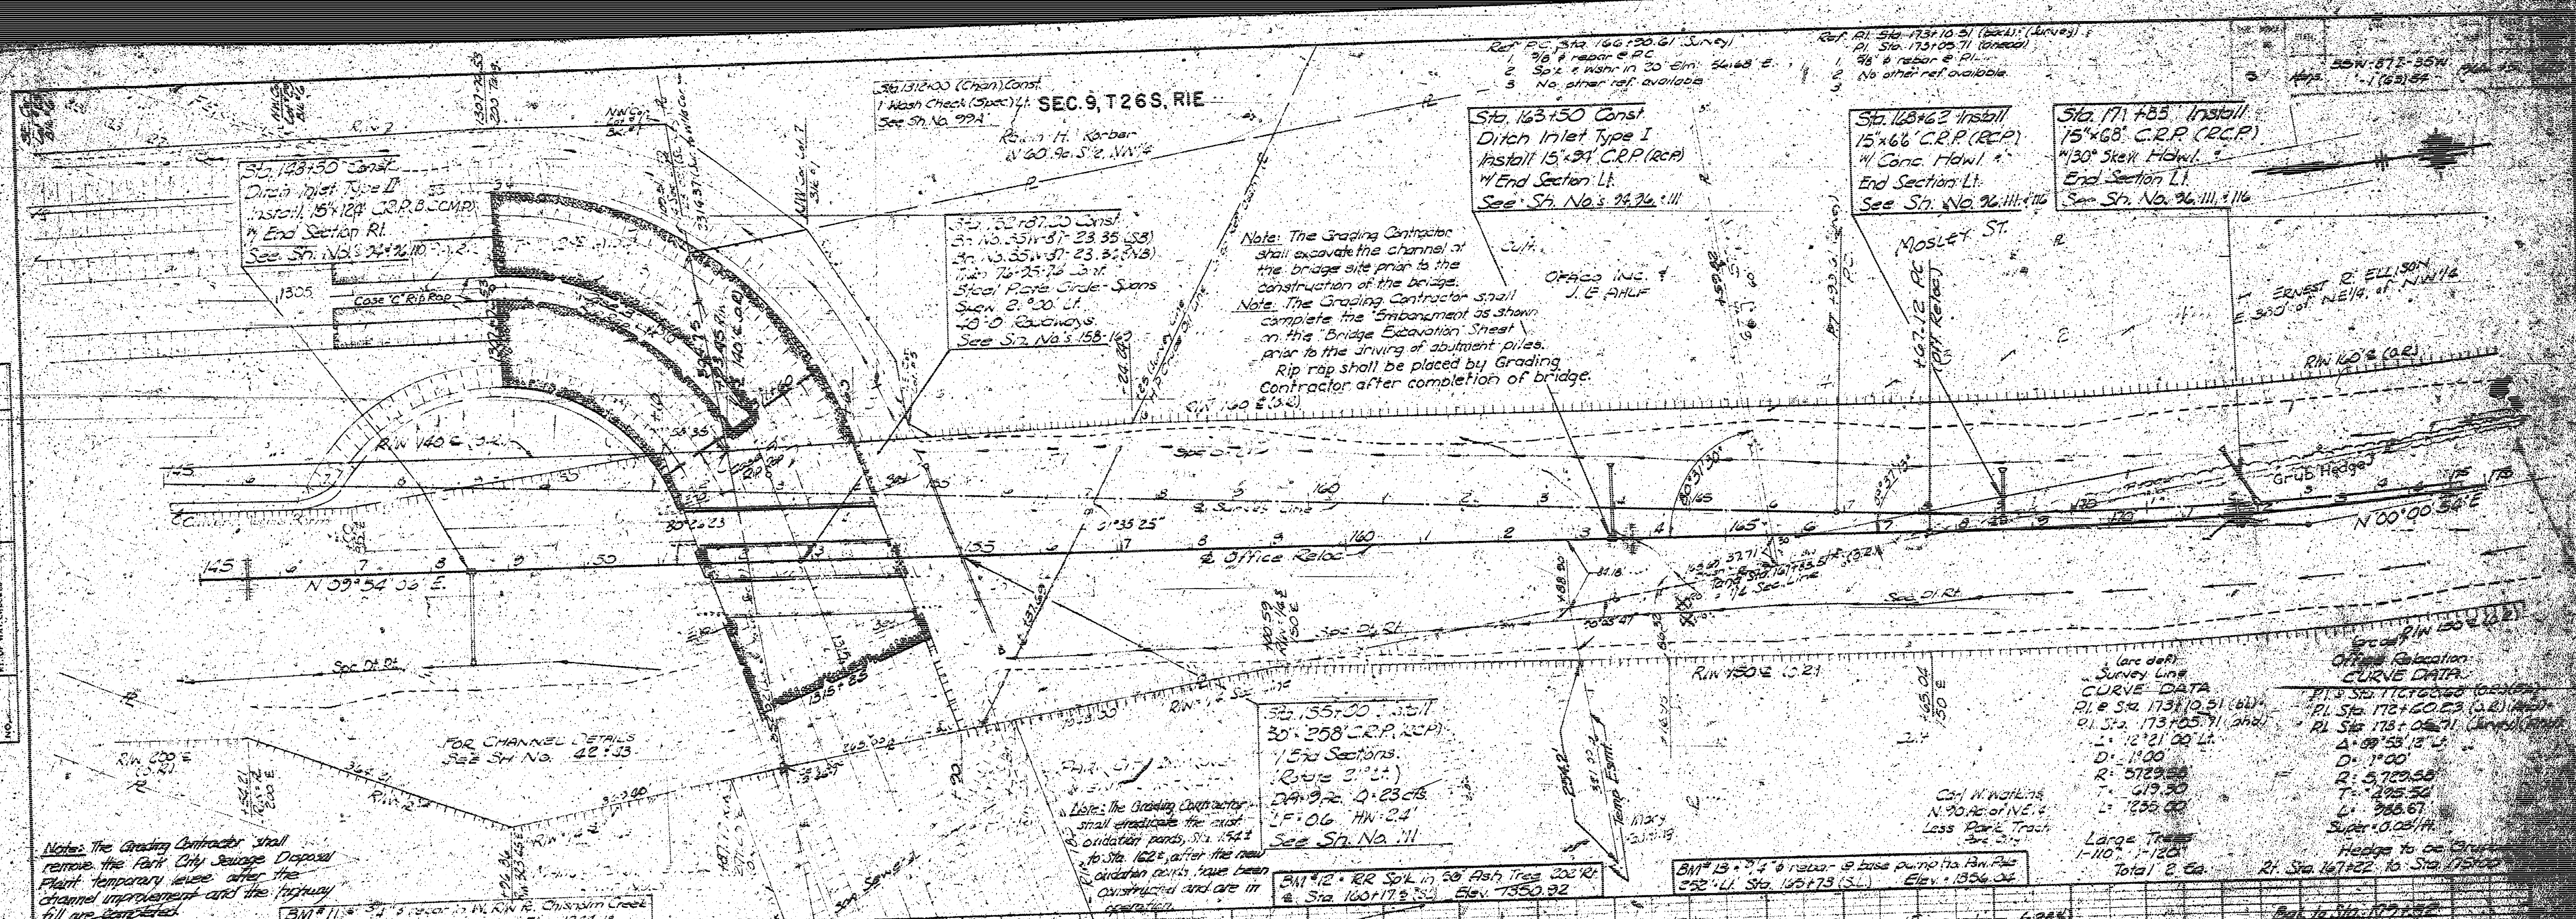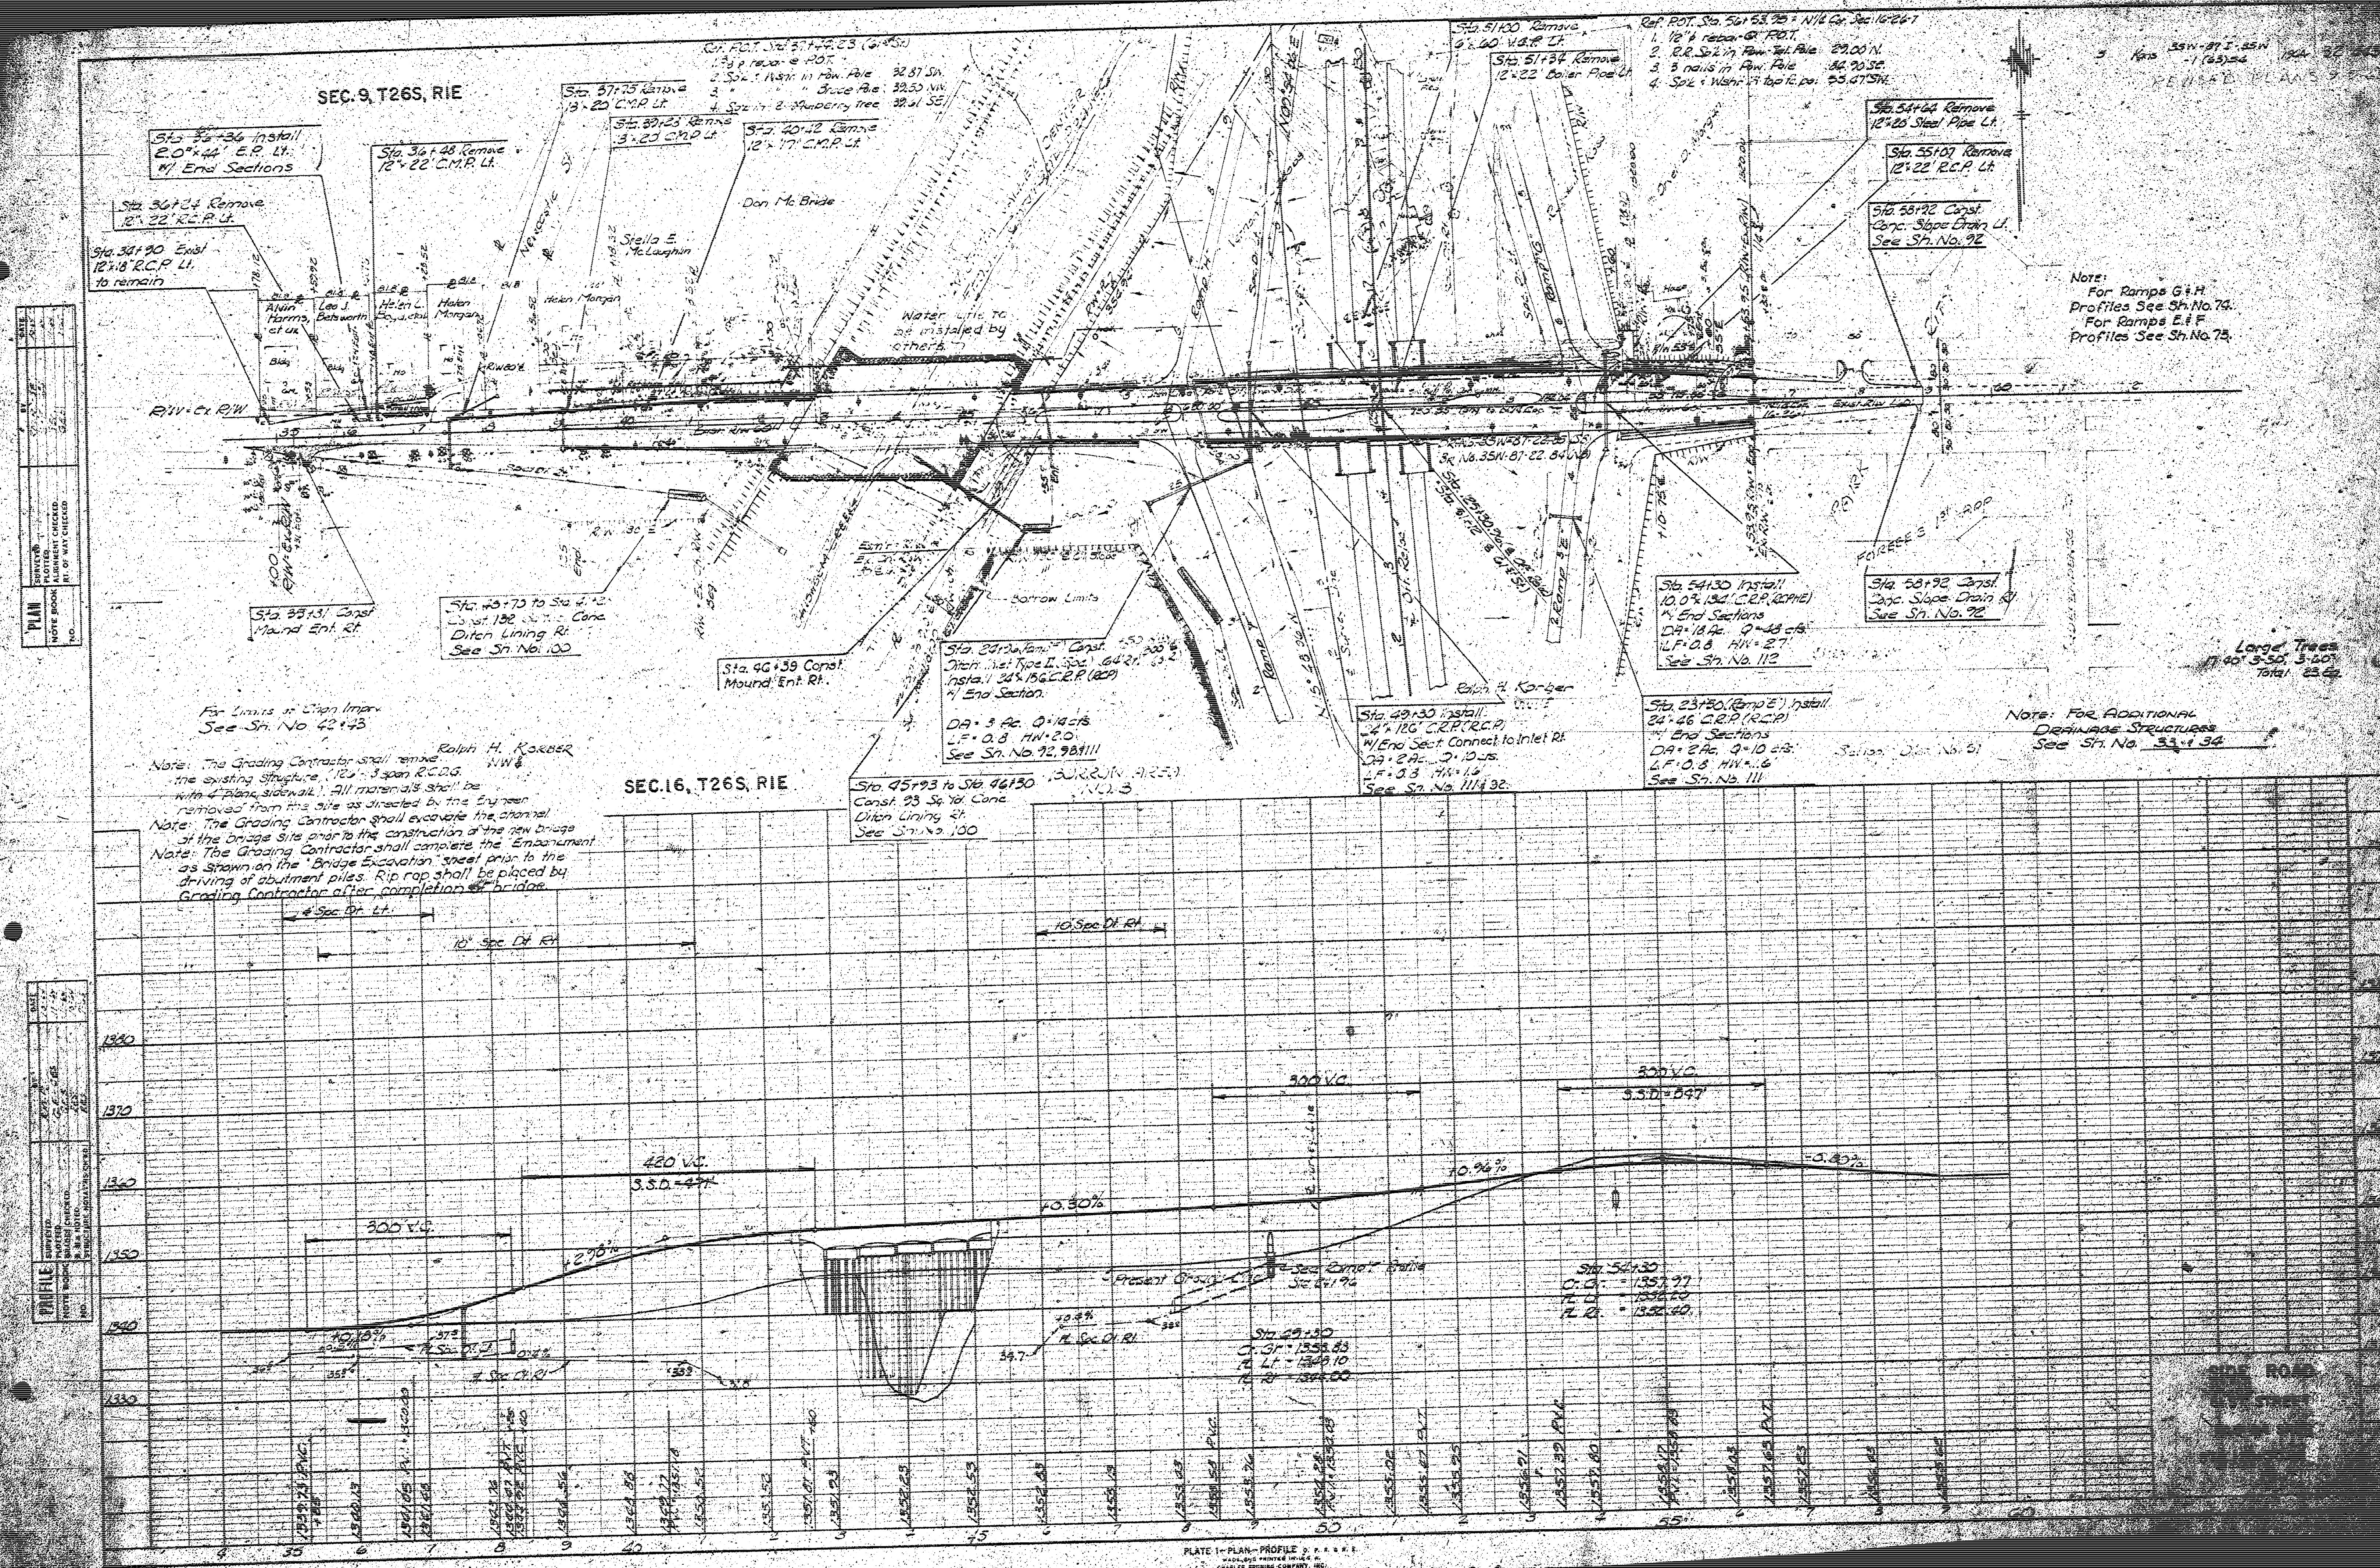

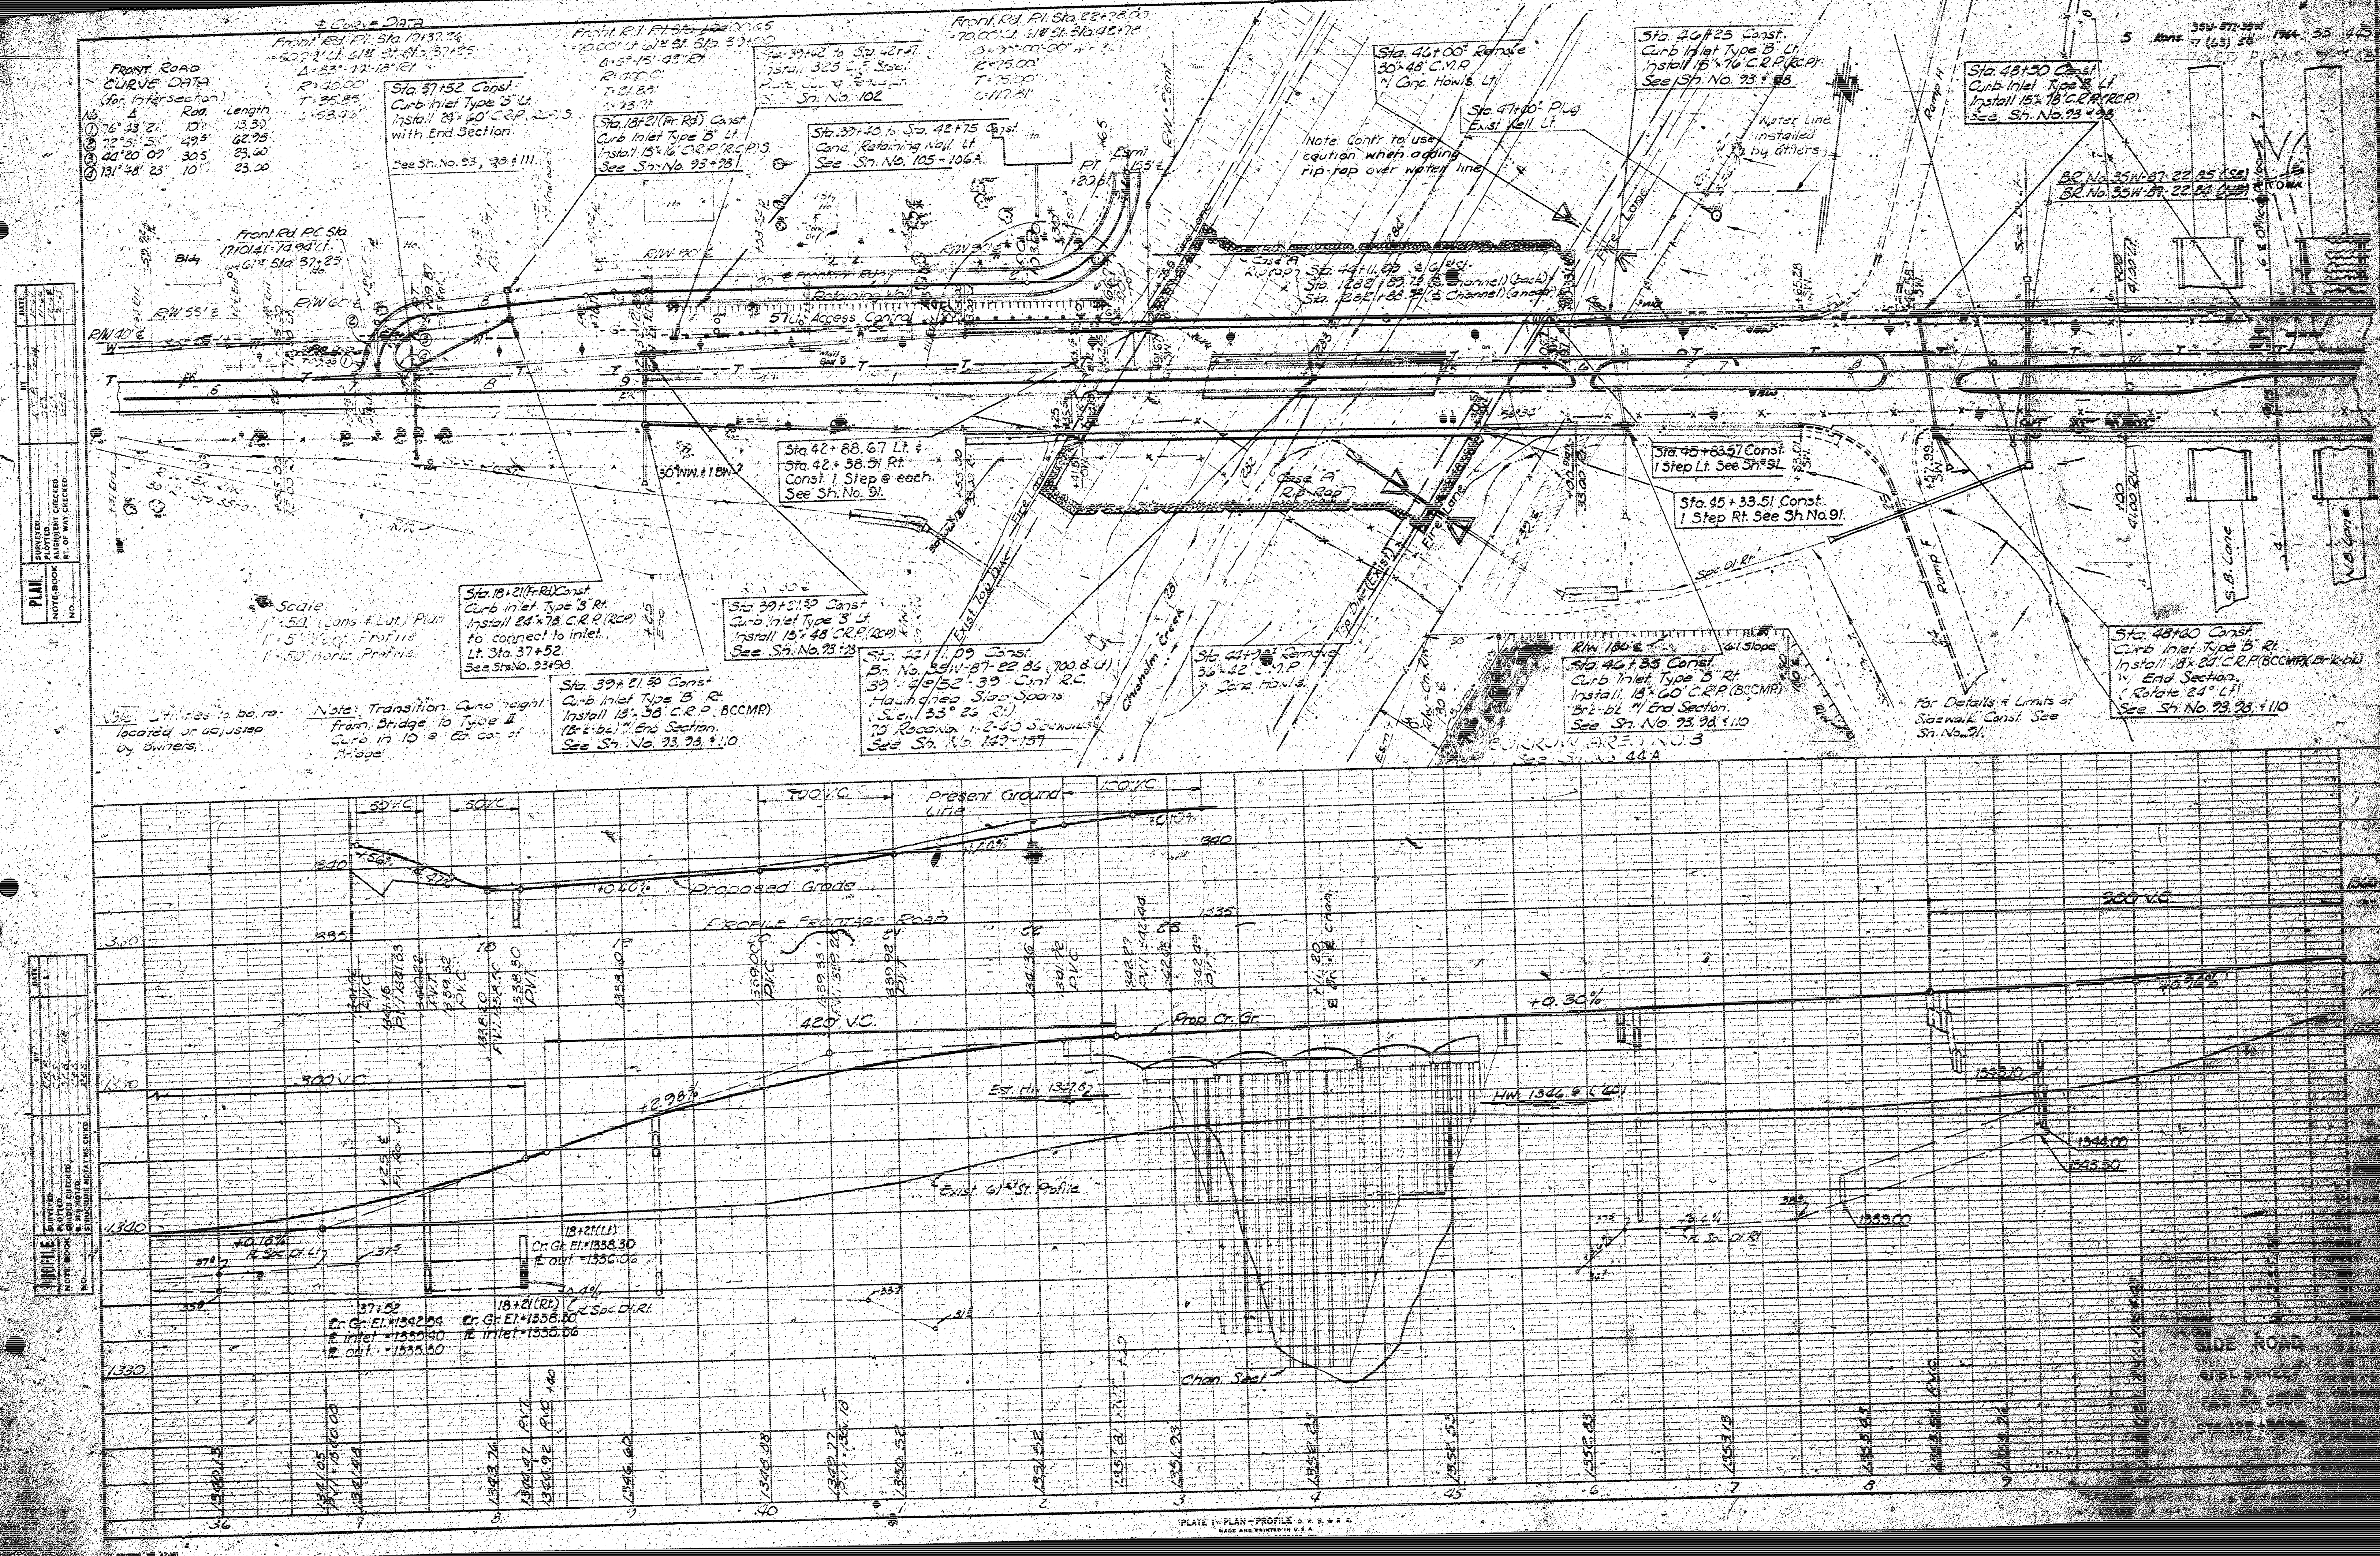



