


TWENTY-FIRST STREET BRIDGE

OVER THE

LITTLE ARKANSAS RIVER

WICHITA, KANSAS

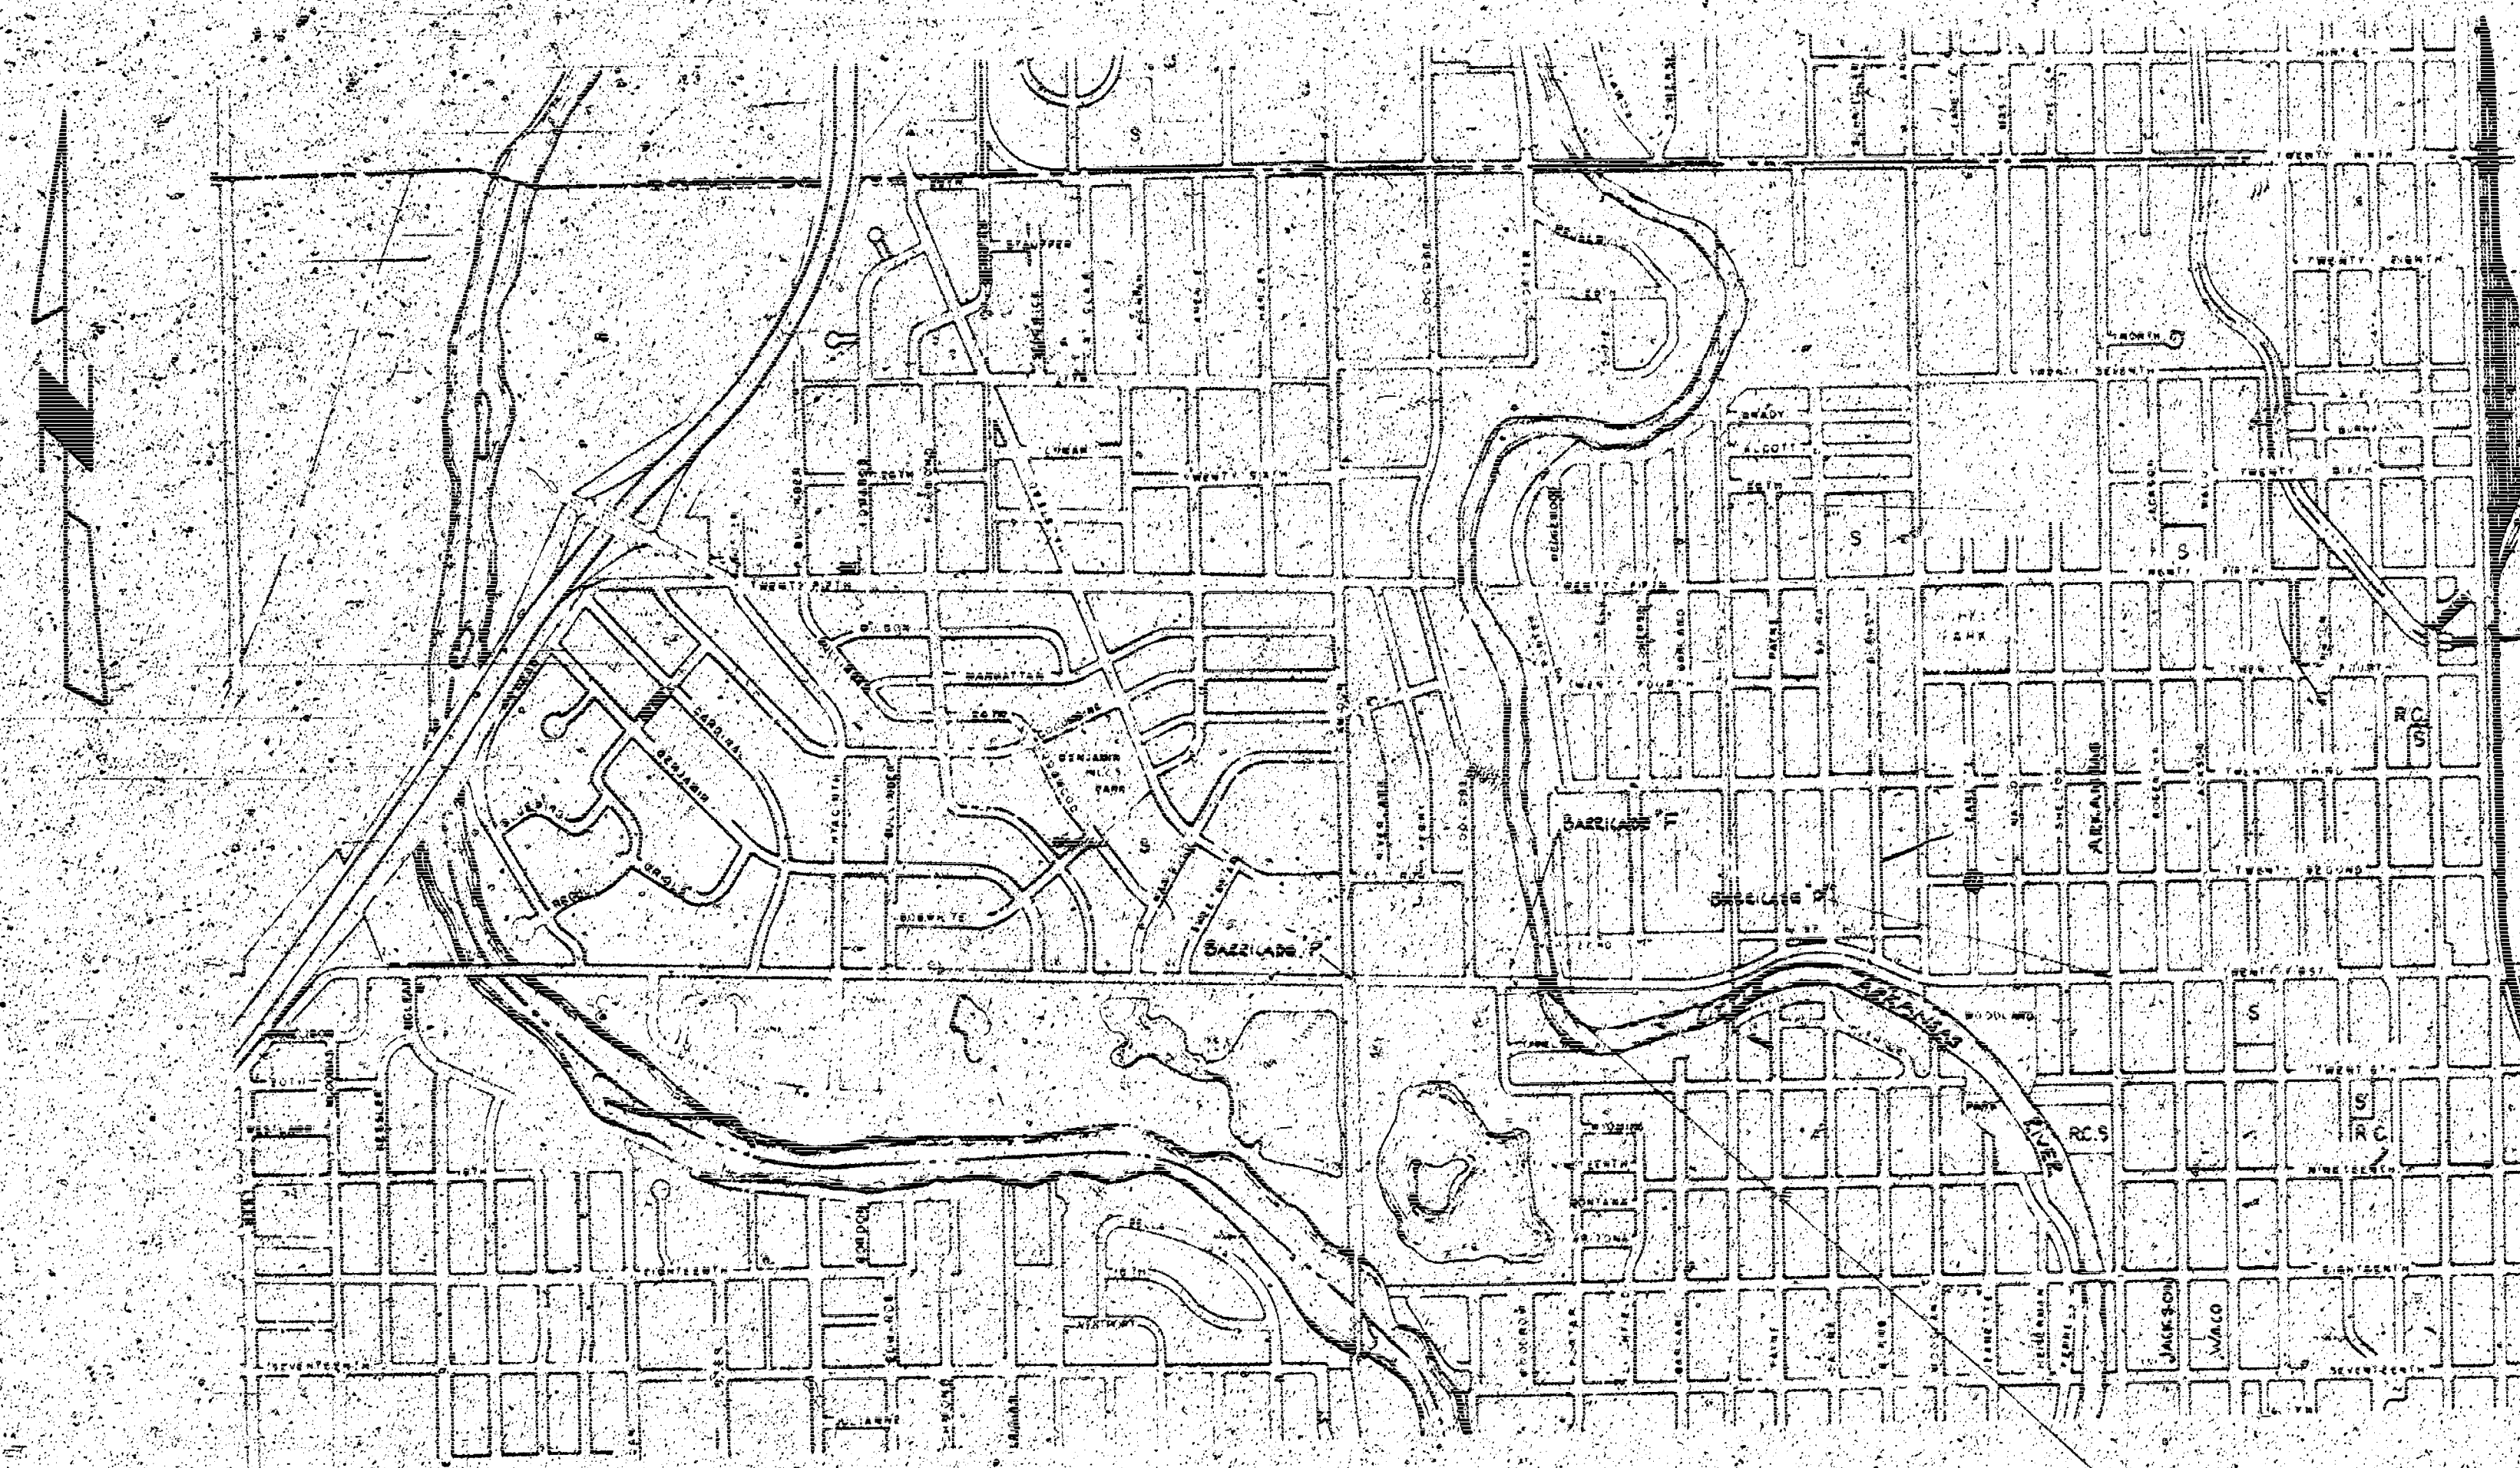

INDEX OF SHEETS

Sheet No. 1	Title Sheet
" 2	Plan & Profile
" 3	Contour Map
" 4	Construction Layout
" 5	Abutment Details
" 6	Pier Details
" 7	Superstructure Details
" 8	Deck Section & Sidewalk Details
" 9	Handrail Details
" 10	Bar Laying
" 11	Sub-Pile Details
" 12	Bar Supports, Bridge Excavation, Notes & Summary of Quantities

DEPARTMENT OF PUBLIC WORKS

CITY OF WICHITA



B. E. SMITH, CITY ENGINEER

PROJECT C15-22


PLANS PREPARED BY
R. S. DELAMATER, CONSULTING ENGINEER
WICHITA, KANSAS
NOVEMBER, 1965

PROJECT LOCATION


LITTLE ARKANSAS RIVER @ 21st
3 SHEETS

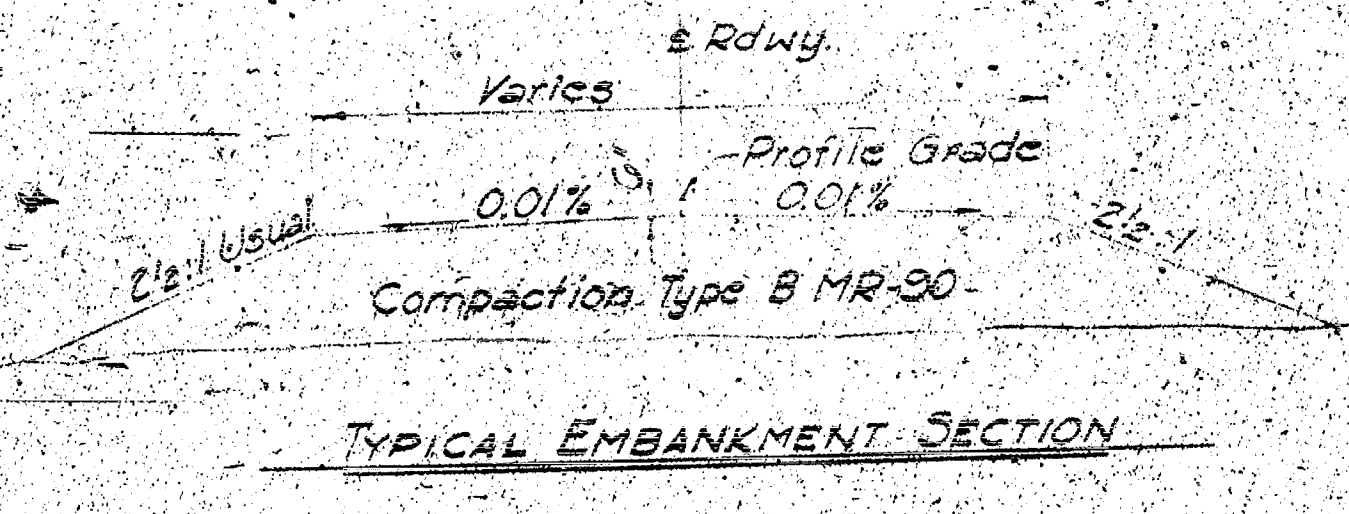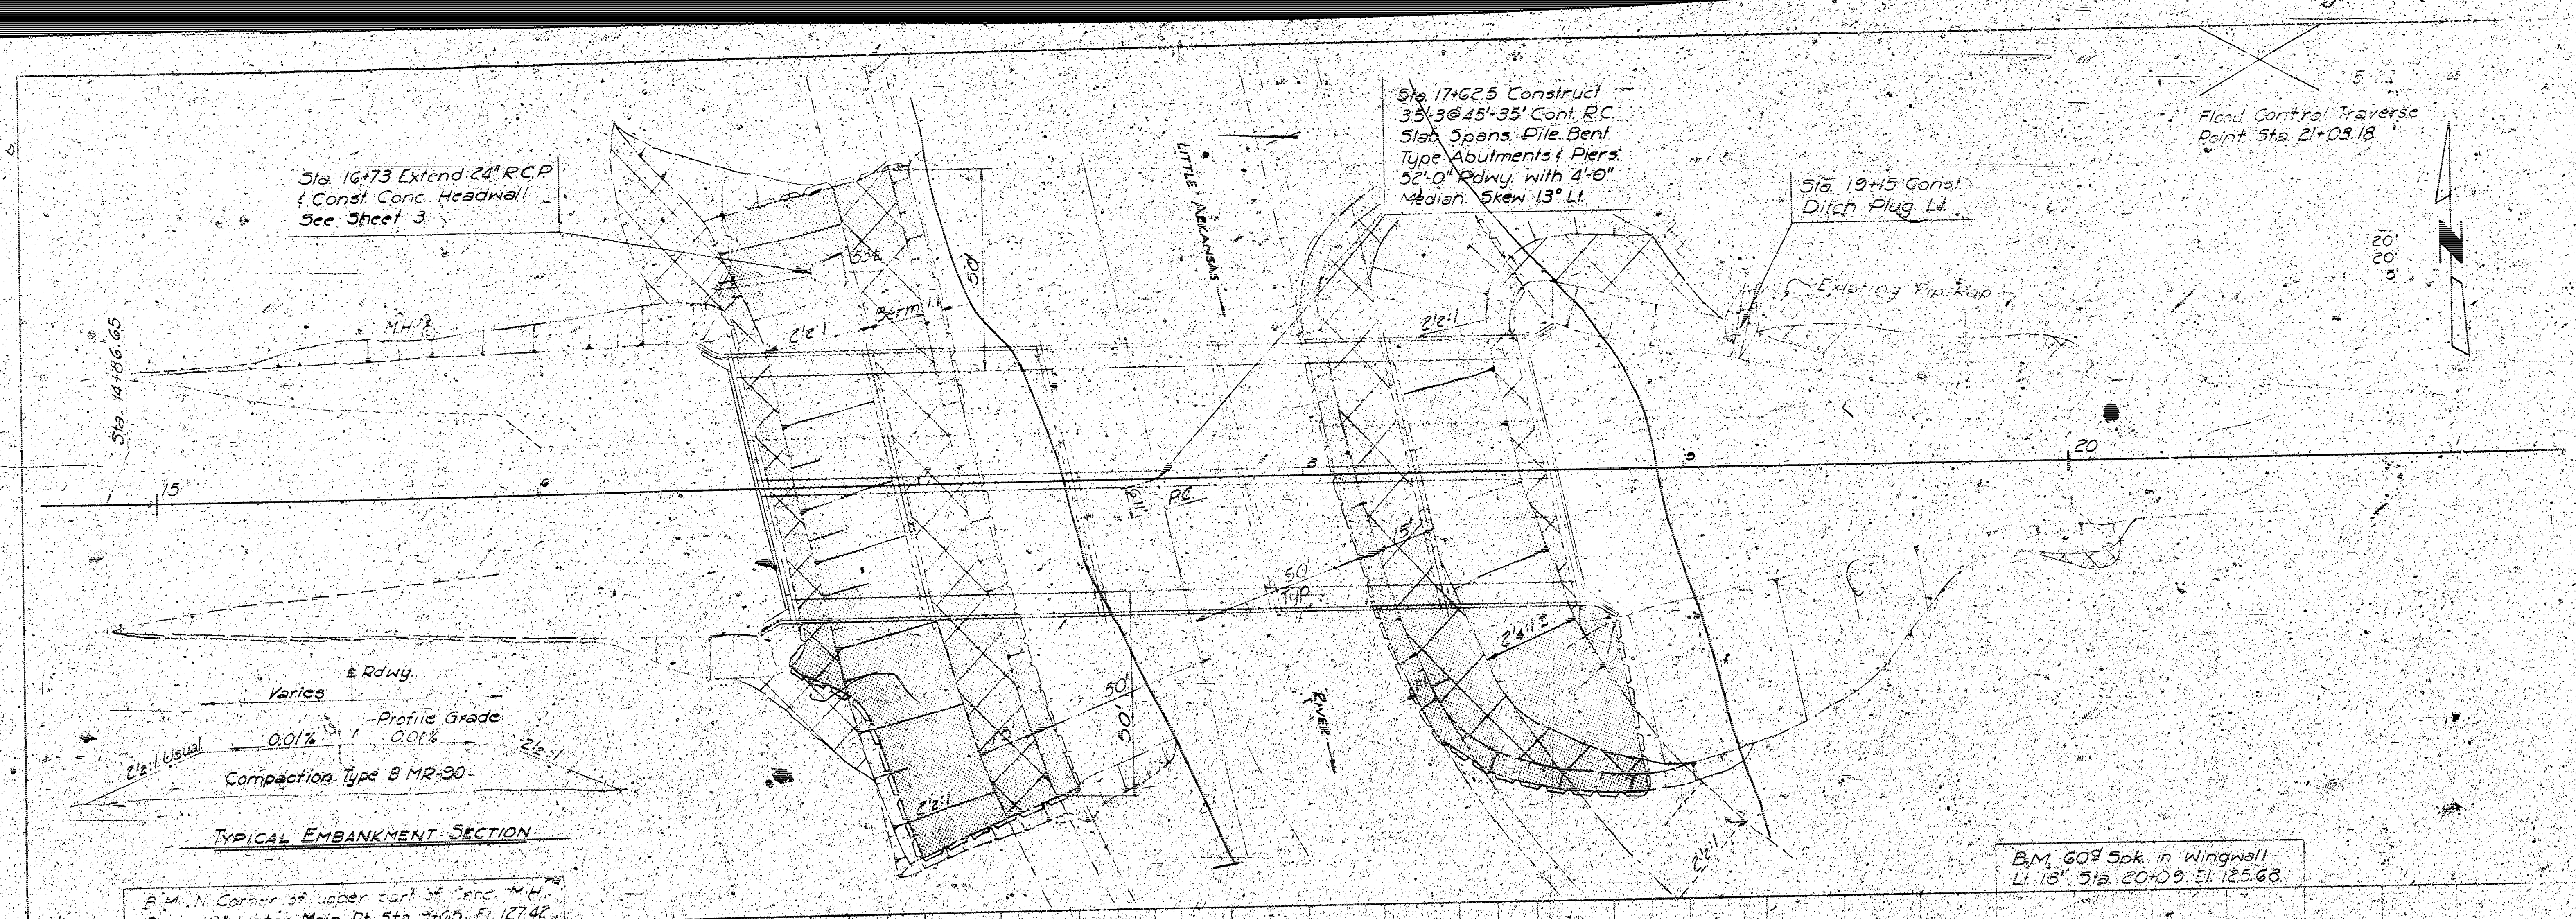

R.M. N. Corner of upper part of "enc. M.H."
Over 40" water Main Rt Sta 3+65. E. 127.42

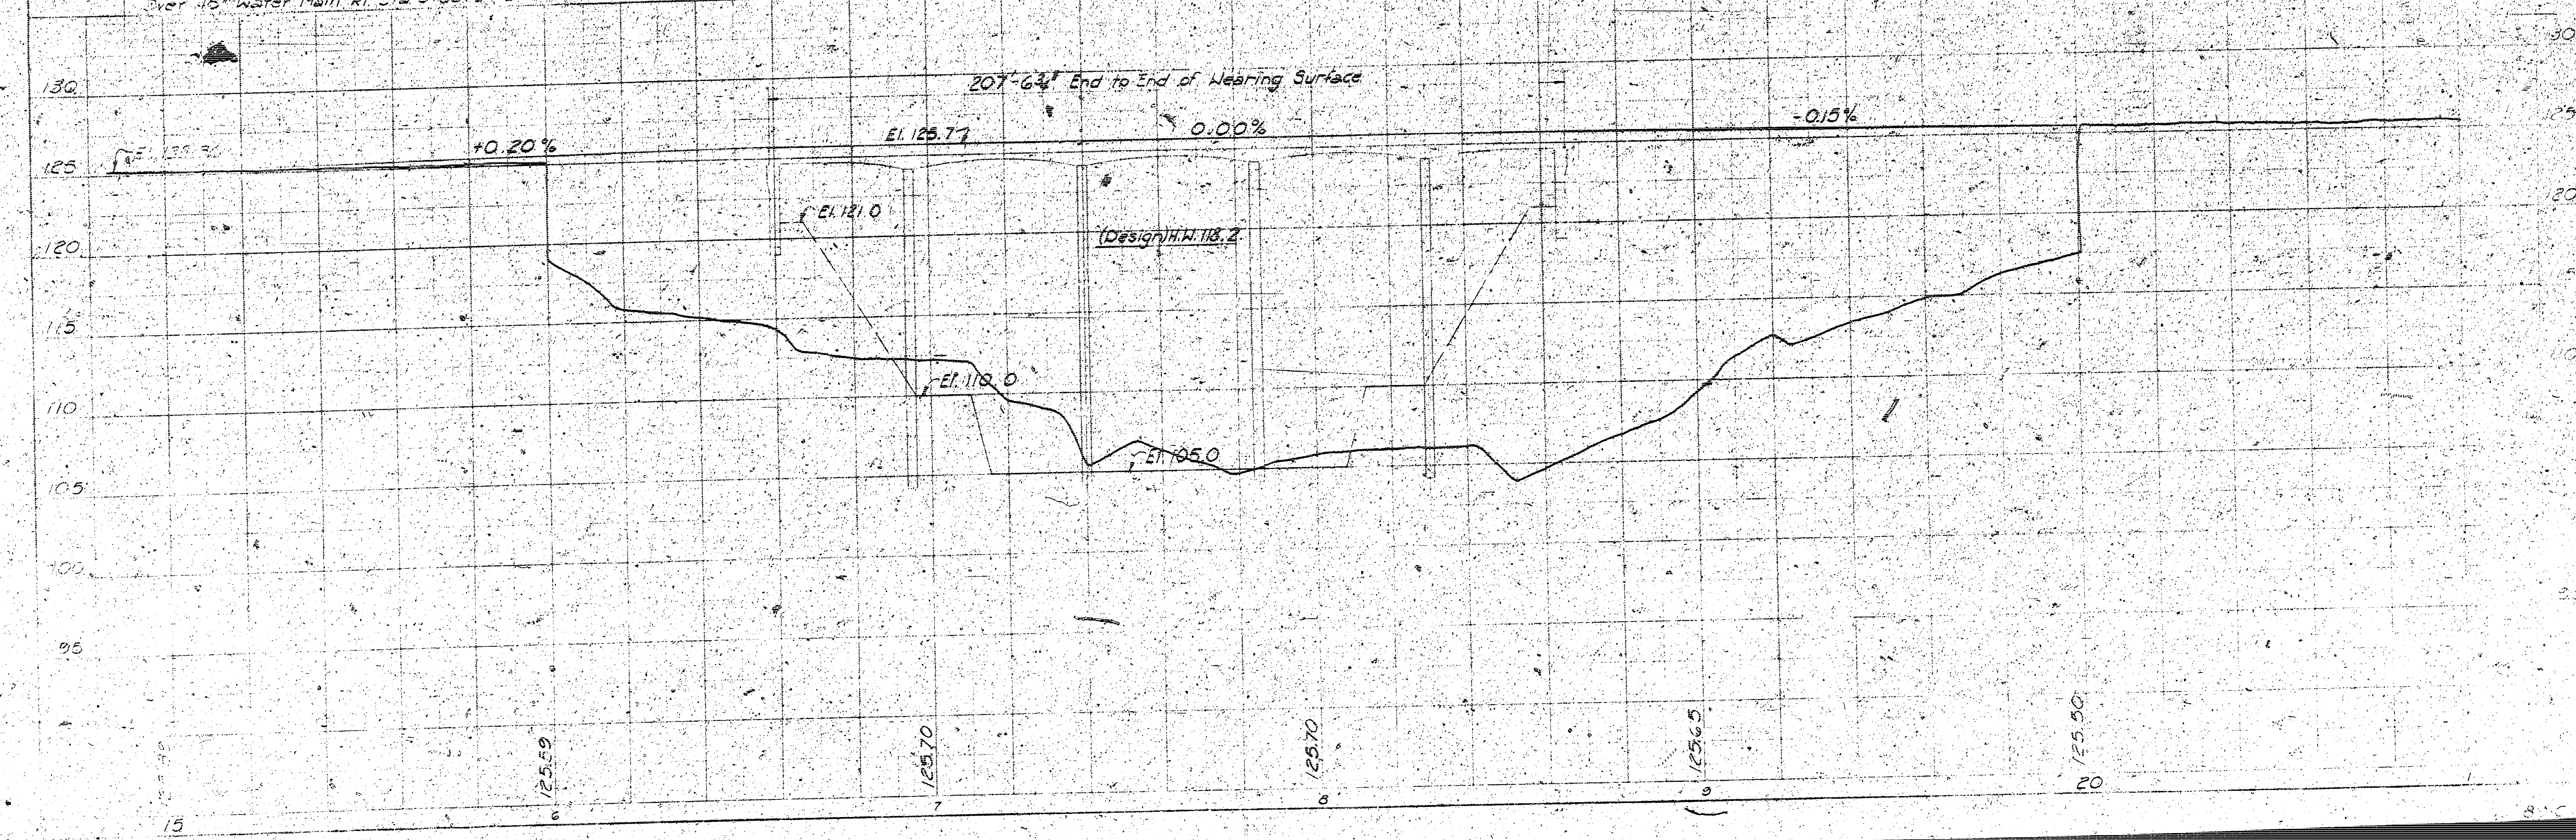

B.M. 608 Spk. in Wingwall
L. 15' 5 1/2' 20+00. El. 125.68

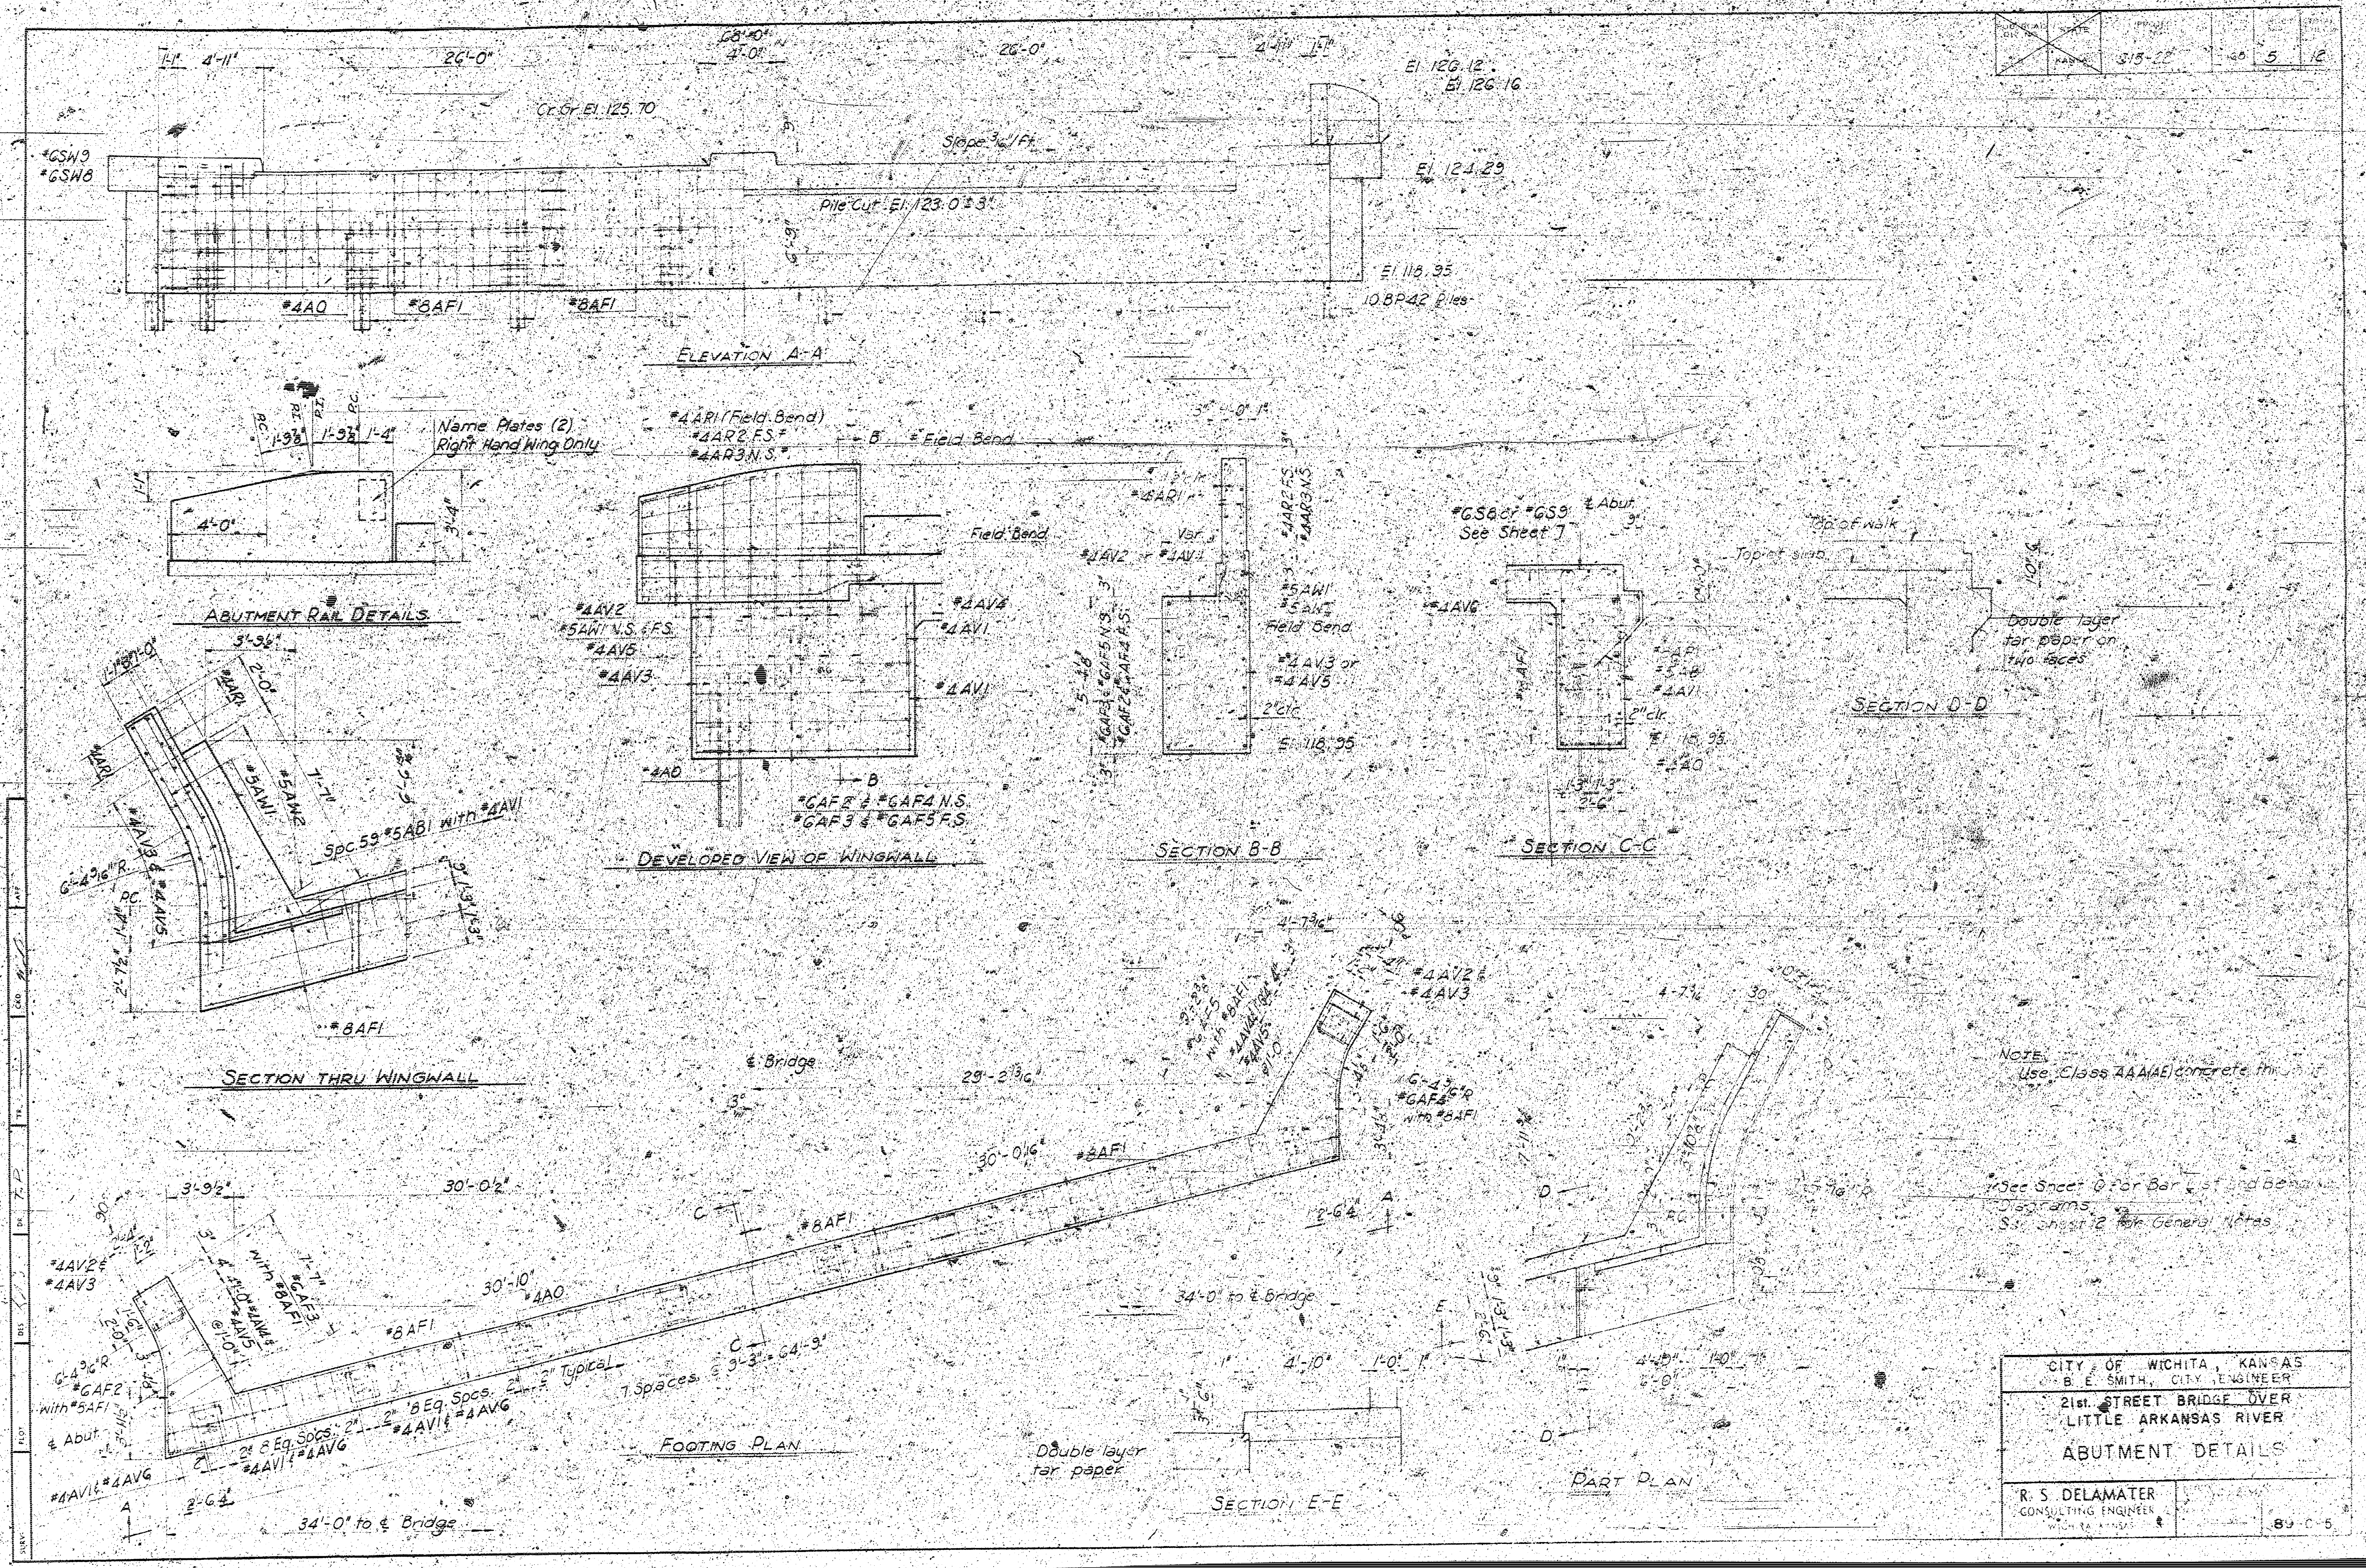

CITY OF WICHITA, KANSAS	
B. E. SMITH, CITY ENGINEER	
21st STREET BRIDGE OVER	
LITTLE ARKANSAS RIVER	
ABUTMENT DETAILS	
R. S. DELAMATER	
CONSULTING ENGINEER	
WICHITA, KANSAS	JUL 19 1955

