


Big Arkansas River @ Amidon  
8 SHEETS

CITY OF  
**WICHITA, KANSAS**  
SEDGWICK COUNTY  
PLANS FOR  
**BIG ARKANSAS RIVER & AMIDON ST.  
BRIDGE**

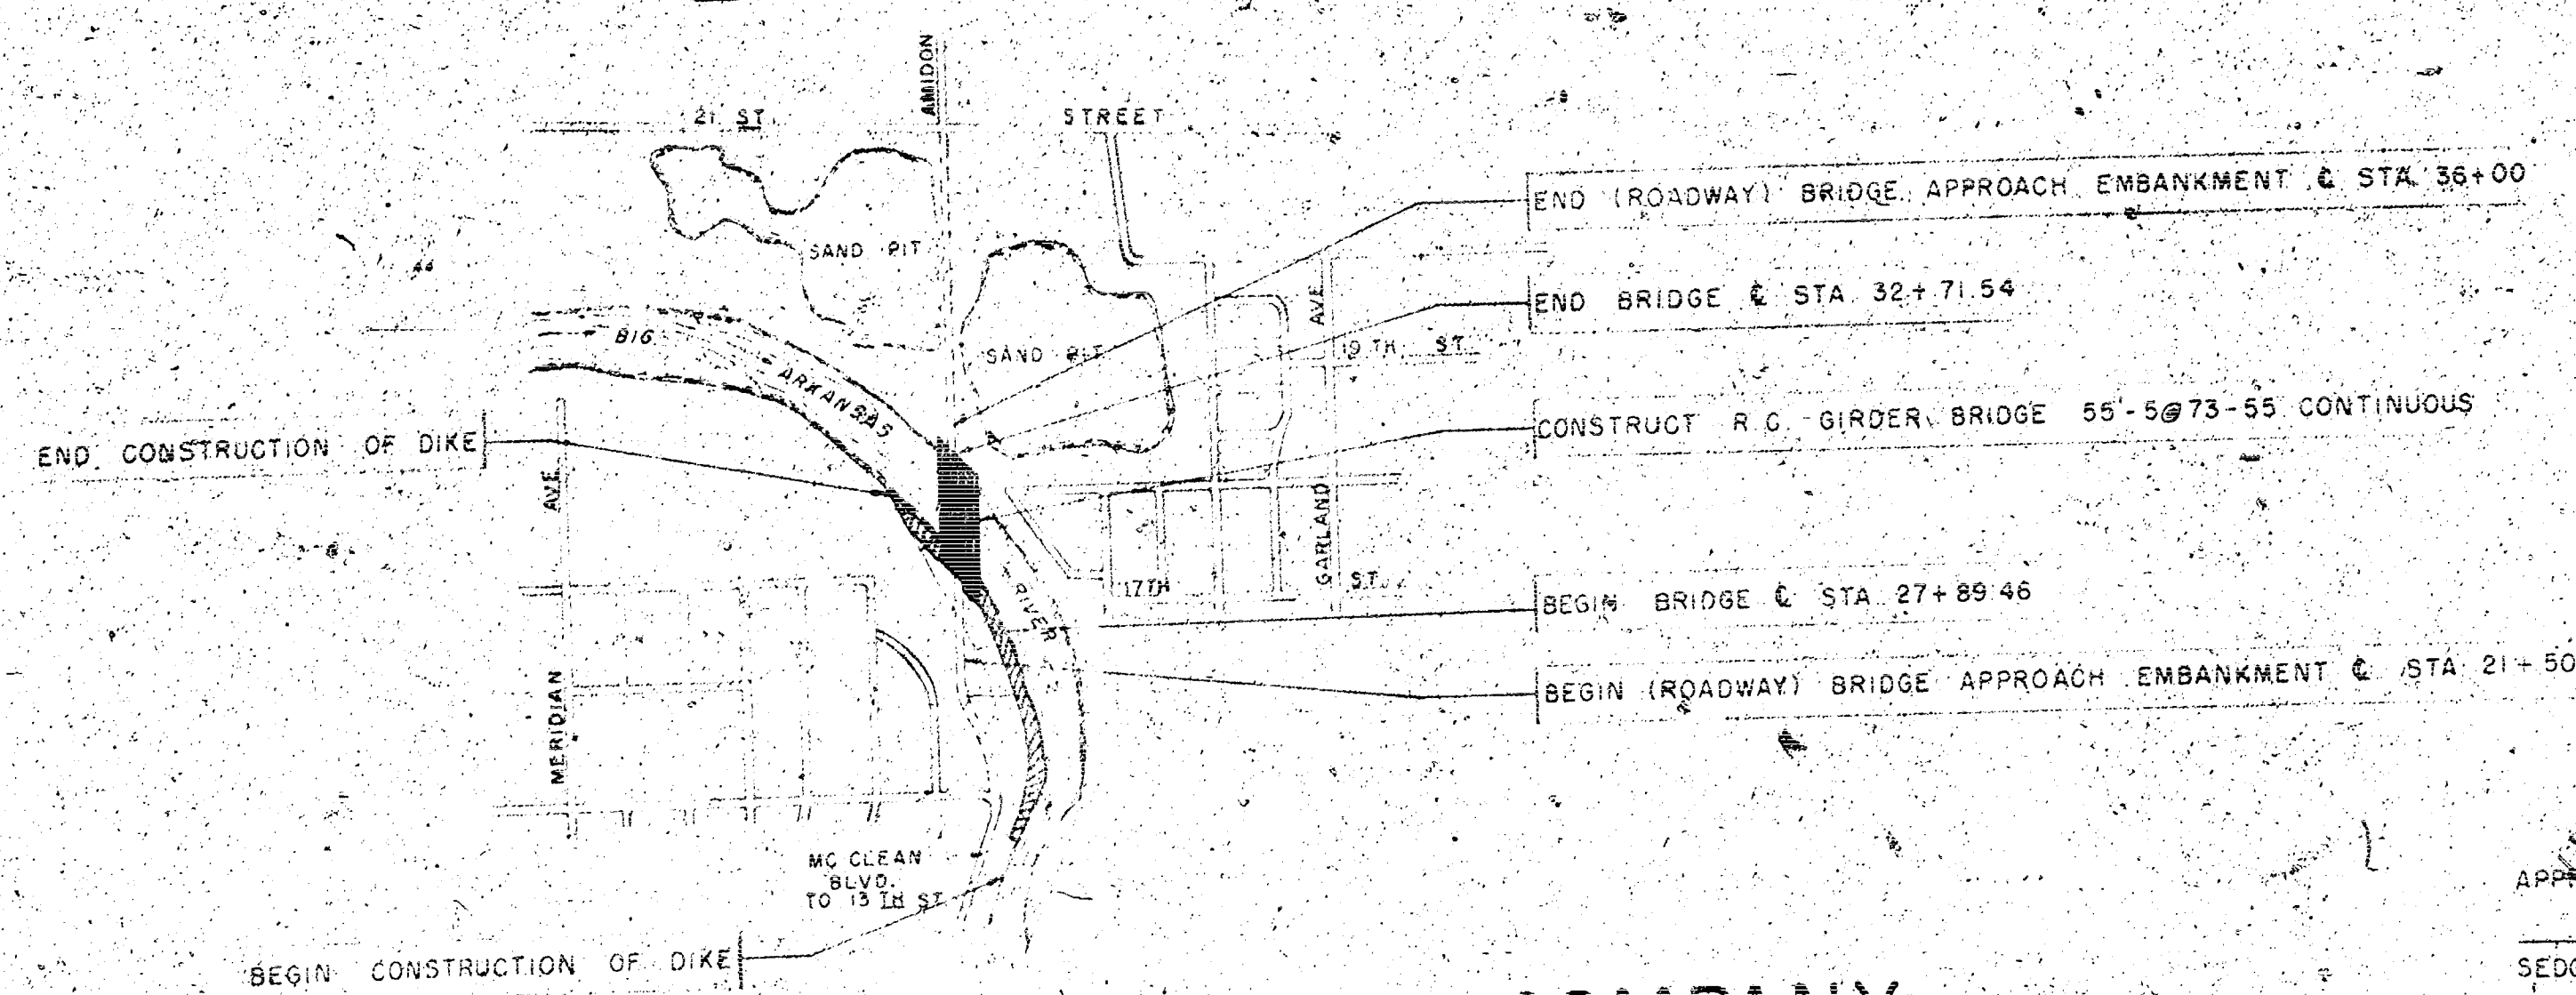

THE EDIGER ENGINEERING COMPANY  
ASSOCIATE CONSULTING ENGINEER  
R. S. DELAMATER  
WICHITA, KANSAS  
1962

INDEX

|     |                                       |
|-----|---------------------------------------|
| 1.  | LOCATION & SURVEY CONTROL             |
| 2.  | SITE PLAN                             |
| 3.  | CONSTRUCTION LAYOUT                   |
| 4.  | ABUTMENT DETAILS                      |
| 5.  | PIER DETAILS                          |
| 6.  | SUPERSTRUCTURE DETAILS                |
| 7.  | SUPERSTRUCTURE TRANSVERSE STEEL       |
| 8.  | DECK SECTIONS                         |
| 9.  | GIRDER DETAILS                        |
| 10. | EXPANSION & BEARING DEVICES           |
| 11. | HANDRAIL DETAILS                      |
| 12. | BAR LISTS                             |
| 13. | ELECTRICAL LAYOUT                     |
| 14. | APPROACH SLAB DETAILS                 |
| 15. | GENERAL NOTES & SUMMARY OF QUANTITIES |

APPROVED \_\_\_\_\_ DATE \_\_\_\_\_  
SEDGWICK COUNTY ENGR.



APPROVED \_\_\_\_\_ DATE \_\_\_\_\_  
CHIEF ENGINEER  
DIVISION OF WATER RESOURCES

APPROVED \_\_\_\_\_ DATE \_\_\_\_\_  
DISTRICT ENGINEER  
CORPS OF ENGINEERS


APPROVED \_\_\_\_\_ DATE \_\_\_\_\_  
WICHITA CITY ENGINEER

JOB NO. 31-2-1


File No. 10-2  
 Survey C.S.  
 Date  
 Drawn  
 Checked  
 Title Sheet

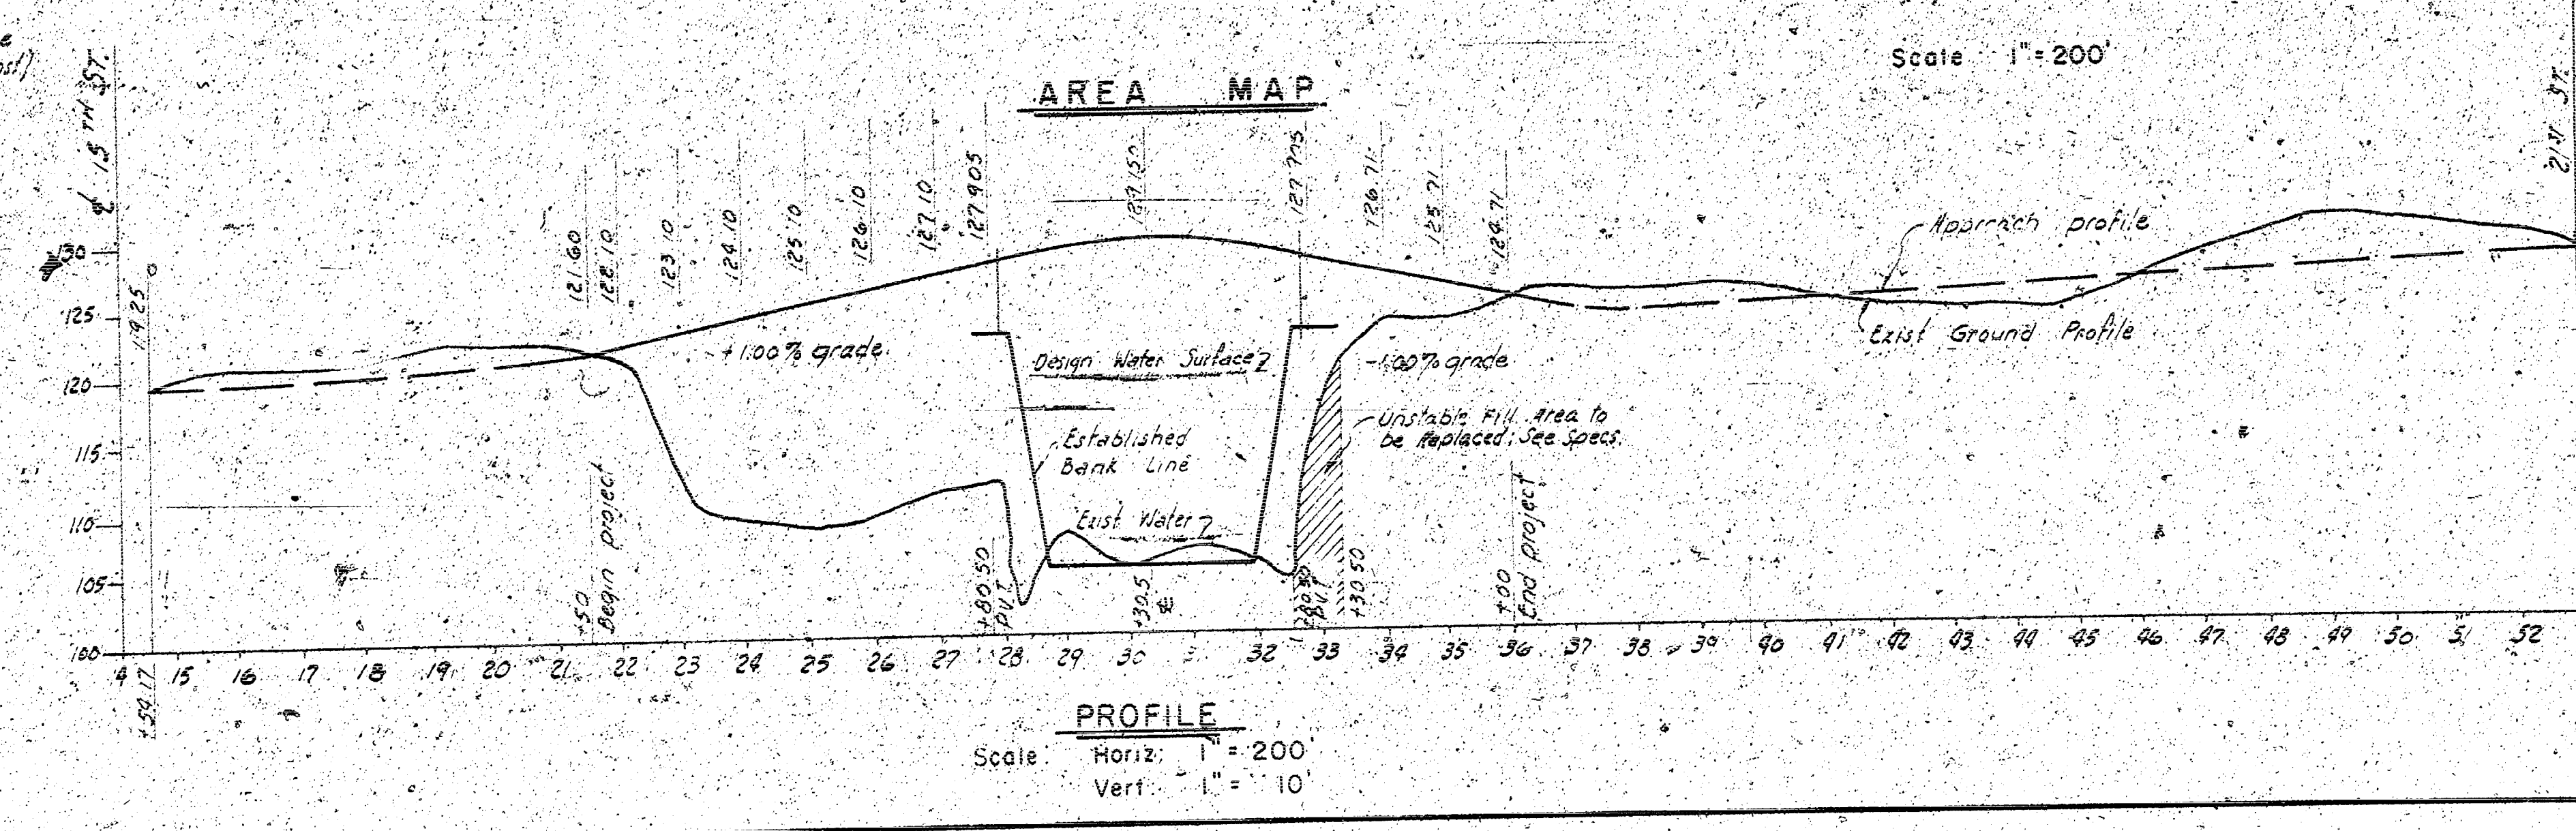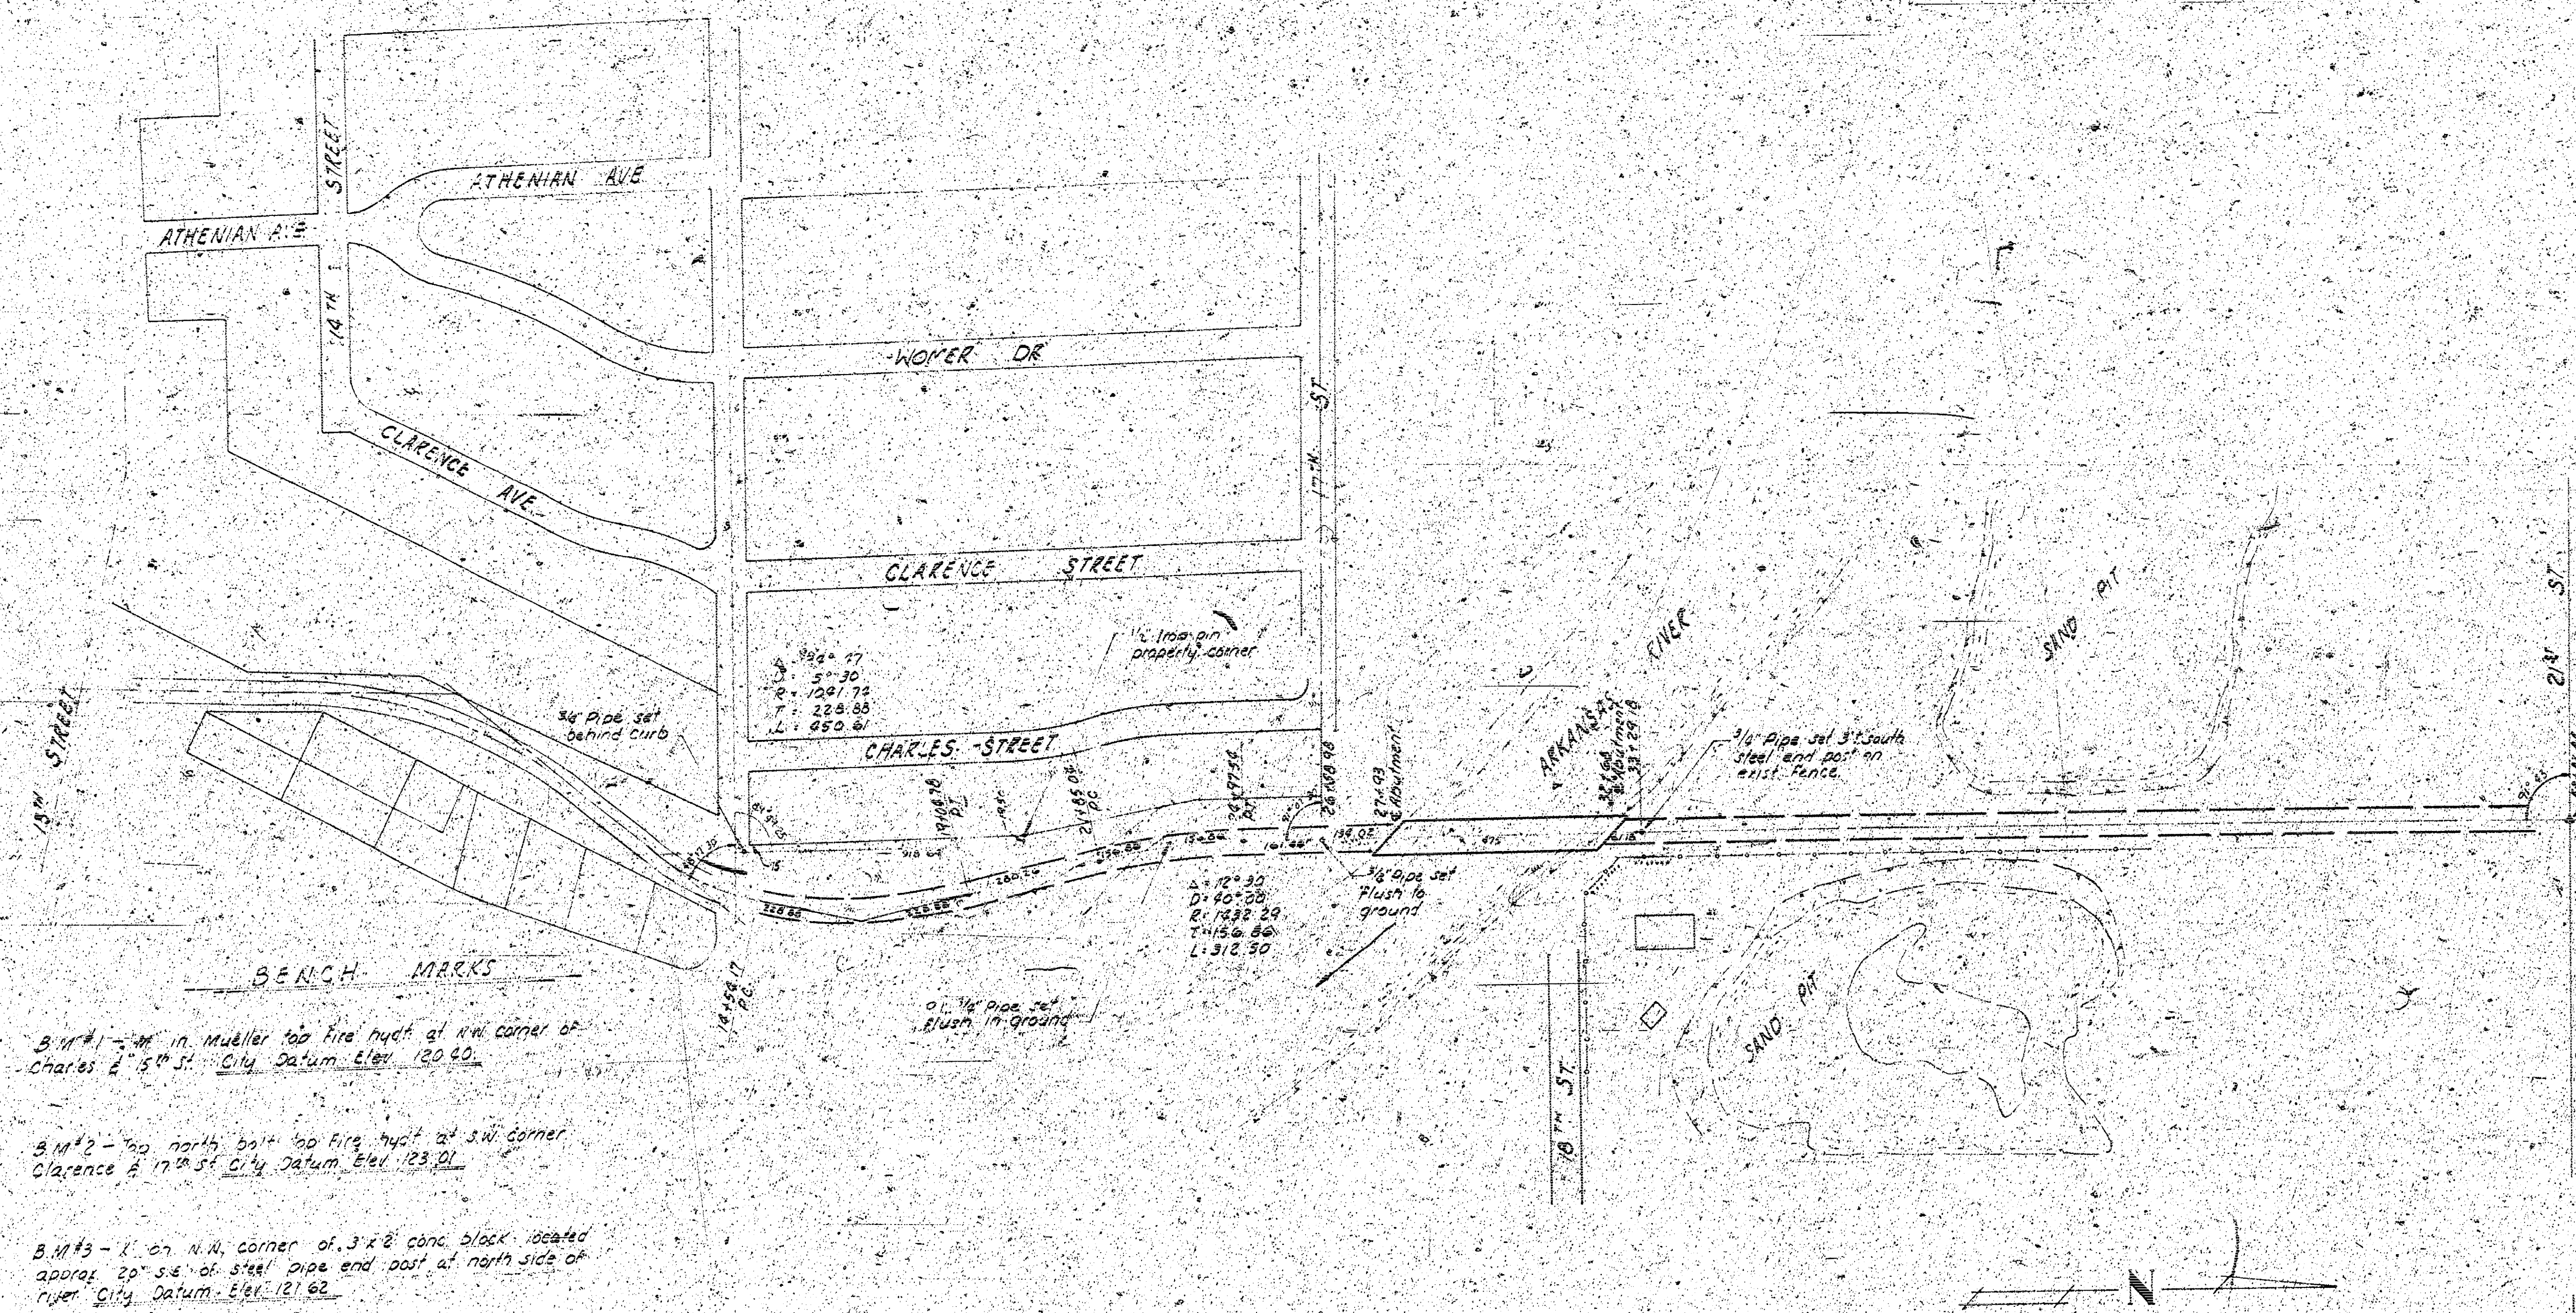



WICHITA, KANSAS  
 BIG ARKANSAS RIVER & AMIDON ST.  
 BRIDGE  
 LOCATION & SURVEY CONTROL  
 THE EDIGER ENGINEERING COMPANY  
 ASSOCIATED CONSULTING ENGRS.  
 R. S. DELAMATER  
 WICHITA, KANSAS  
 1962

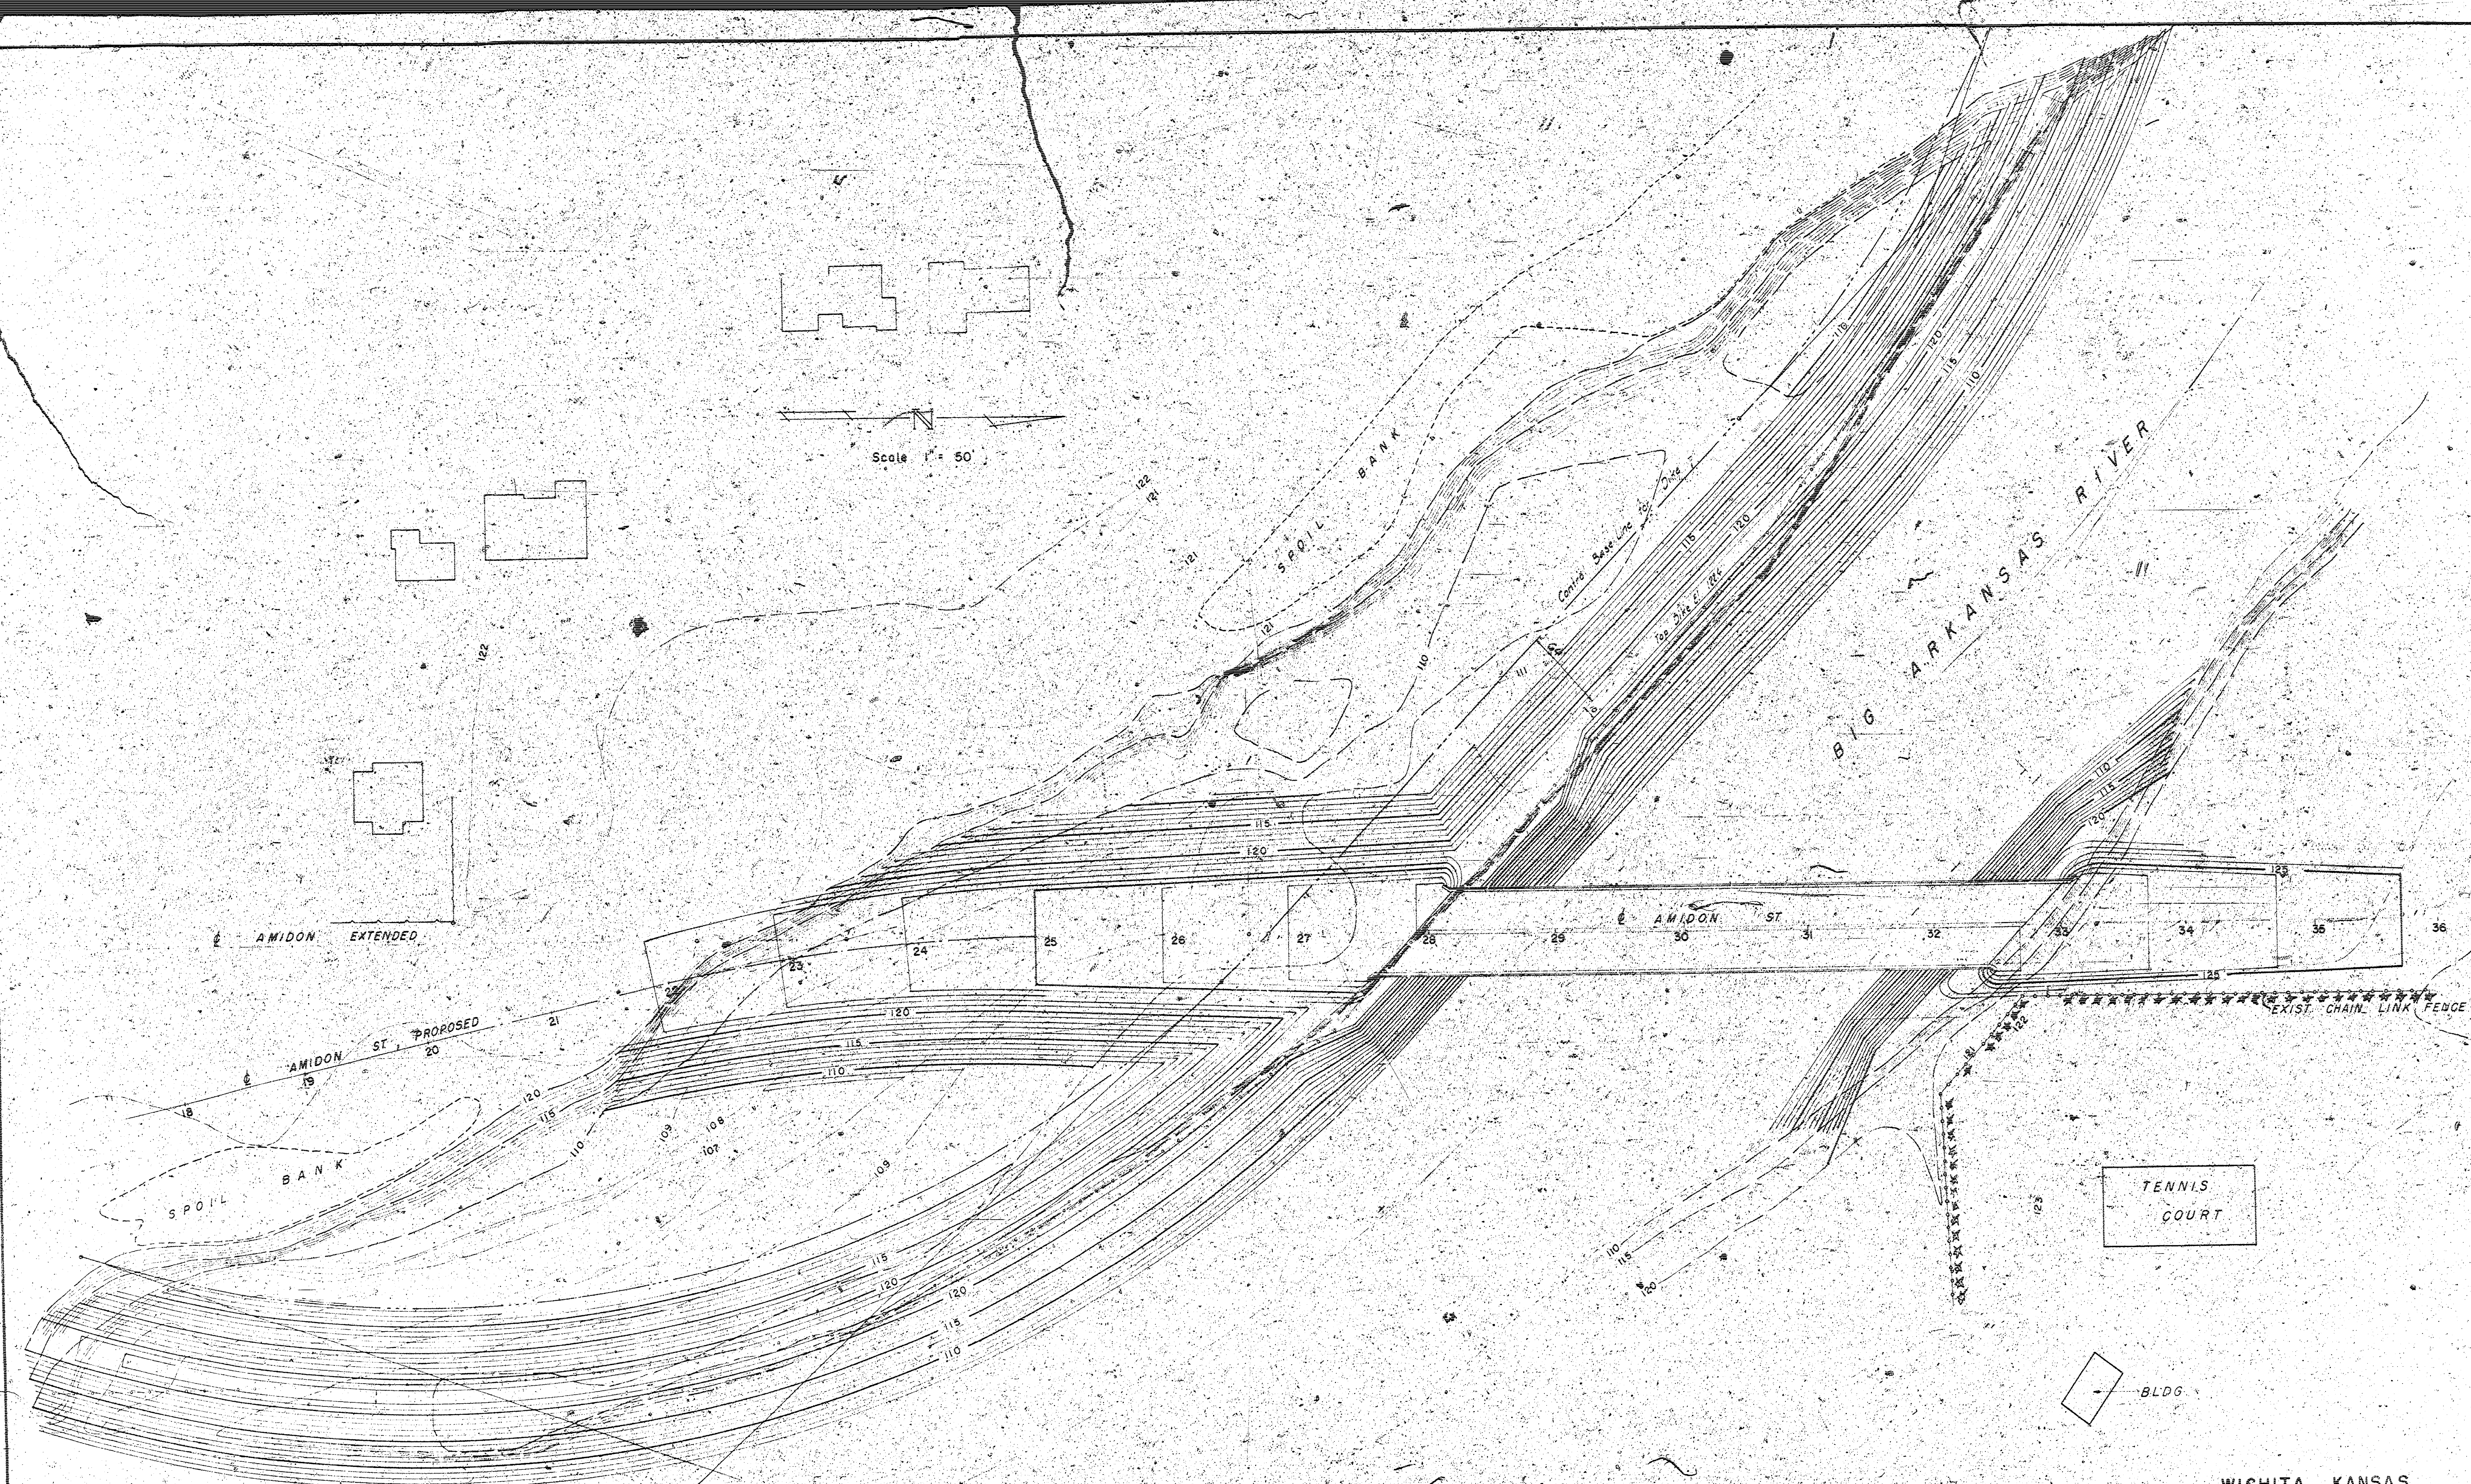


WICHITA, KANSAS  
 BIG ARKANSAS RIVER & AMIDON ST.  
 BRIDGE  
 SITE PLAN  
 THE EDIGER ENGINEERING COMPANY  
 ASSOCIATED CONSULTING ENGR  
 R. S. DELAMATER  
 WICHITA, KANSAS  
 1962

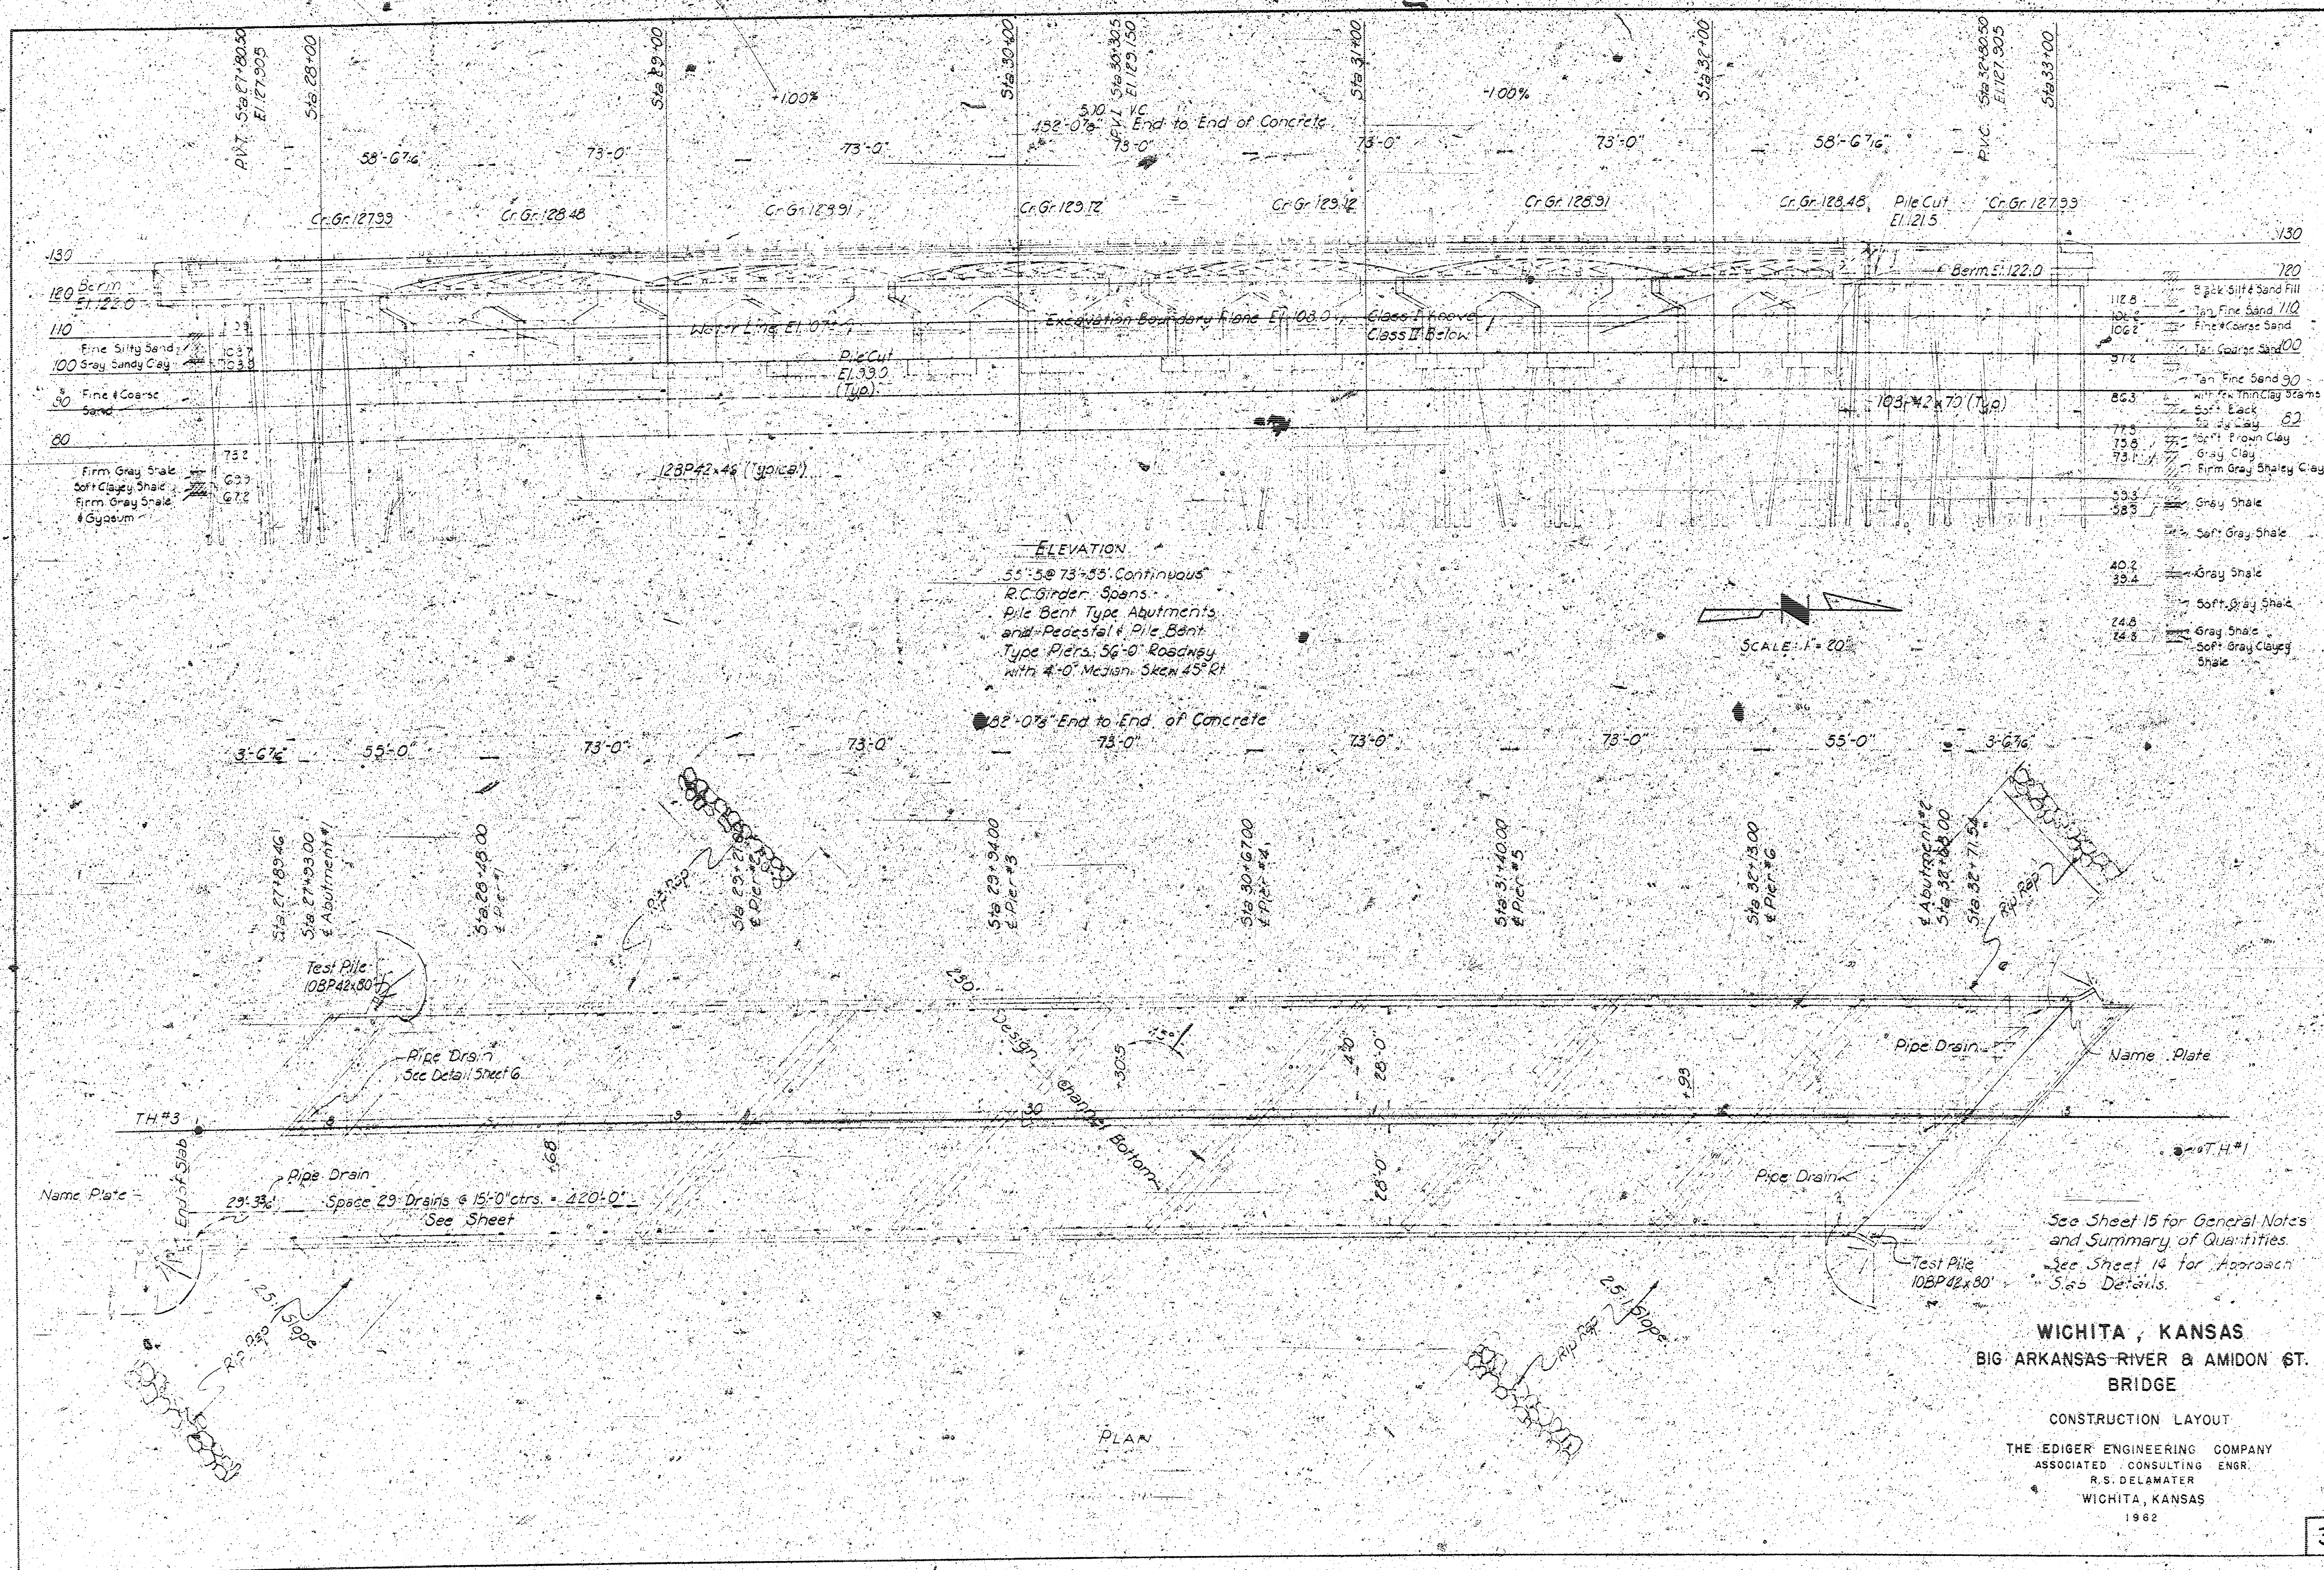

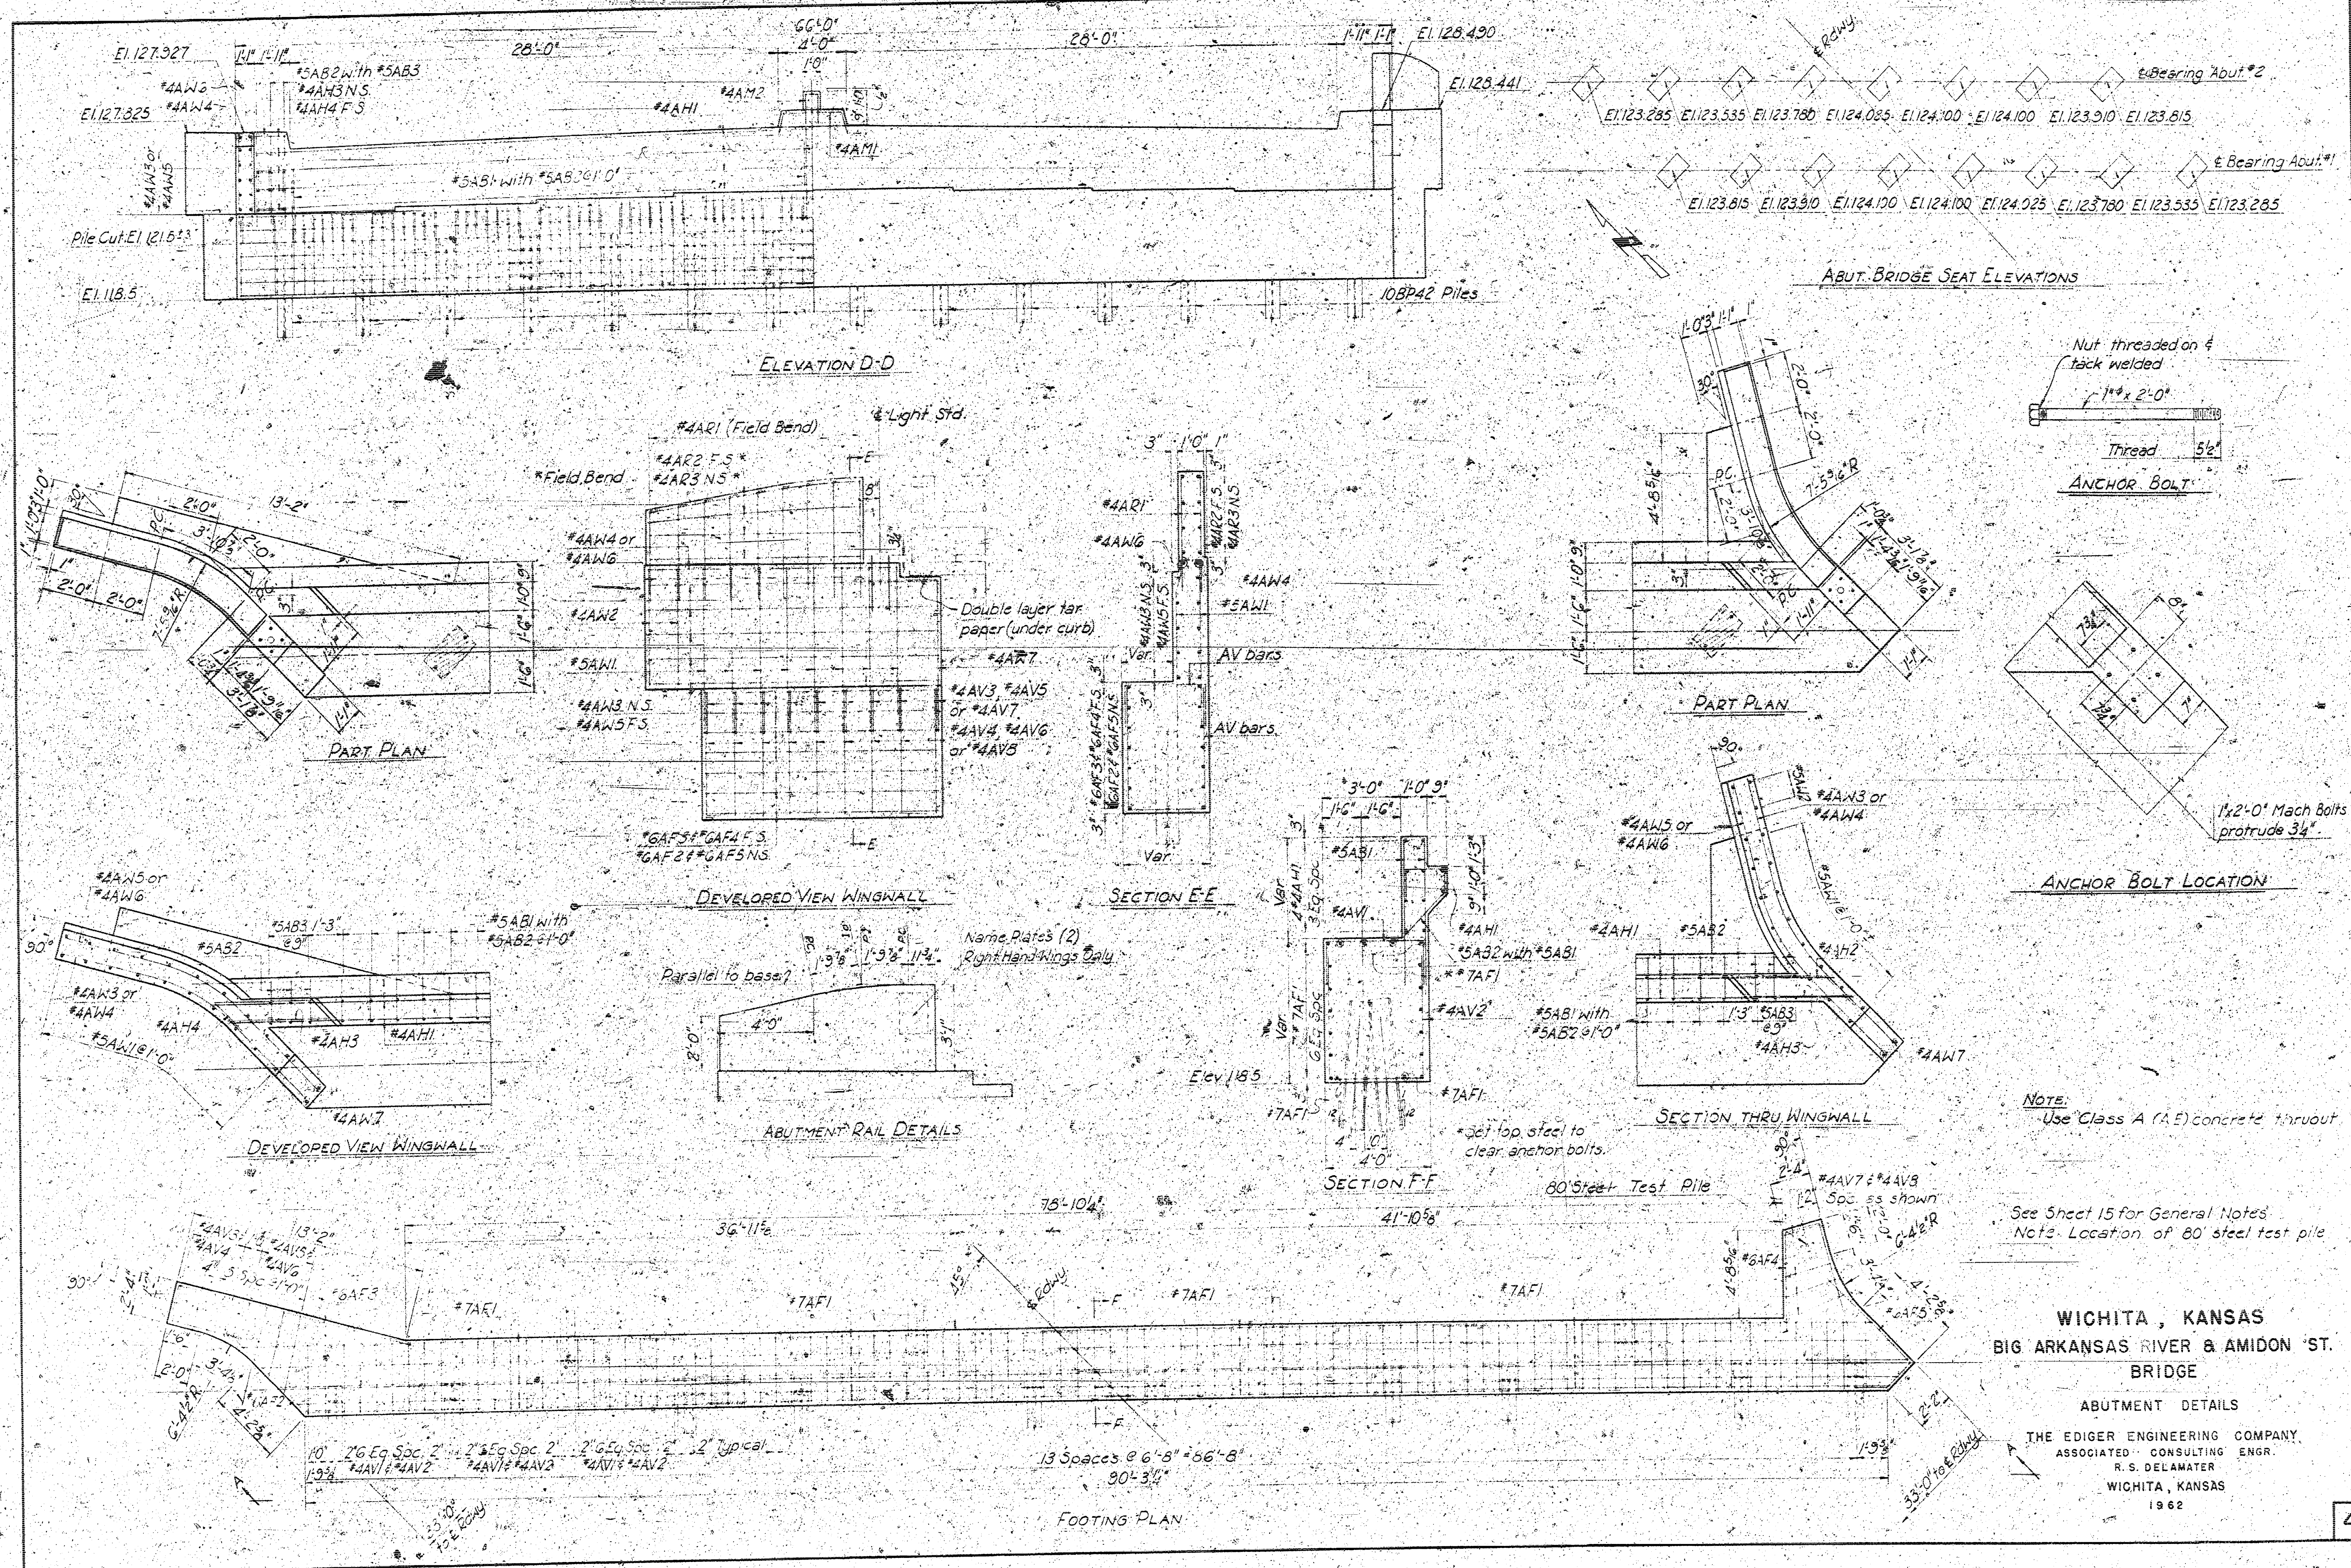


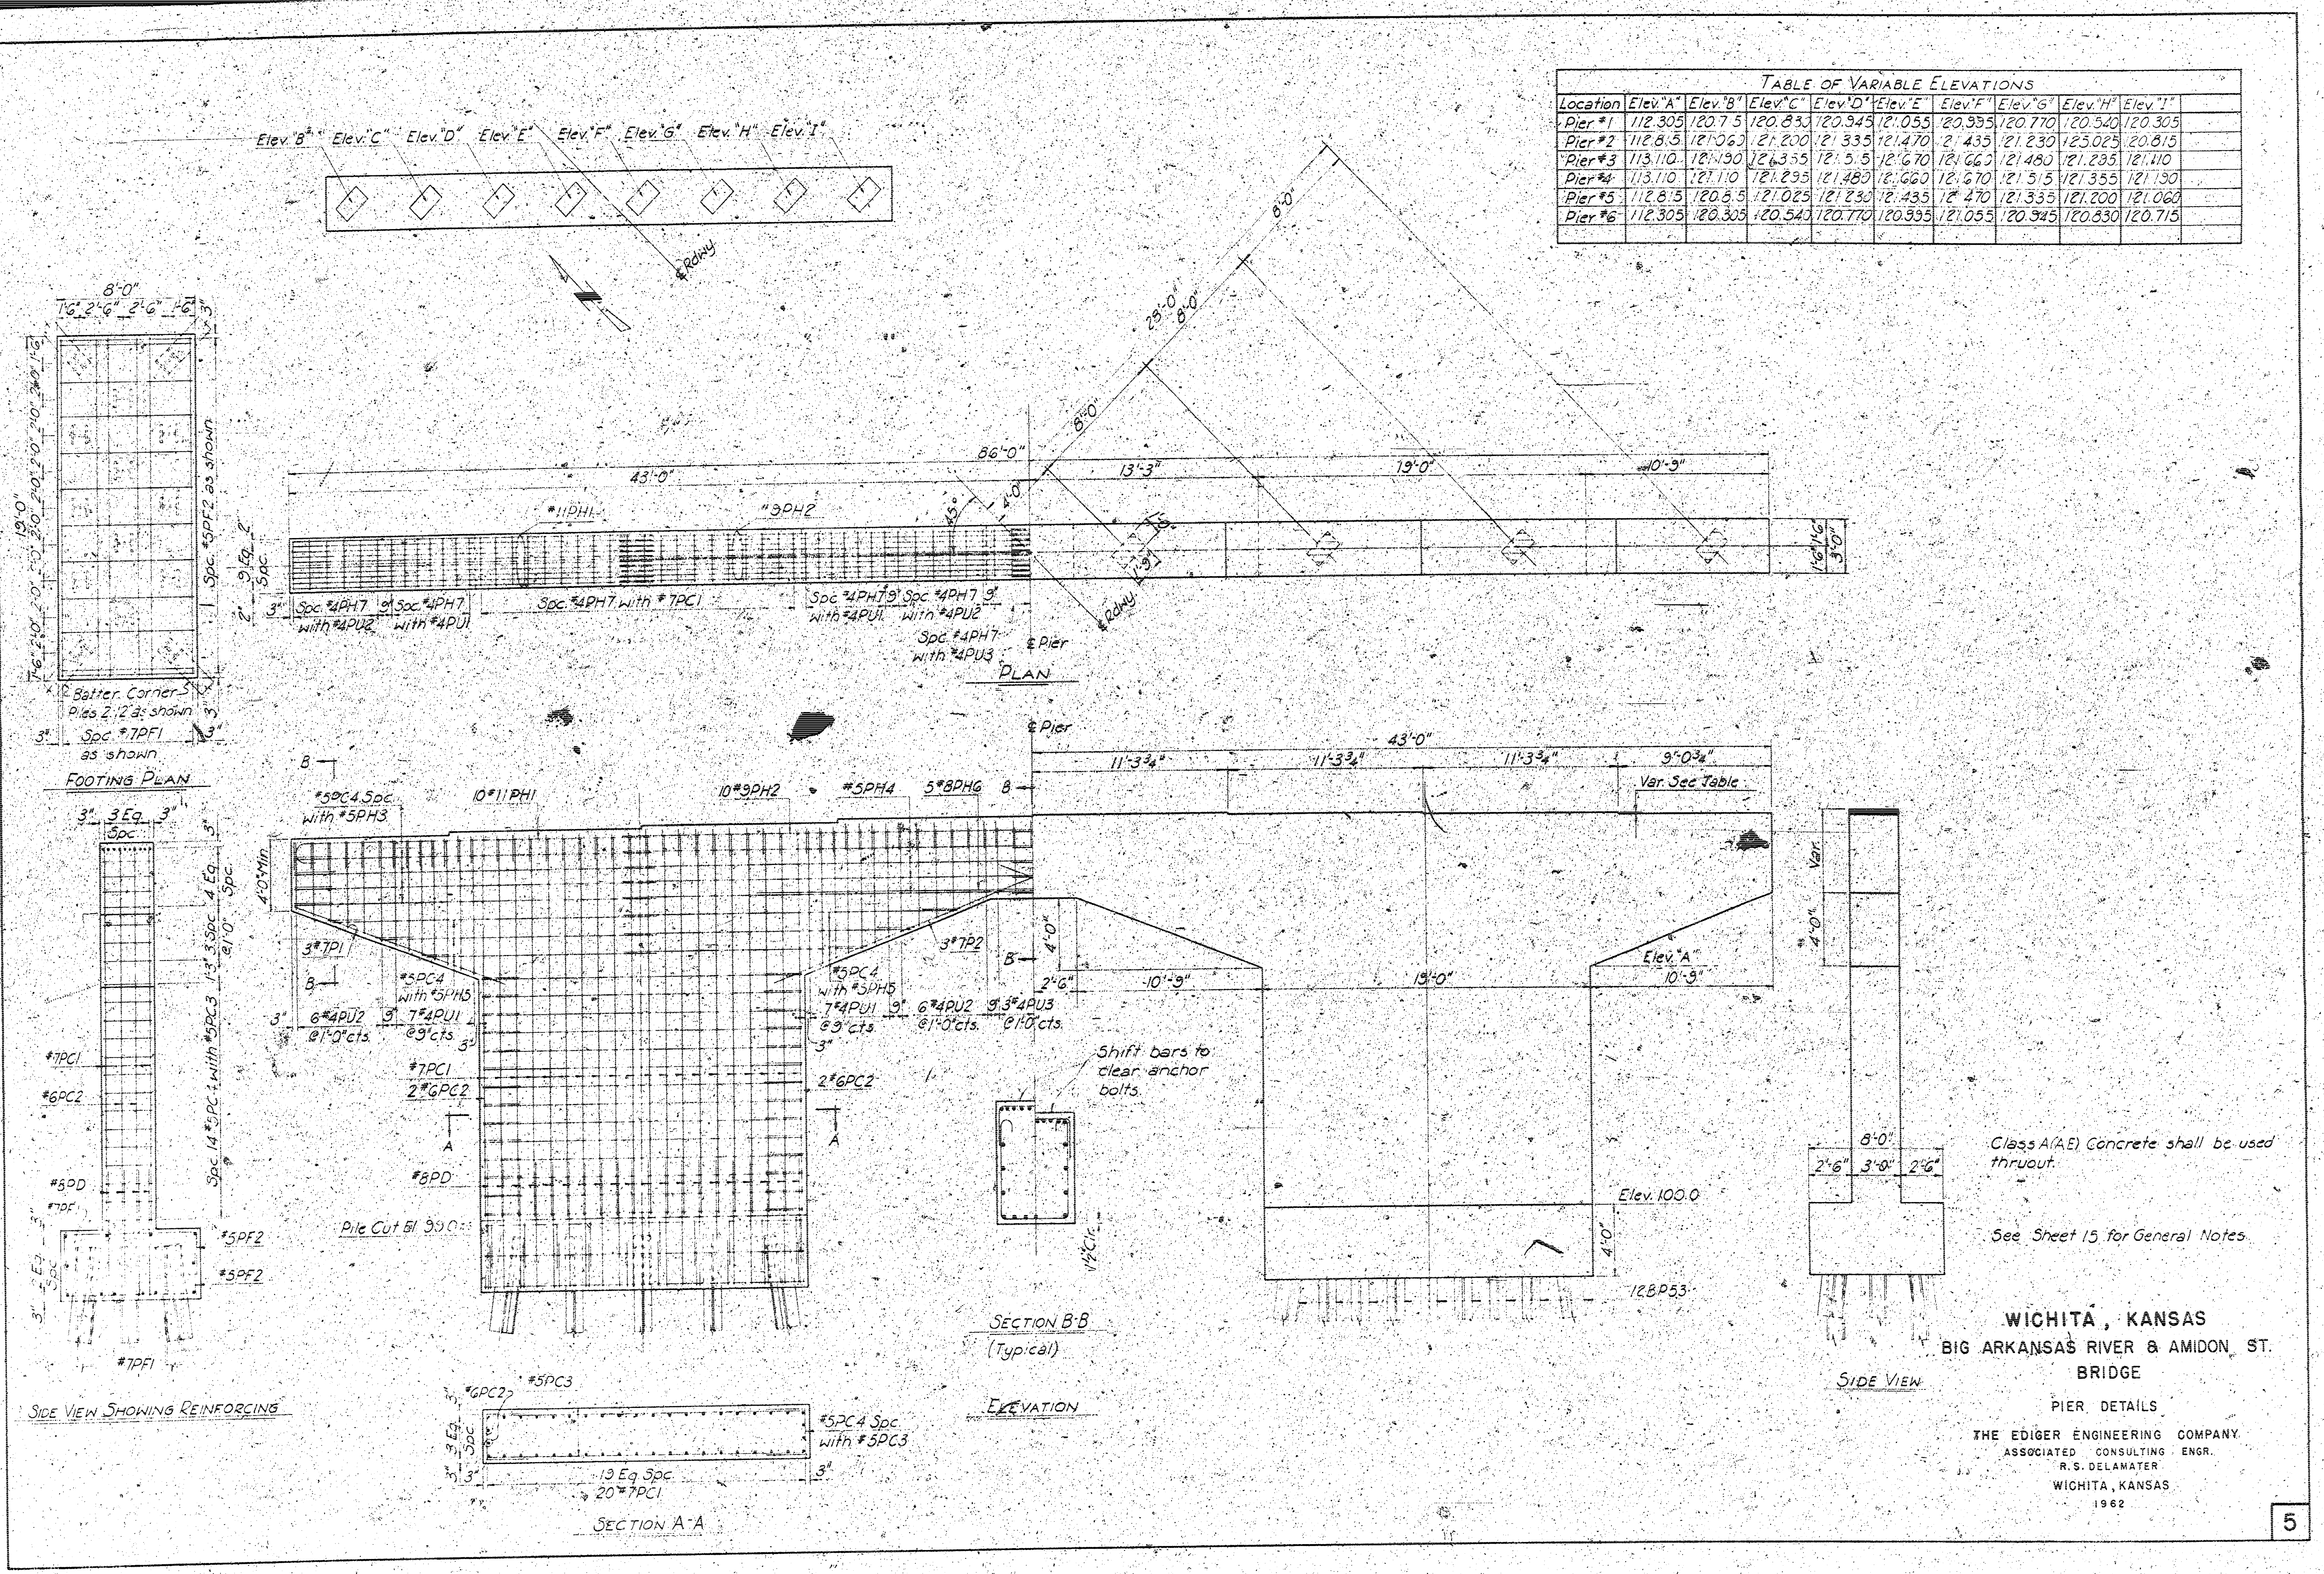

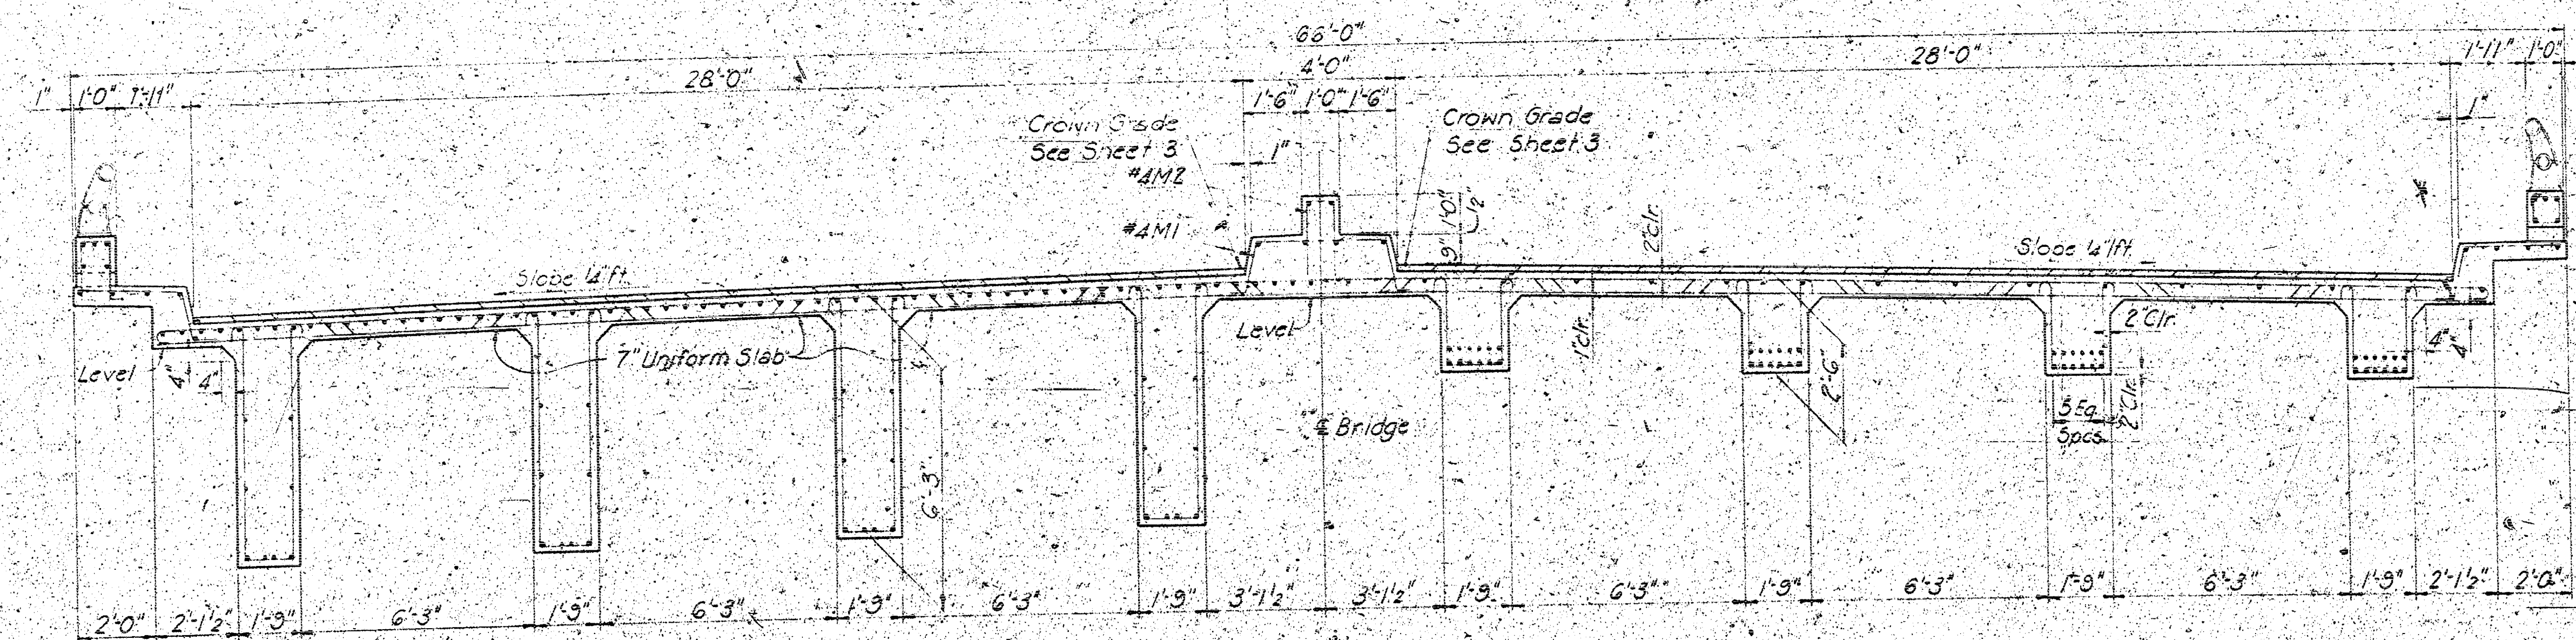


NOTE:  
Class AAA (N.E) concrete shall be used  
throughout.  
Steel drain channel 2" x 1" x 8'g  
shall be placed, as shown, along each  
curb and across each end of slab  
embedded in the wearing surfaces.  
Channel to be primed as for Structural  
Steel and painted with an approved,  
bituminous paint.

See Sheet 75 for General Notes.  
See Sheet 647 for Slab Reinforcing

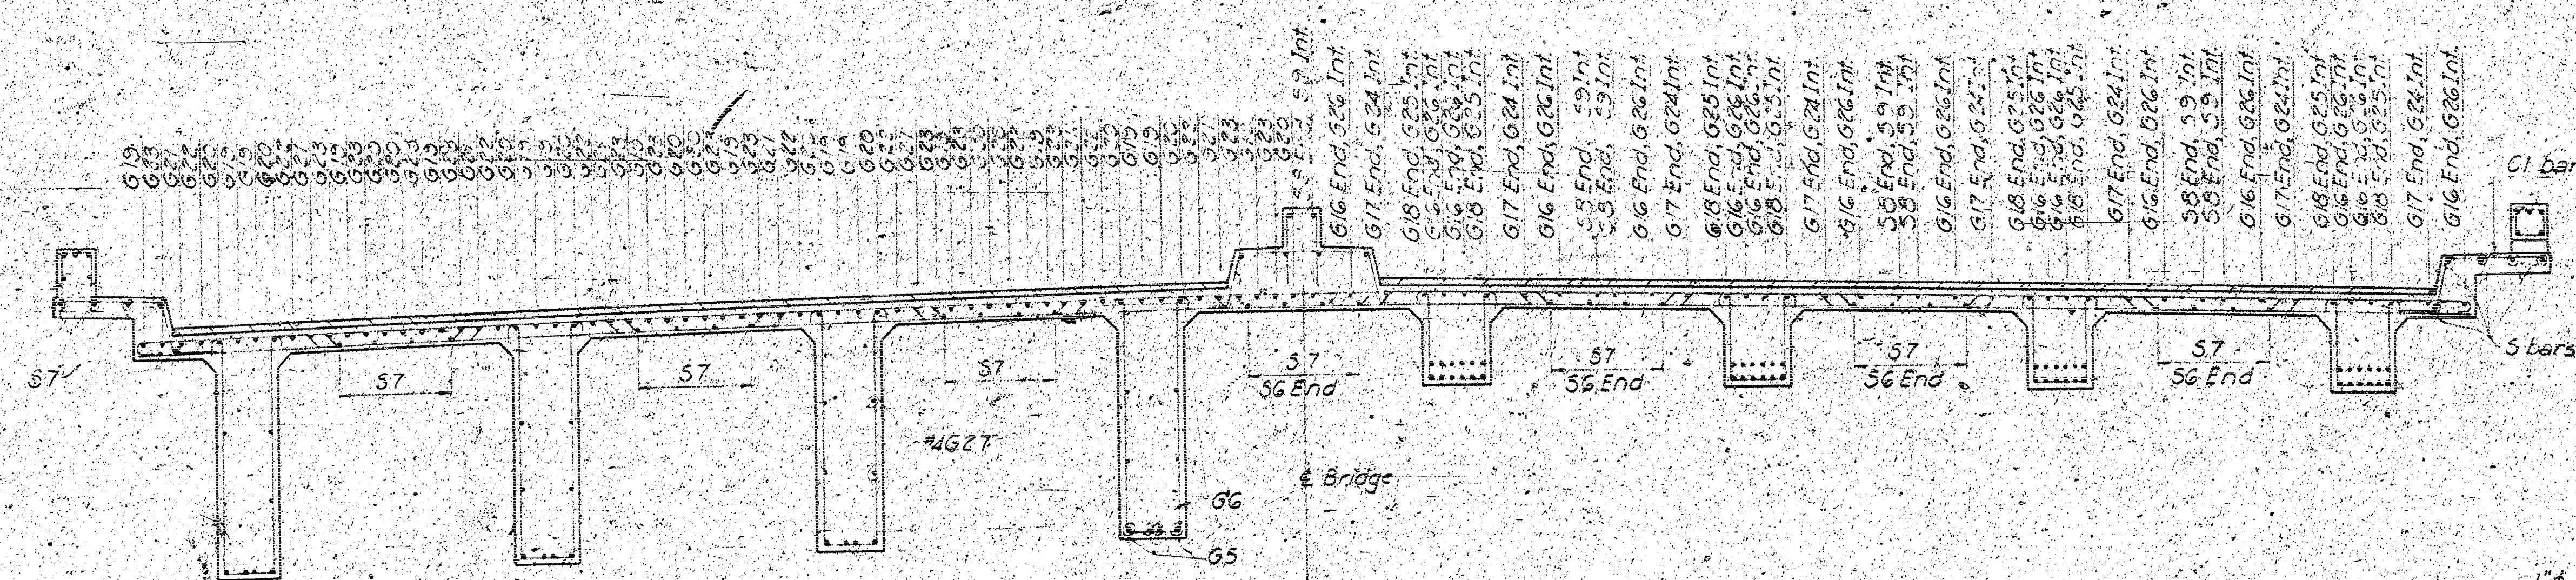







SIDE VIEW AT LIGHT LOCATION

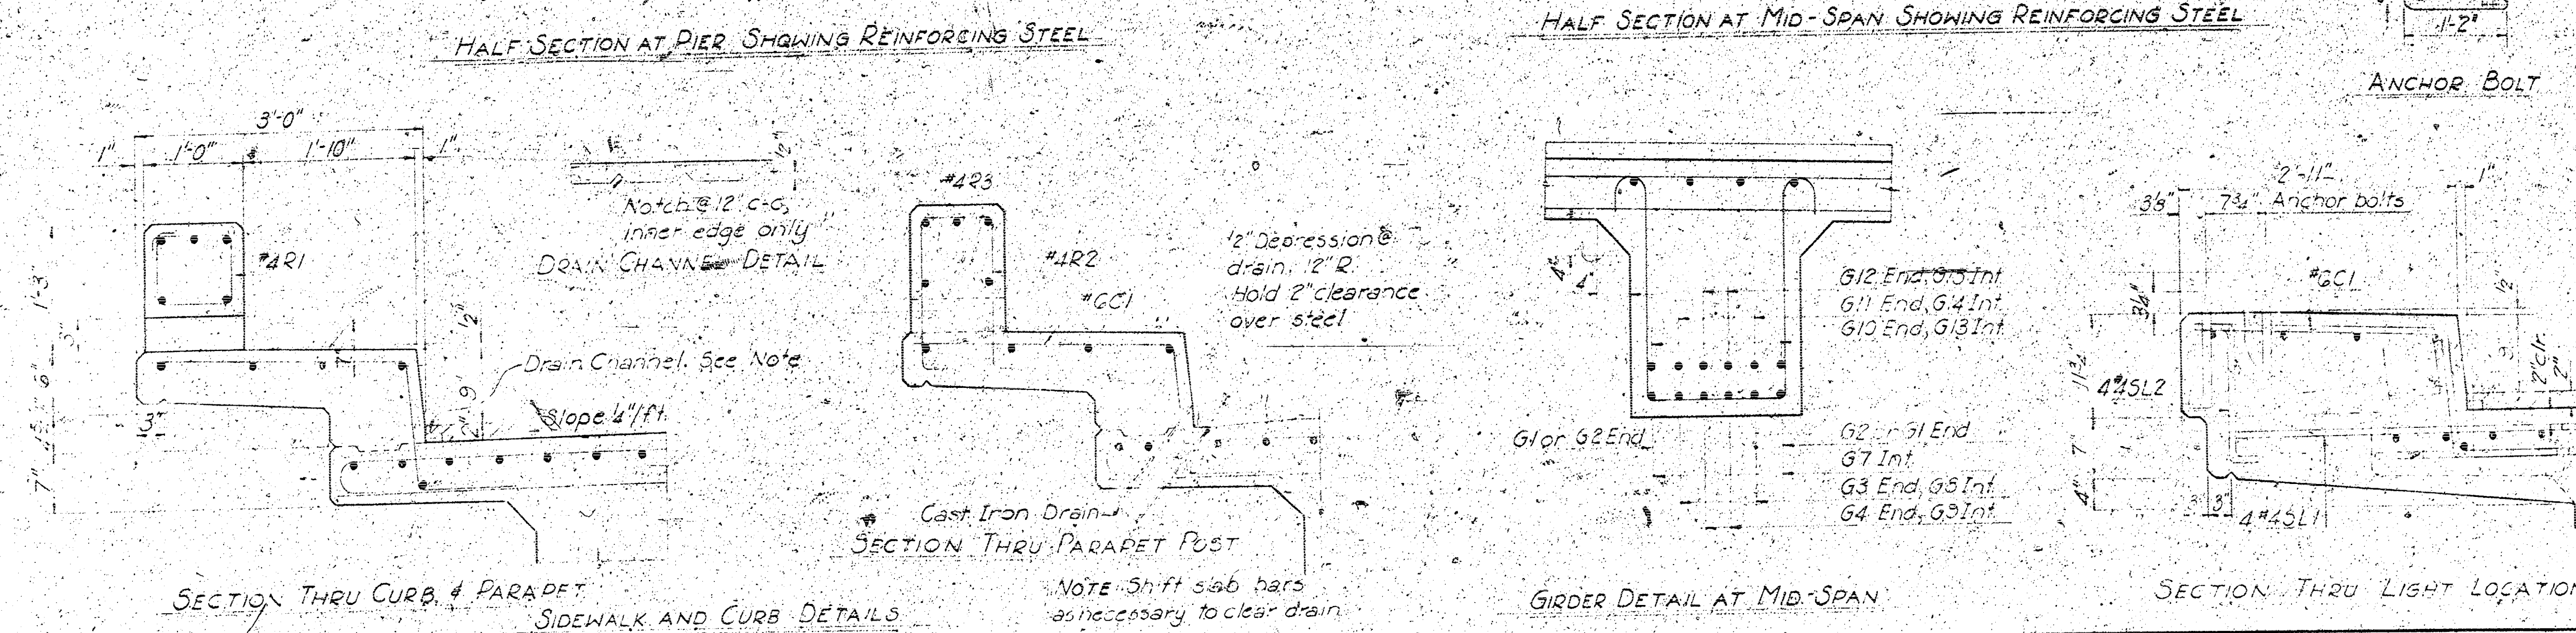

C&S IRON DRAIN  
Comp. Weight 18 Lbs. Each  
58 Req'd

WICHITA, KANSAS  
BIG ARKANSAS RIVER & AMIDON ST.  
BRIDGE

DECK SECTIONS  
THE EDIGER ENGINEERING COMPANY  
ASSOCIATED CONSULTING ENGR.  
R. S. DELAMATER  
WICHITA, KANSAS  
1962

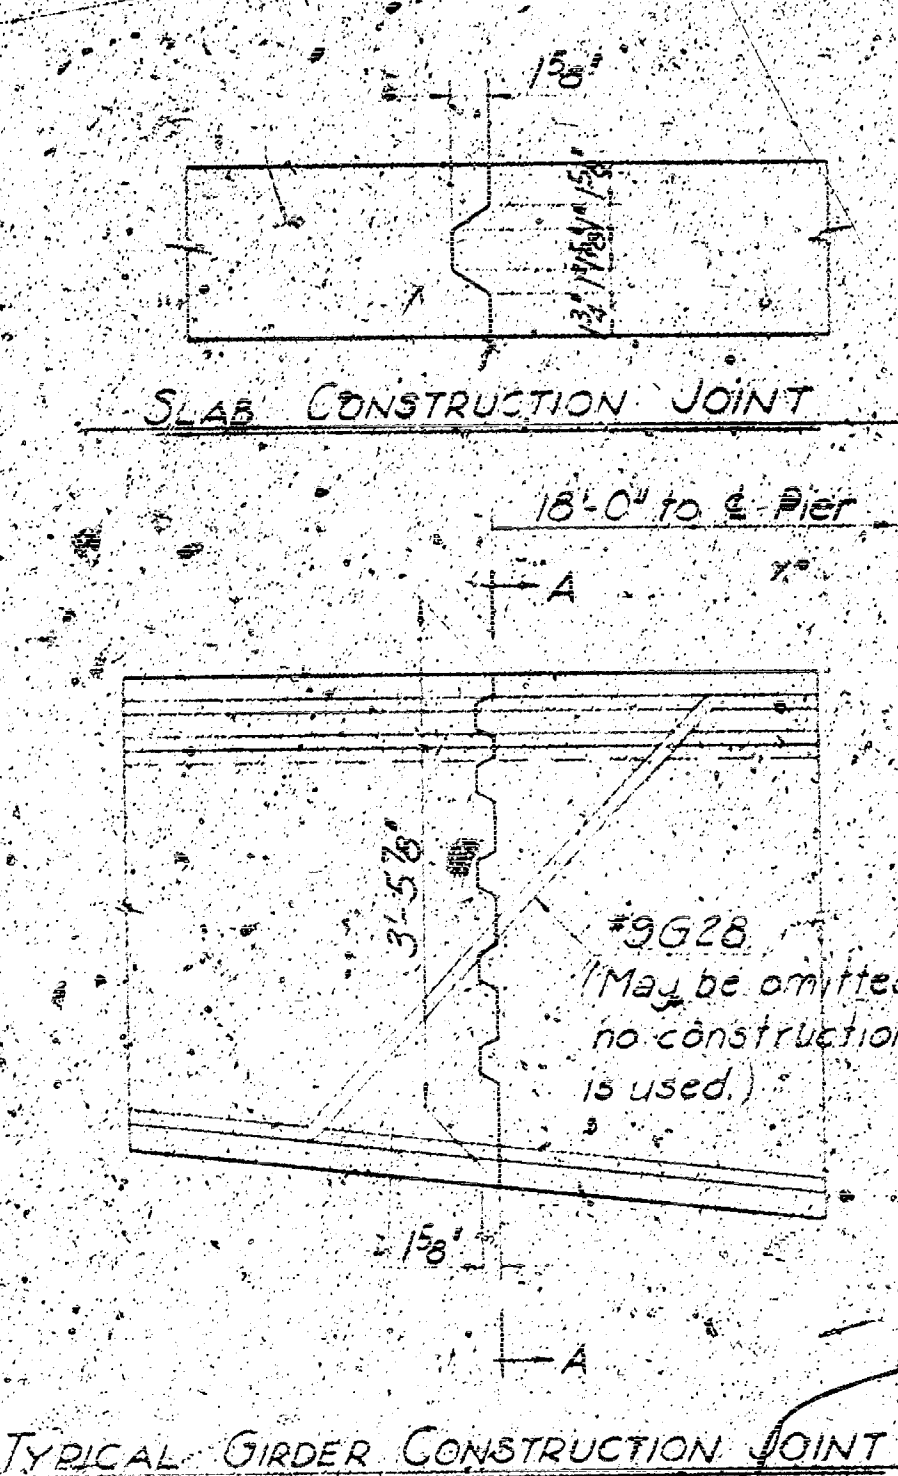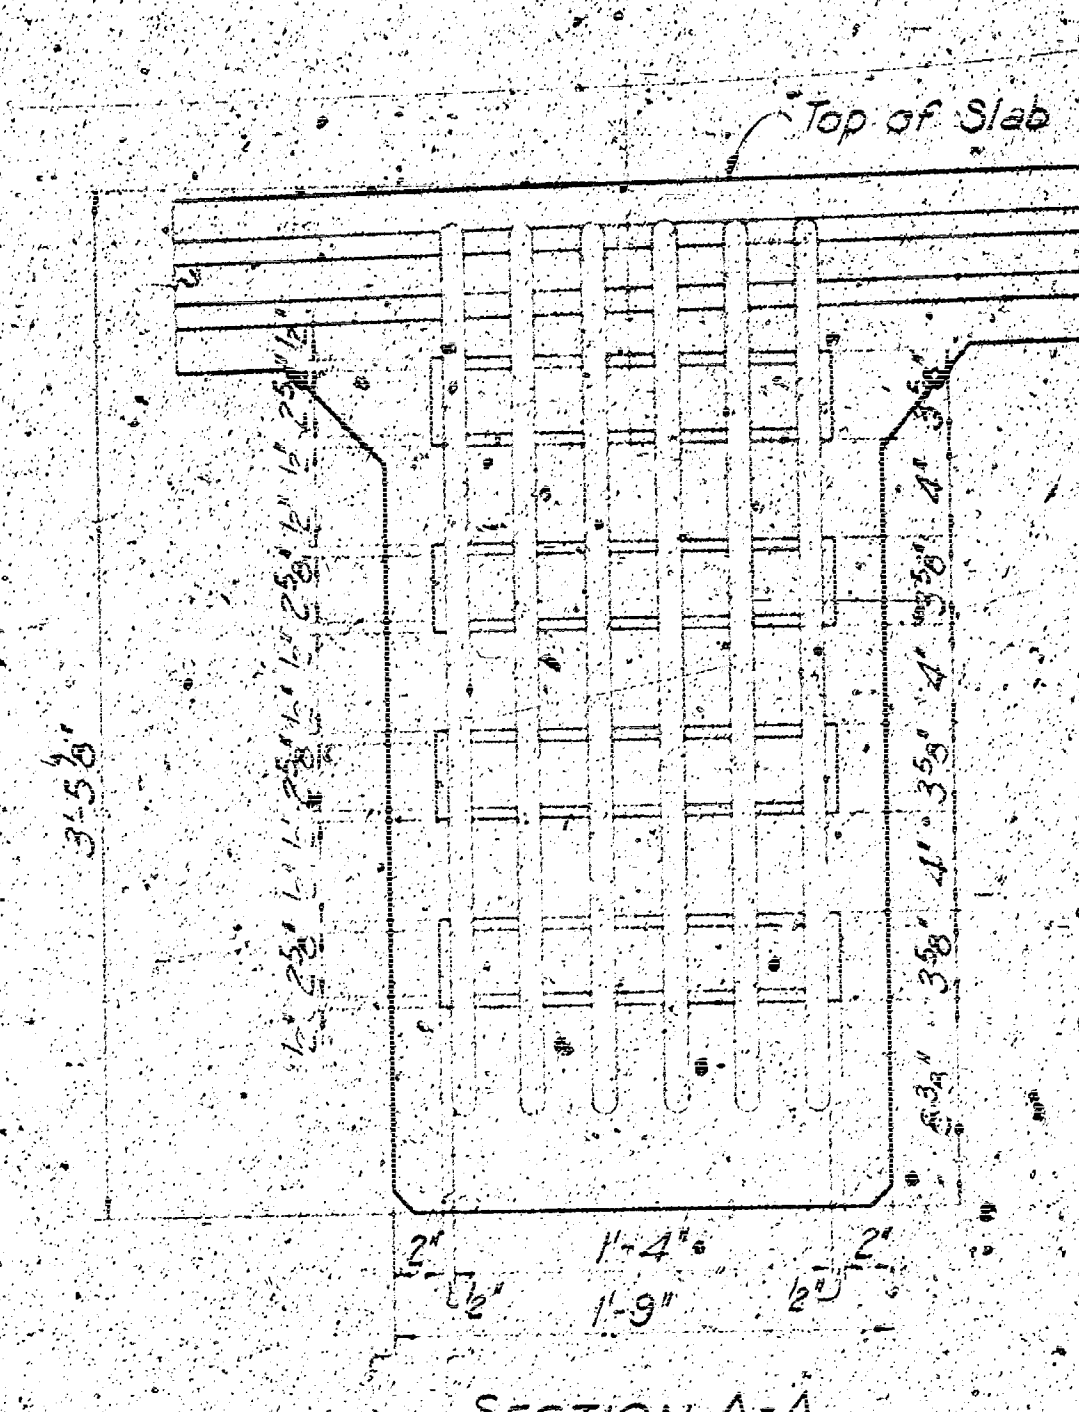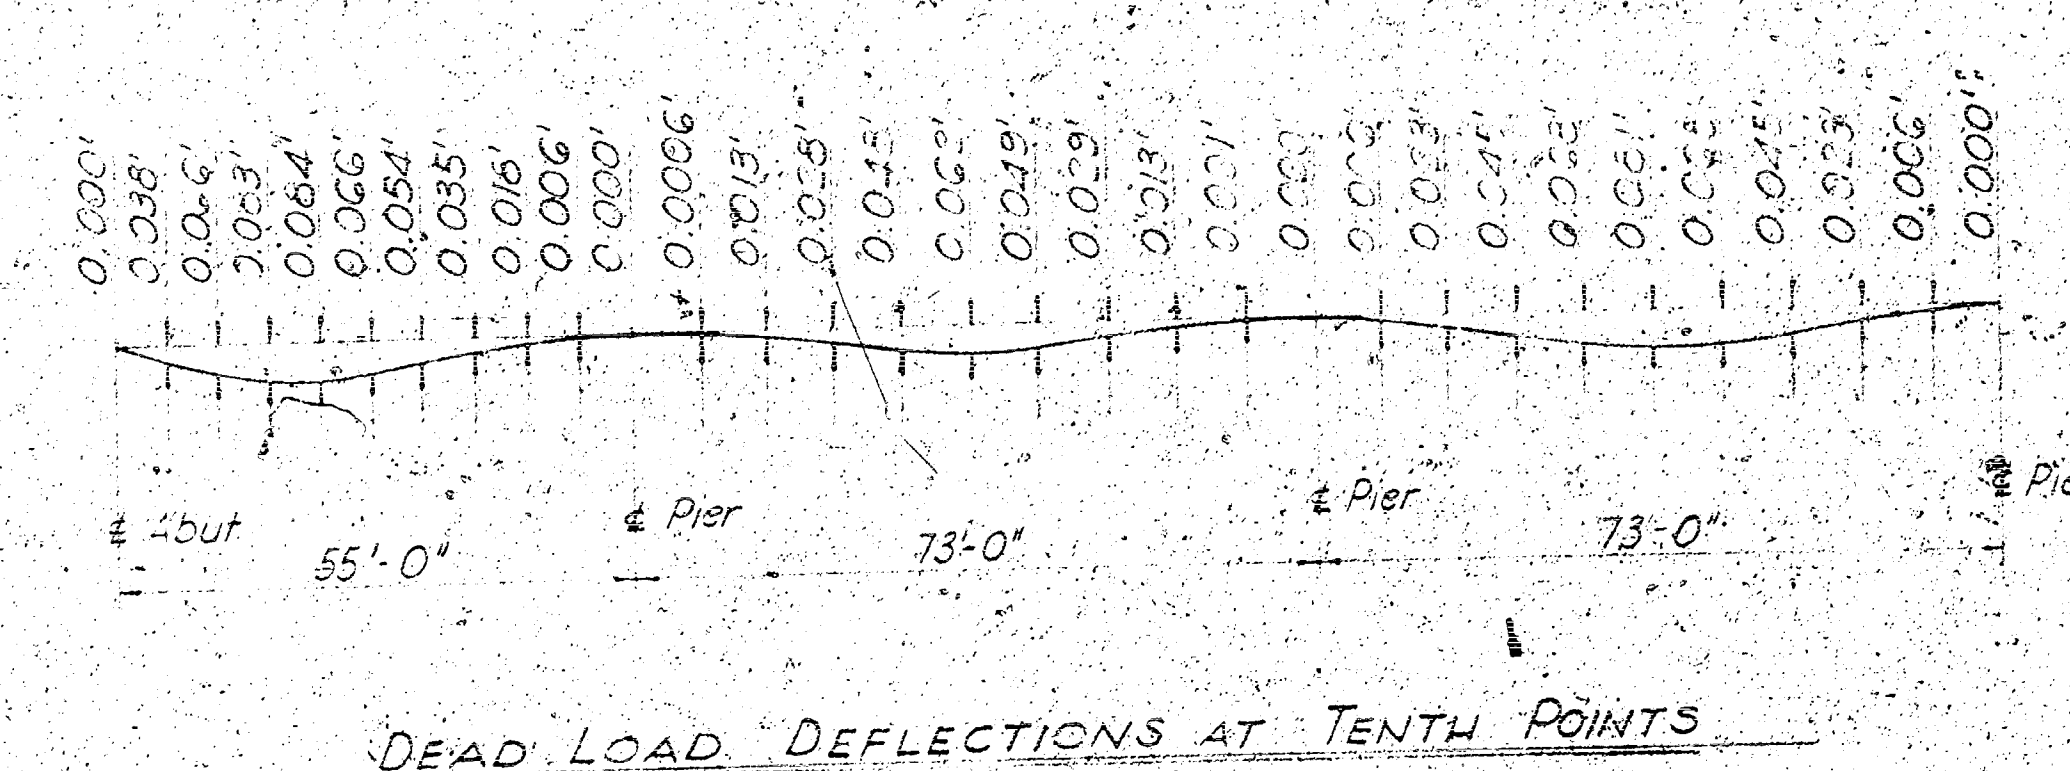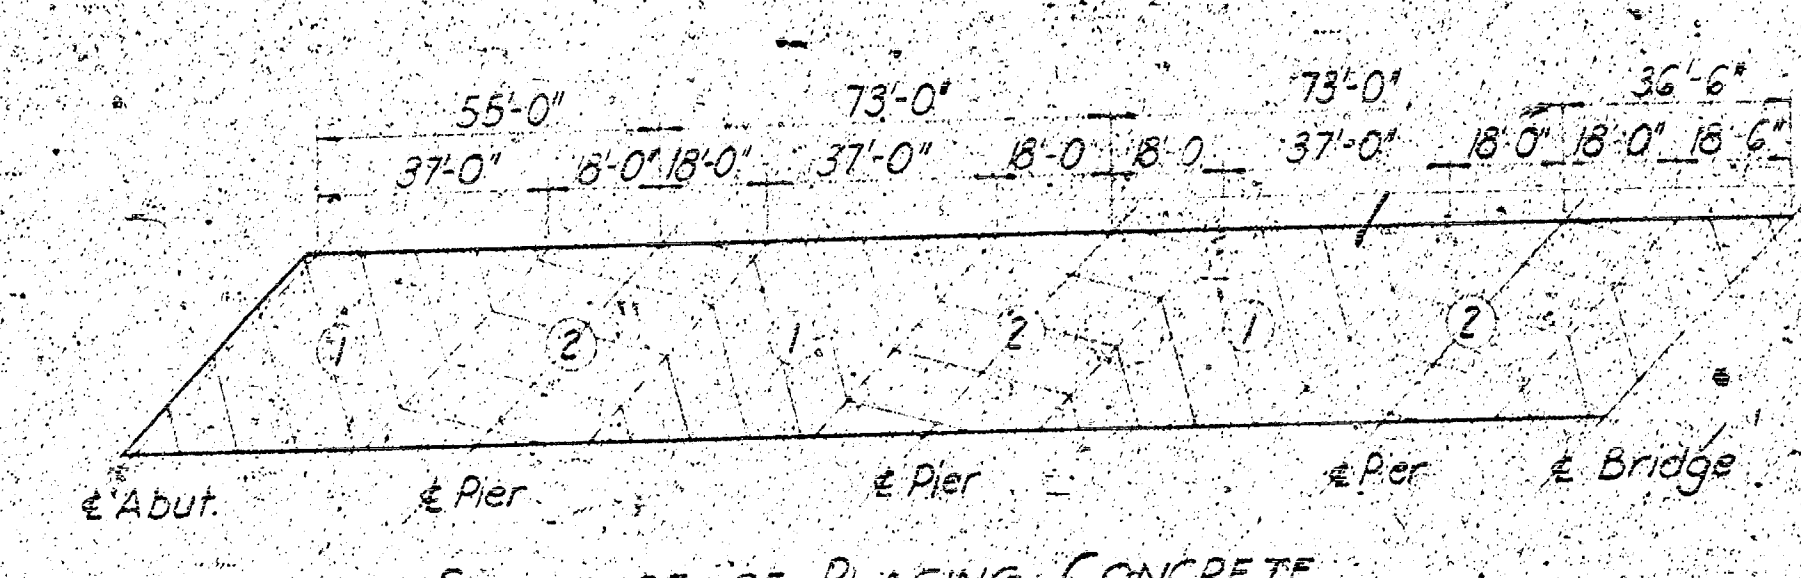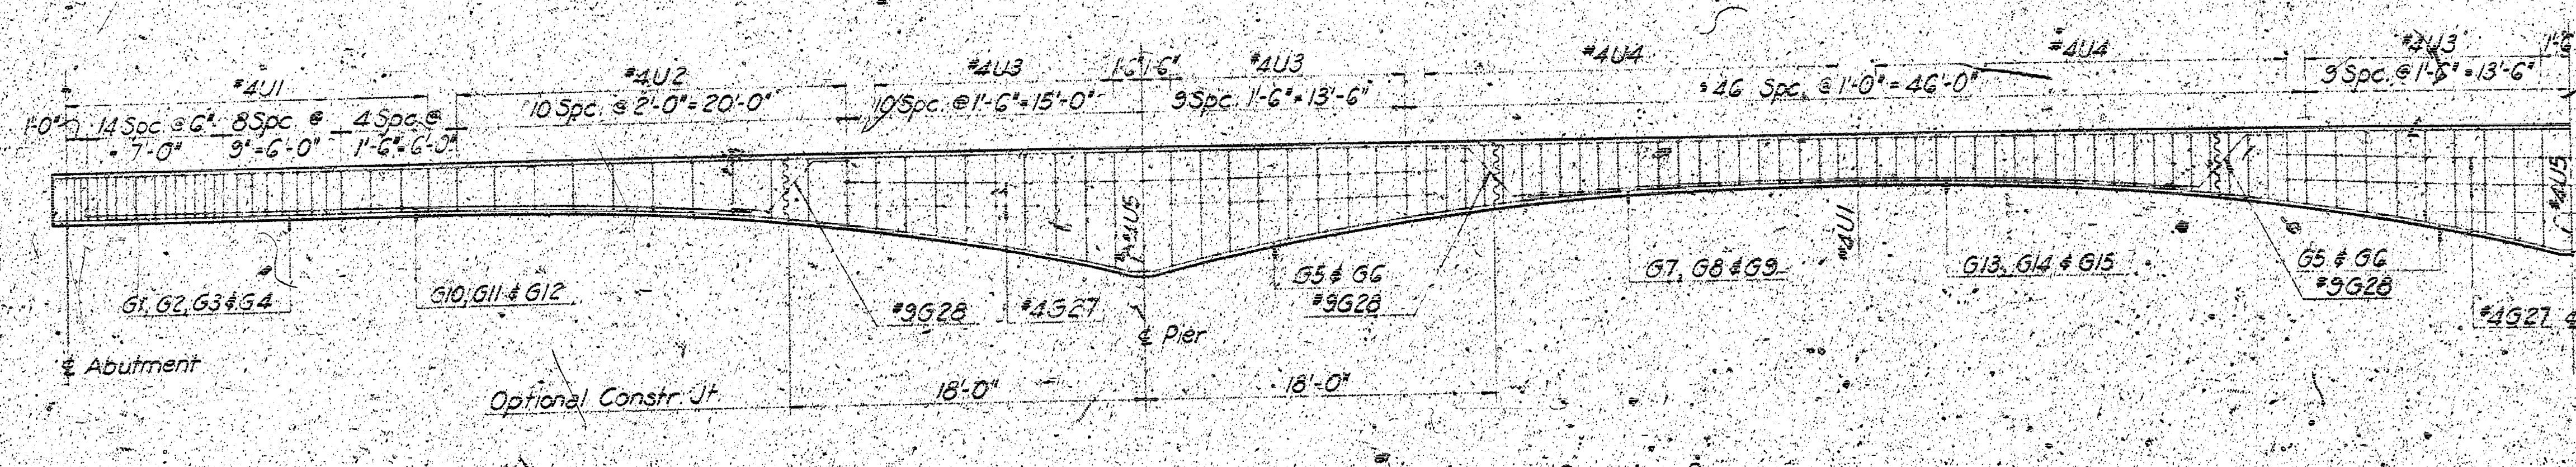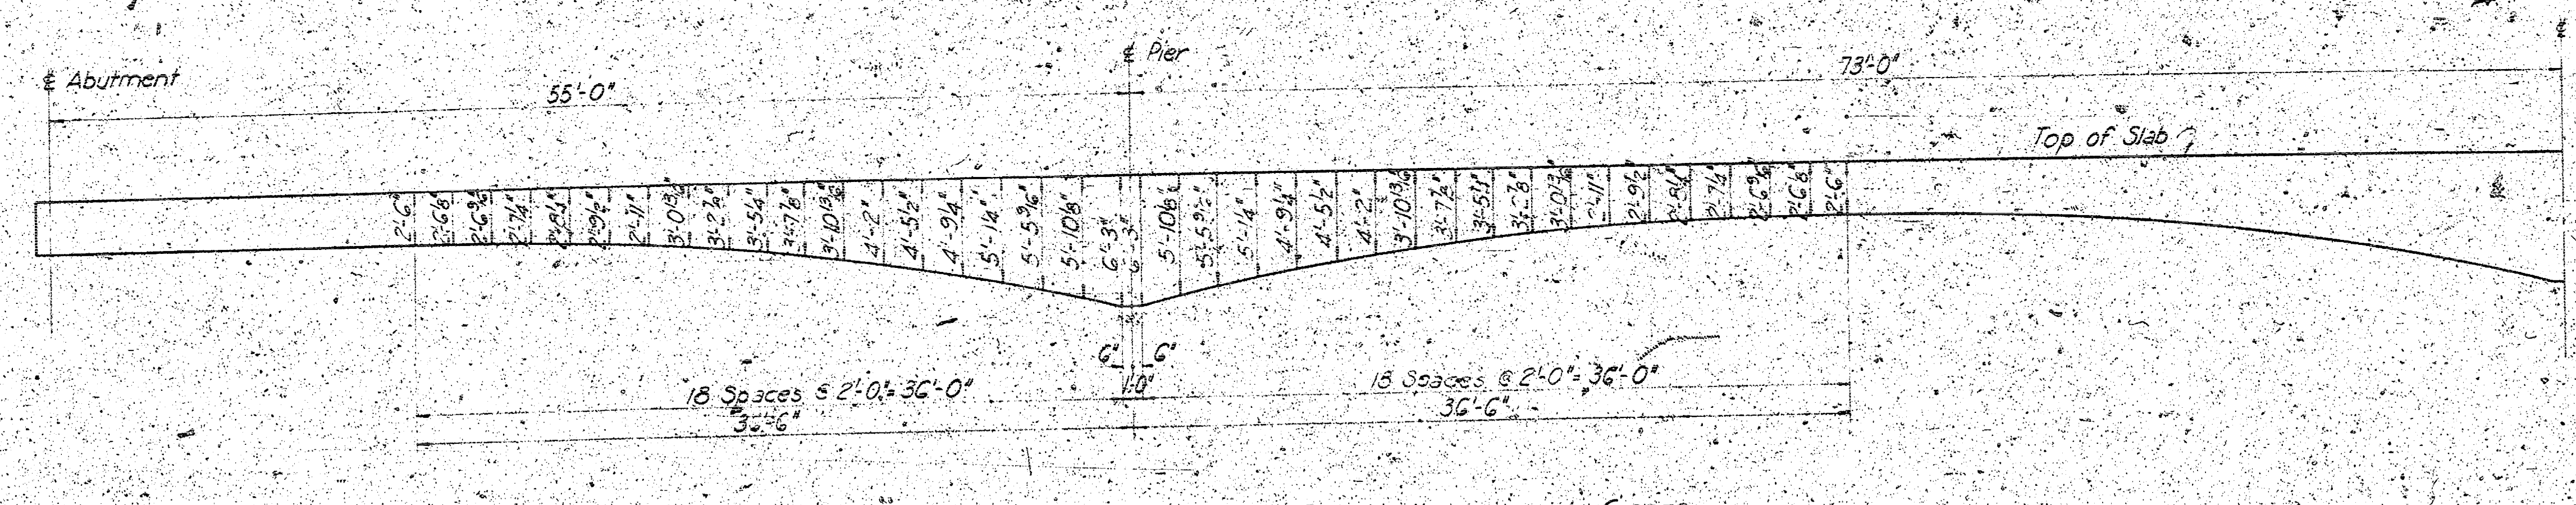

Class A(AE) concrete shall be used  
throughout.

See Sheet 13 for General Notes

WICHITA, KANSAS  
BIG ARKANSAS RIVER & AMIDON ST.  
BRIDGE

GIRDER DETAILS

THE EDIGER ENGINEERING COMPANY  
ASSOCIATED CONSULTING ENGR.  
R. S. DELAMATER  
WICHITA, KANSAS

1962