



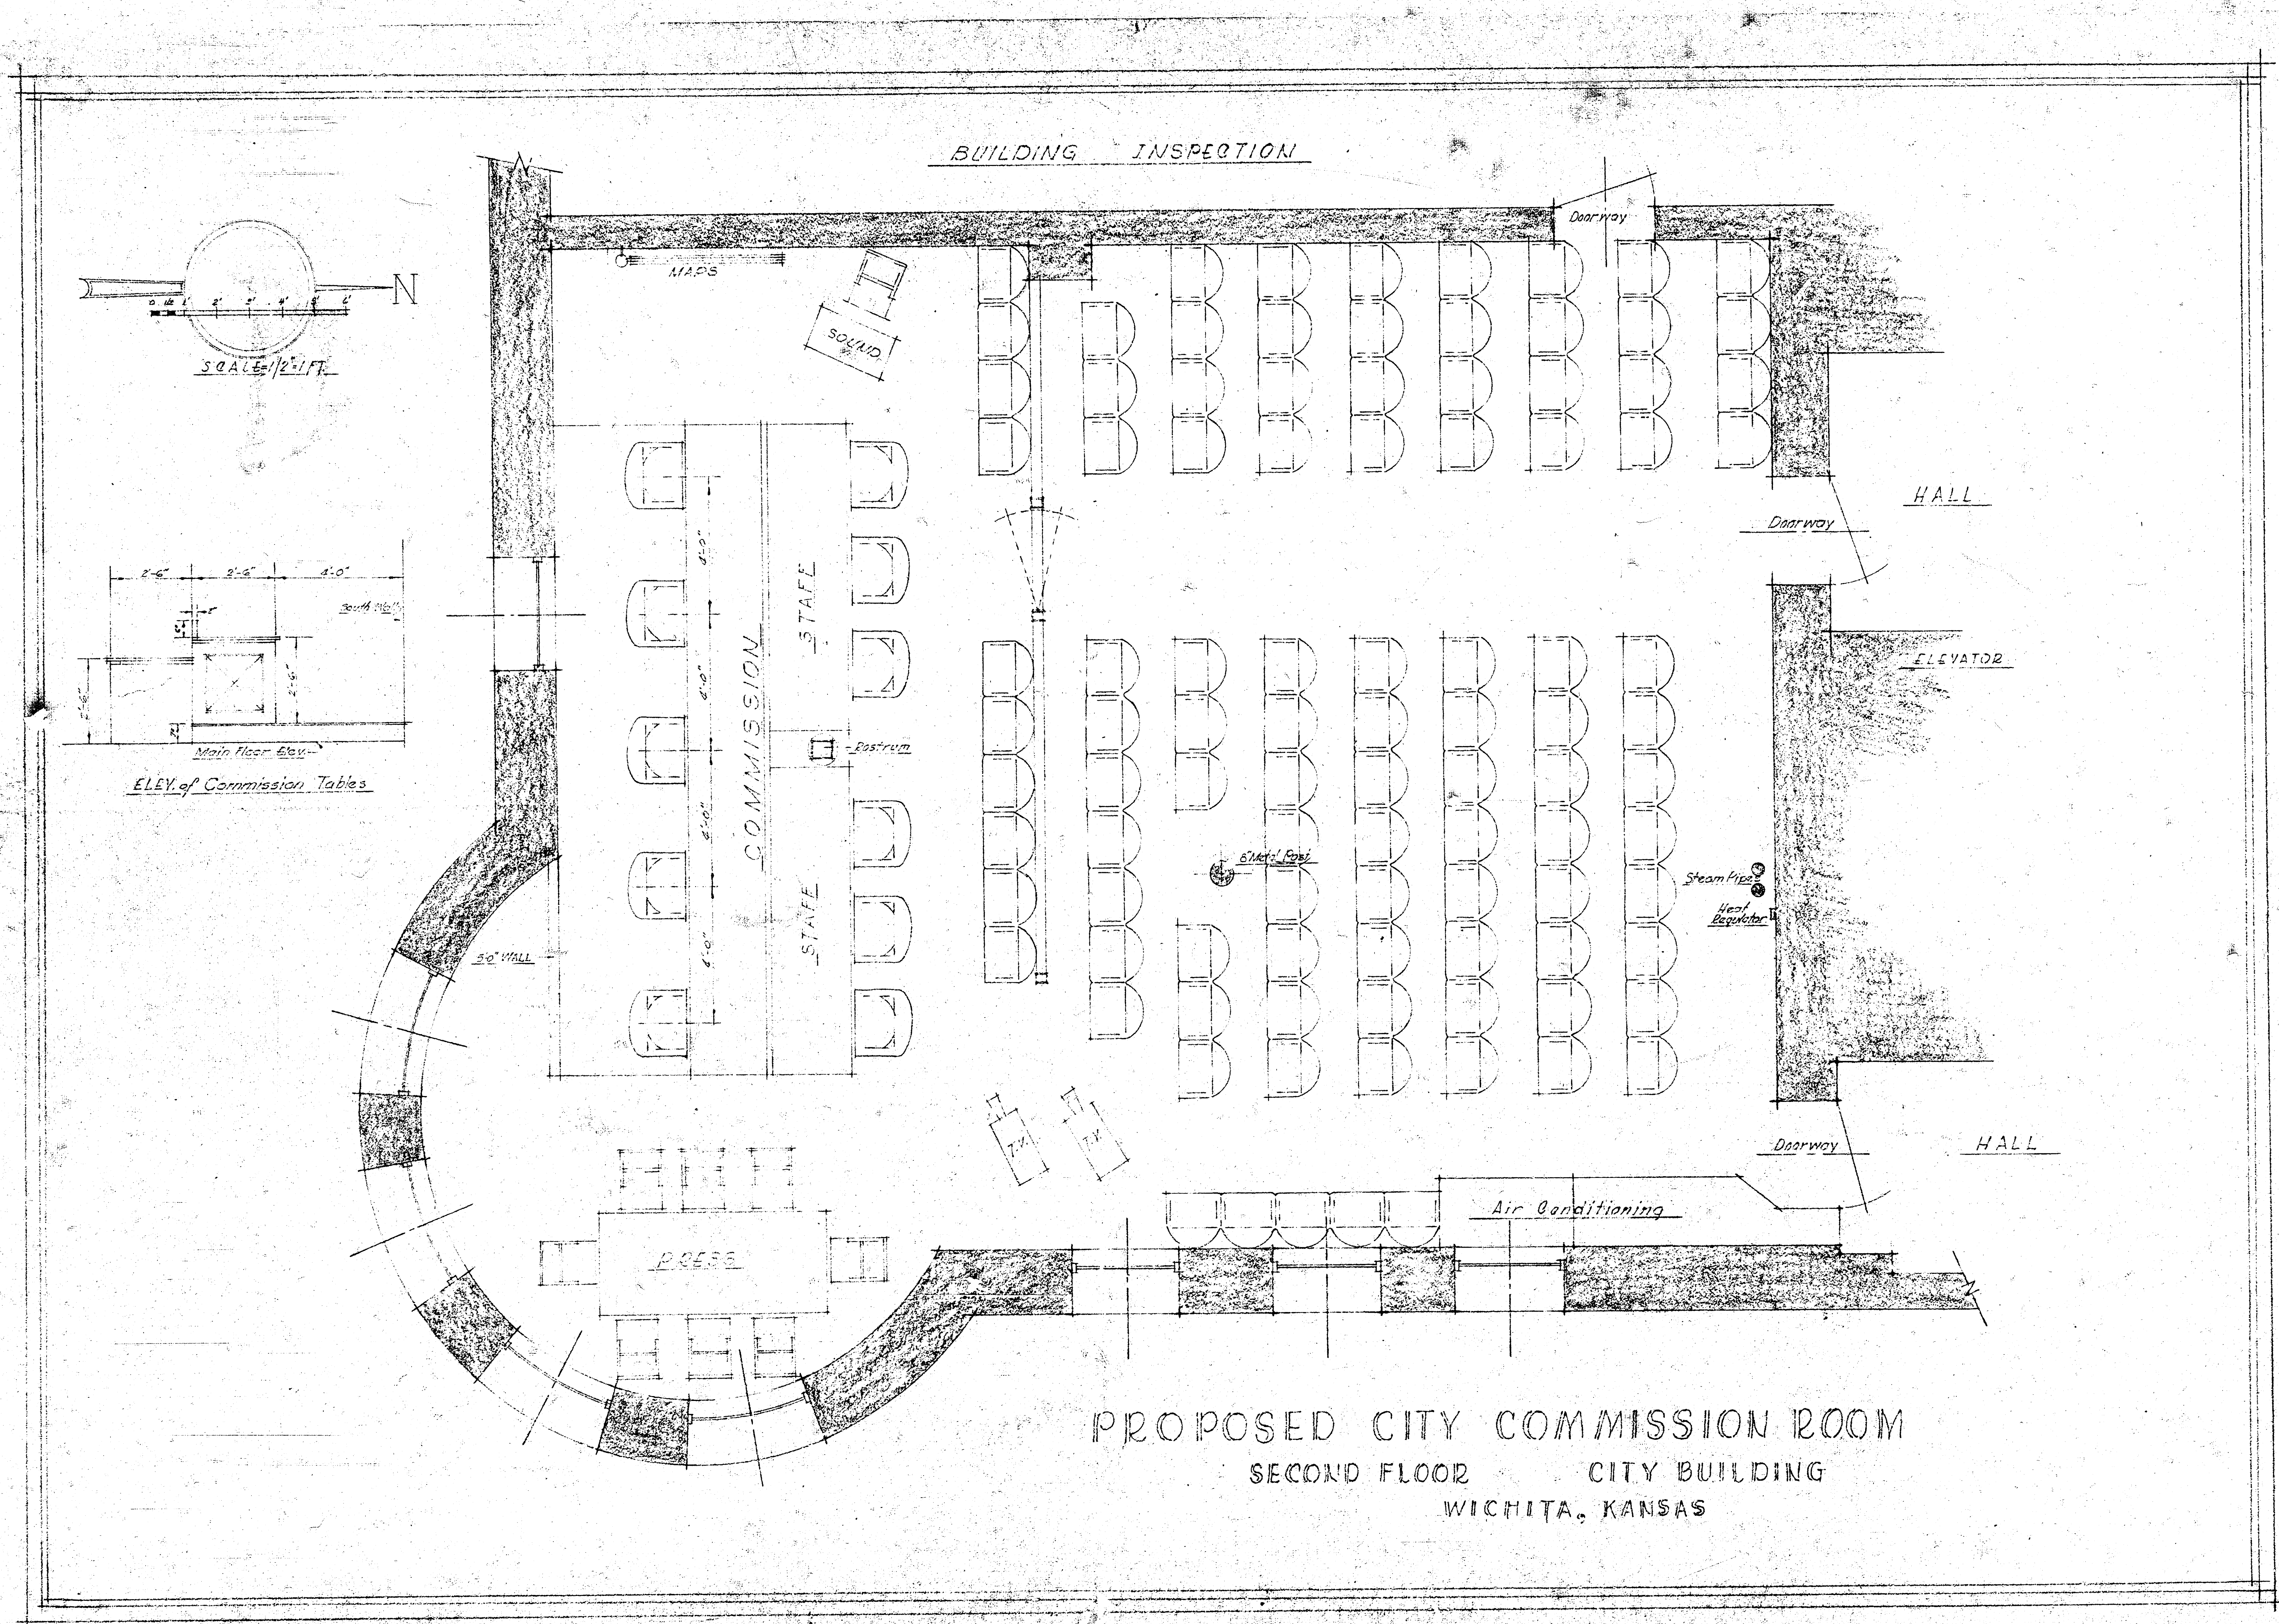

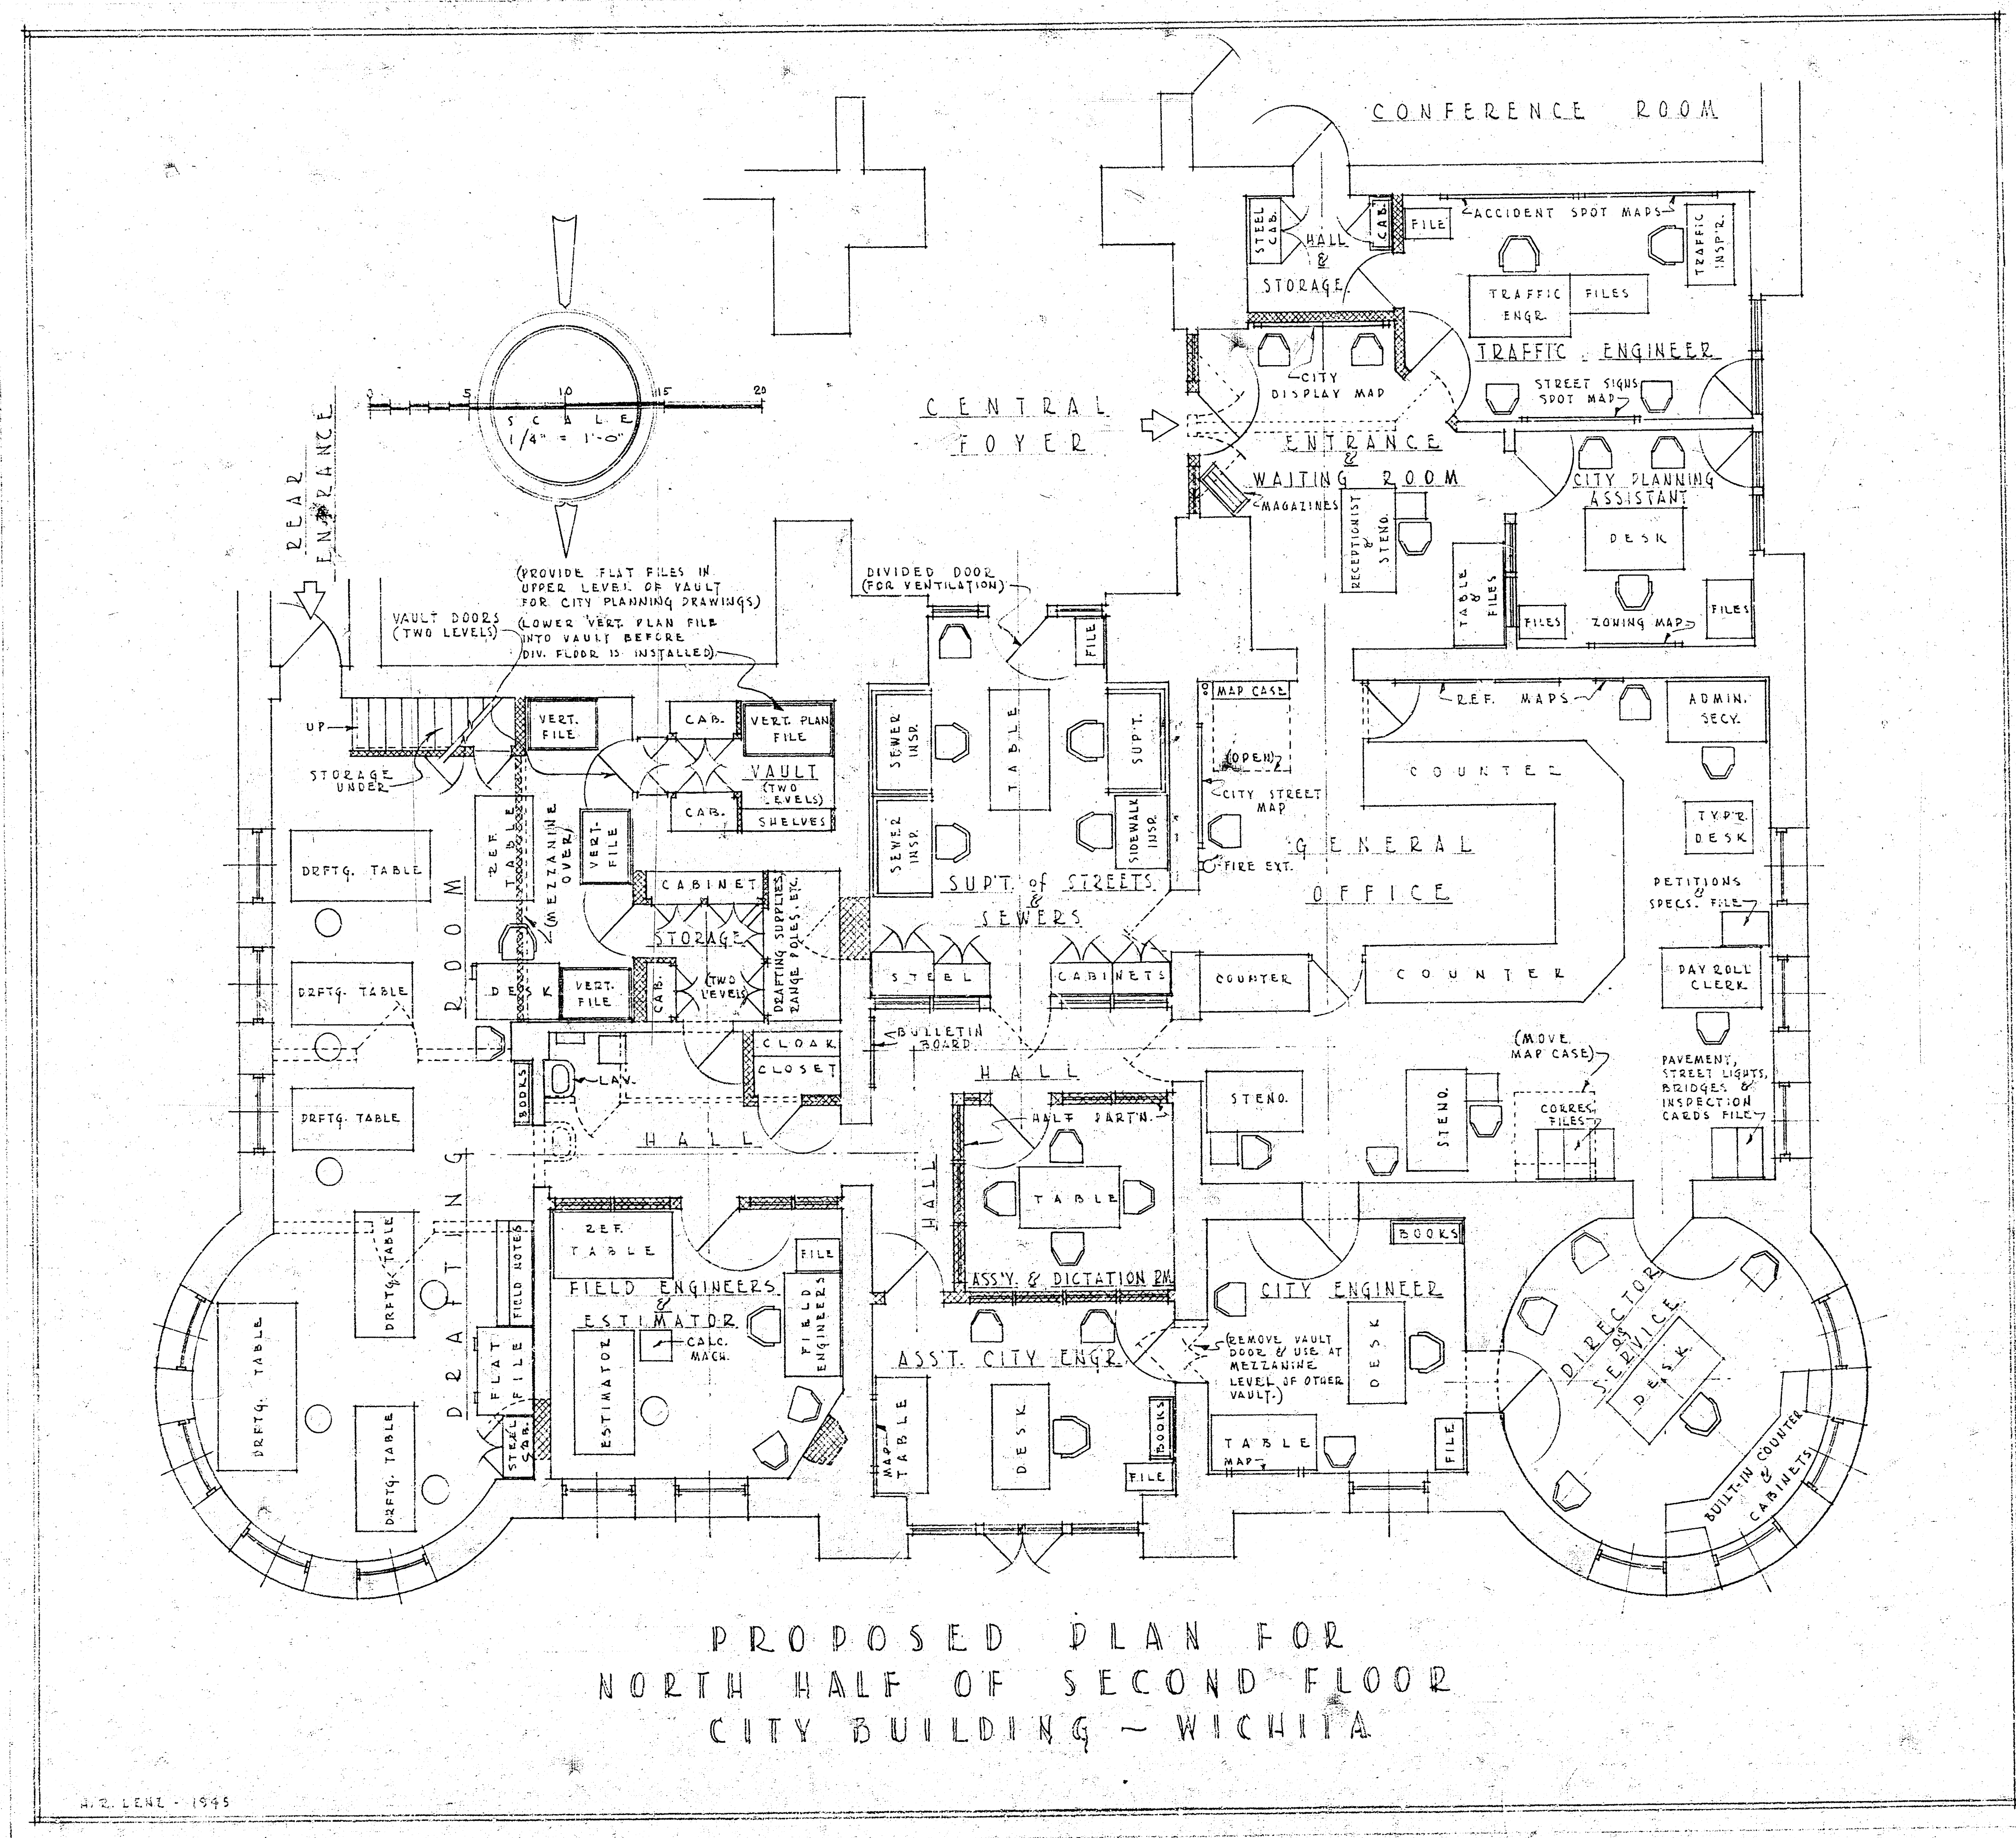

3 Blue line plan

