





A BUILDING FOR  
WICHITA POLICE DEPARTMENT  
CITY OF WICHITA, OWNED BY  
WICHITA, KANS.  
FOR BLDG. & PAINTS  
OCT 24, 1944

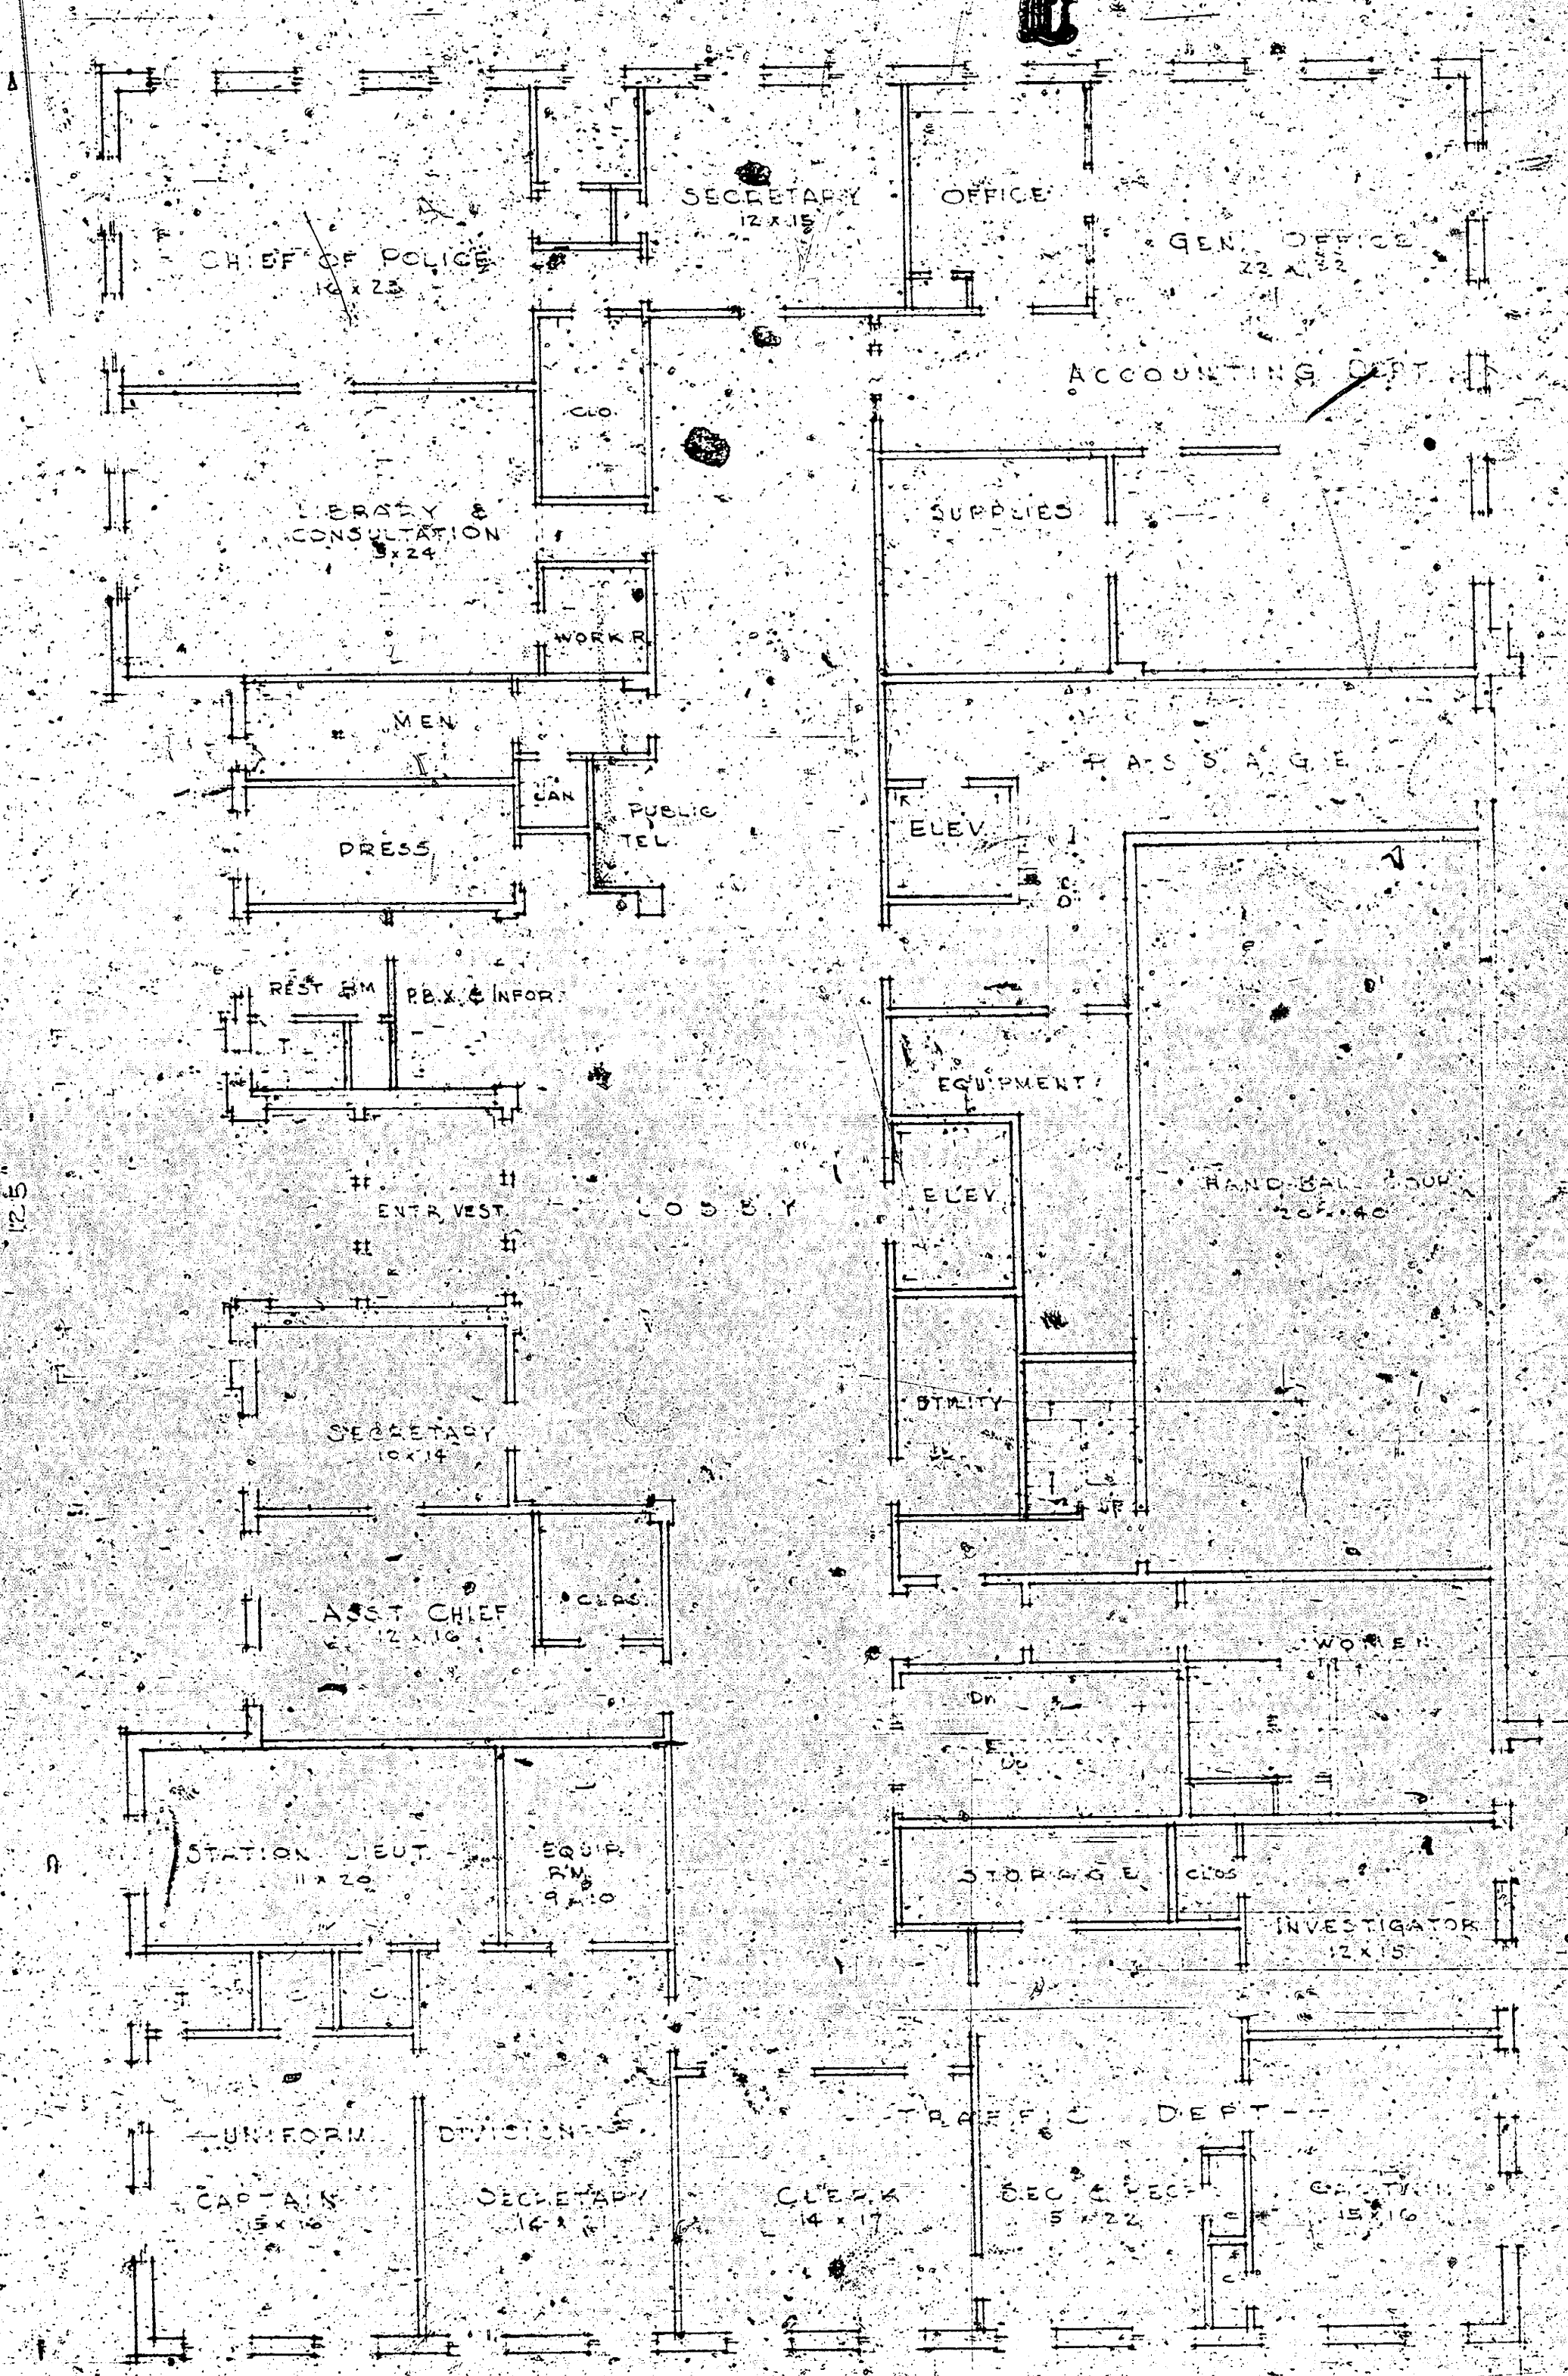

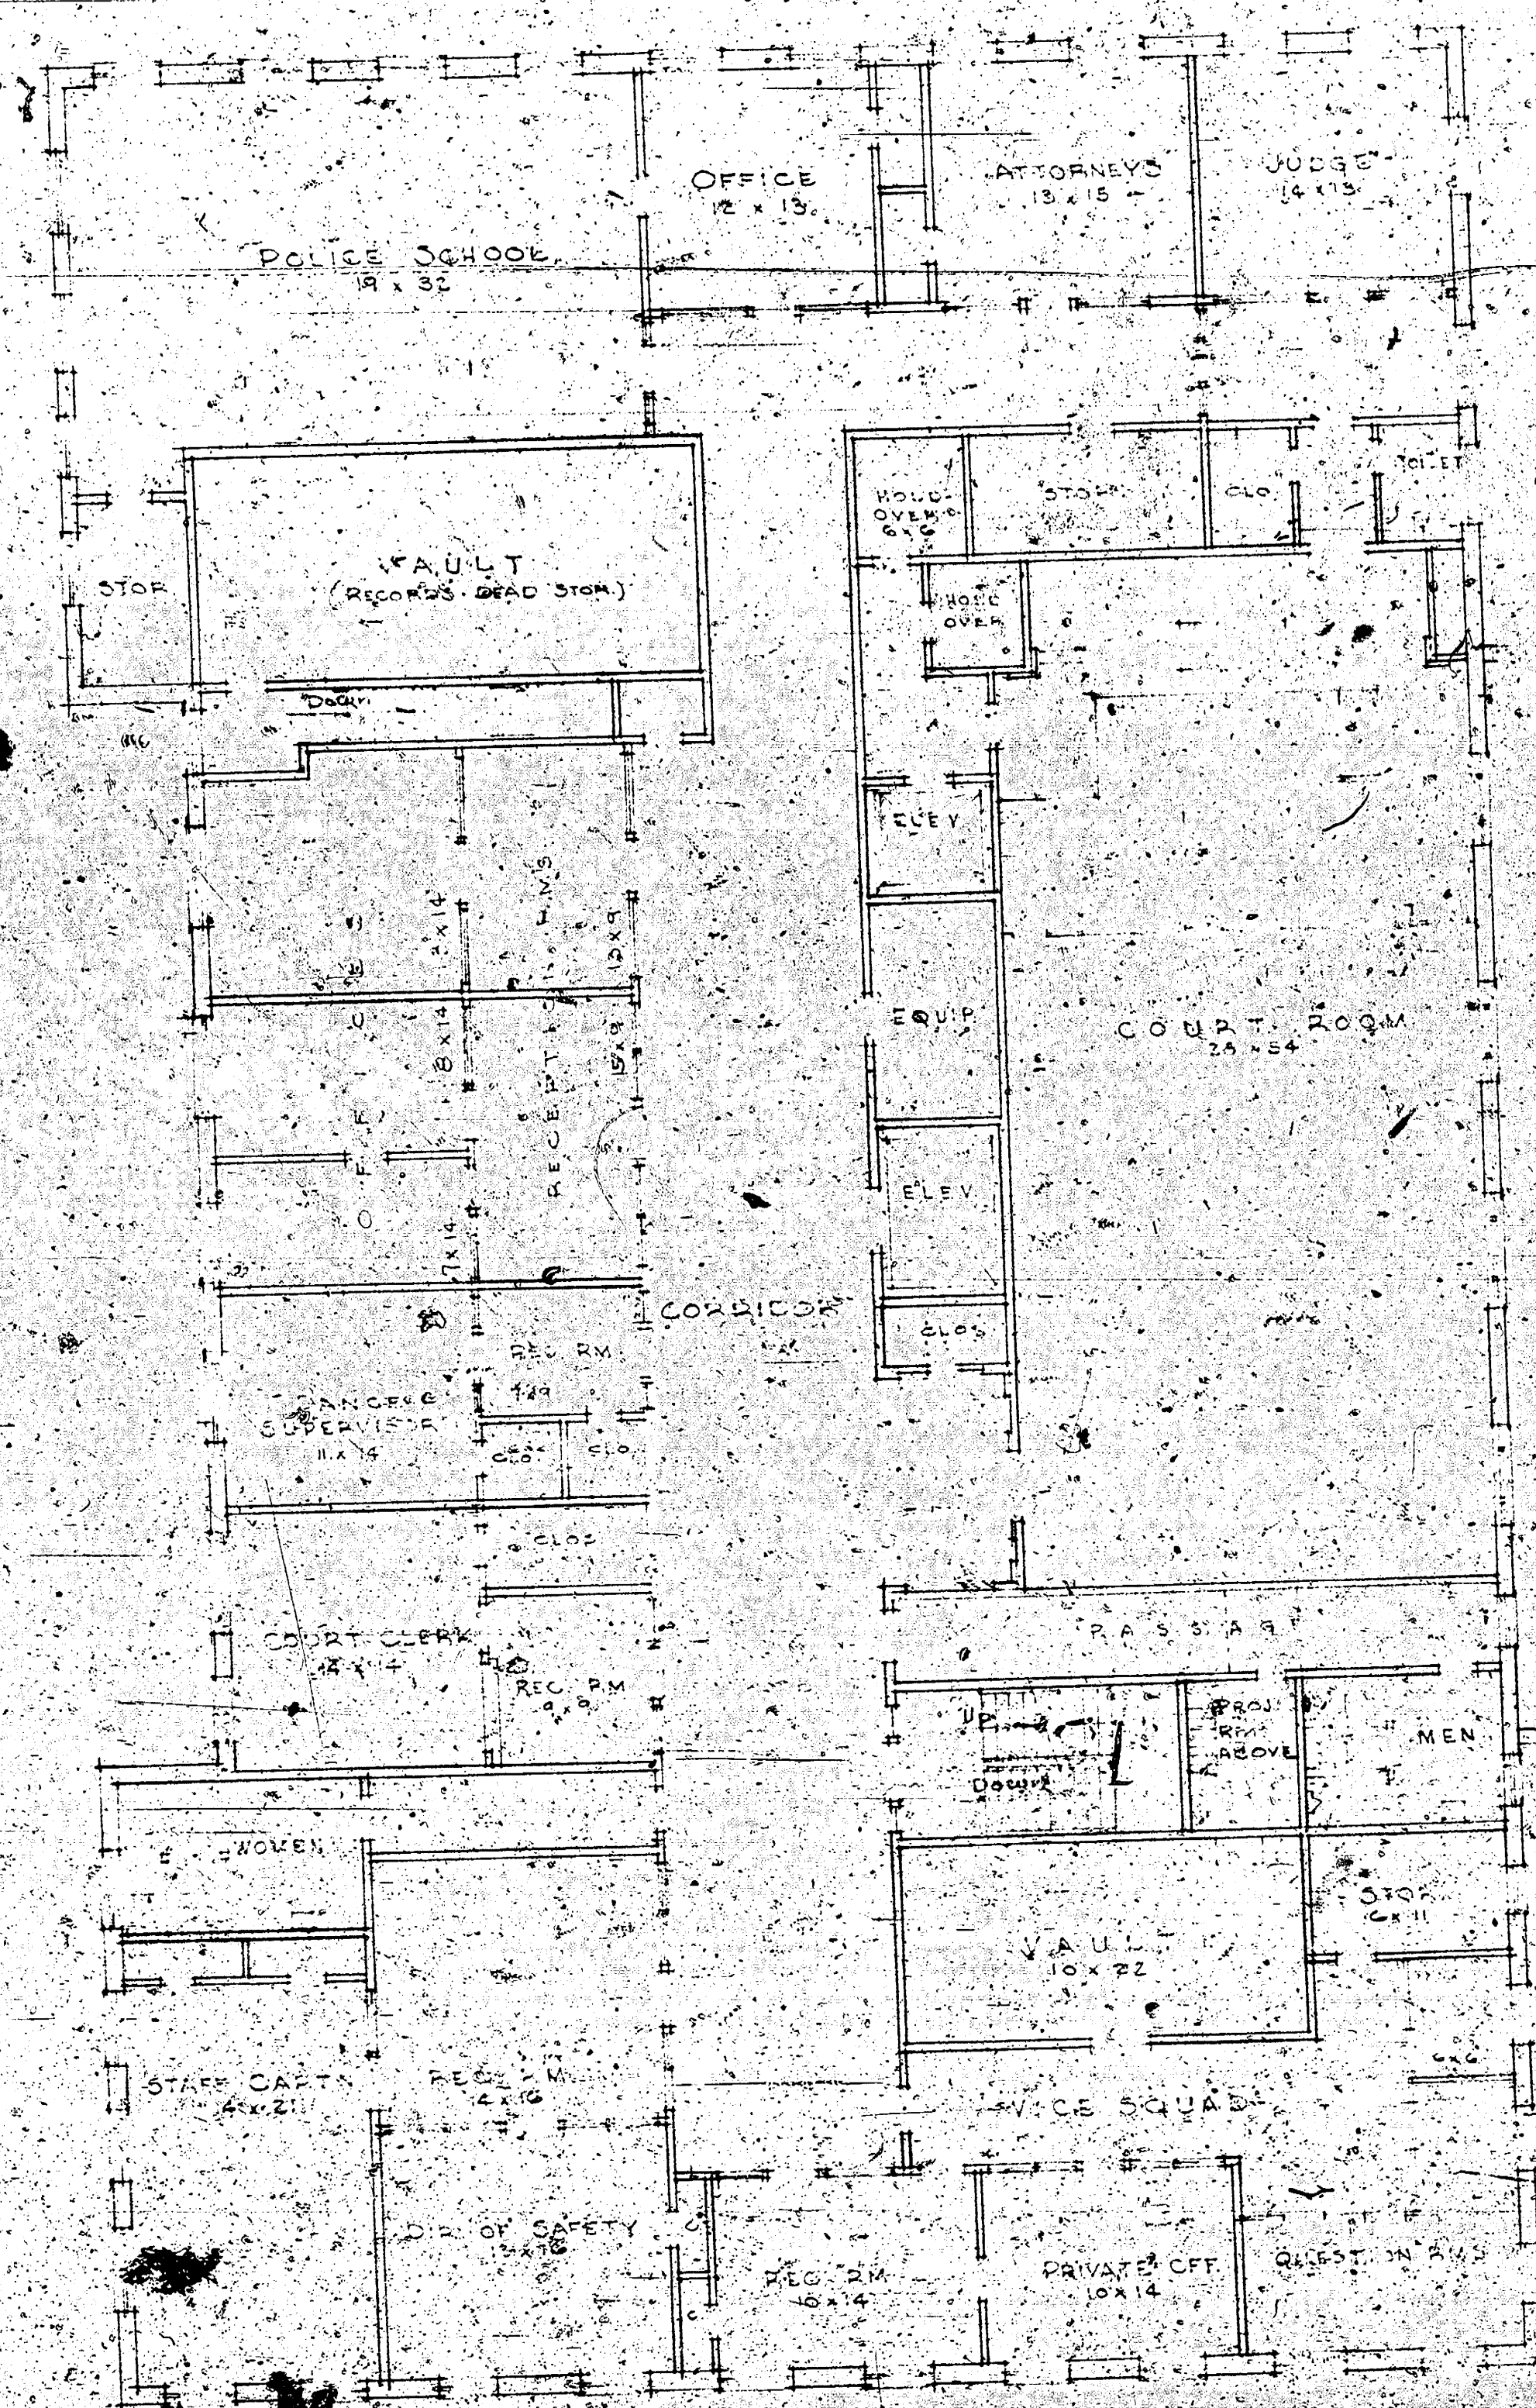

SECOND FLOOR PLAN  
 POLICE DEPARTMENT  
 CITY OF WICHITA, KANSAS  
 DESIGNED BY  
 ARCHITECT