

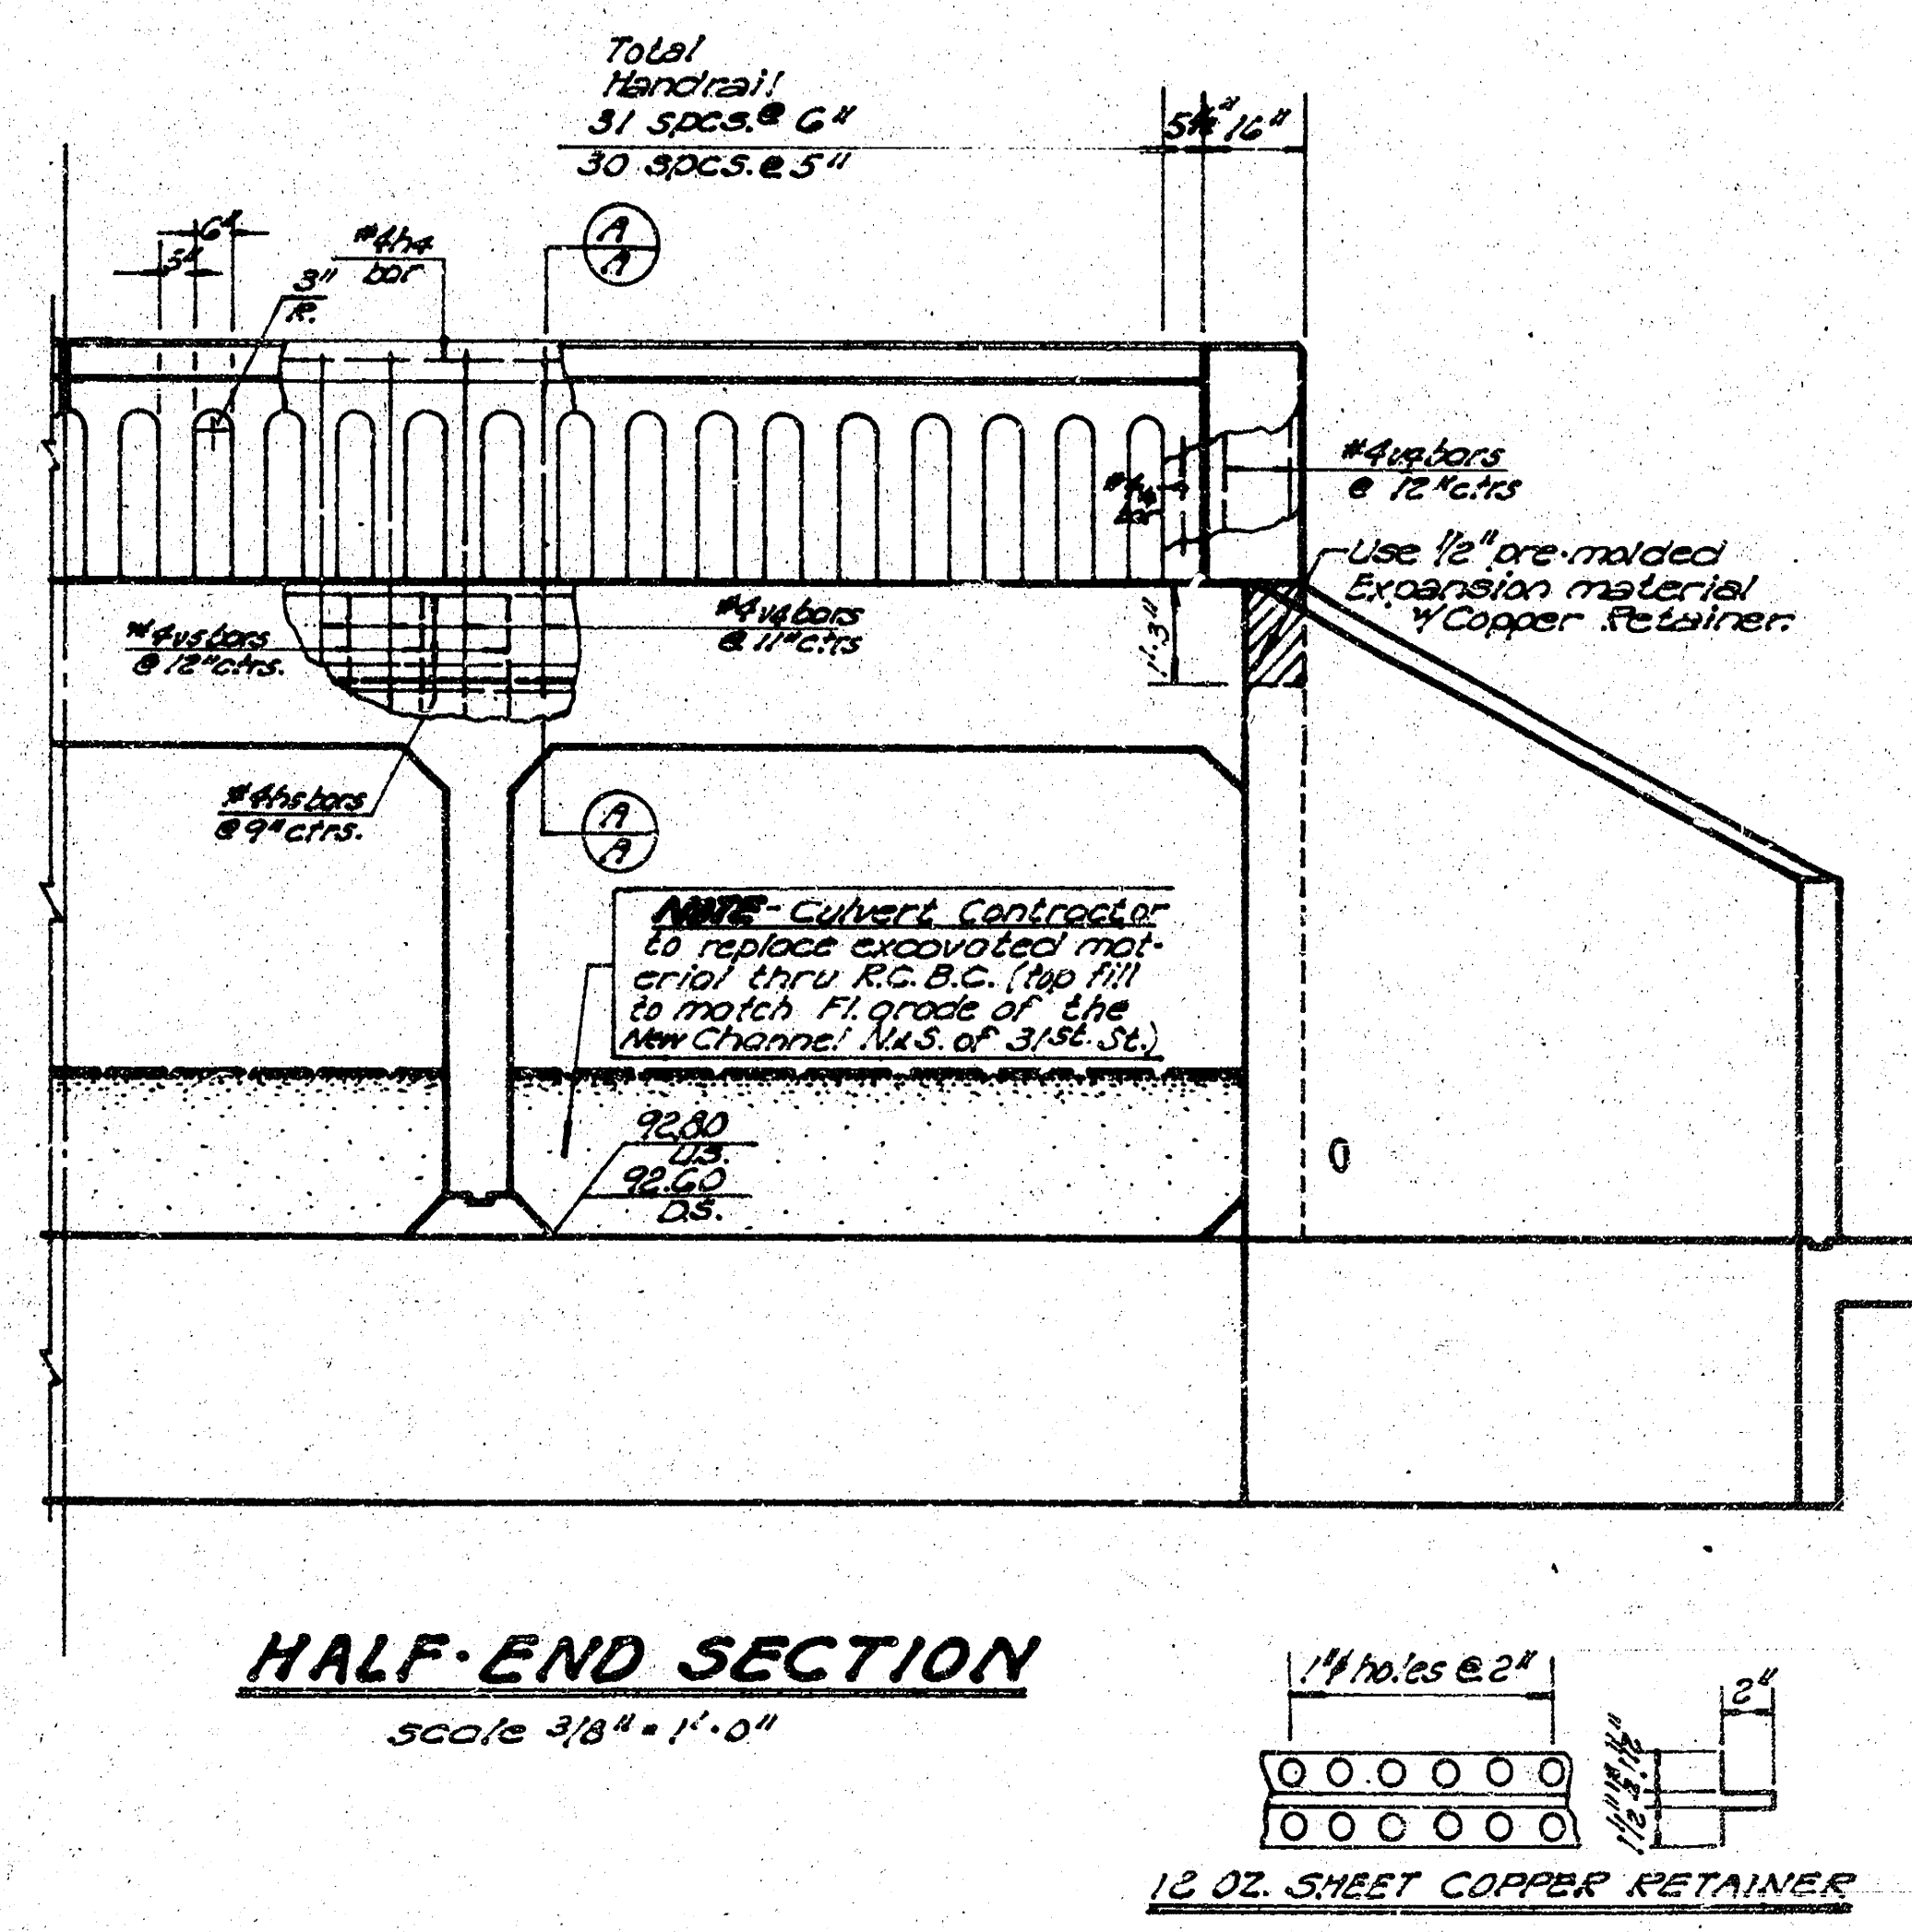
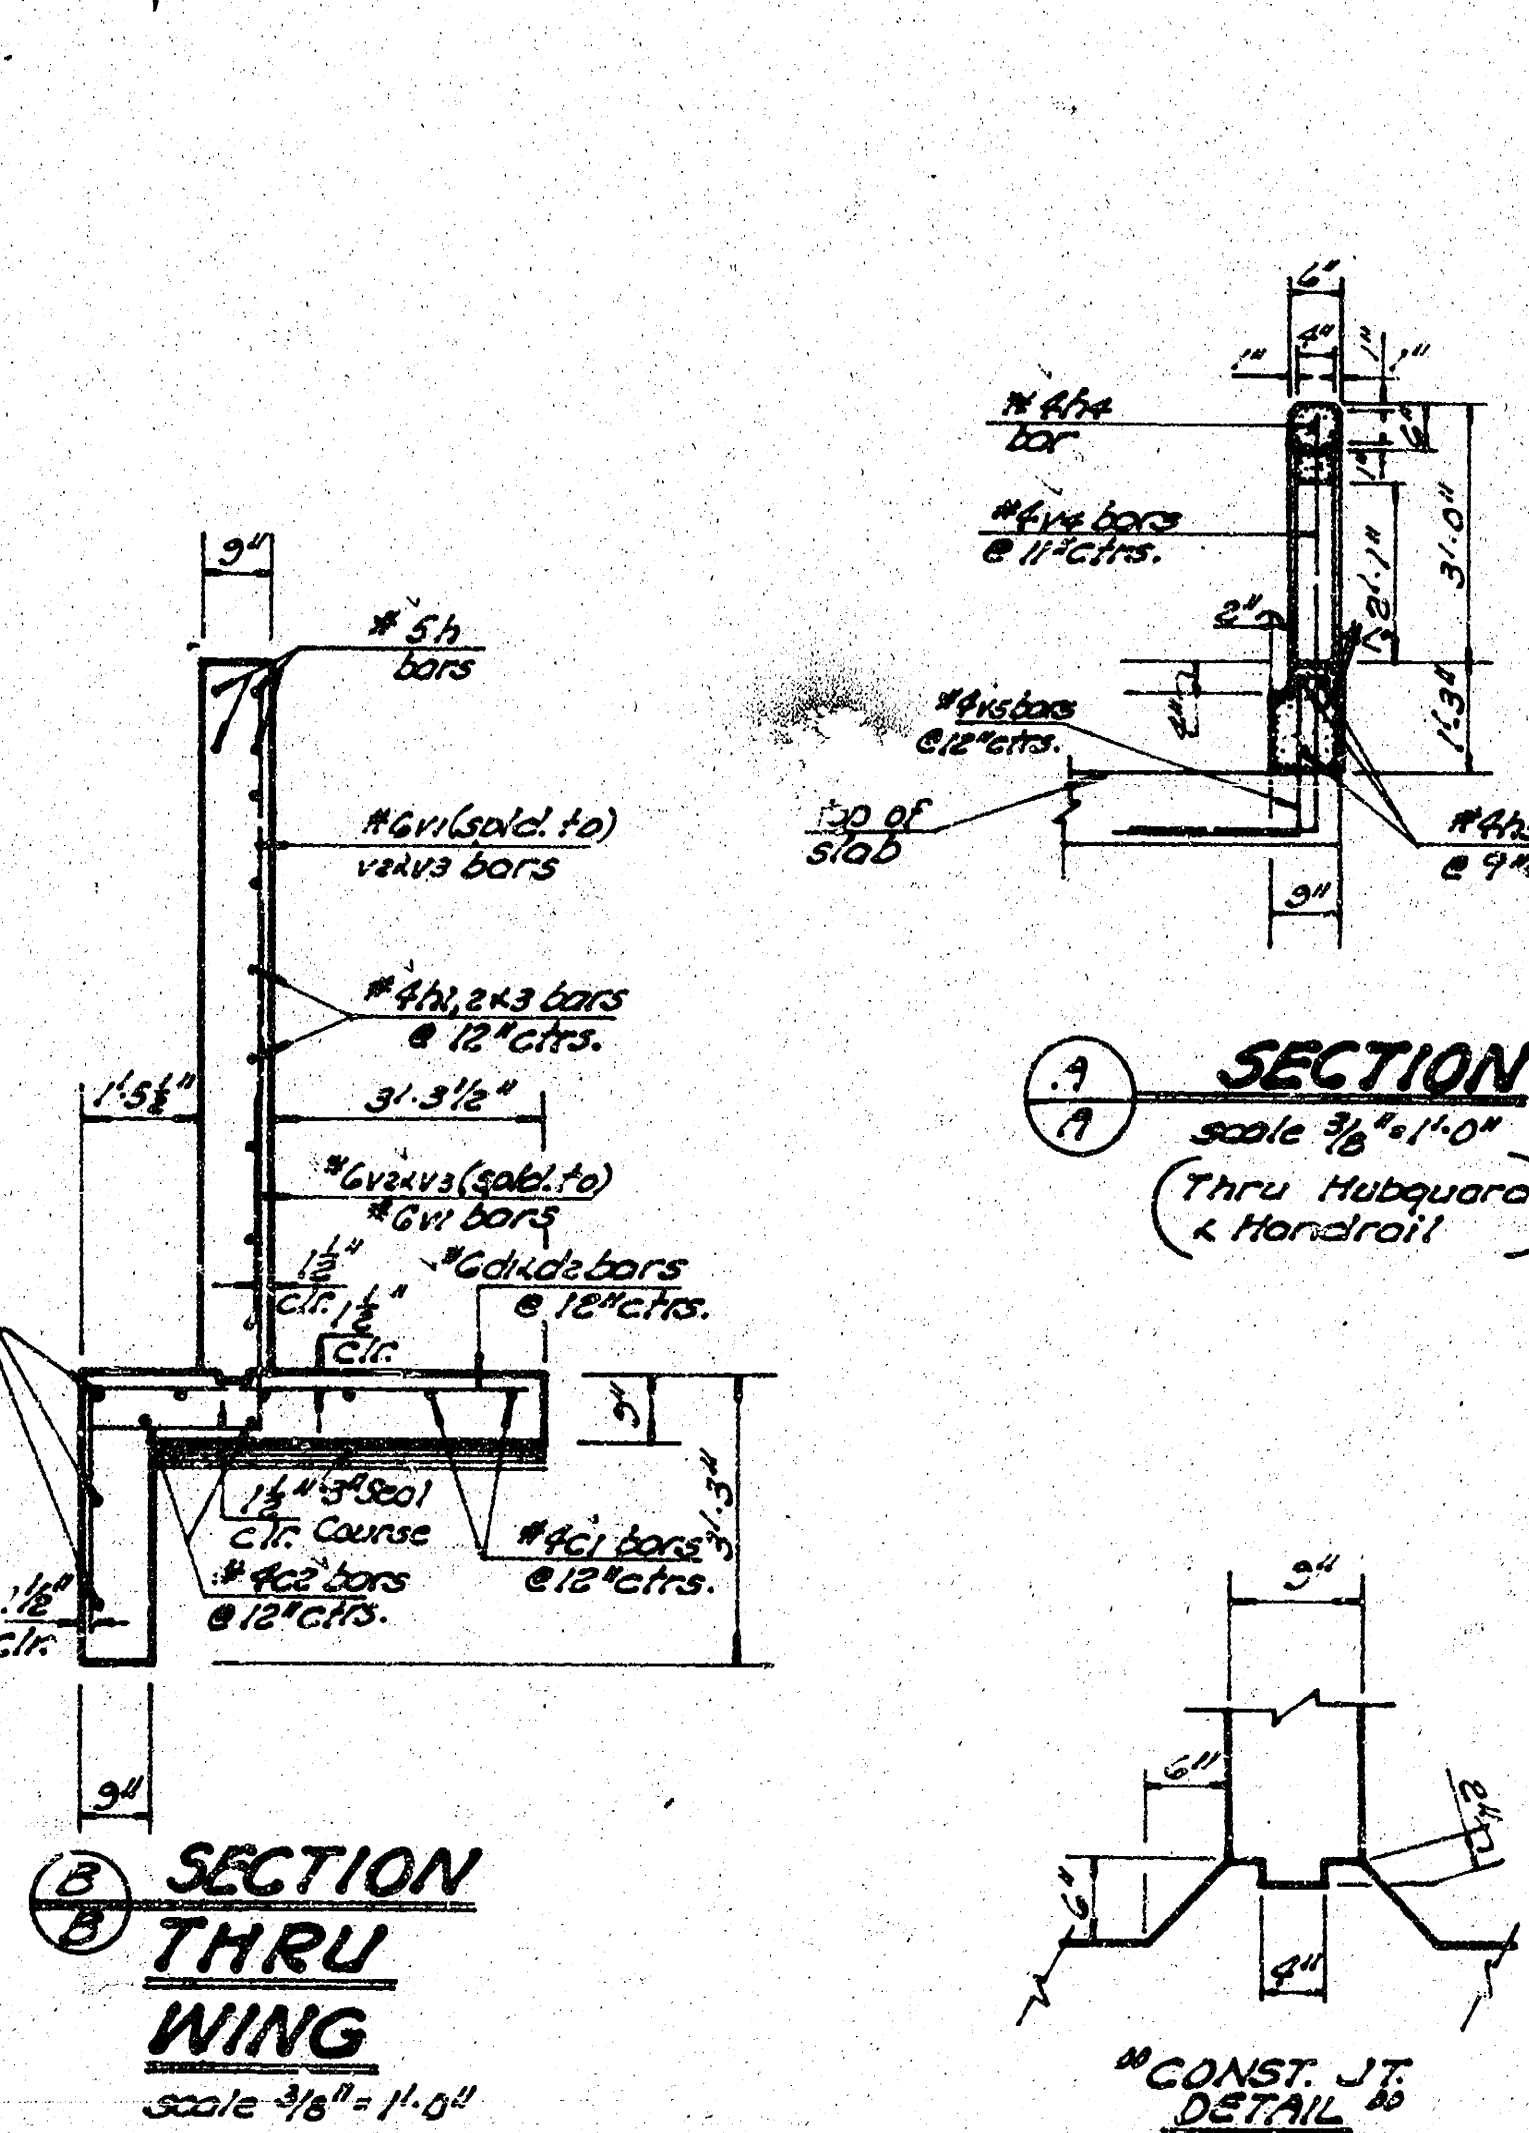
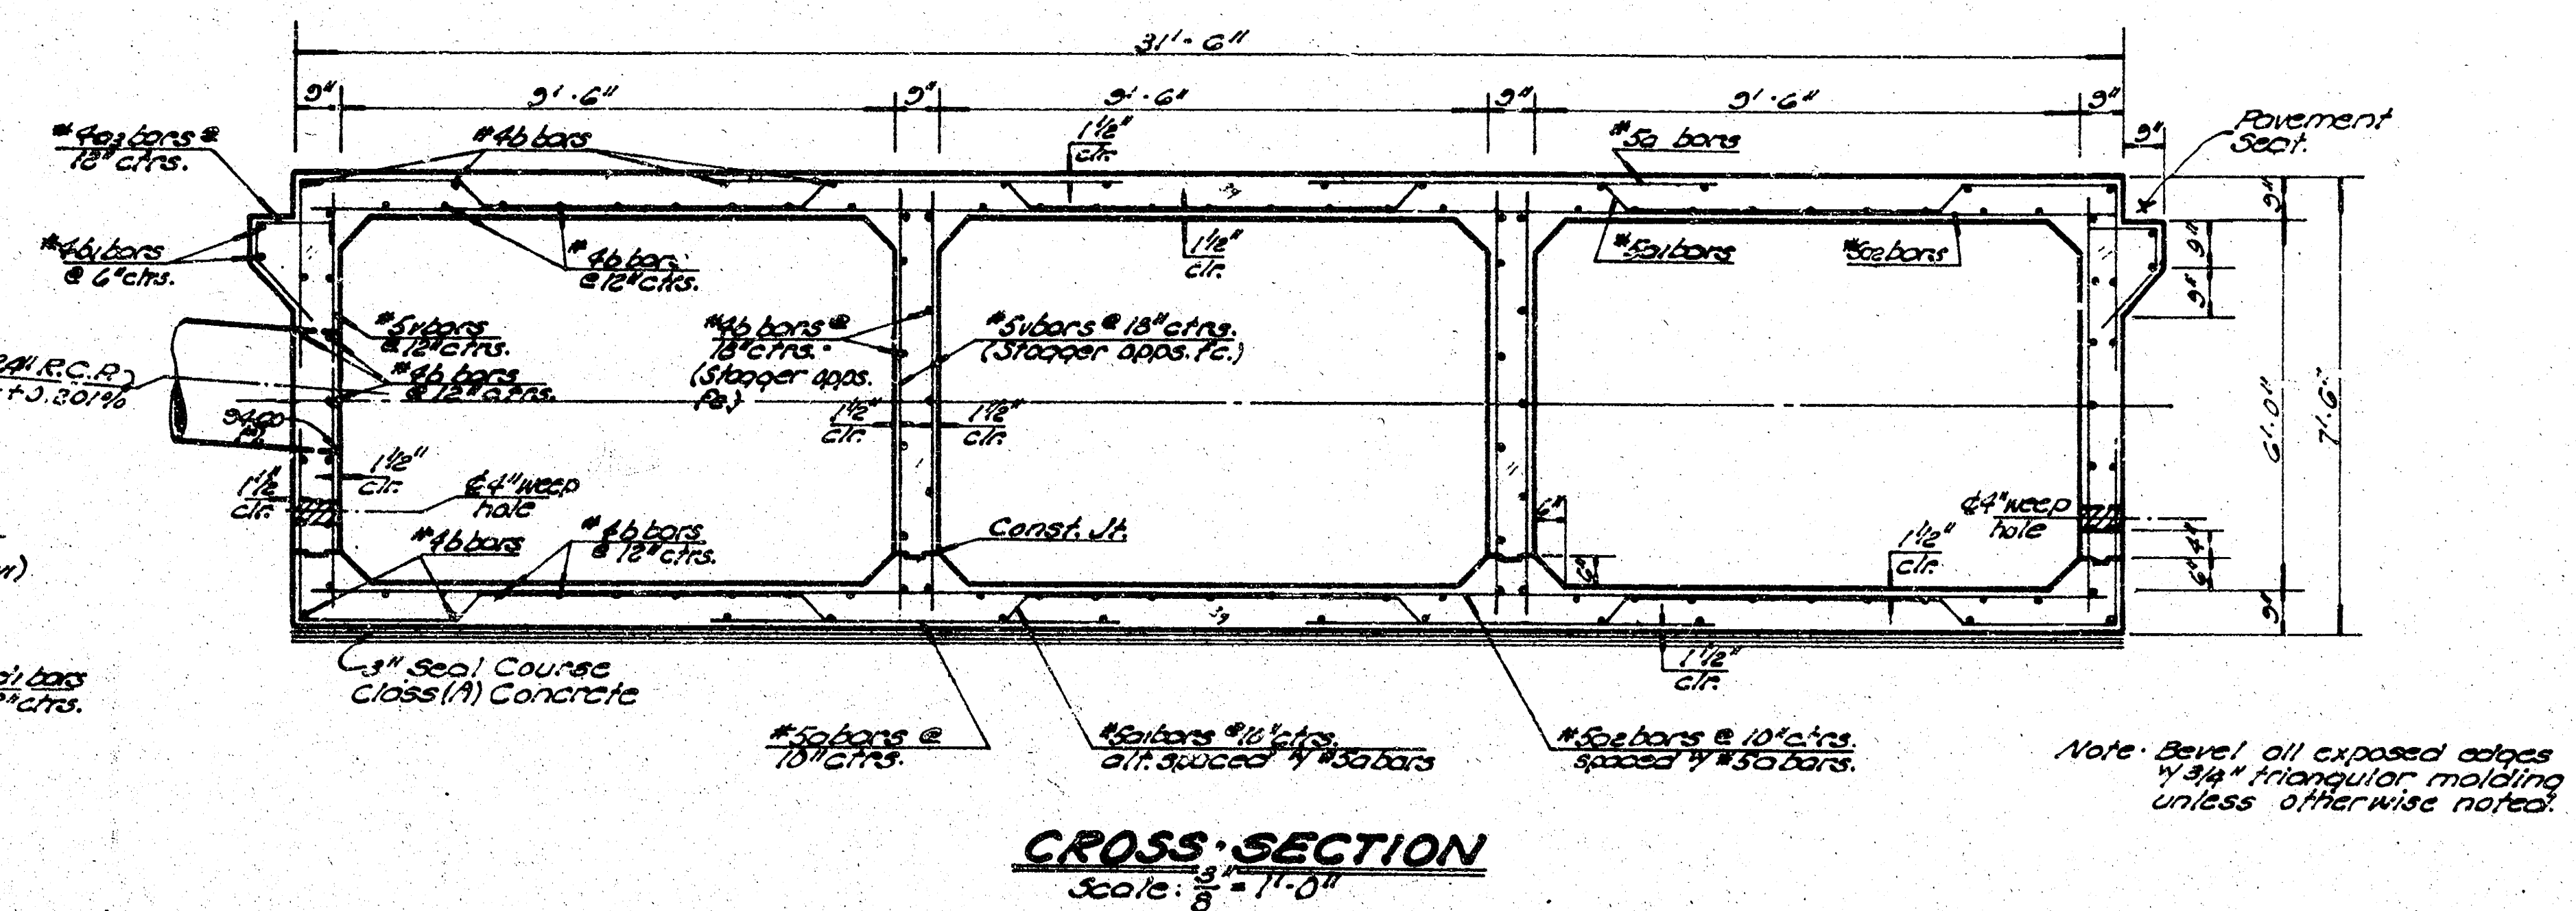


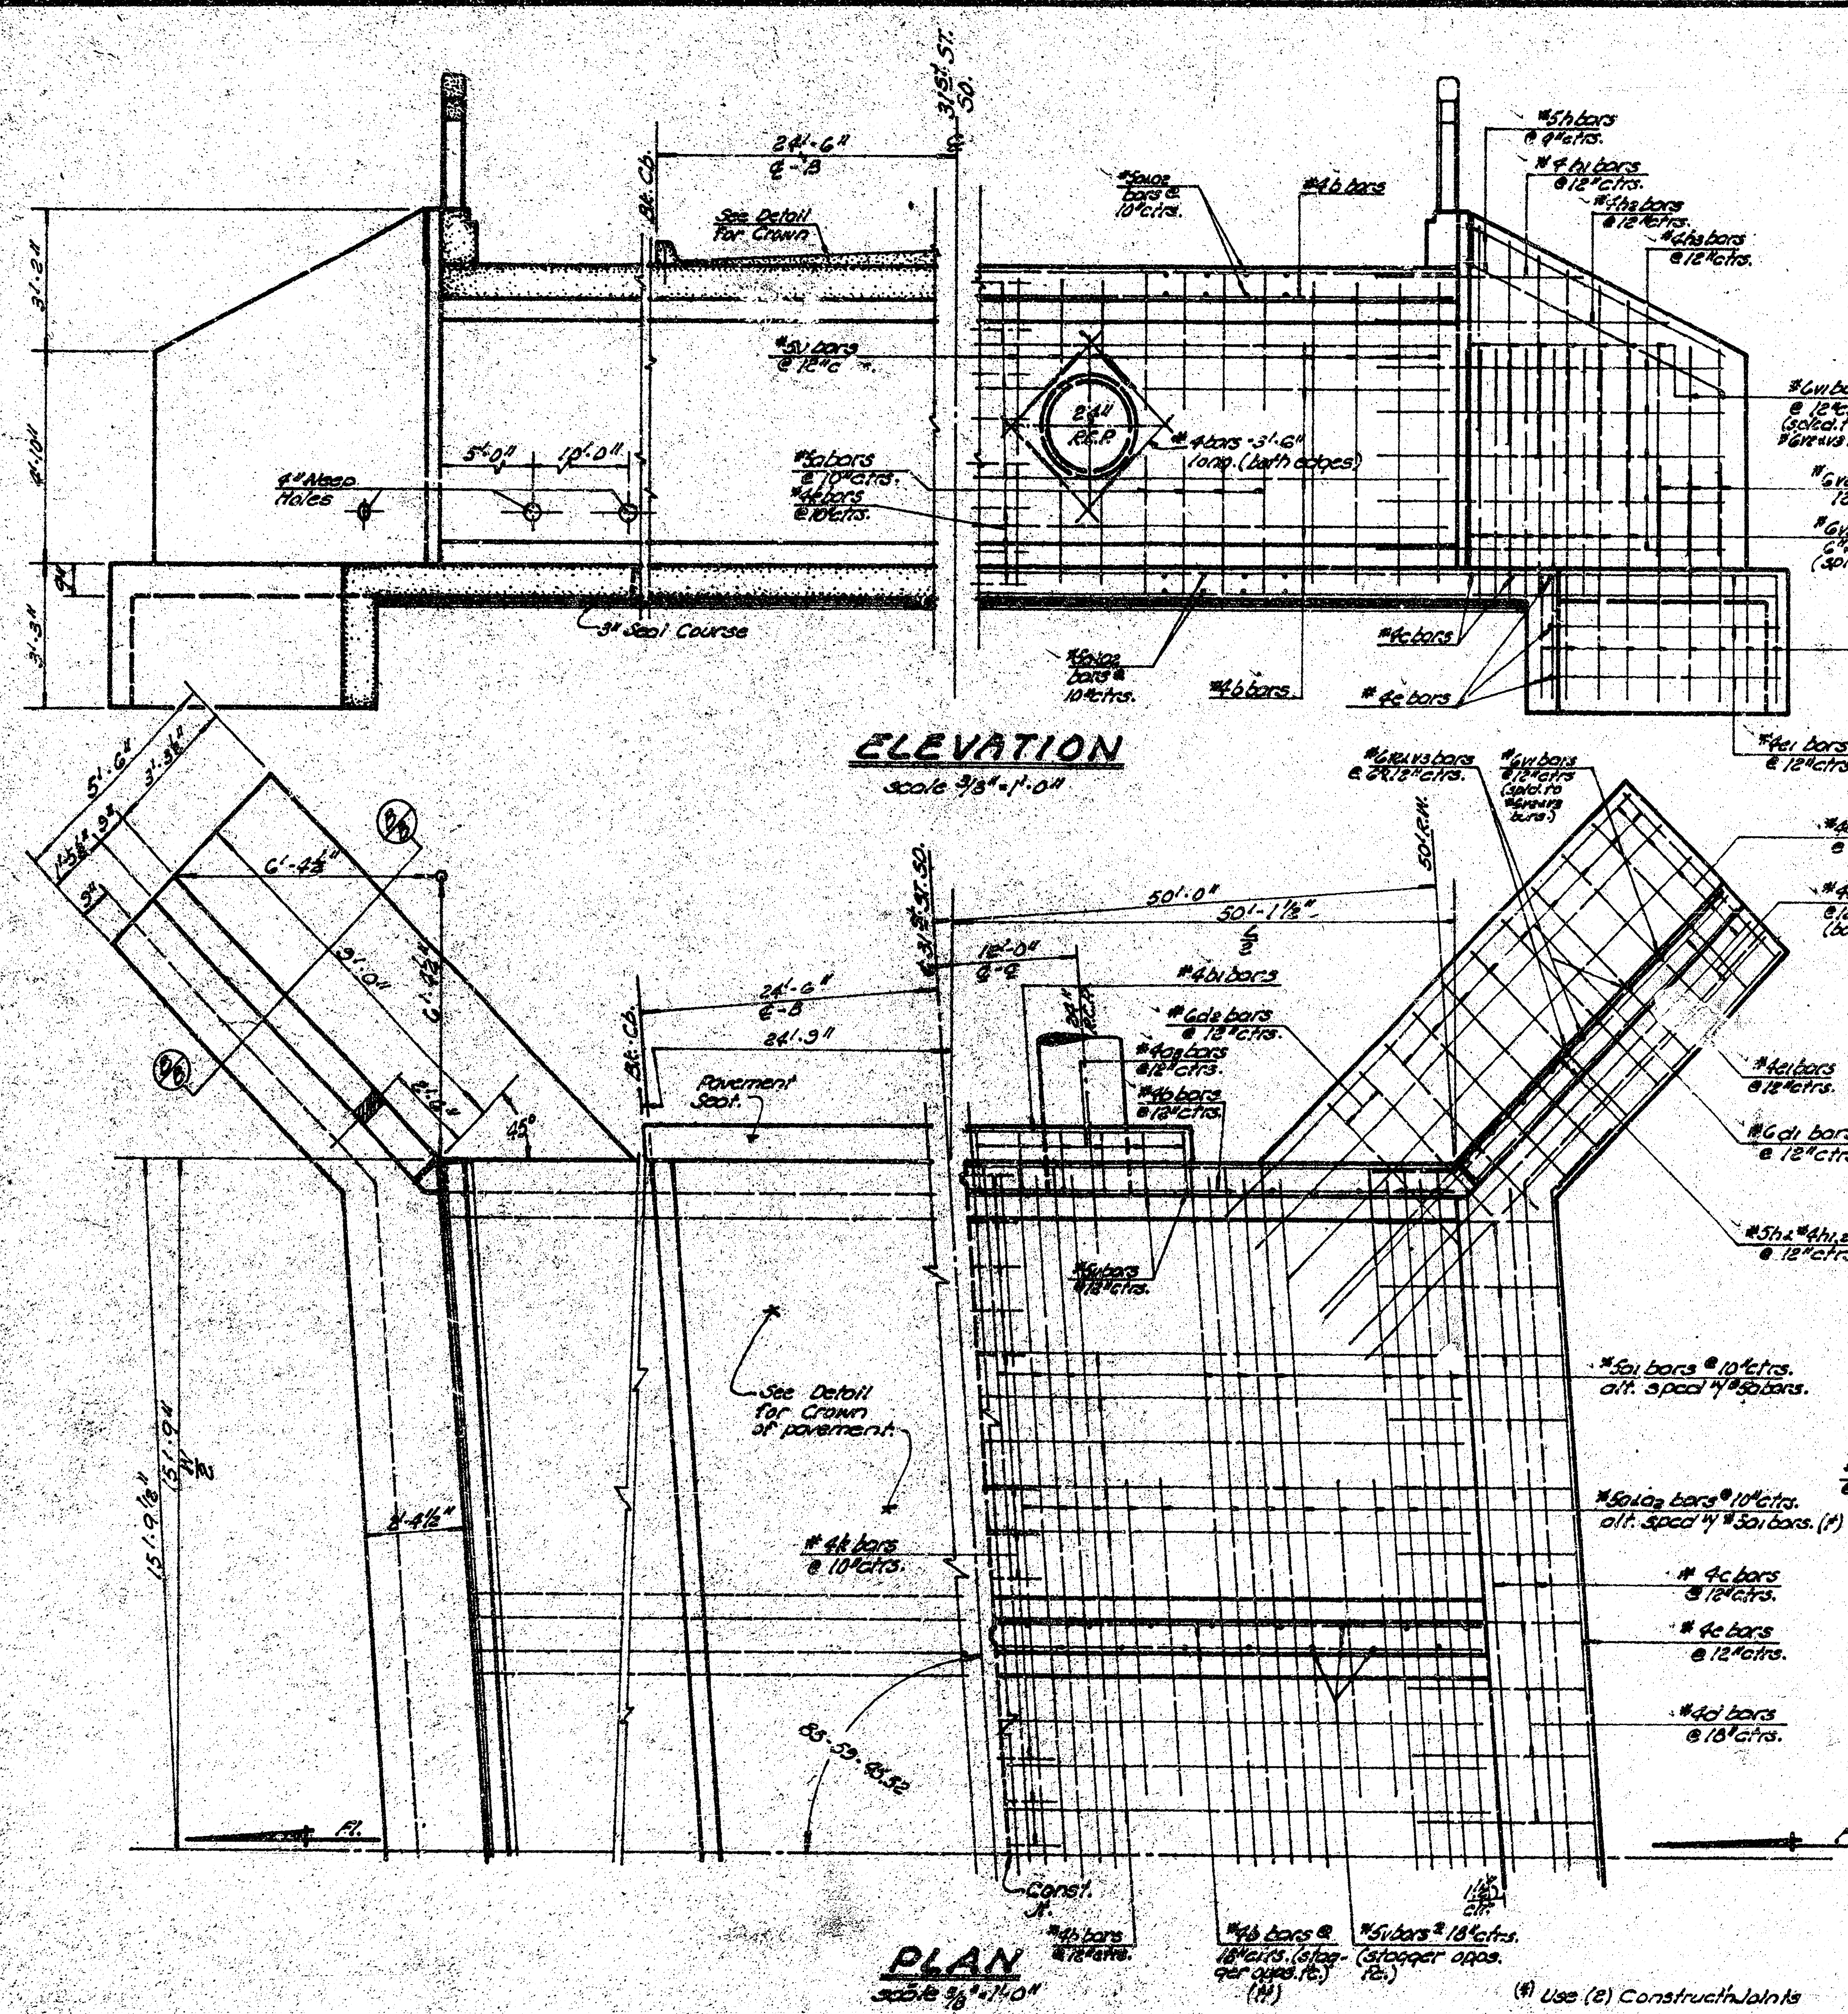

3-9.5'x6.0' R.C.C. @ 31st St. So. & Sheridan Ave.
D:\0558027

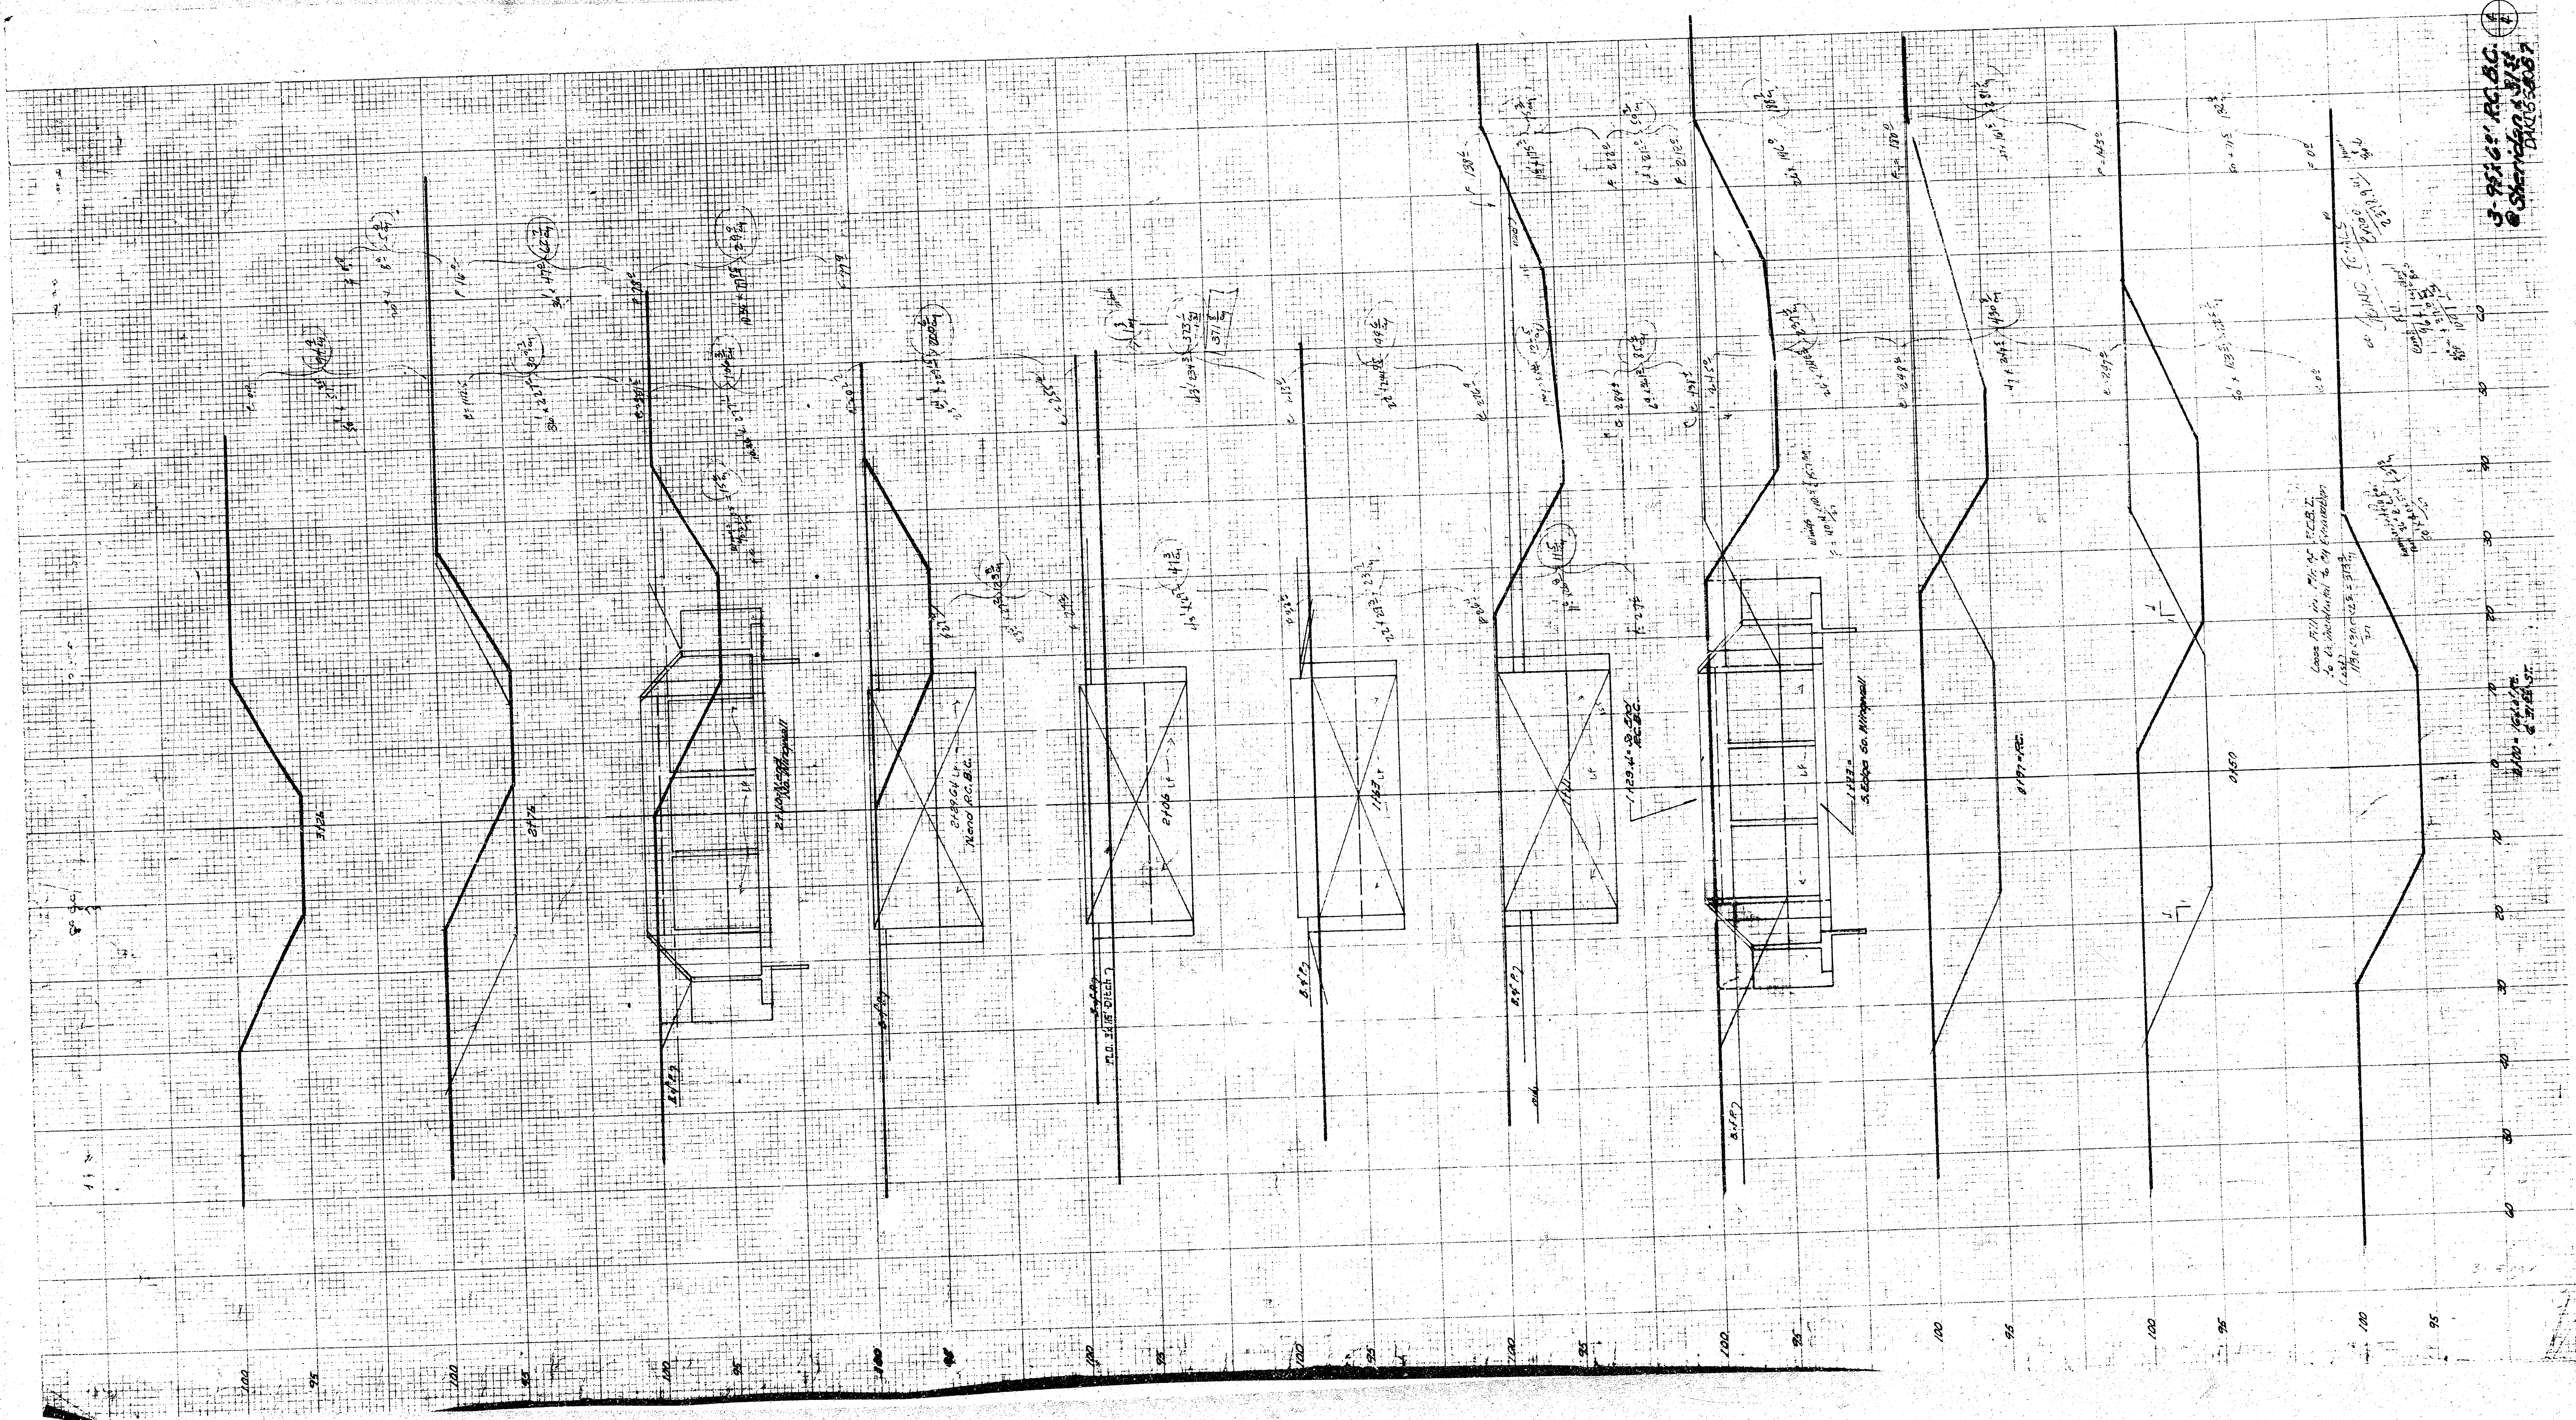

3-9561, AC, BC,
© Sherwin-Wood
1000-5000