



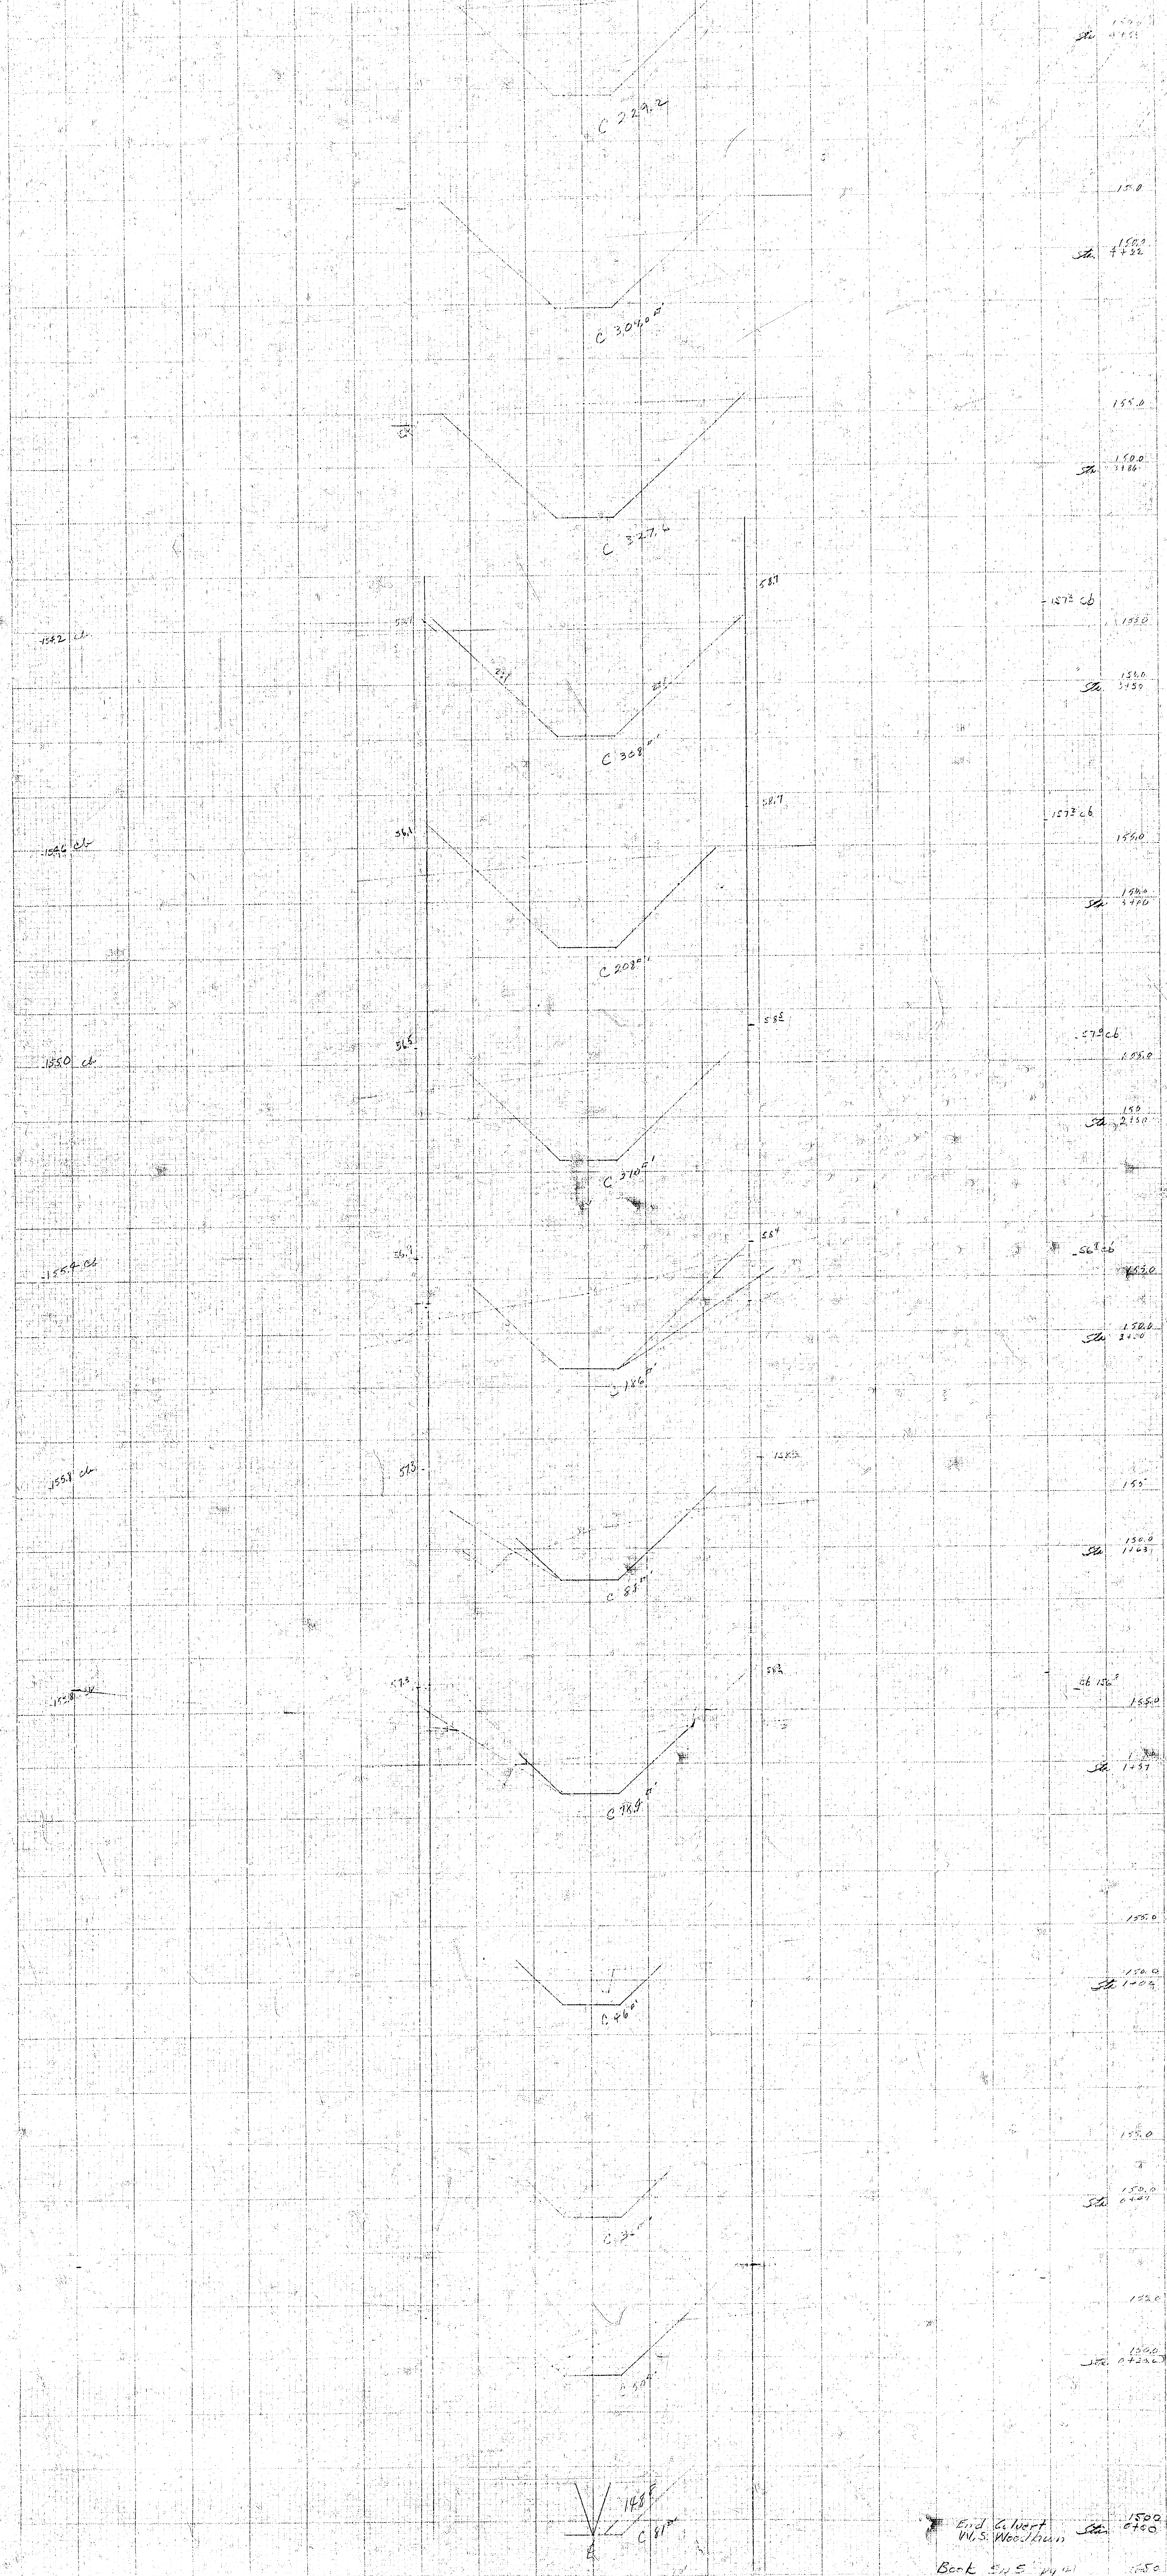

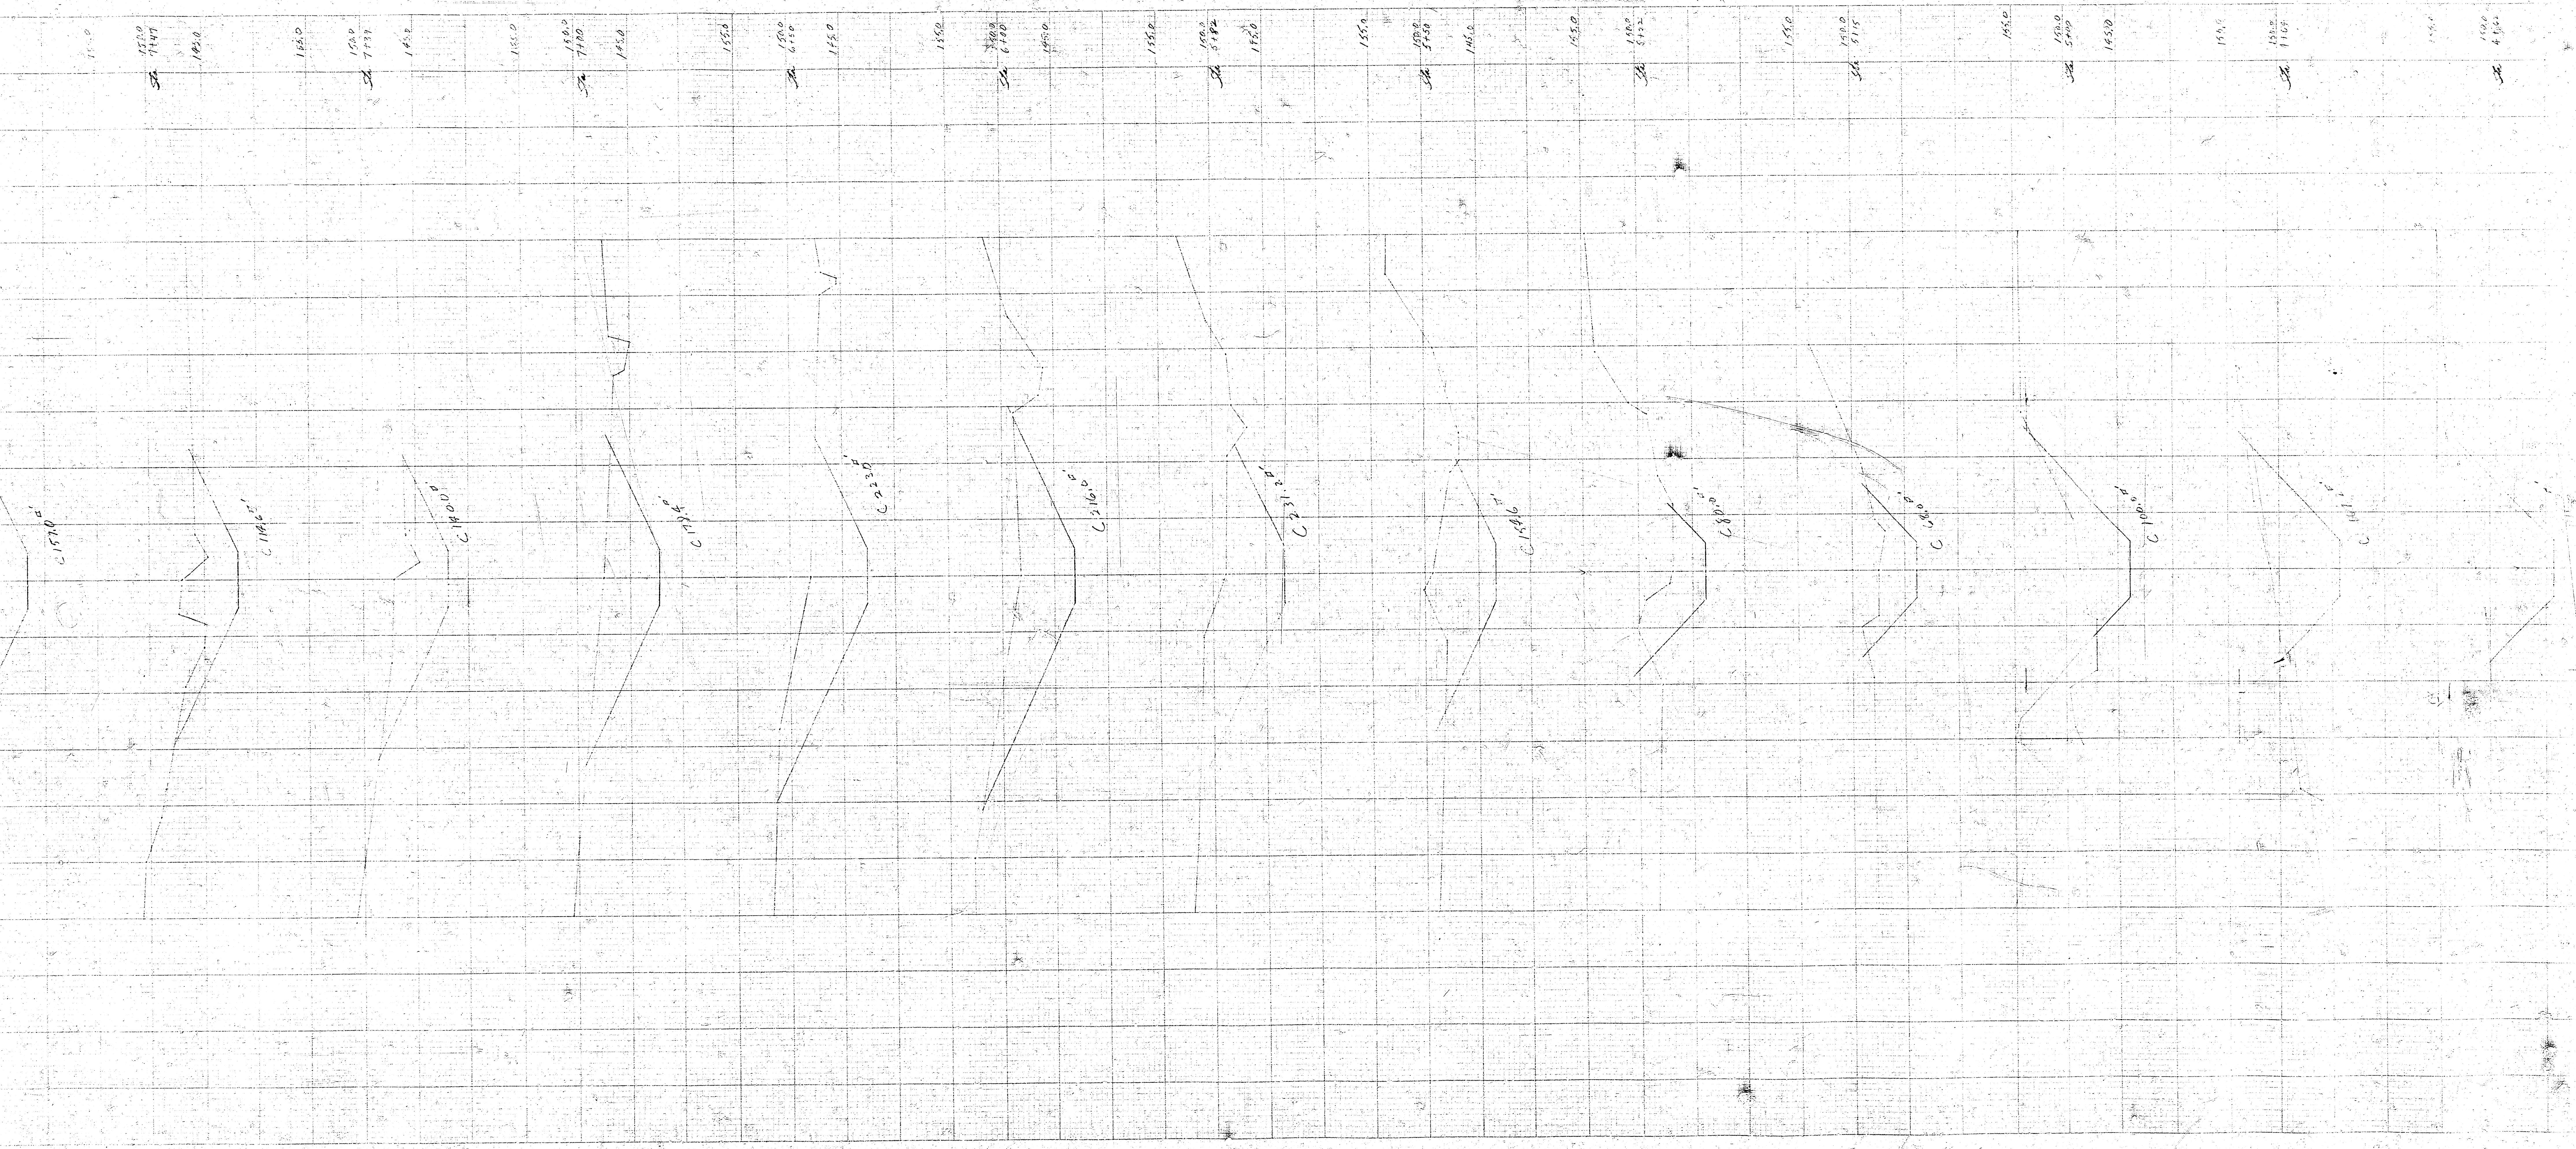

1550

SL. Indianapolis 8+00

1550

1550

1550

SL 8+50

1550

1550

1550

SL 8+00

1550

1550

1550

SL 7+50

1550

1550

1550

SL 7+50

1550

1550

SL 7+00

1550

1550

1550

1550

SL 6+50

1550

1550

1550

SL 6+00

1550

1550

1550

SL 5+50

1550

1550

1550

