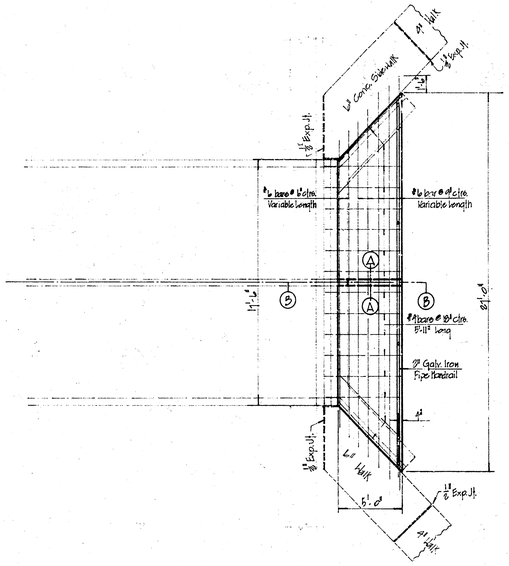

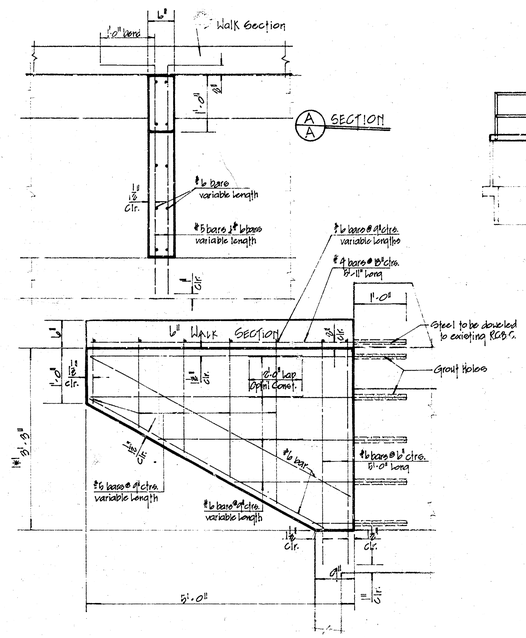

|*| Field Engr. to check height to insure straight grade across ½" slab.

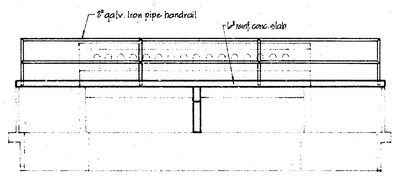

ELEVATION

BILL OF MATERIALS

30 C.Y. Class AAE Concrete
400 Lbs. Reinf. Steel
80 L.F. Handrail

Note - Steel can be field bent.
Handrail to be placed in 4" slab
prior to final setting of conc.

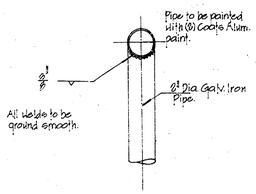

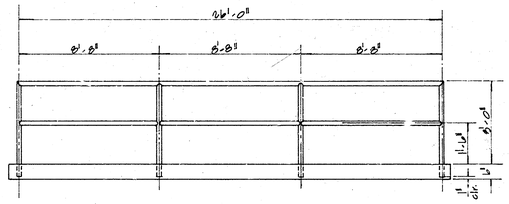

HANDRAIL DETAIL

EXTENSION OF EXISTING 3-8'x8.5' R.C.B.C.
@ WADDINGTON AVENUE 50 OF 10TH. STREET

CITY OF WICHITA, KANSAS

R.H. LINN — CITY ENGINEER
DATE: — PROJ. NO. 00XA.000