


Scale 1" = 5' Horiz.
1" = 5' Vert.

Note Book No. G6

SHEET NO. 1 OF 3

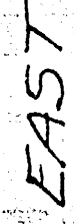

WEST


CC-0 345 00 11

X Sections for drainage ditch between
Builders 6th and Builders 8th Additions,
and Purcells 8th Addition

SHEET NO. 2 OF 3


Scale 1" = 5' Horiz.
1" = 5' Vert.

Note Book No. 66

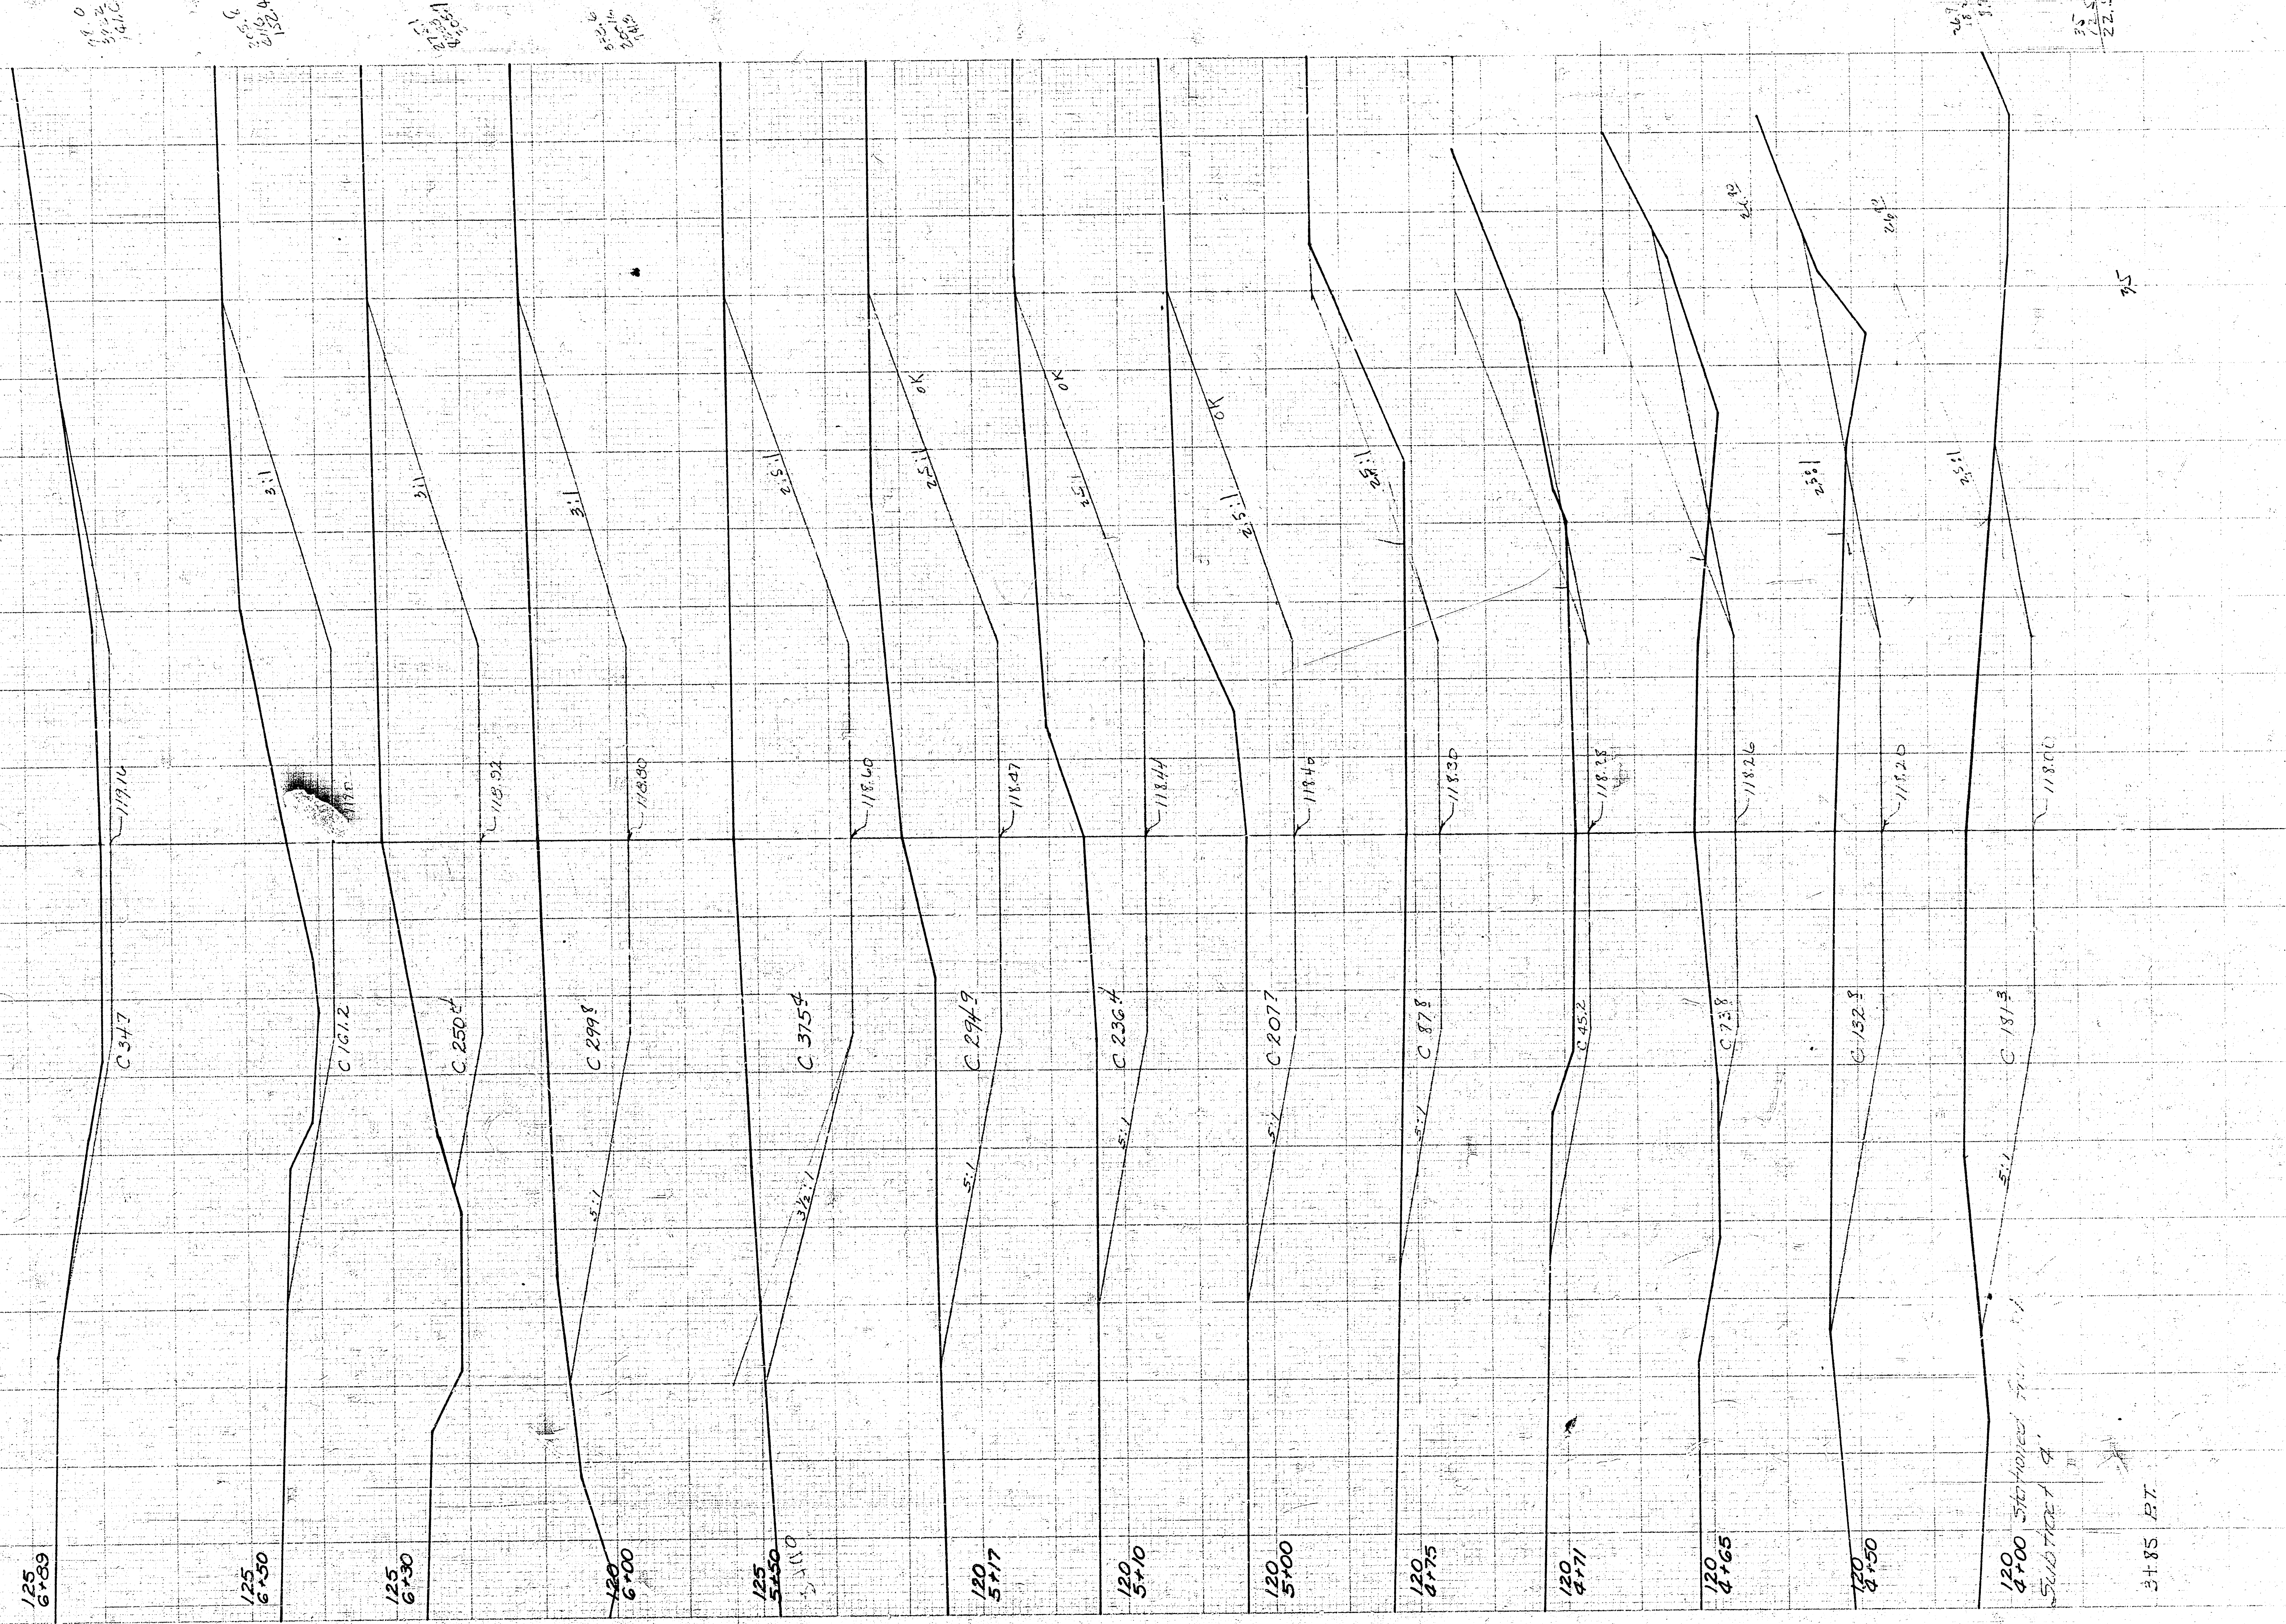

SHEET NO. 3 OF 3

-1430 ϕ Creek F.L.E! 109.0

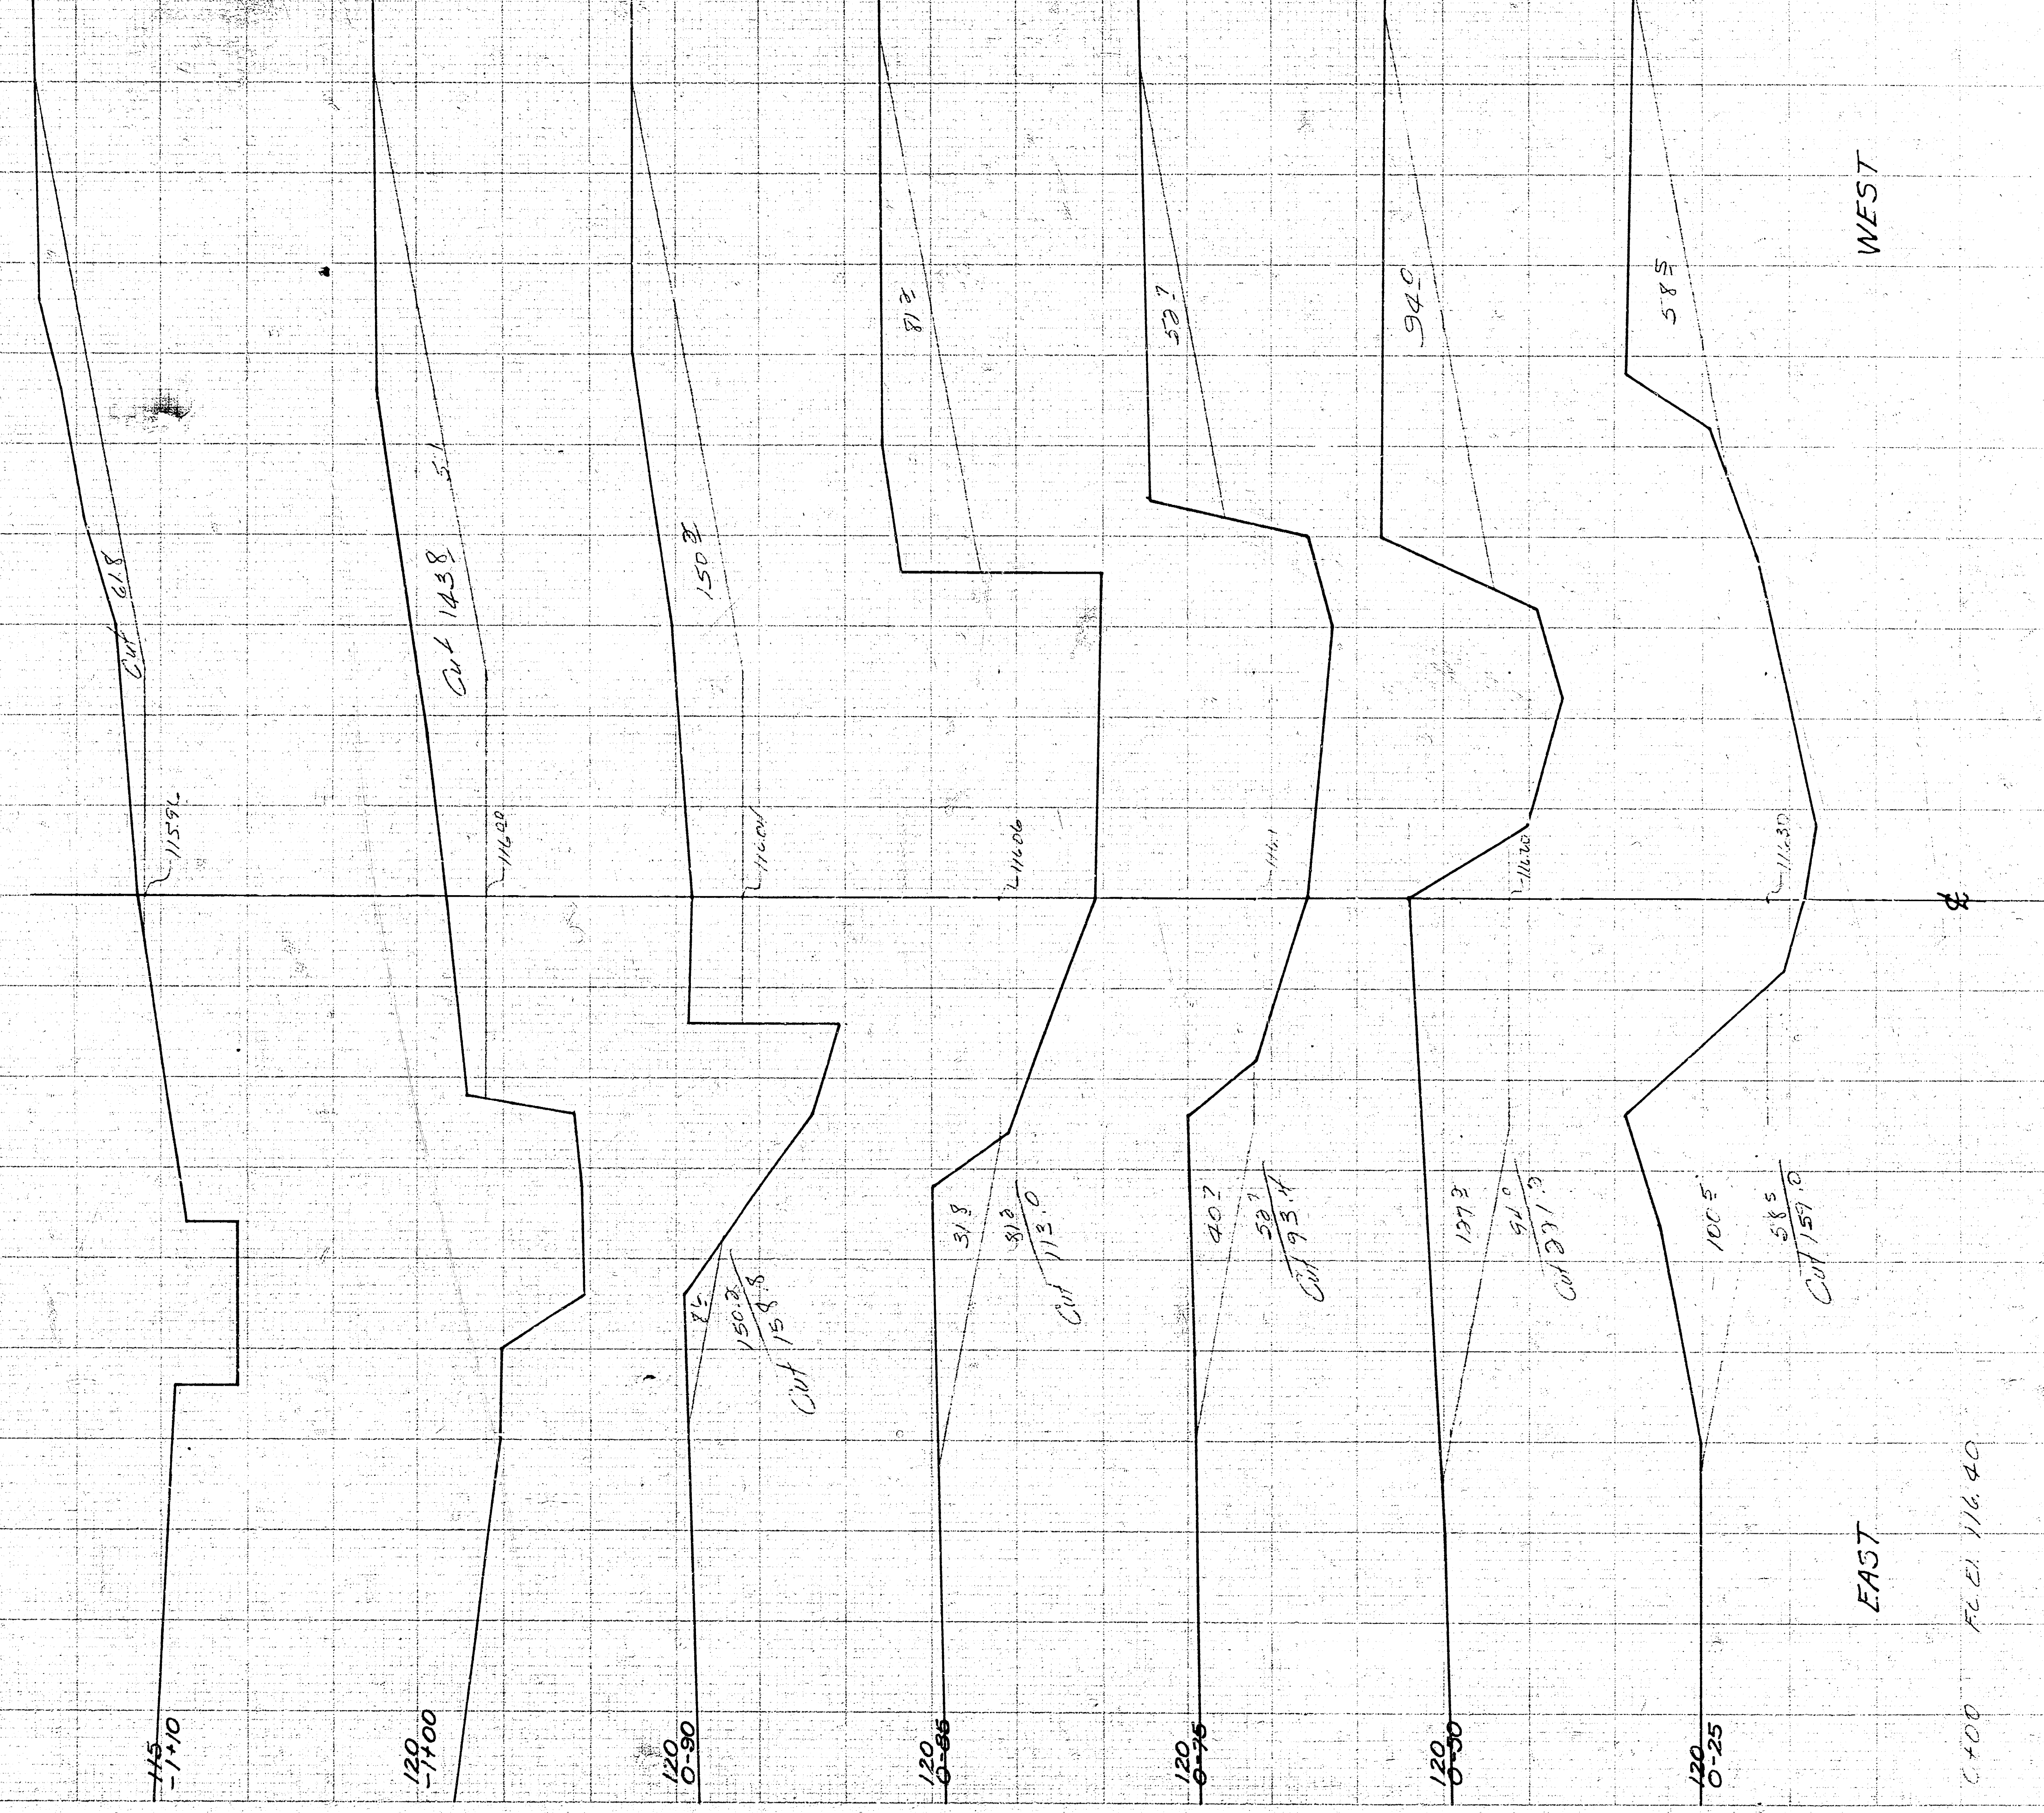

C+00 F.L.E. 116.40