
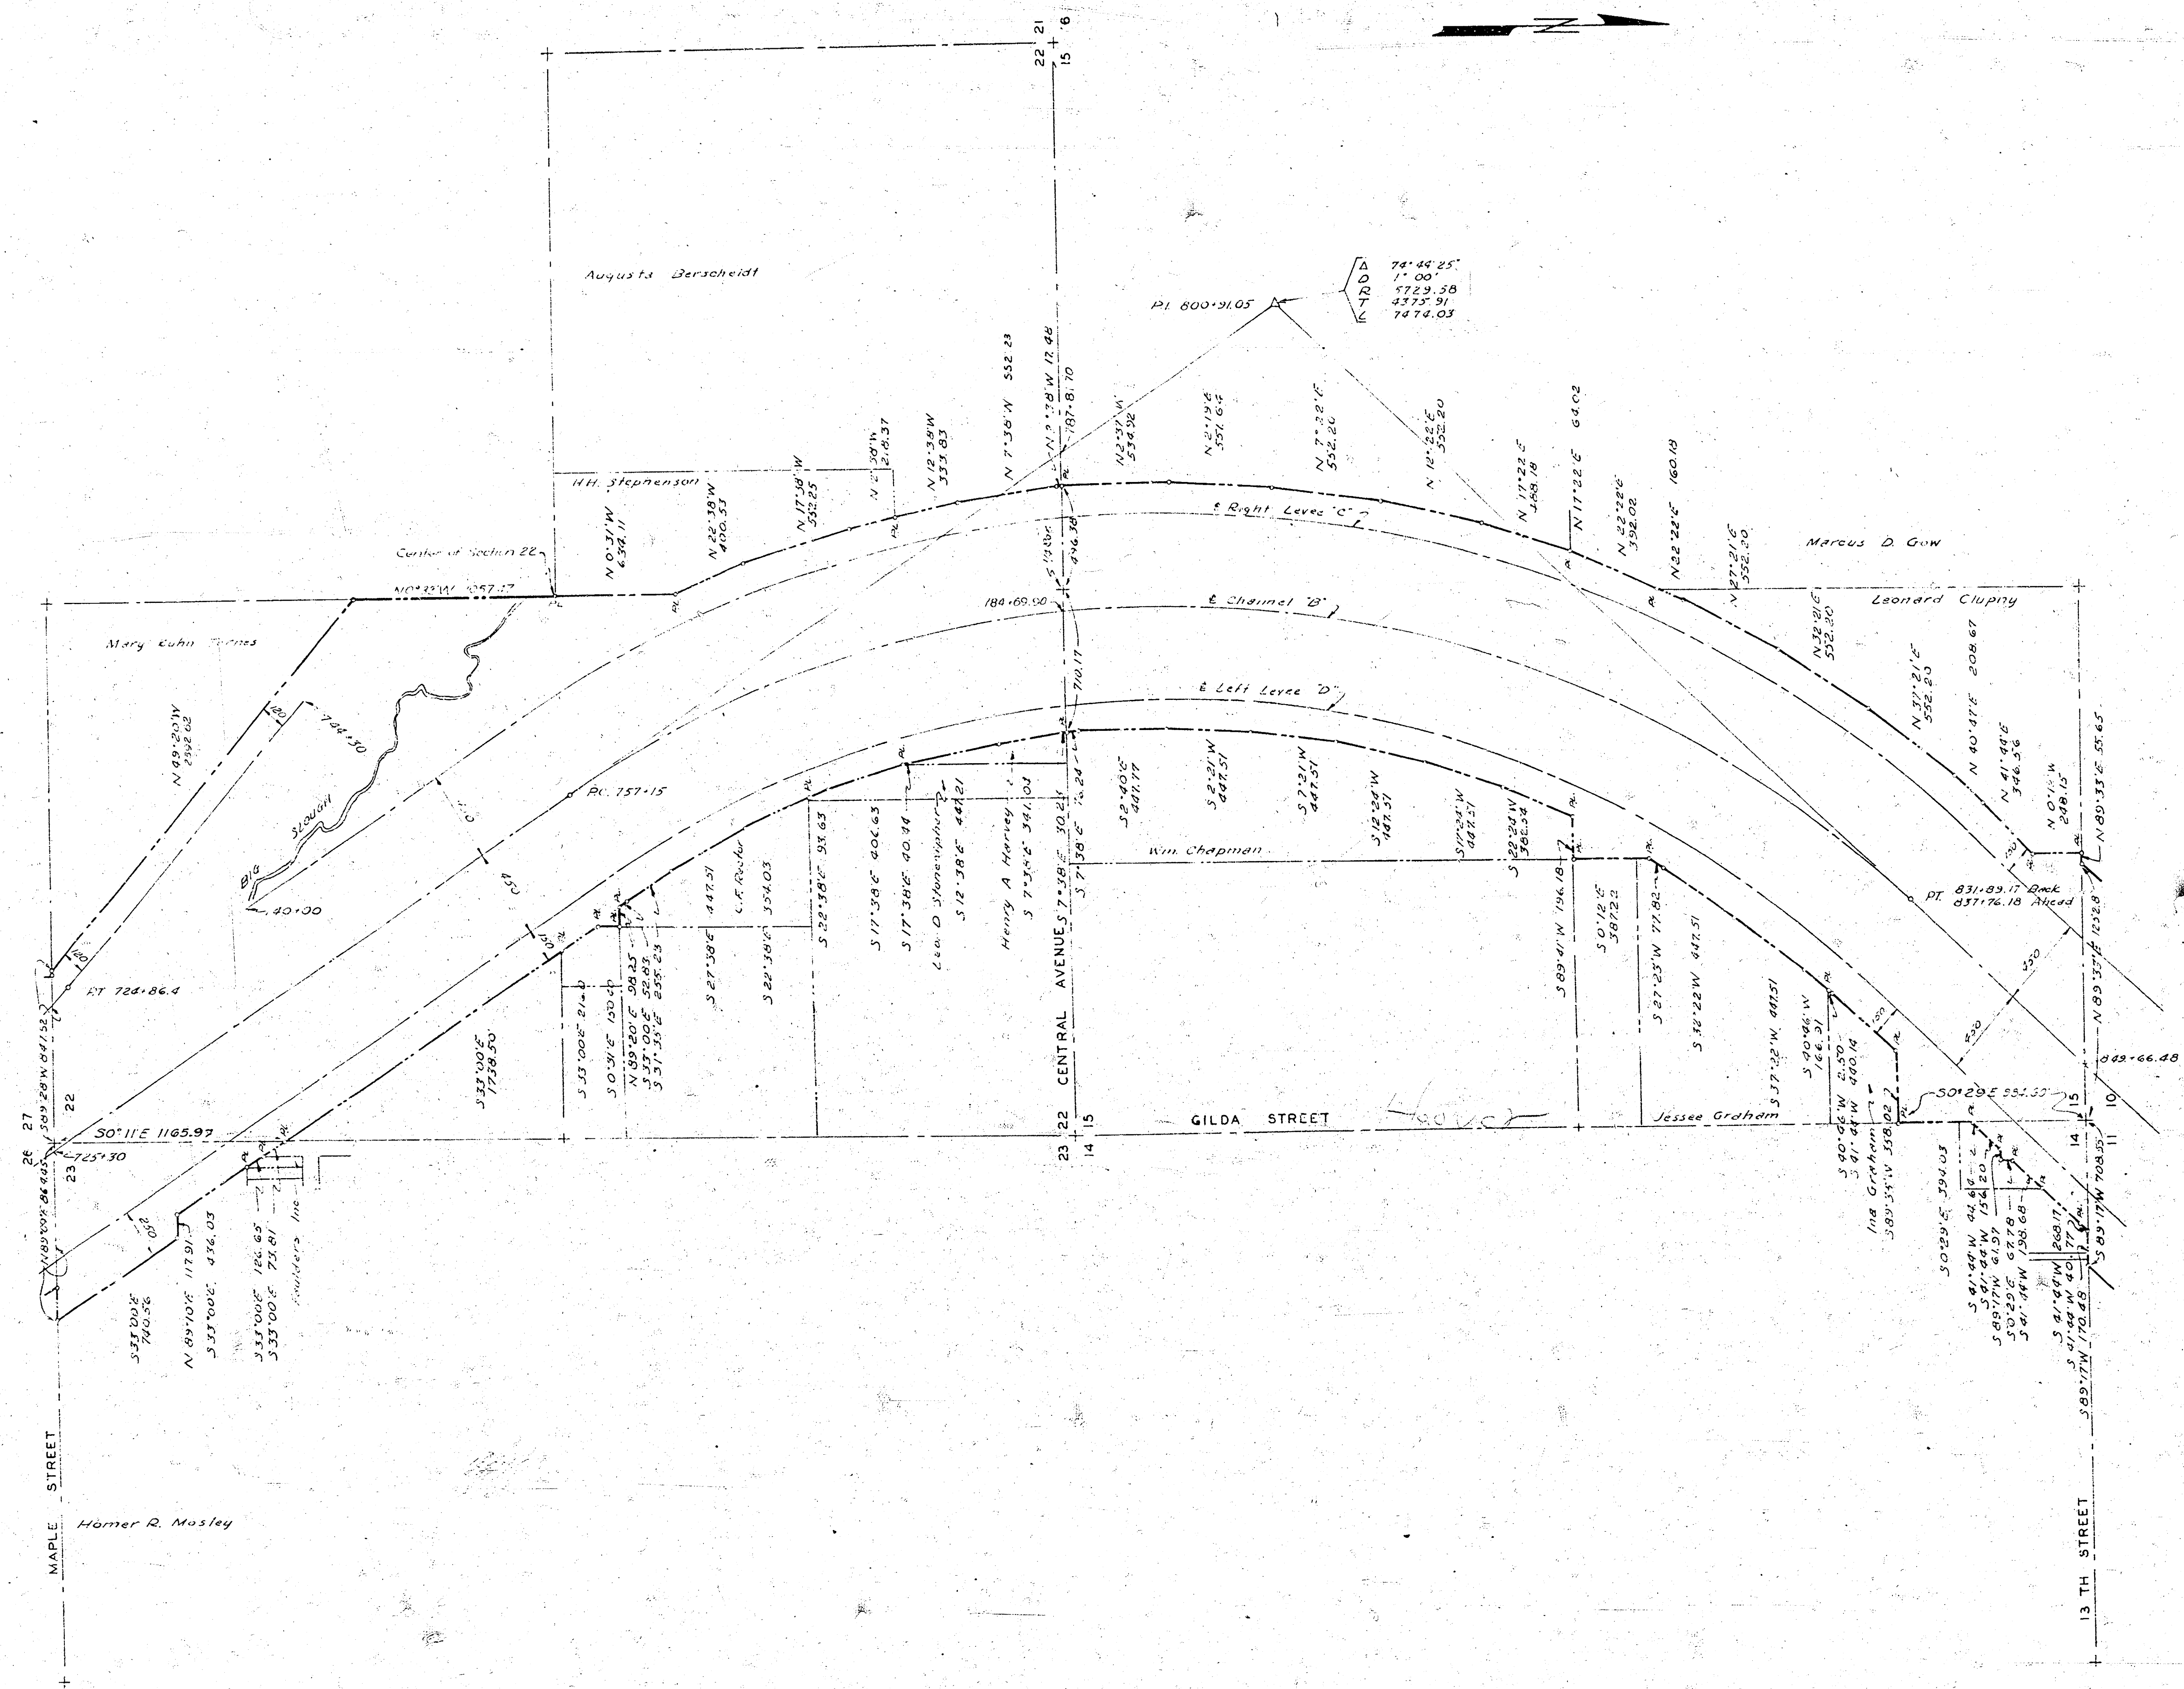


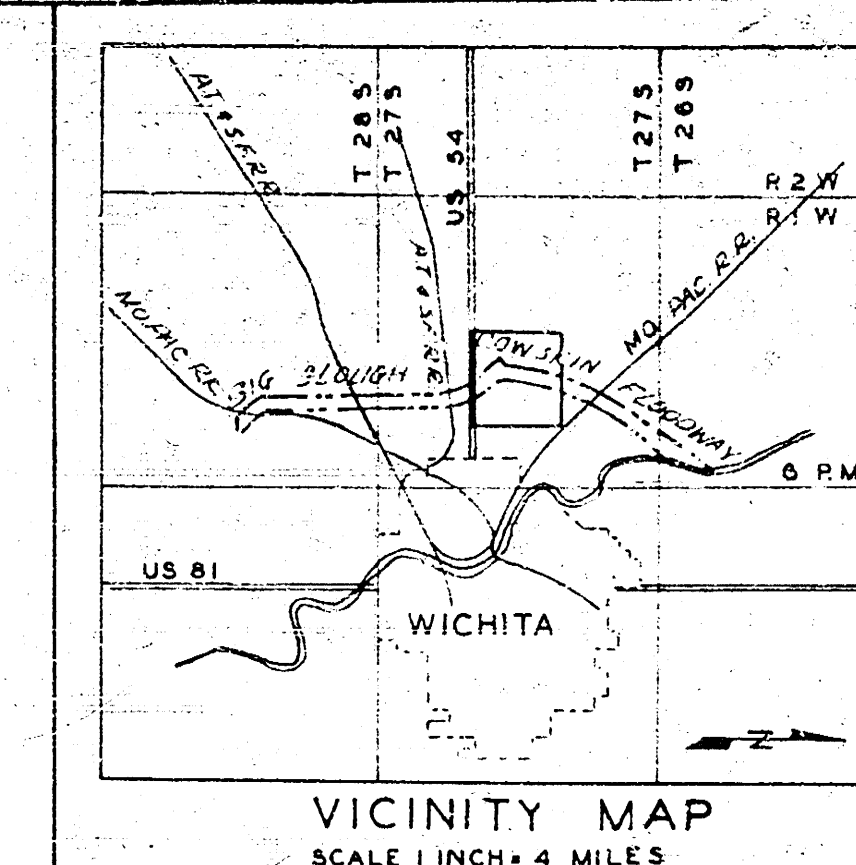

- LEGEND**
- CONCRETE MONUMENTS
 - △ P.I. OF CURVES
 - CENTER LINES OF LEVEES & CHANNELS
 - PROPERTY LINES
 - RIGHT OF WAY LIMITS

WICHITA AND VALLEY CENTER
FLOOD CONTROL PROJECT
**BIG SLOUGH-COWSKIN CREEK FLOODWAY
PARCEL "B" PART I & II
RIGHT OF WAY PLAN**

SCALE: 1 INCH = 400 FEET
CITY-COUNTY ENGINEER OFFICE, WICHITA, KANSAS



APPROVED: *[Signature]*
ENGINEER IN CHARGE

DRAWN: *[Signature]*
CHECKED: *[Signature]*

DATE: 1/31/50 DESCRIPTION: Relocation of Right of Way in Terres property

REVISIONS: CHKD. REC. APPR.

SHEET 3 OF 4 SHEETS

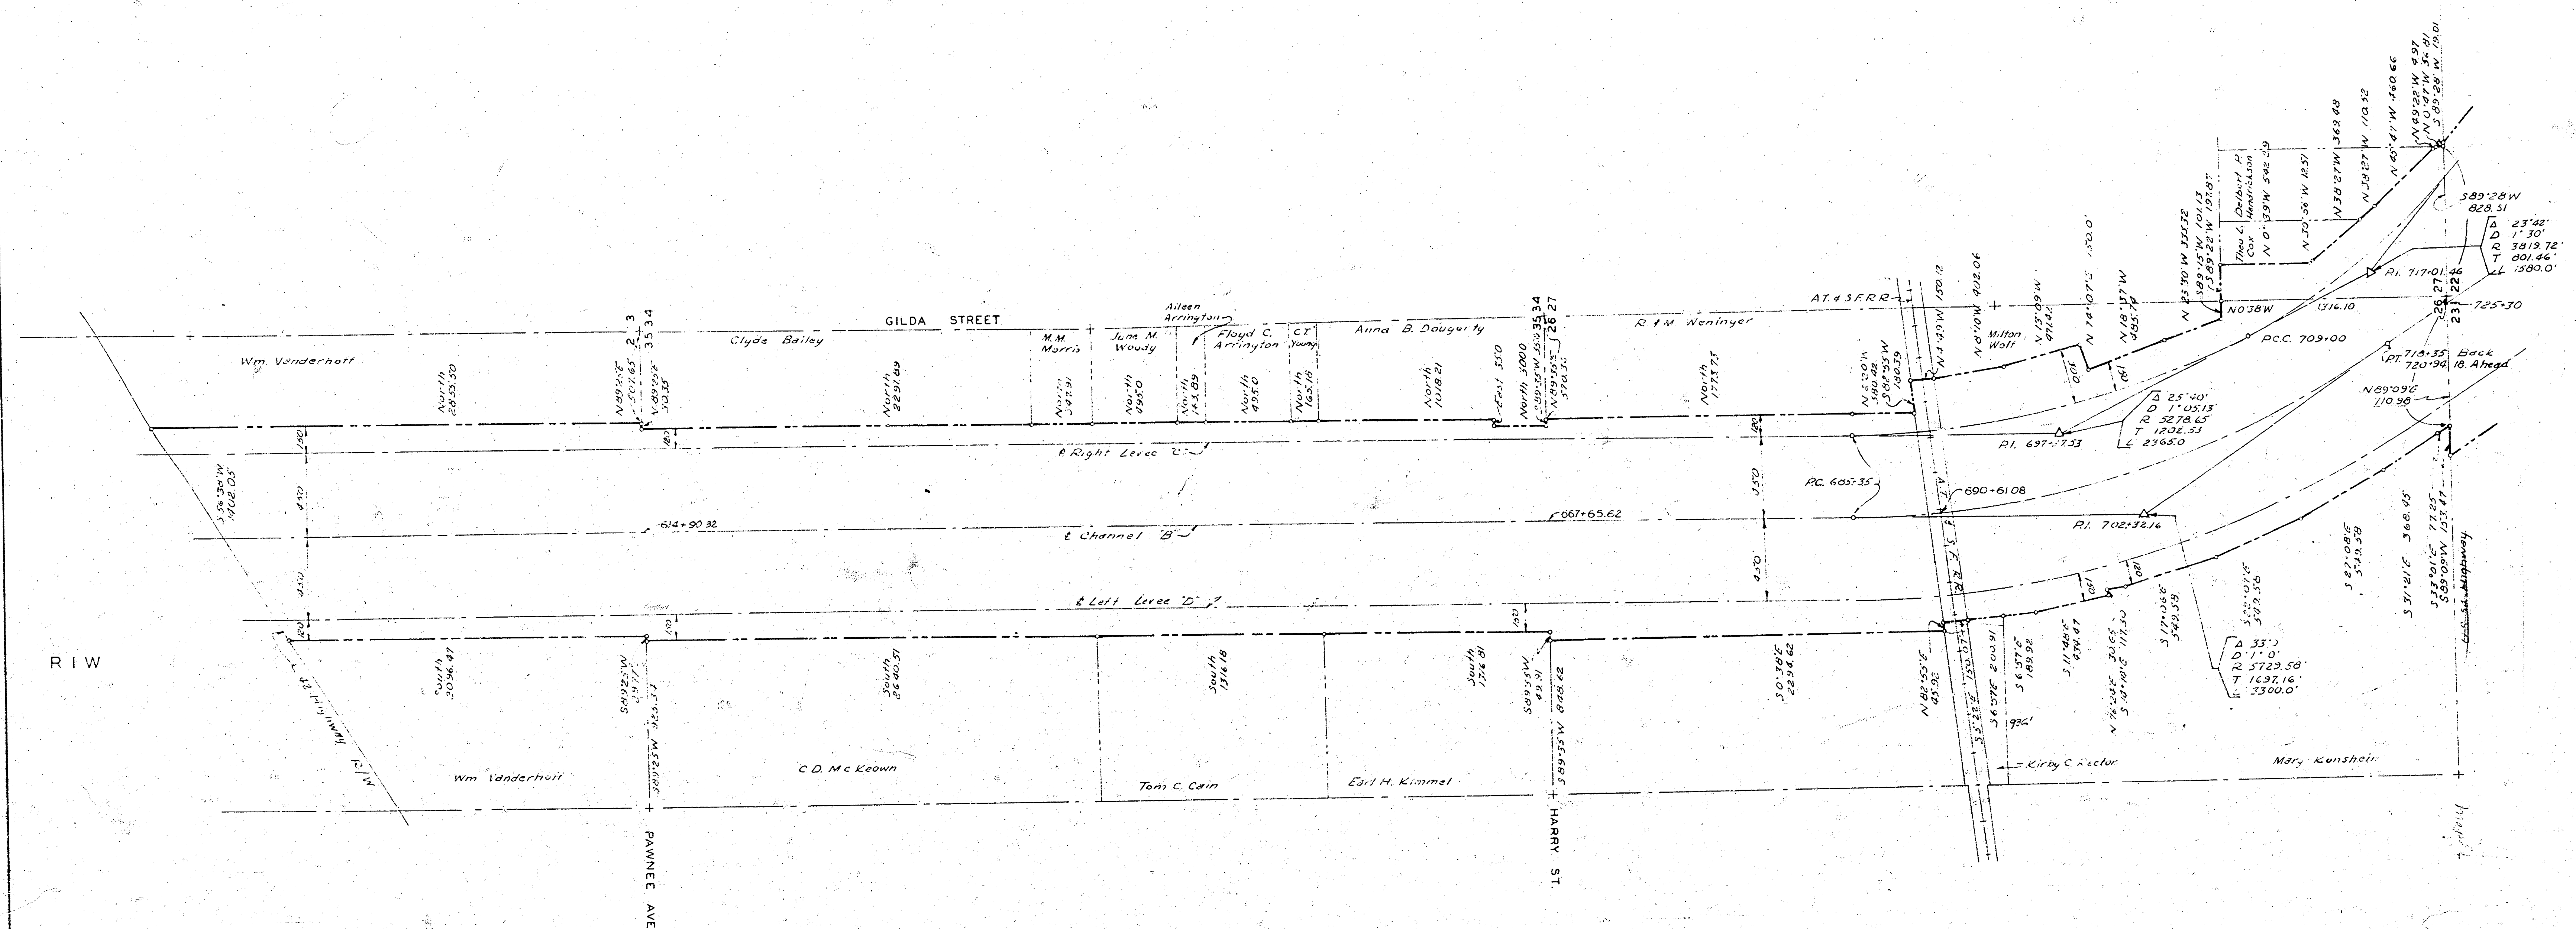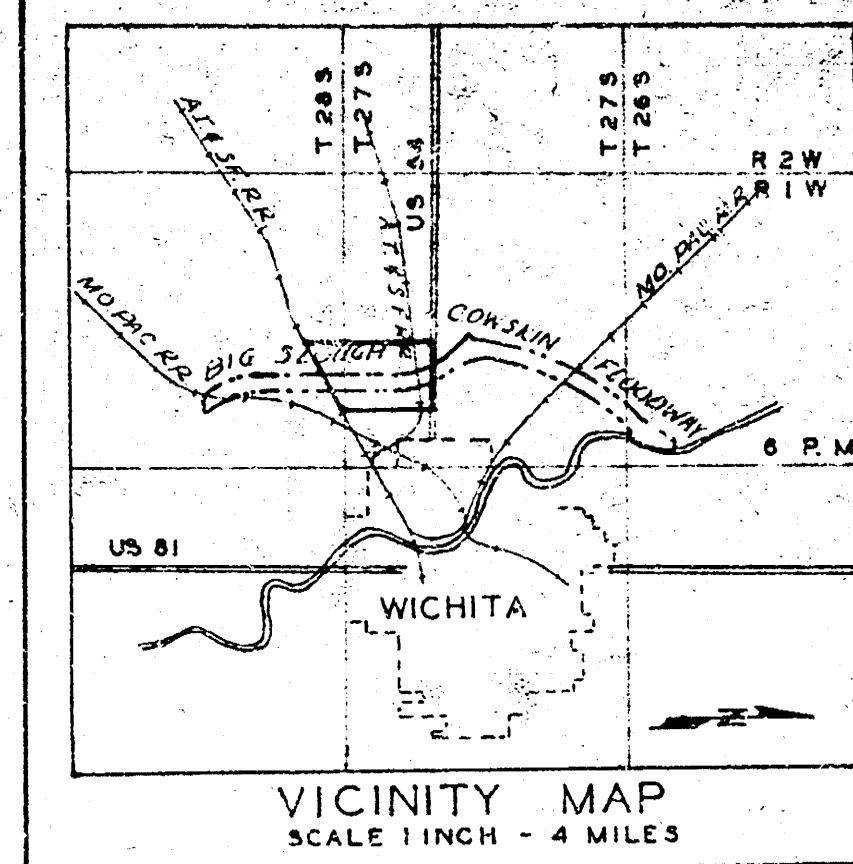

- LEGEND**
- ° CONCRETE MONUMENTS
 - △ P.I. OF CURVES
 - CENTER LINES OF LEVEES & CHANNELS
 - PROPERTY LINES
 - RIGHT OF WAY LIMITS

ARKANSAS RIVER BASIN
WICHITA AND VALLEY CENTER
FLOOD CONTROL PROJECT
**BIG SLOUGH-COWSKIN CREEK FLOODWAY
PARCEL "B" PART I & II
RIGHT OF WAY PLAN**

SCALE: 1 INCH = 400 FEET
CITY-COUNTY ENGINEER OFFICE, WICHITA, KANSAS


APPROVED:
C. D. McKeown
ENGINEER-IN-CHARGE

DRAWN: *Chad*
TRACED: *Chad*
CHECKED: *Chad*

DATE	DESCRIPTION	CHKD.	REC.	APPR.
	REVISIONS			




T 28 S

T 27 S

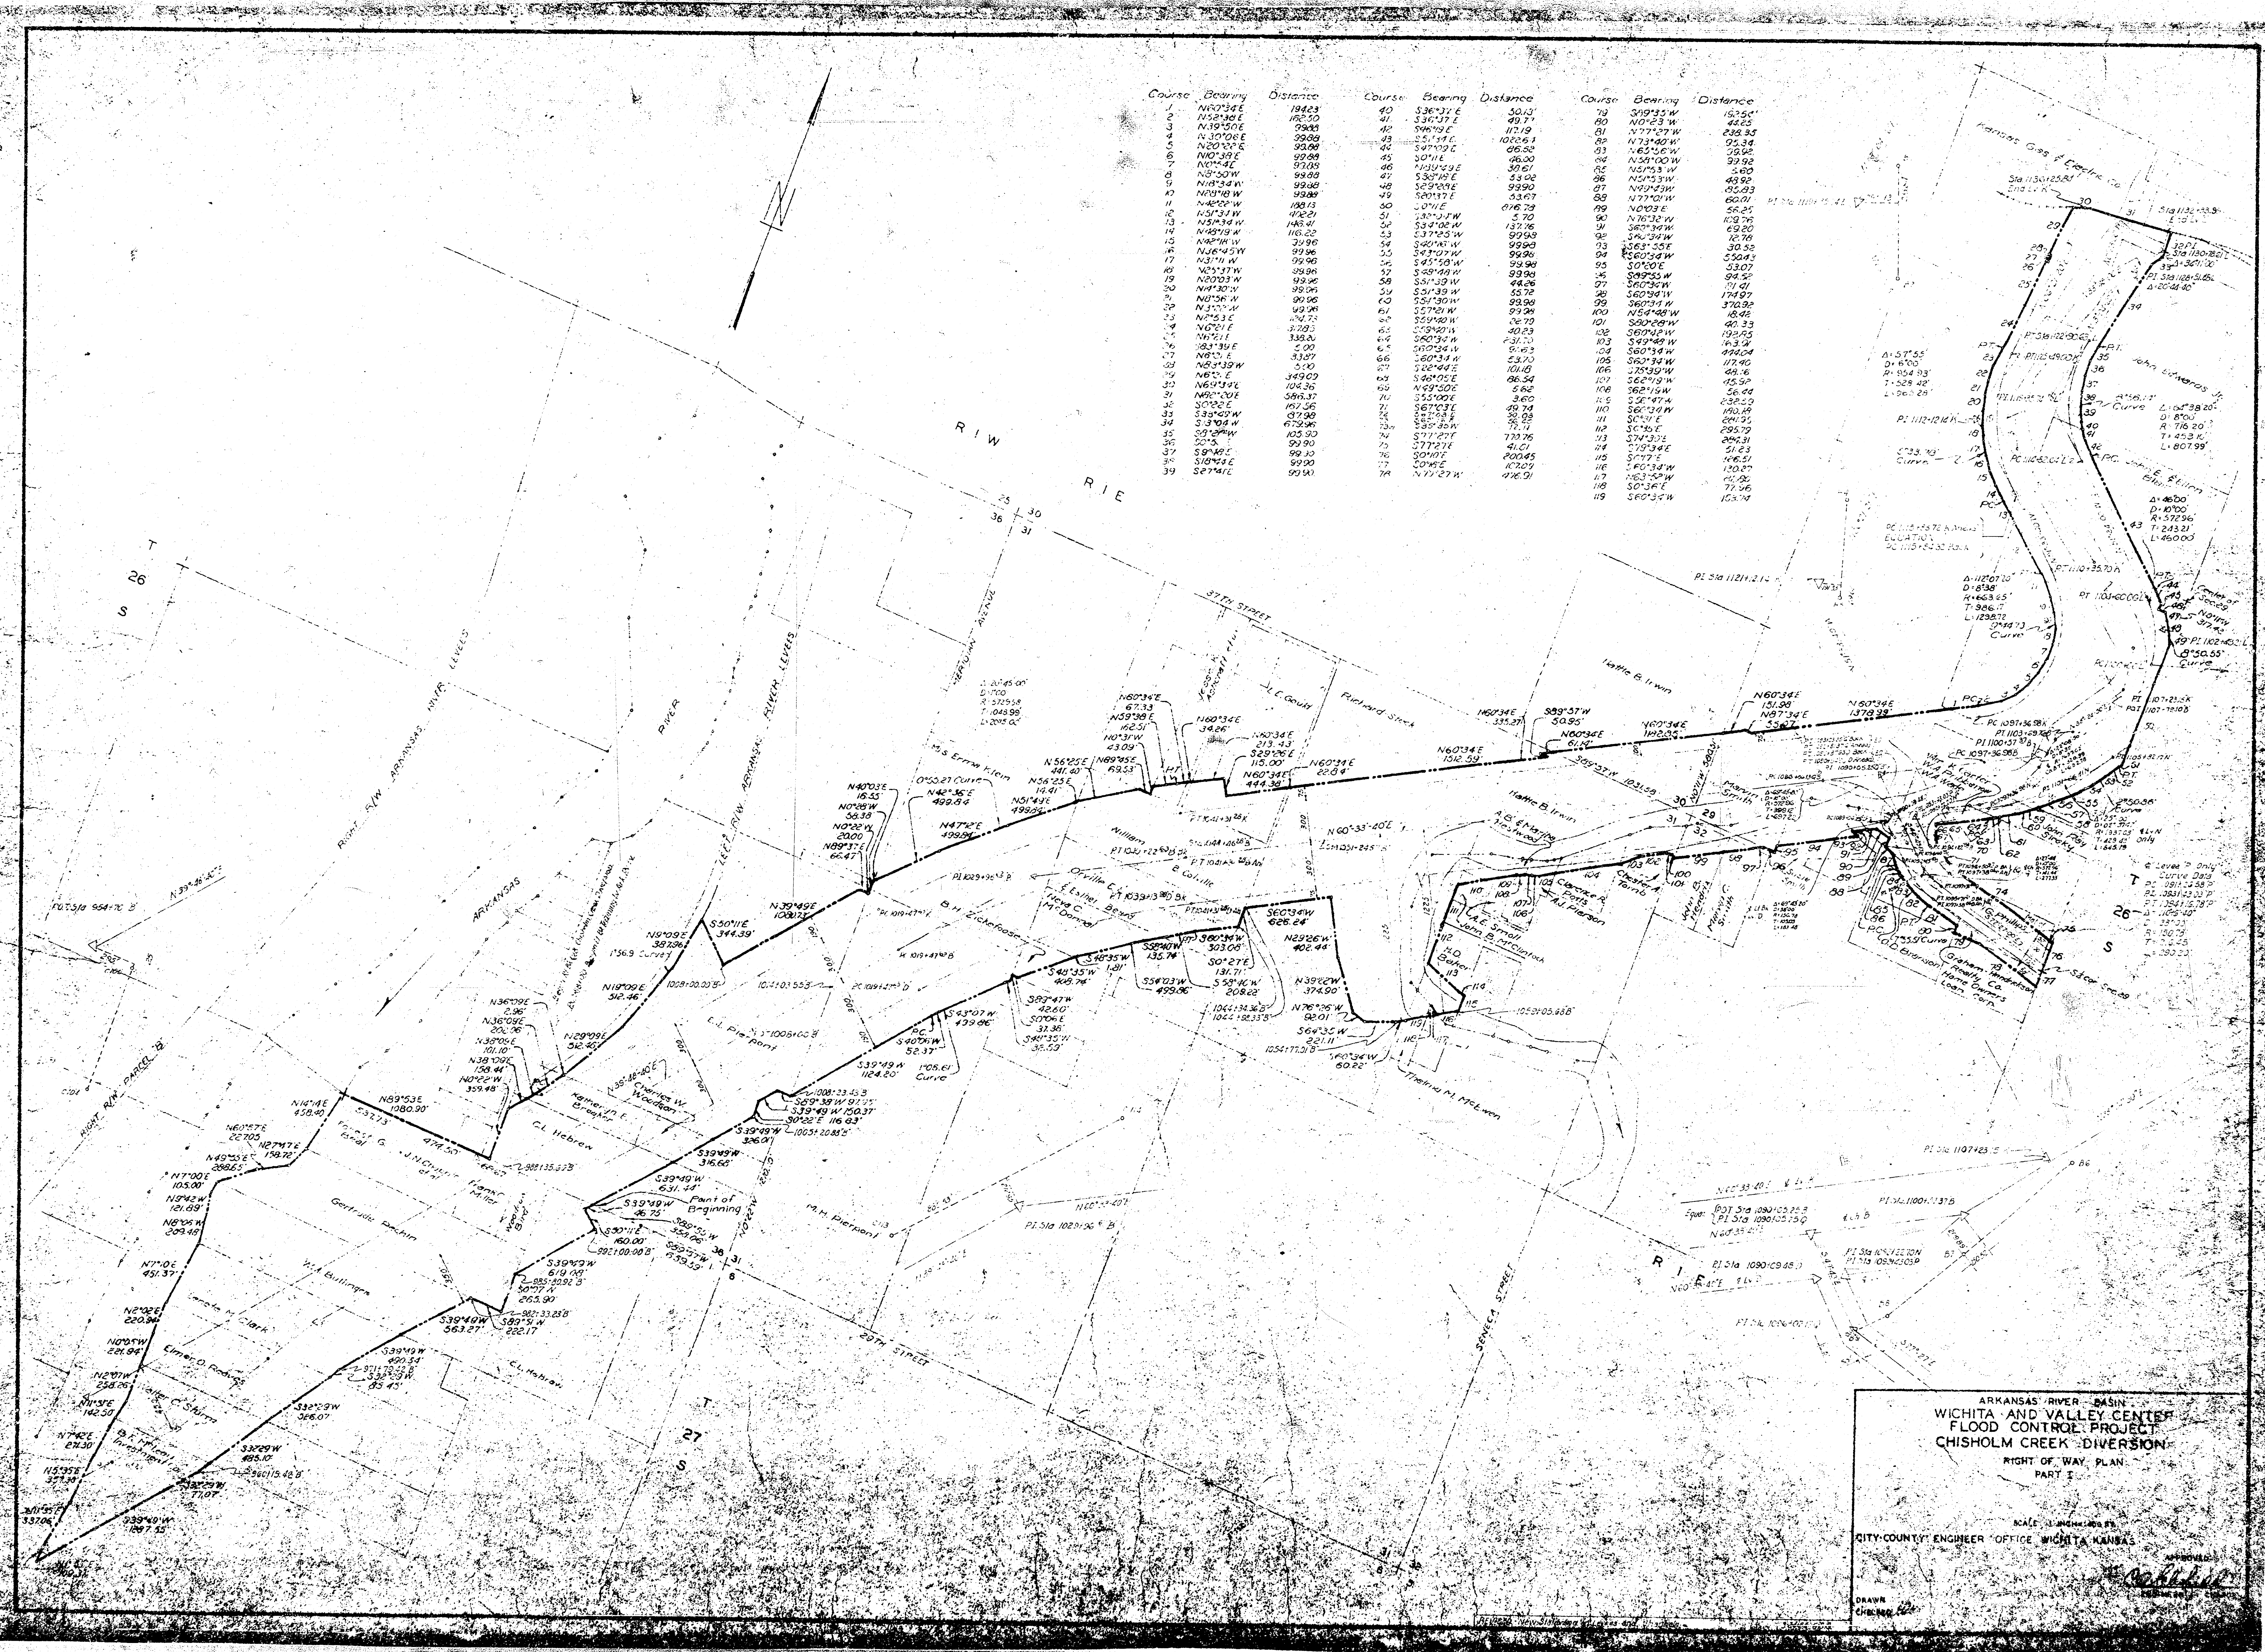

Course	Bearing	Distance	Course	Bearing	Distance	Course	Bearing	Distance

ARKANSAS RIVER BASIN
WICHITA AND VALLEY CENTER
FLOOD CONTROL PROJECT
CHISHOLM CREEK DIVERSION
RIGHT OF WAY PLAN
PART I
SCALE: 1"=100' (AS SHOWN)
CITY-COUNTY ENGINEER OFFICE, WICHITA, KANSAS
DRAWN: [Signature]
CHECKED: [Signature]

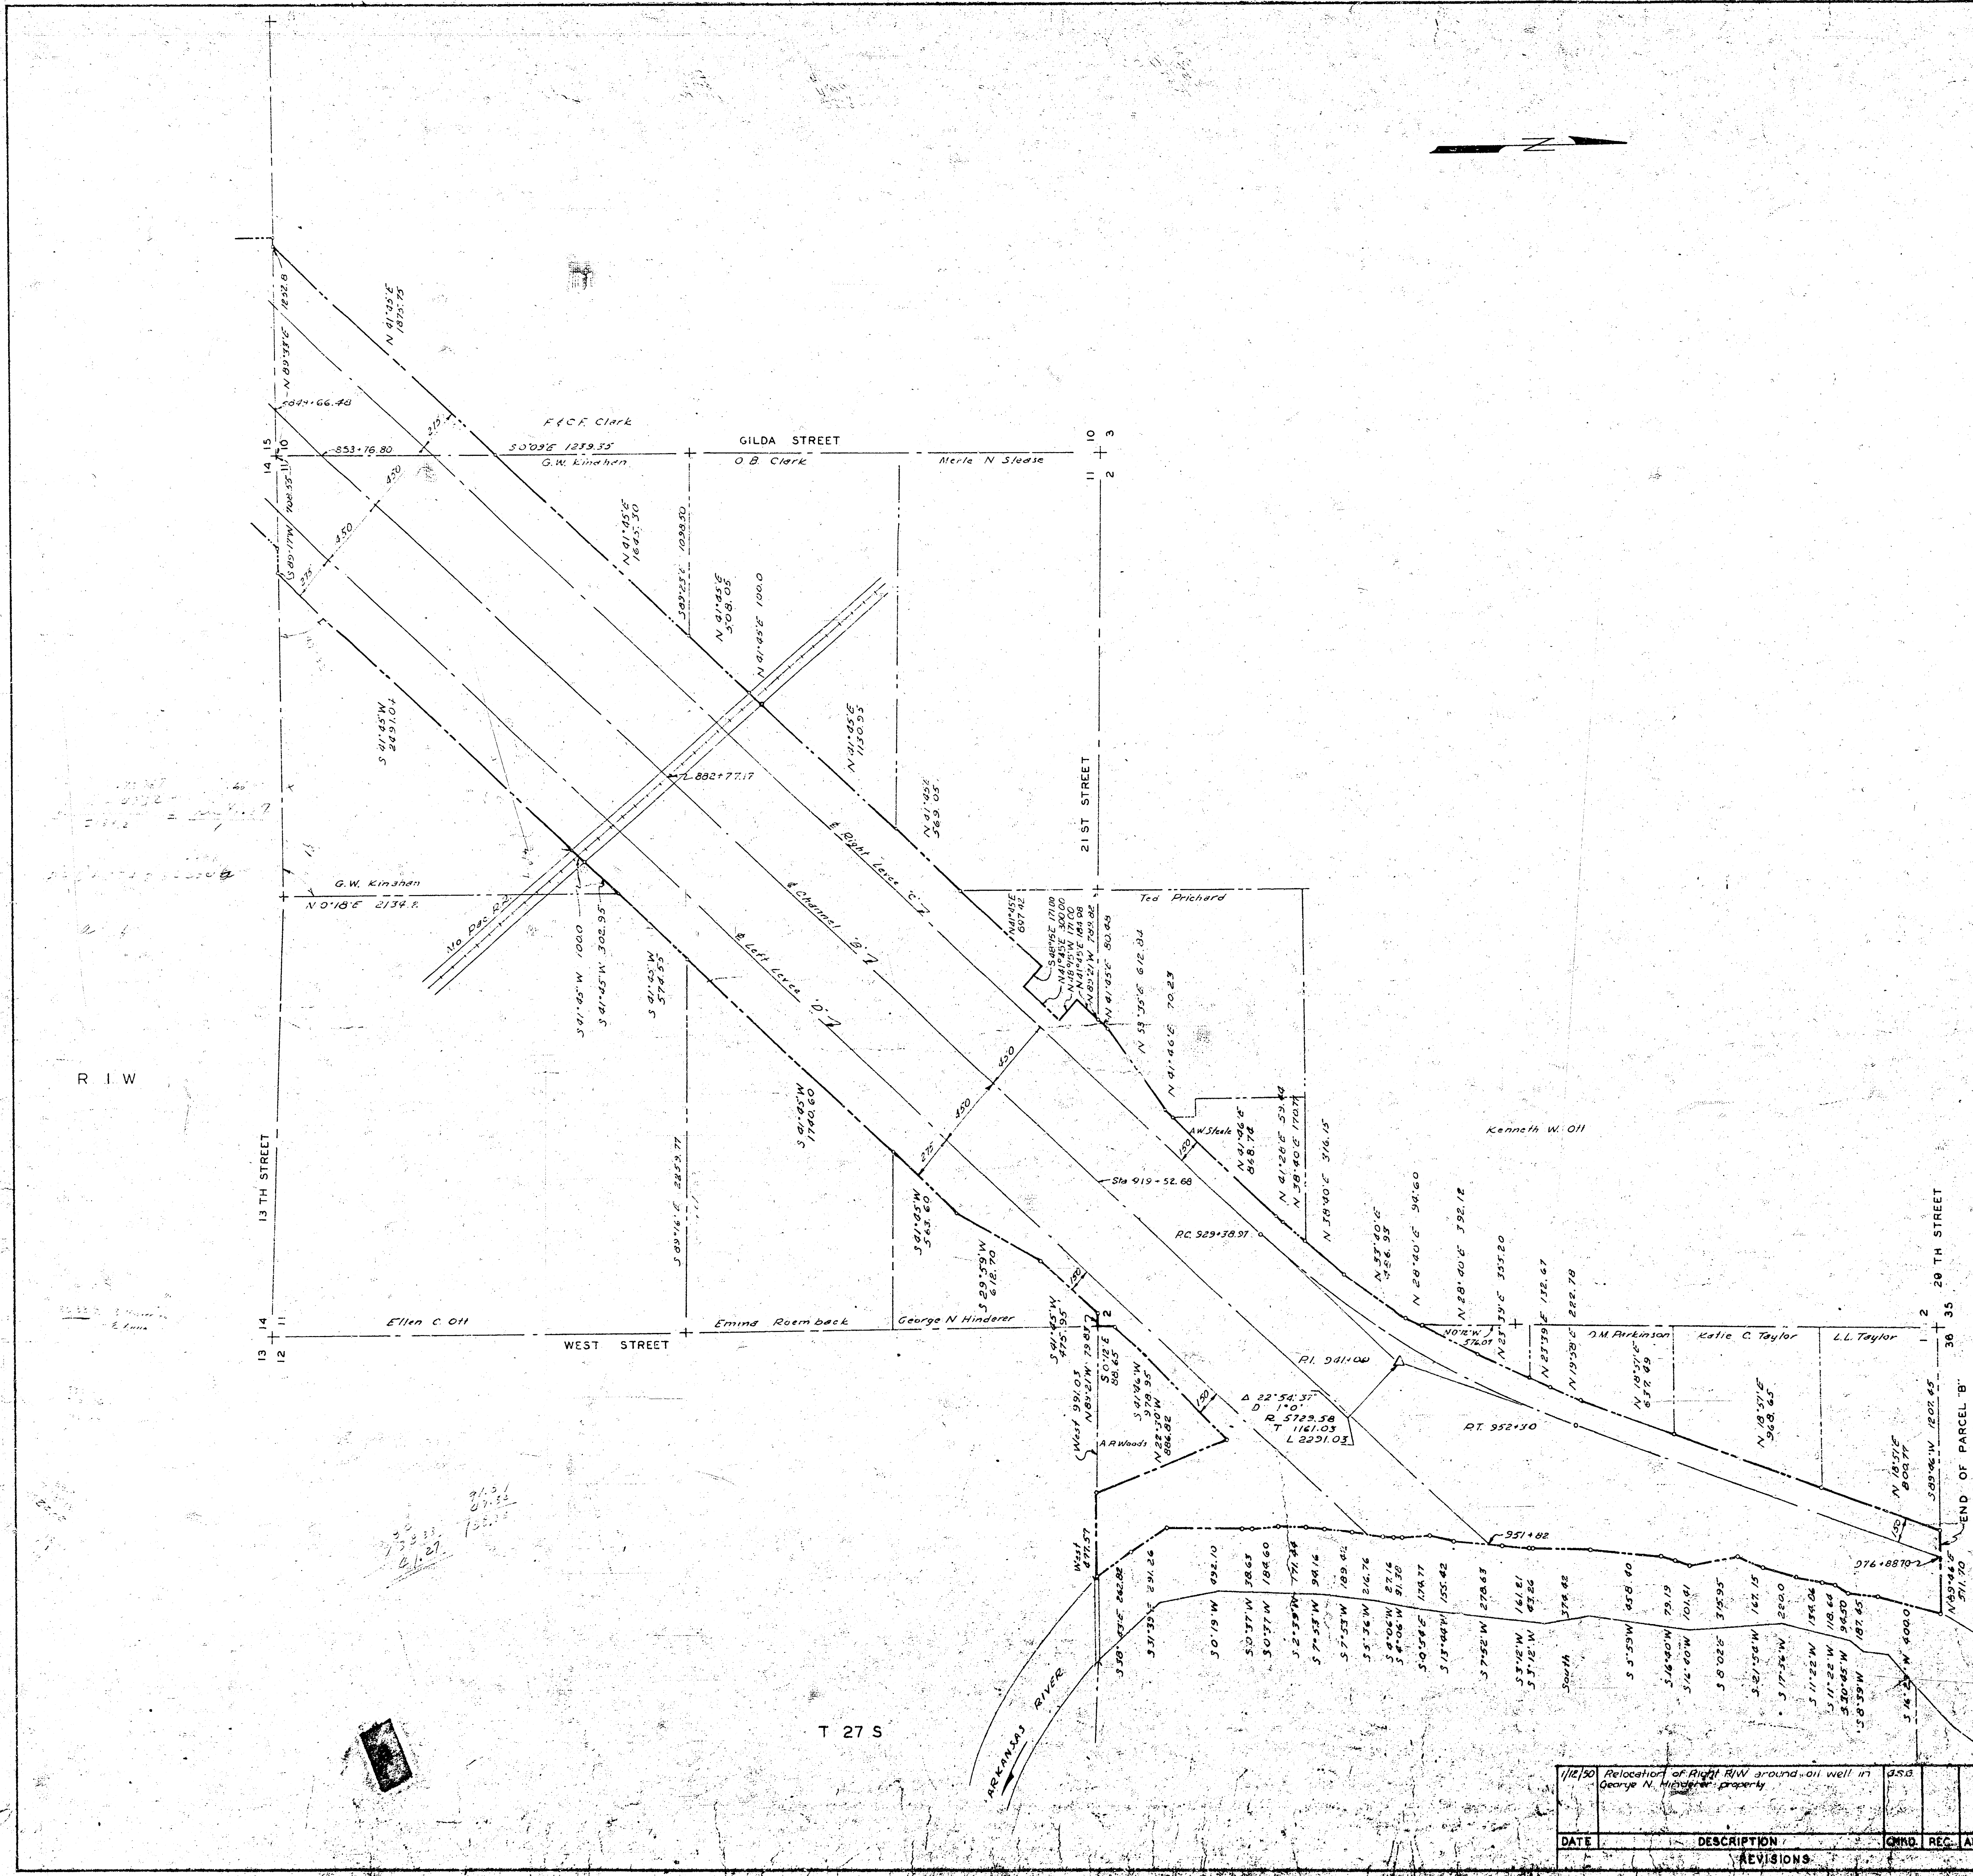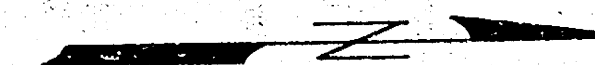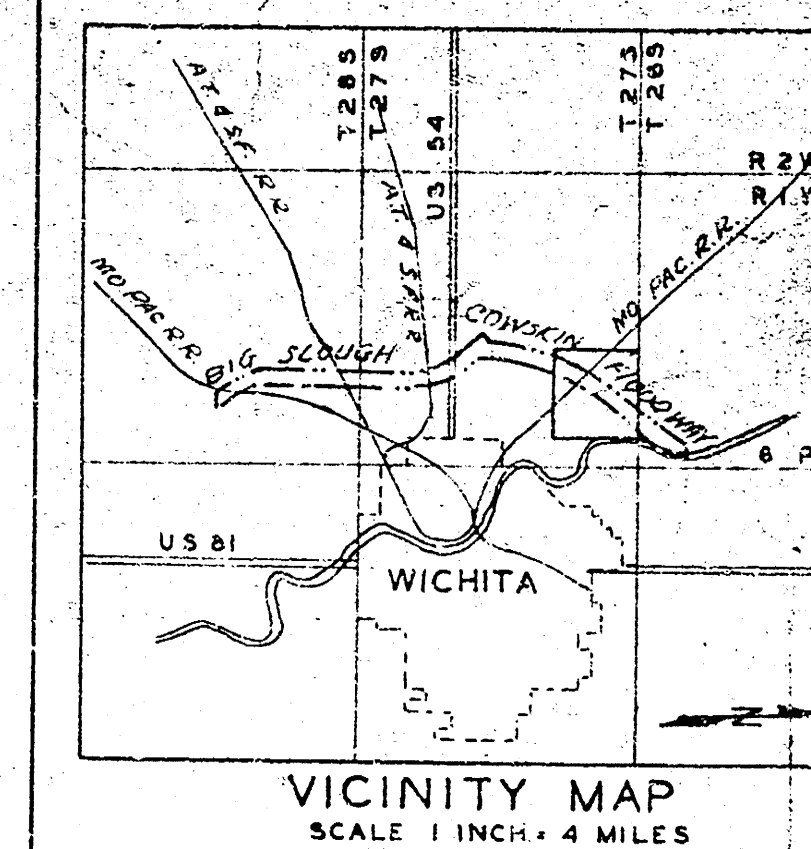

- LEGEND**
- CONCRETE MONUMENTS
 - △ P.I. OF CURVES
 - CENTER LINES OF LEVEES & CHANNELS
 - PROPERTY LINES
 - RIGHT OF WAY LIMITS


ARKANSAS RIVER BASIN
WICHITA AND VALLEY CENTER
FLOOD CONTROL PROJECT
BIG SLOUGH-COWSKIN CREEK FLOODWAY
PARCEL "B" PART I & II
RIGHT OF WAY PLAN

SCALE: 1 INCH = 400 FEET
CITY/COUNTY ENGINEER OFFICE WICHITA, KANSAS

DATE: 1/12/20 DESCRIPTION: Relocation of Right of Way around oil well in George N. Hinderer property. CHND REC APPR


REVISIONS

DRAWN: [Signature]
CHECKED: [Signature]
APPROVED: [Signature]

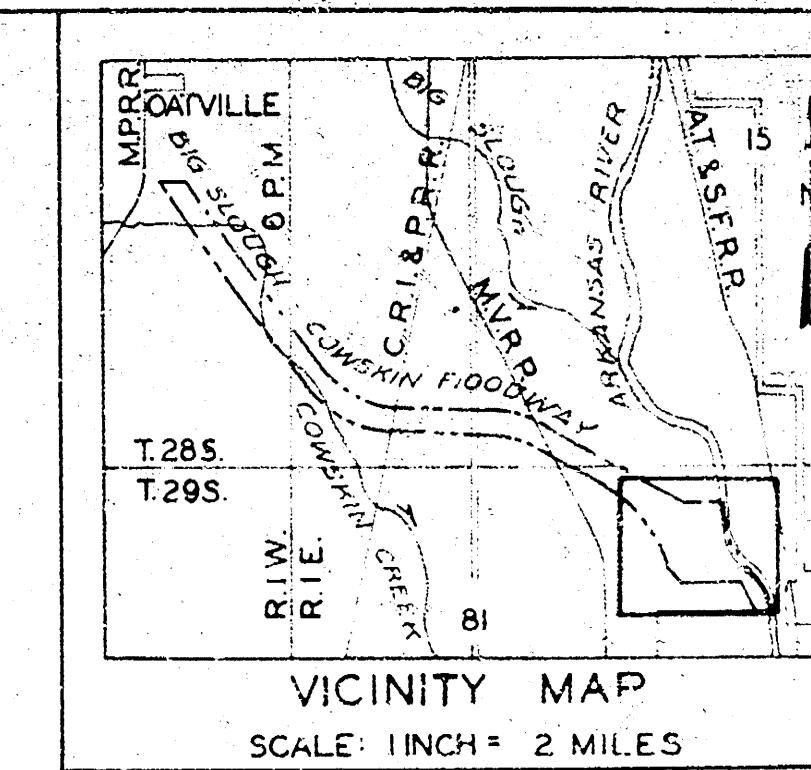

LEGEND

- CONCRETE MONUMENT
- △ P.I. OF CURVE
- CENTER LINES OF LEVEES & CHANNELS
- PROPERTY LINES
- RIGHT OF WAY LIMIT

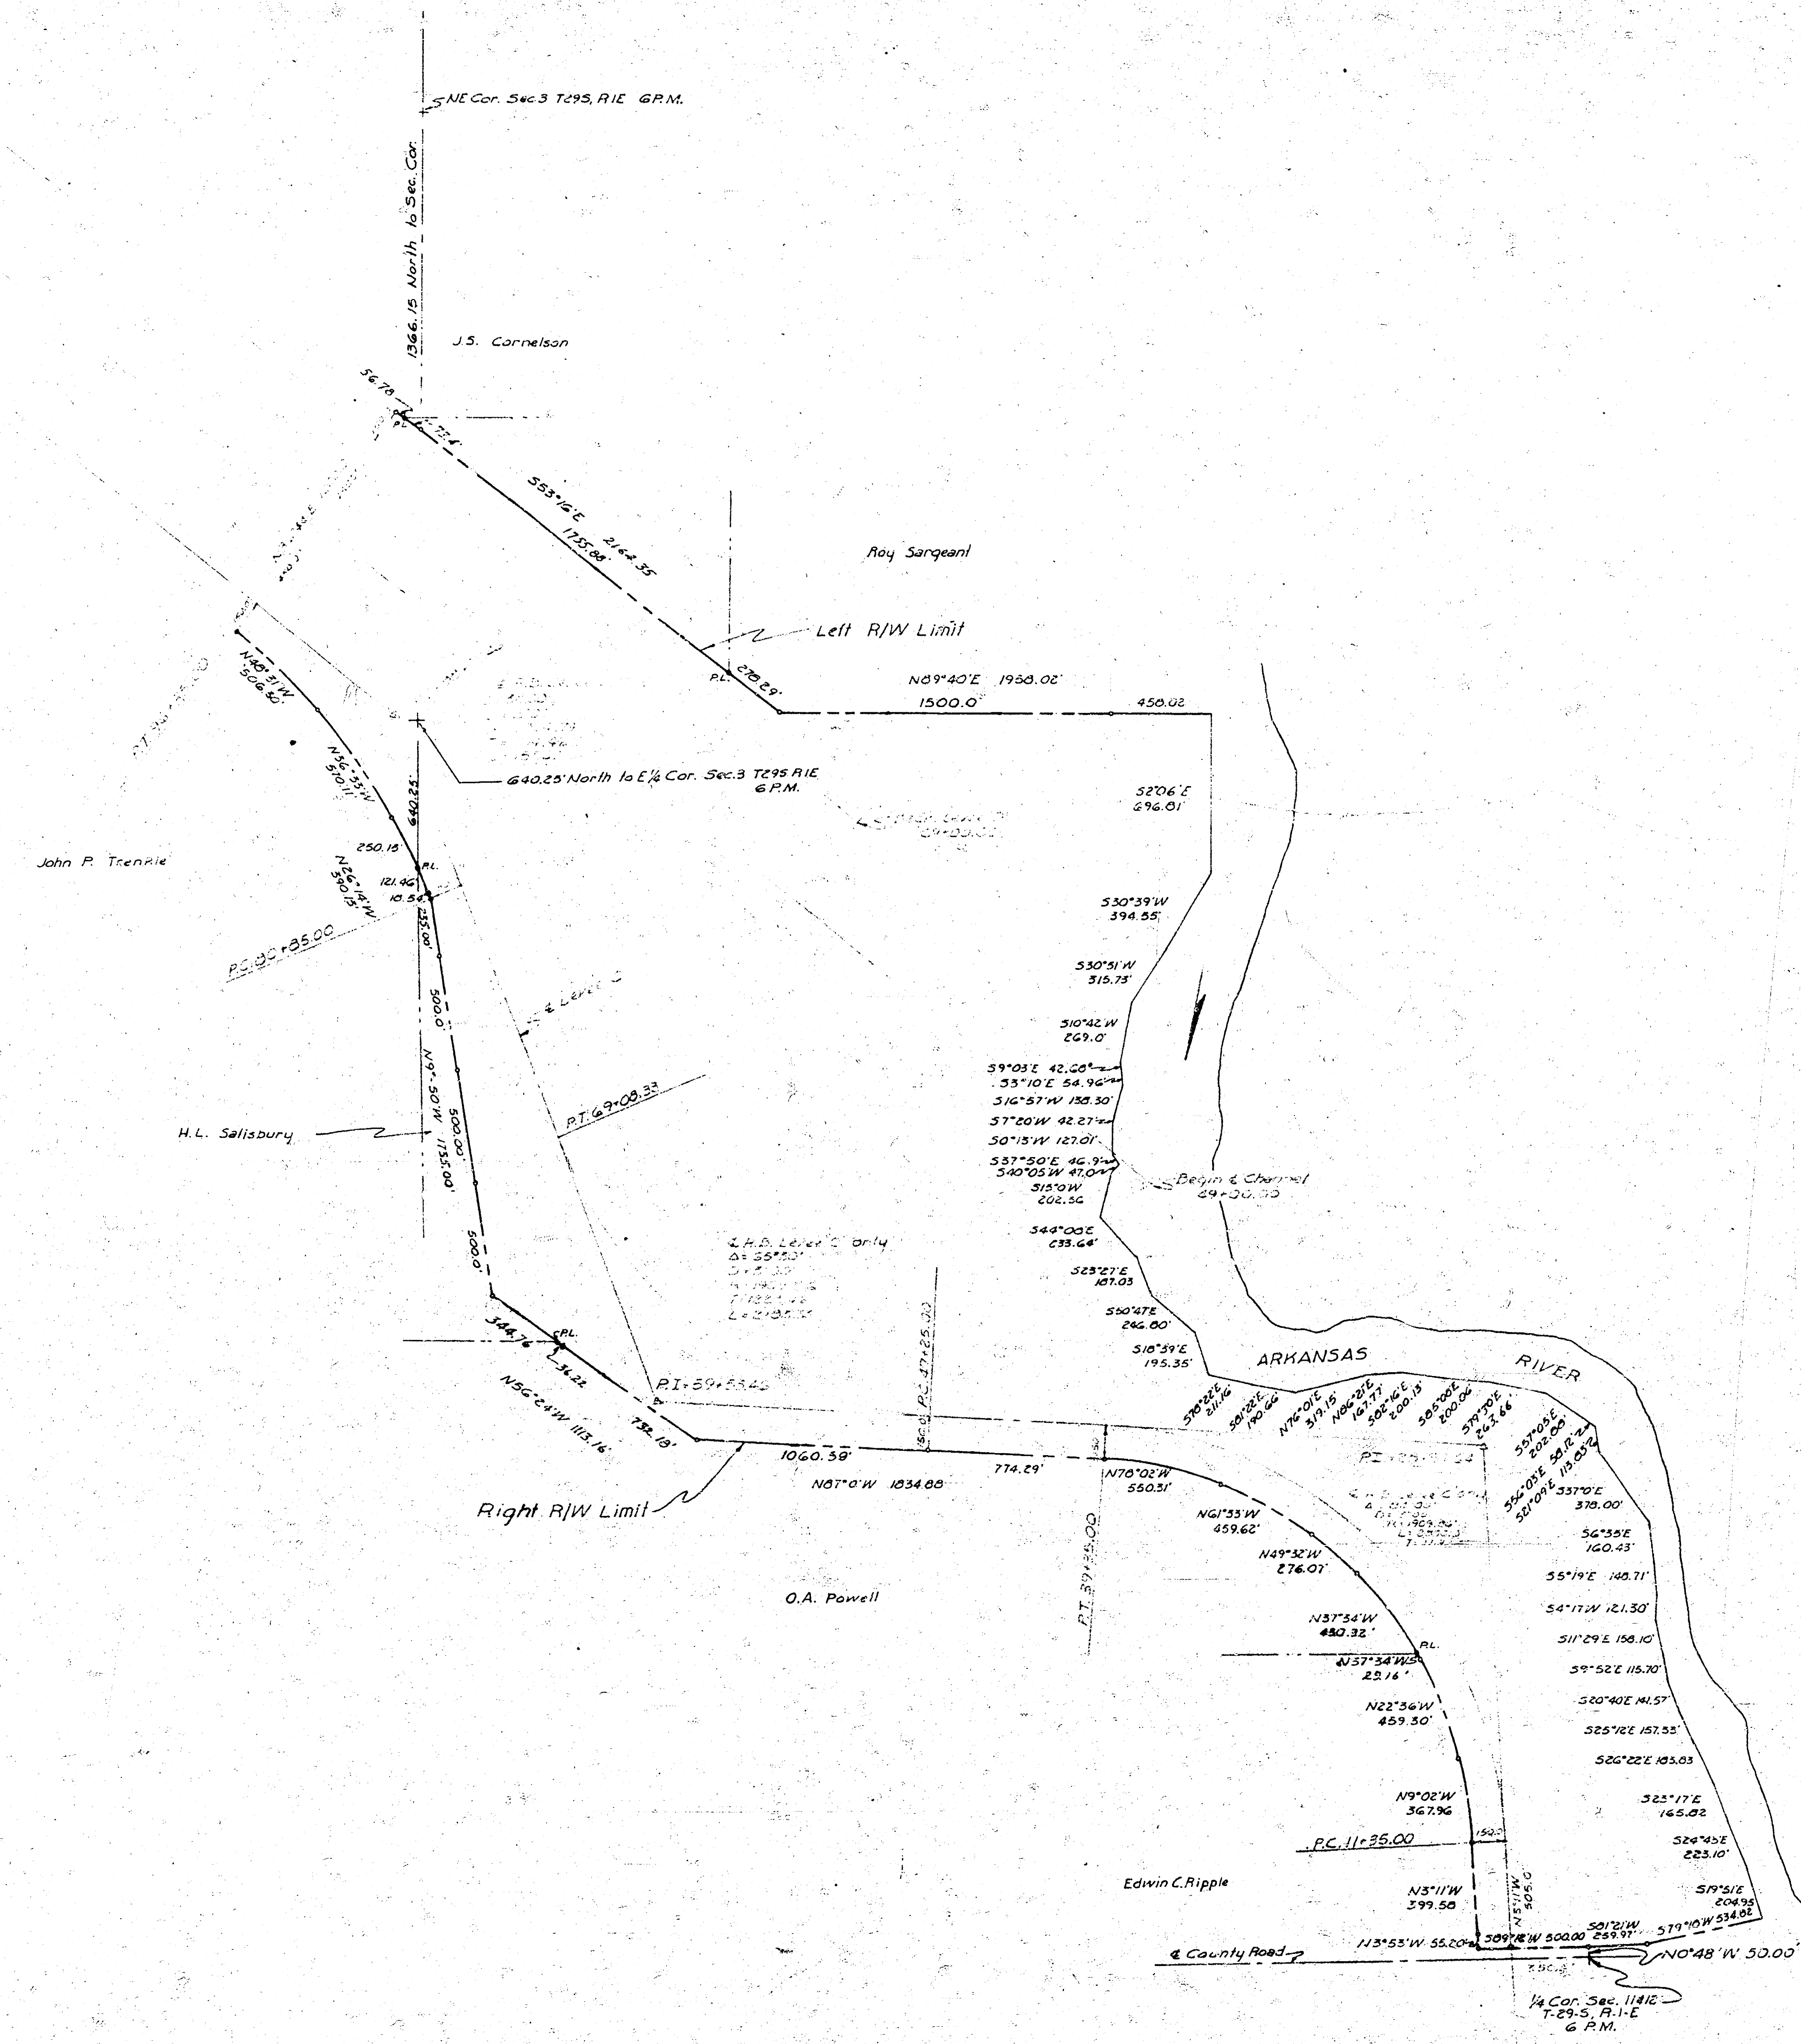



ARKANSAS RIVER WATERSHED
WICHITA AND VALLEY CENTER
ARKANSAS RIVER KANSAS
BIG SLOUGH- COWSKIN FLOODWAY
RIGHT OF WAY PLAN
PARCEL "A"
SCALE: 1 INCH = 400 FEET
400 200 0 400 800

CITY-COUNTY ENGINEER OFFICE, WICHITA, KANSAS JULY 19, 1949

APPROVED:
W. H. H. H.
ENGINEER IN CHARGE


DRAWN BY *W. H. H. H.*
CHECKED BY *W. H. H. H.*

SHEET 1 OF 5 SHEETS

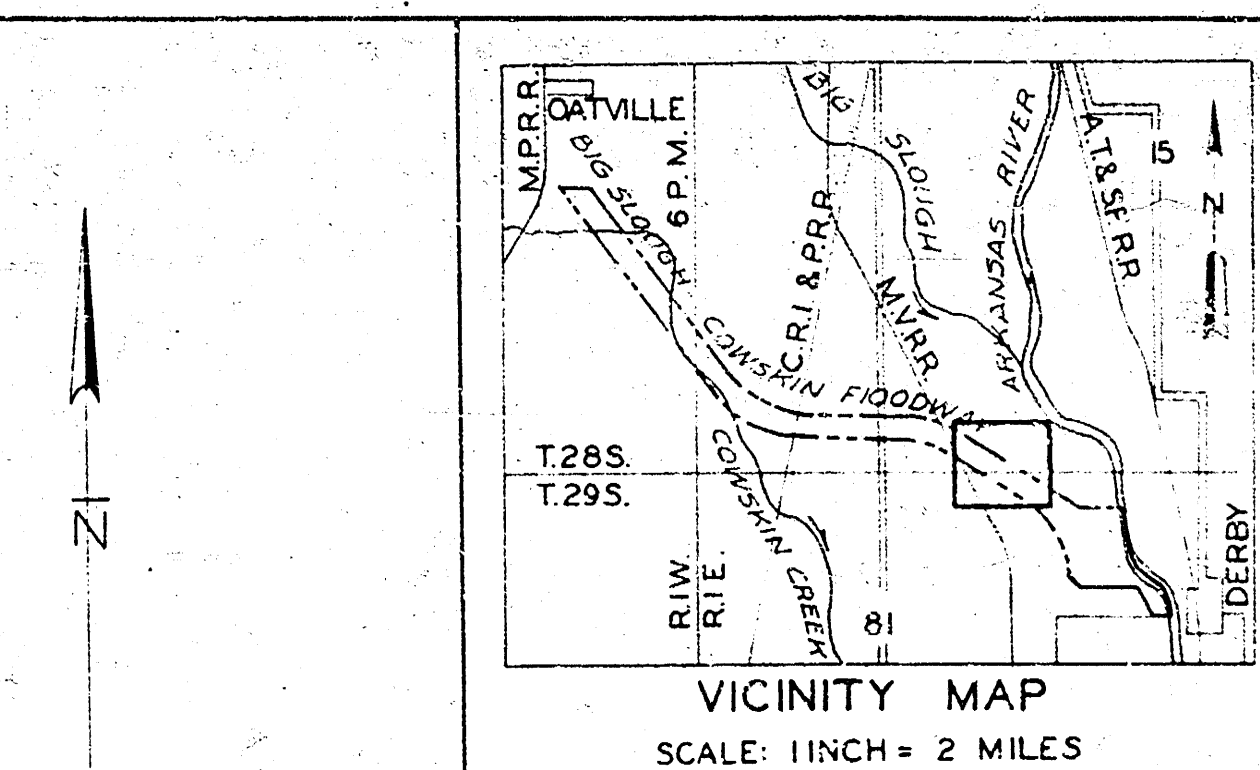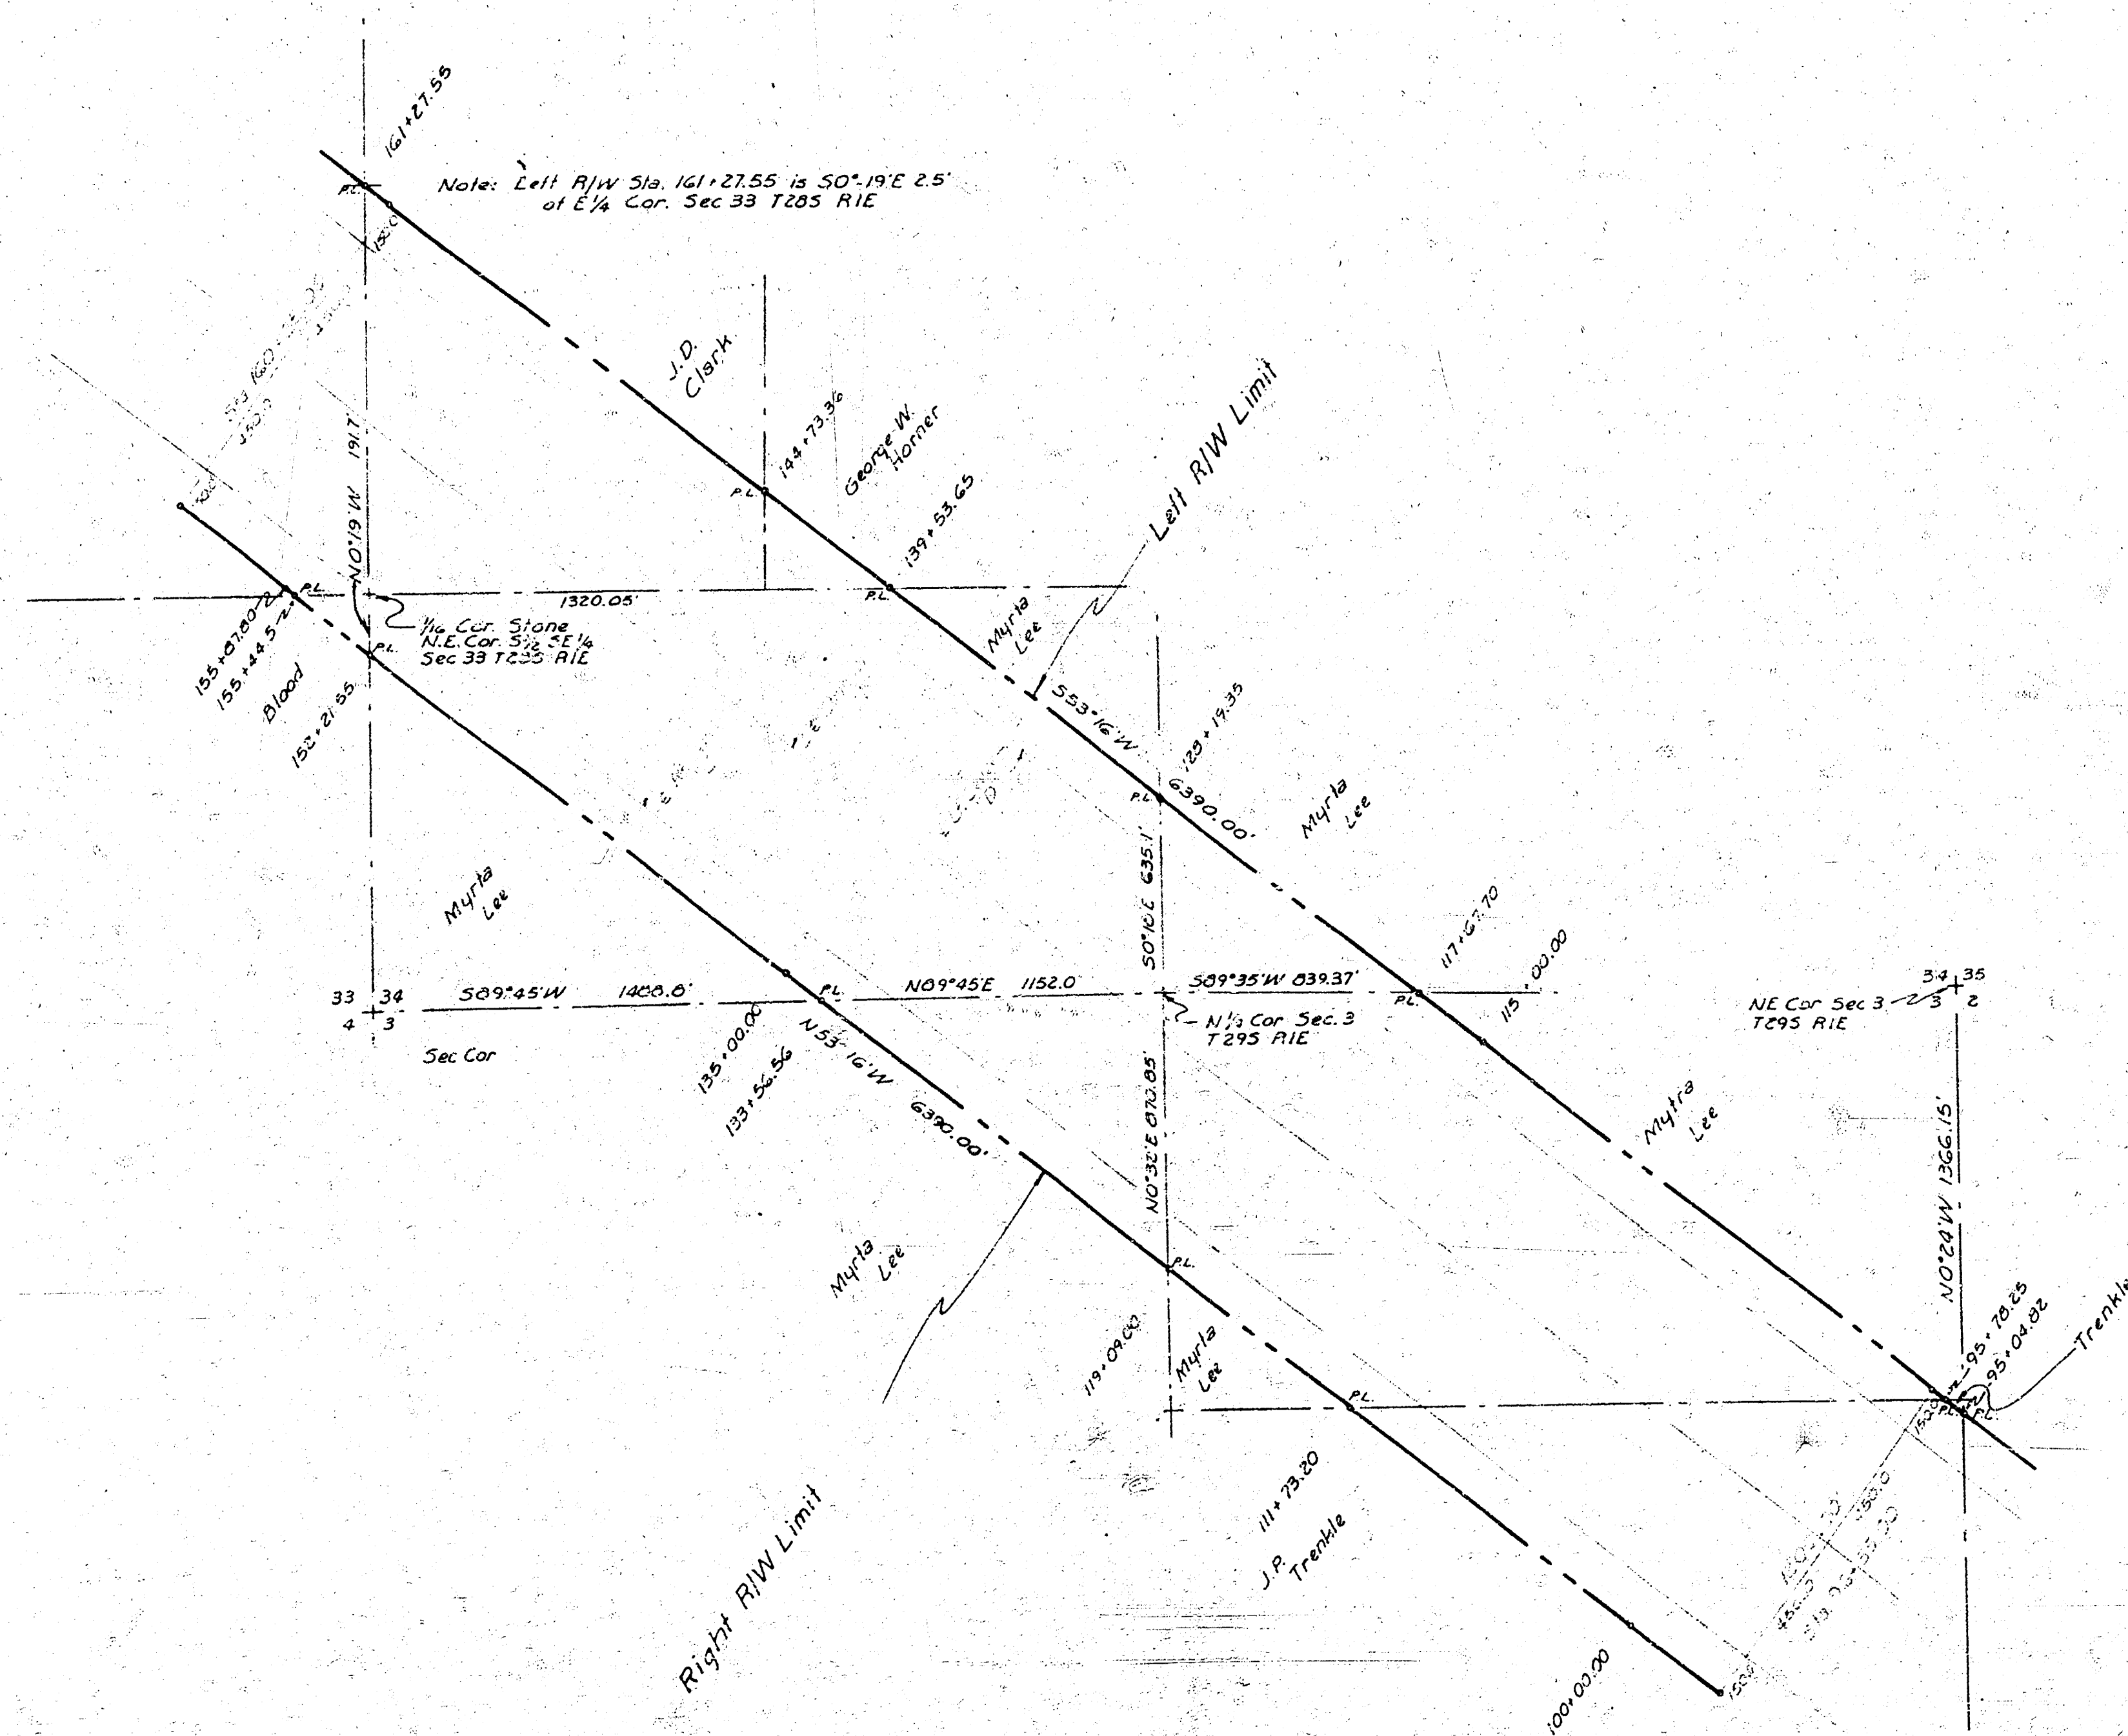


- LEGEND
- CONCRETE MONUMENTS
 - △ P.I. OF CURVE
 - CENTER LINES OF LEVEES & CHANNELS
 - PROPERTY LINES
 - RIGHT OF WAY LIMIT

ARKANSAS RIVER WATERSHED
WICHITA AND VALLEY CENTER
ARKANSAS RIVER, KANSAS
BIG SLOUGH - COWSKIN FLOODWAY
RIGHT OF WAY PLAN
PARCEL "A"
SCALE: 1 INCH = 400 FEET
400 200 0 400 800
CITY-COUNTY ENGINEER OFFICE, WICHITA, KANSAS JULY 19, 1949
APPROVED:
ENGINEER IN CHARGE
DRAWN BY: J. J. Sullivan
CHECKED BY: H. J. P.
SHEET 2 OF 5 SHEETS

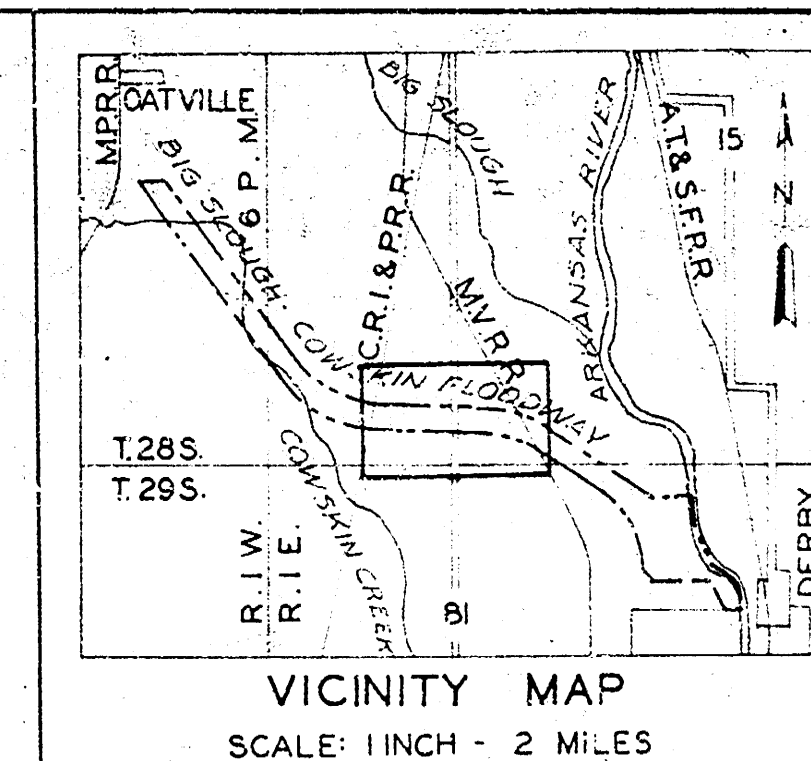

LEGEND

- CONCRETE MONUMENTS
- P1 OF CURVE
- CENTER LINES OF LEVEES & CHANNELS
- PROPERTY LINES
- RIGHT OF WAY LIMIT

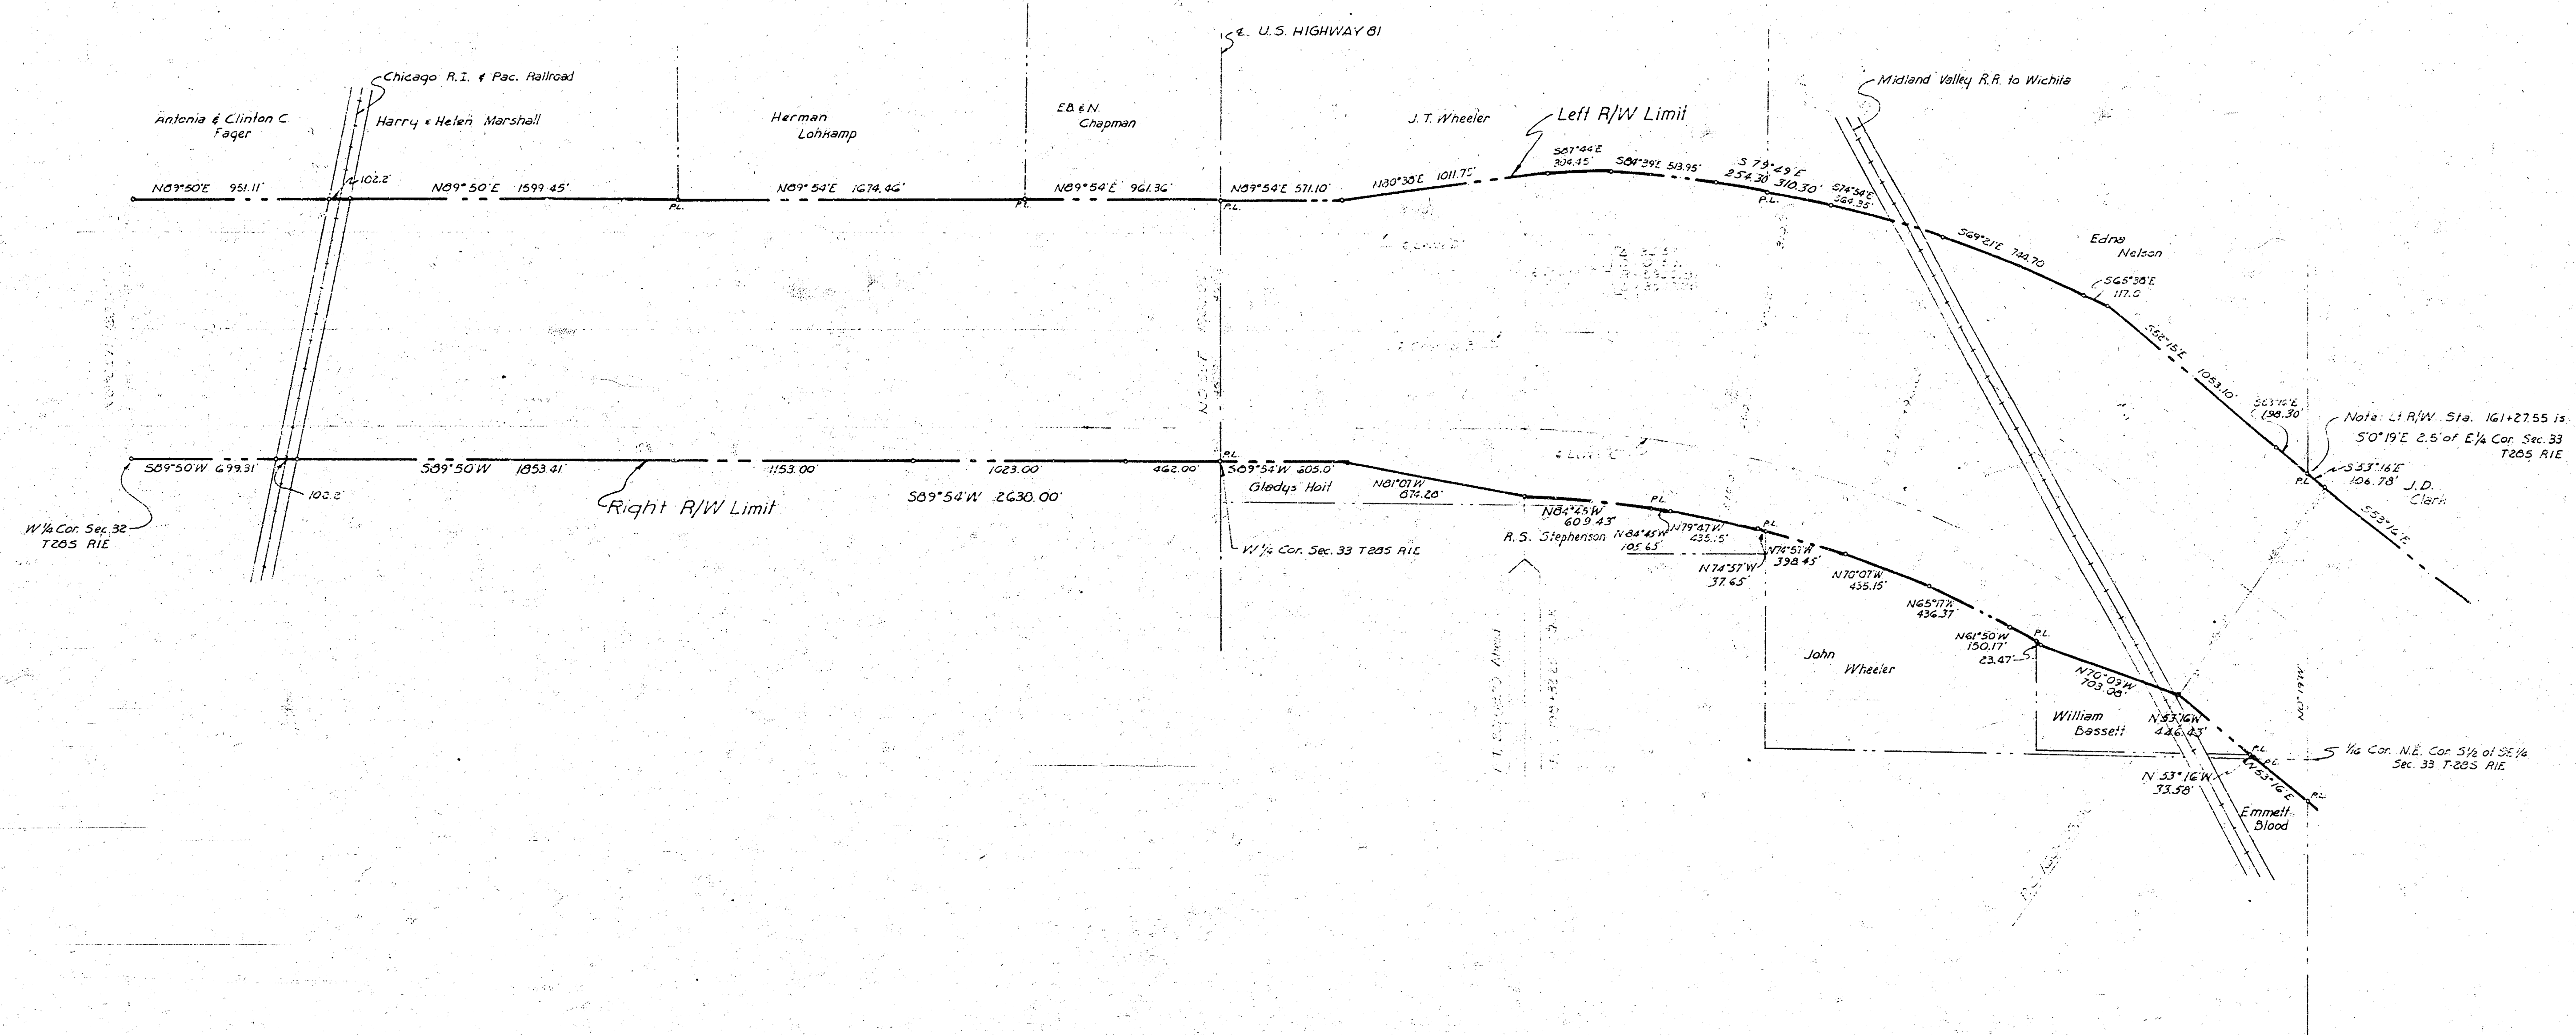


ARKANSAS RIVER WATERSHED
WICHITA AND VALLEY CENTER
ARKANSAS RIVER, KANSAS
BIG SLOUGH - COWSKIN FLOODWAY
RIGHT OF WAY PLAN
SCALE: 1 INCH = 400 FEET
400 200 0 400 800

CITY-COUNTY ENGINEER OFFICE, WICHITA, KANSAS JULY 19, 1949


APPROVED
ENGINEER IN CHARGE

DRAWN BY: [Signature]
CHECKED BY: [Signature]


SHEET 3 OF 5 SHEETS

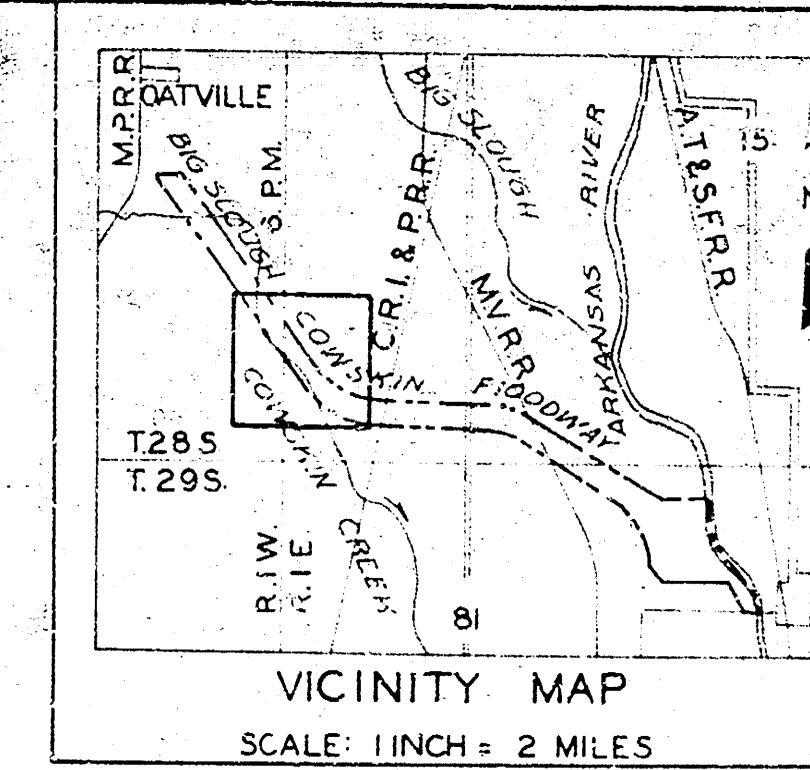



- LEGEND
- CONCRETE MONUMENT
 - P.I. OF CURVE
 - CENTER LINES OF LEVEES & CHANNELS
 - PROPERTY LINES
 - RIGHT OF WAY LIMIT

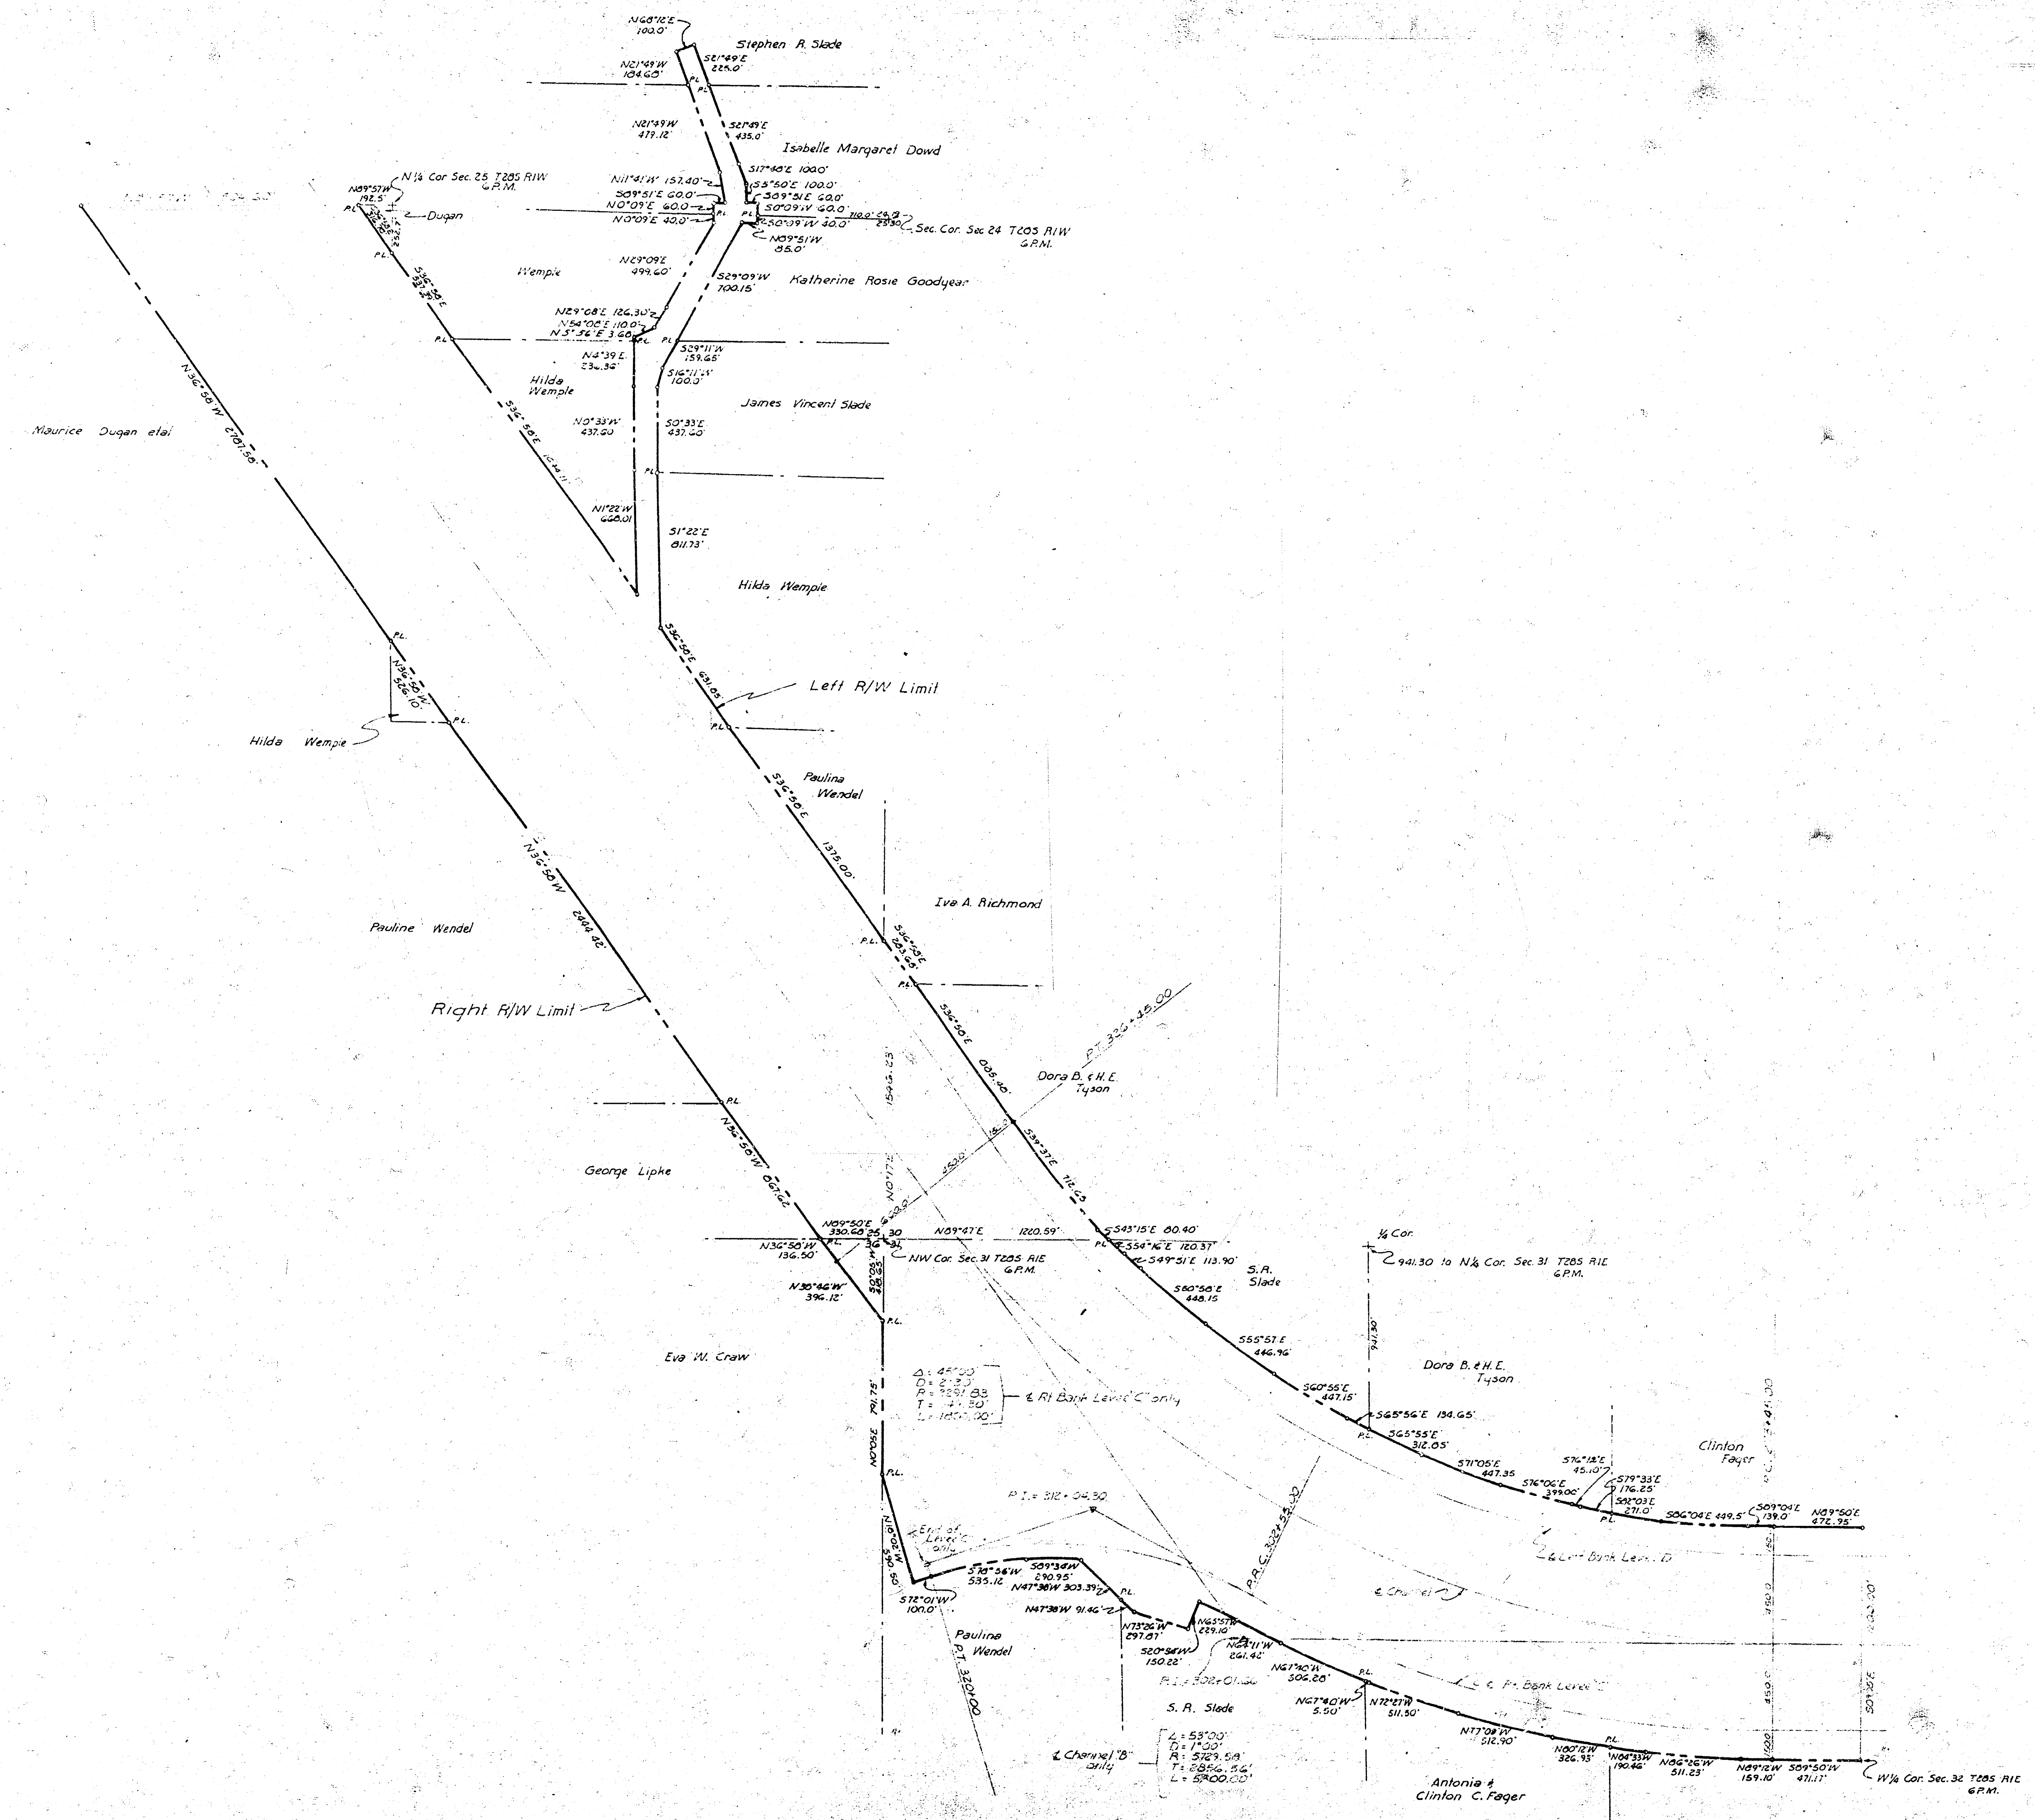

ARKANSAS RIVER WATERSHED
WICHITA AND VALLEY CENTER
ARKANSAS RIVER KANSAS
BIG SLOUGH - COWSKIN FLOODWAY
RIGHT OF WAY PLAN
SCALE: 1" = 400 FEET
400 200 0 400 800
CITY-COUNTY ENGINEER OFFICE, WICHITA, KANSAS JULY 19, 1949
APPROVED: [Signature]
ENGINEER IN CHARGE
DRAWN BY [Signature]
CHECKED BY [Signature]
SHEET 4 OF 5 SHEETS

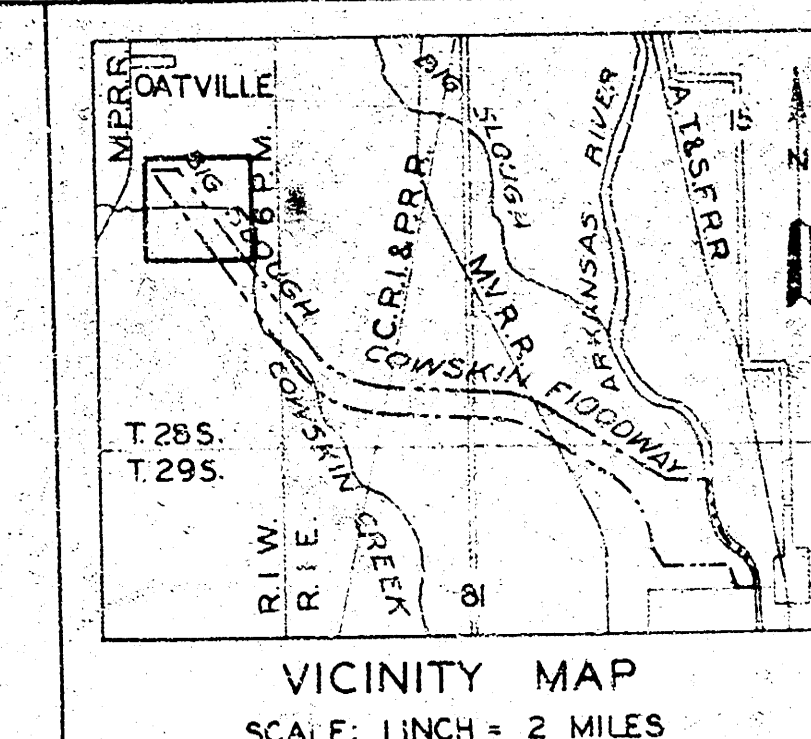

- LEGEND
- CONCRETE MONUMENTS
 - △ P.I. OF CURVE
 - CENTER LINES OF LEVEES & CHANNELS
 - PROPERTY LINES
 - RIGHT OF WAY LIMIT

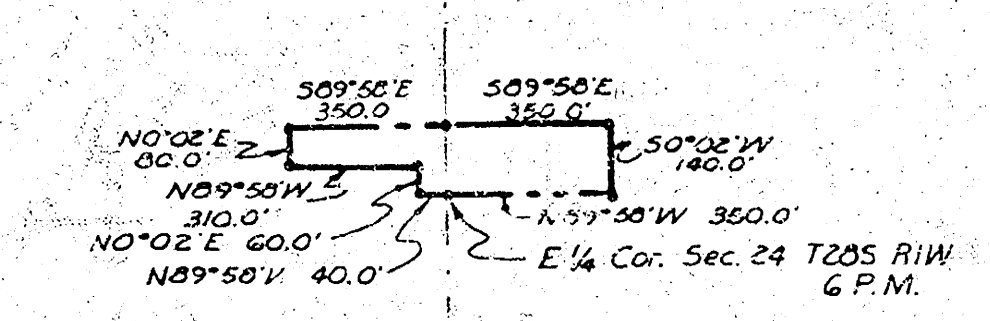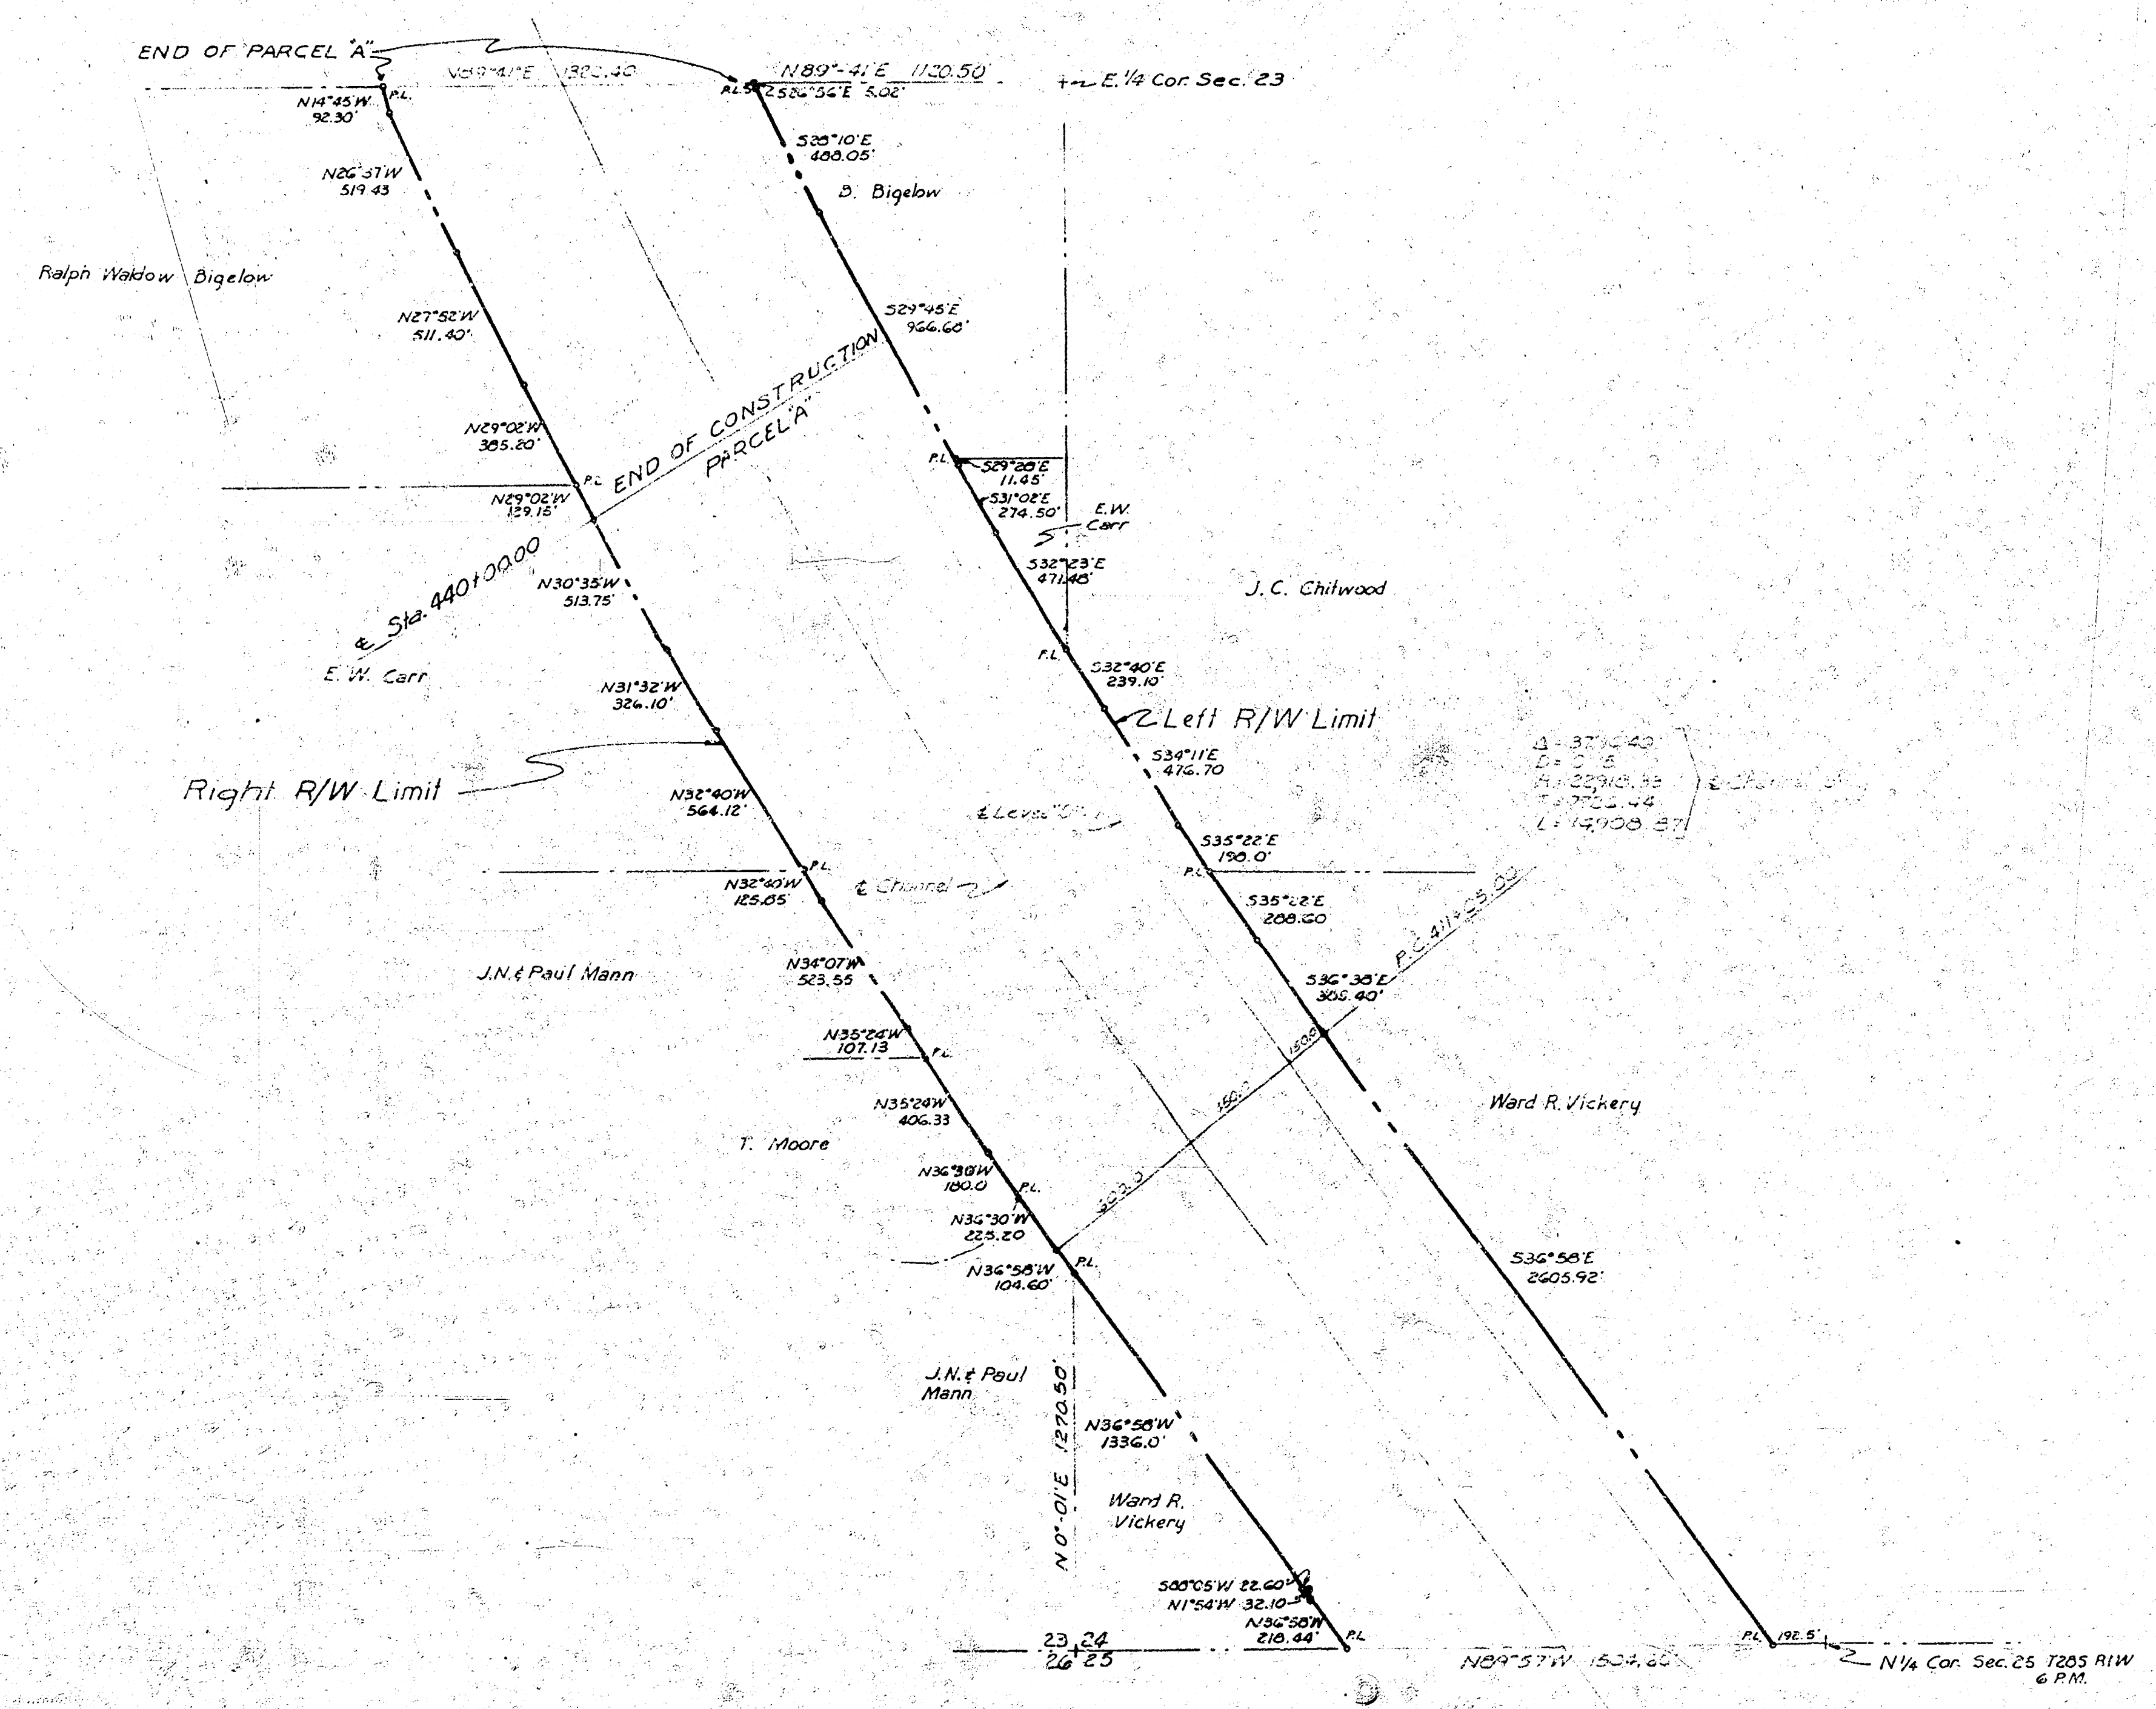

ARKANSAS RIVER WATERSHED
WICHITA AND VALLEY CENTER
ARKANSAS RIVER, KANSAS
BIG SLOUGH-COWSKIN FLOODWAY
RIGHT OF WAY PLAN
PARCEL "A"
SCALE: 1 INCH = 400 FEET
400 200 0 400 800

CITY-COUNTY ENGINEER OFFICE, WICHITA, KANSAS
JULY 19, 1949
APPROVED: *C. S. Smith*
ENGINEER IN CHARGE

DRAWN BY *W. S. Smith*
CHECKED BY *W. S. Smith*
SHEET 1 OF 5 SHEETS