
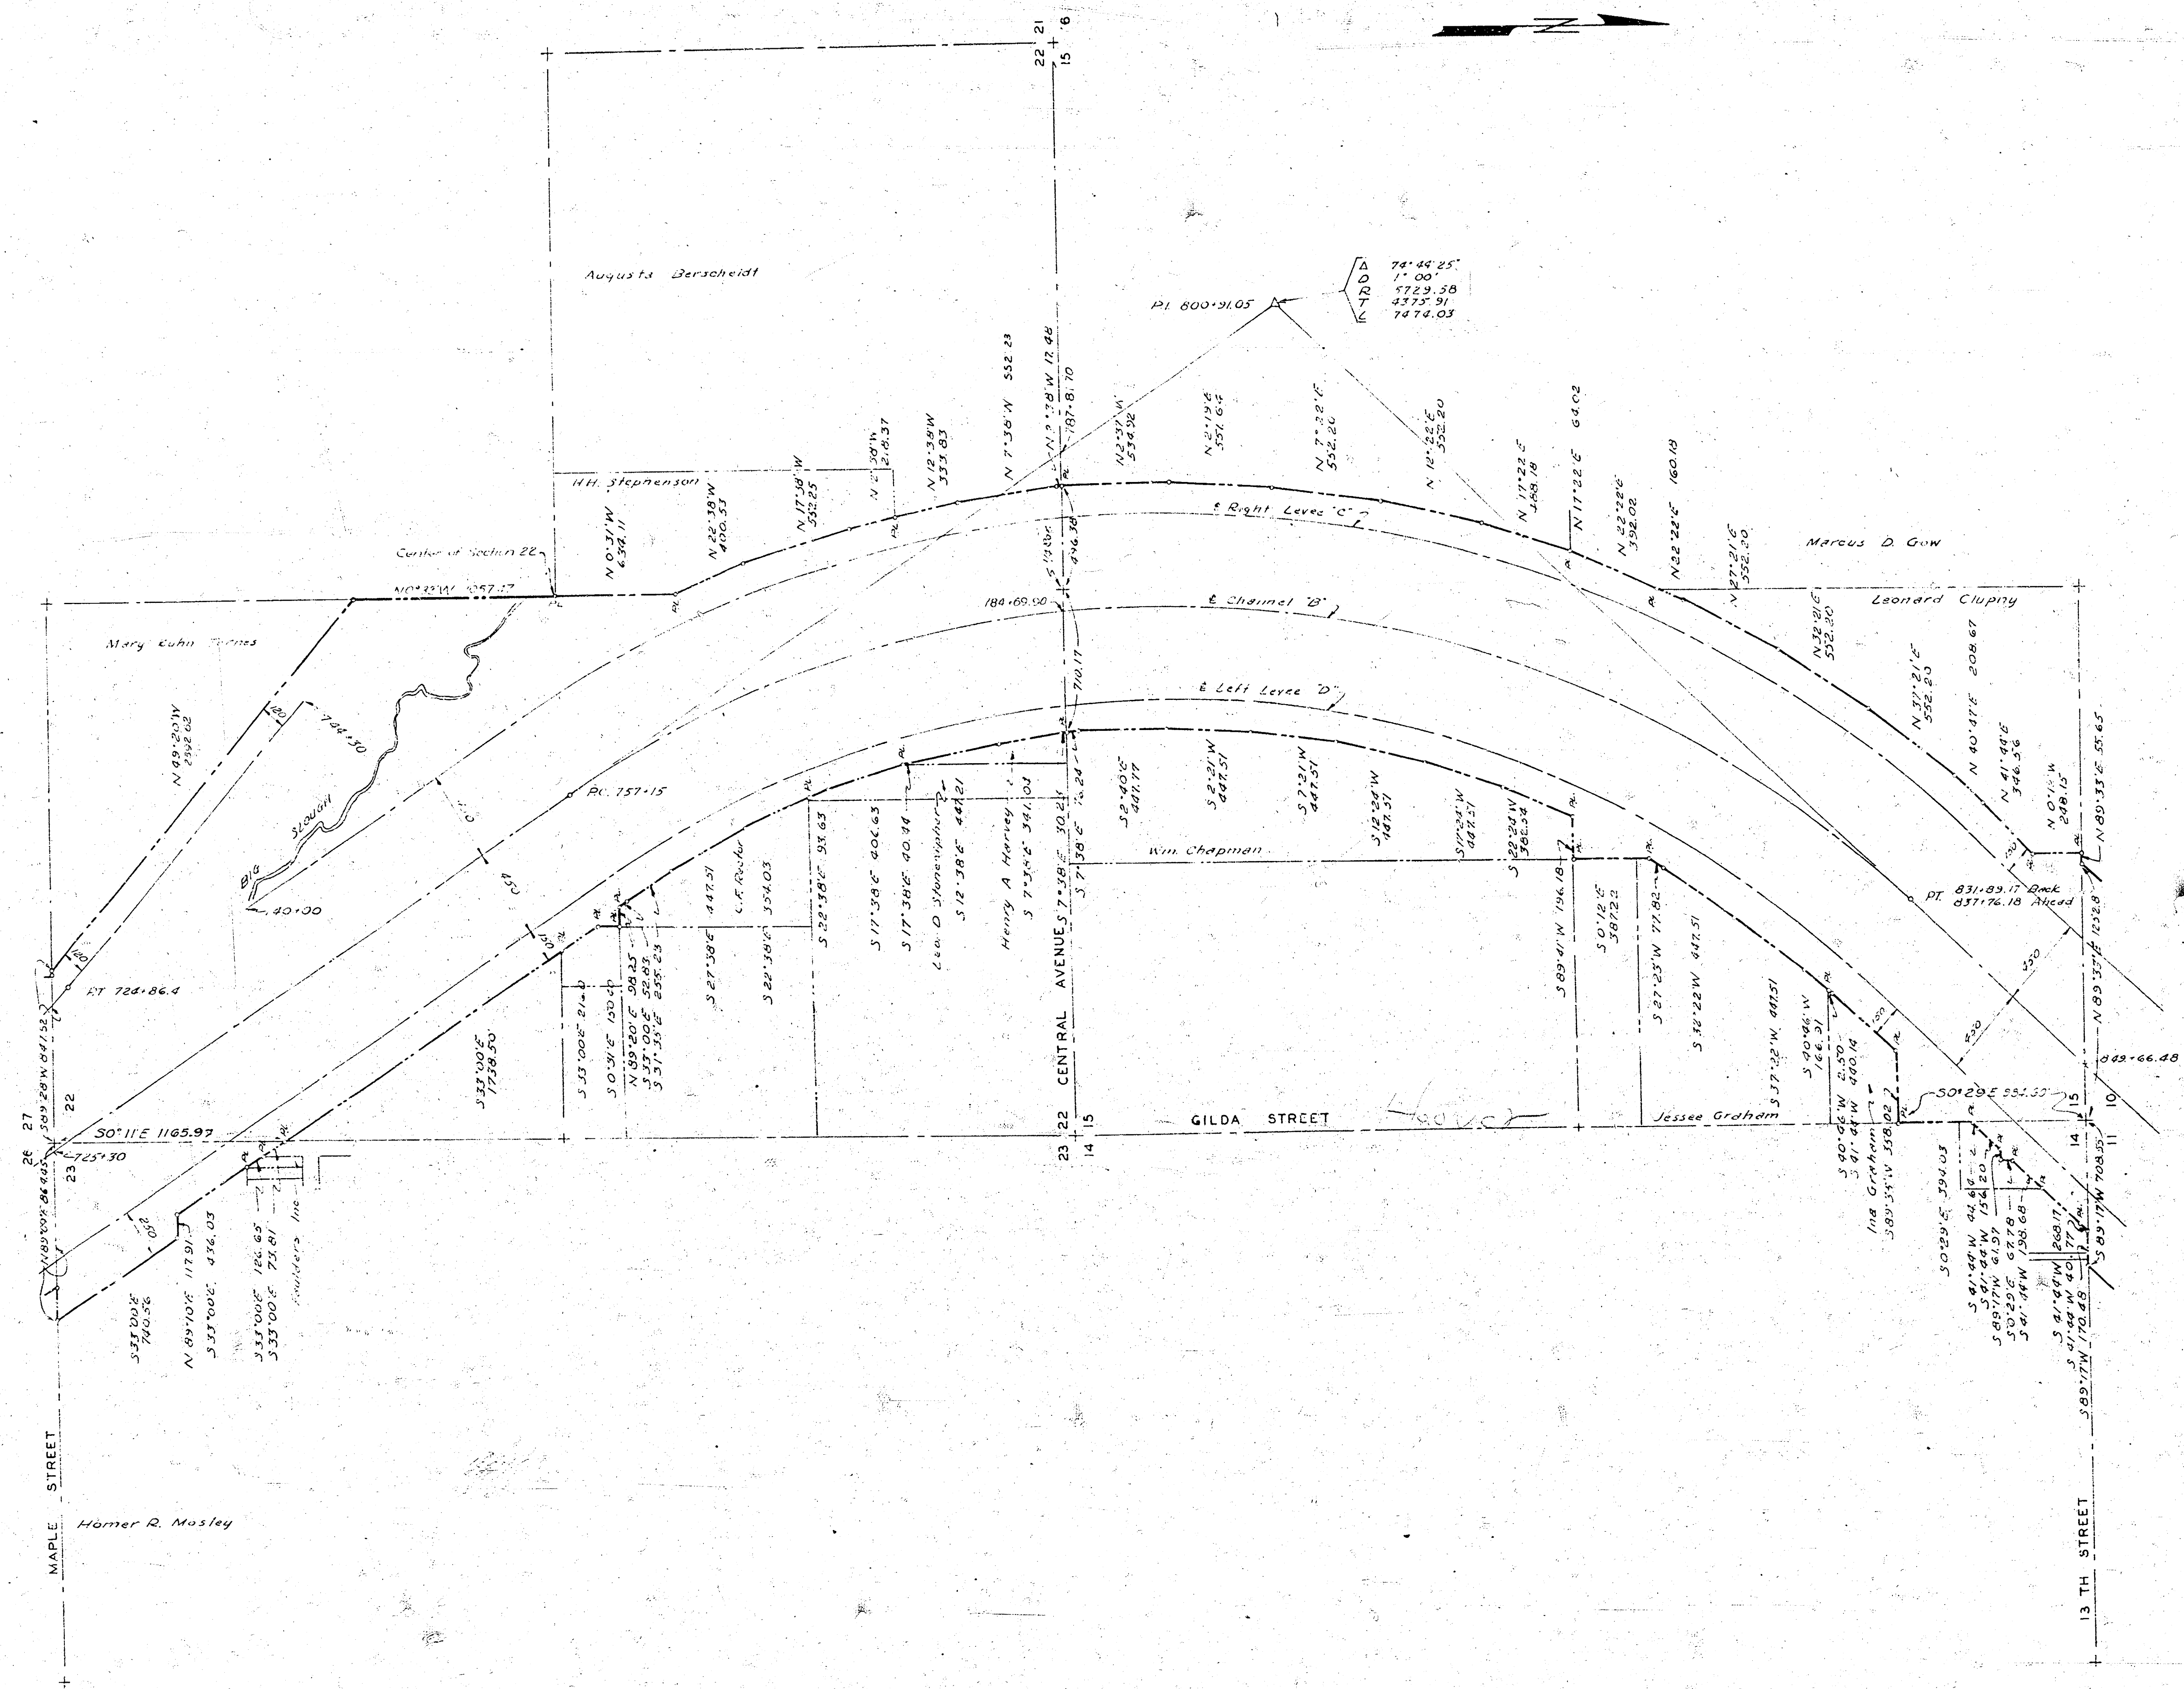


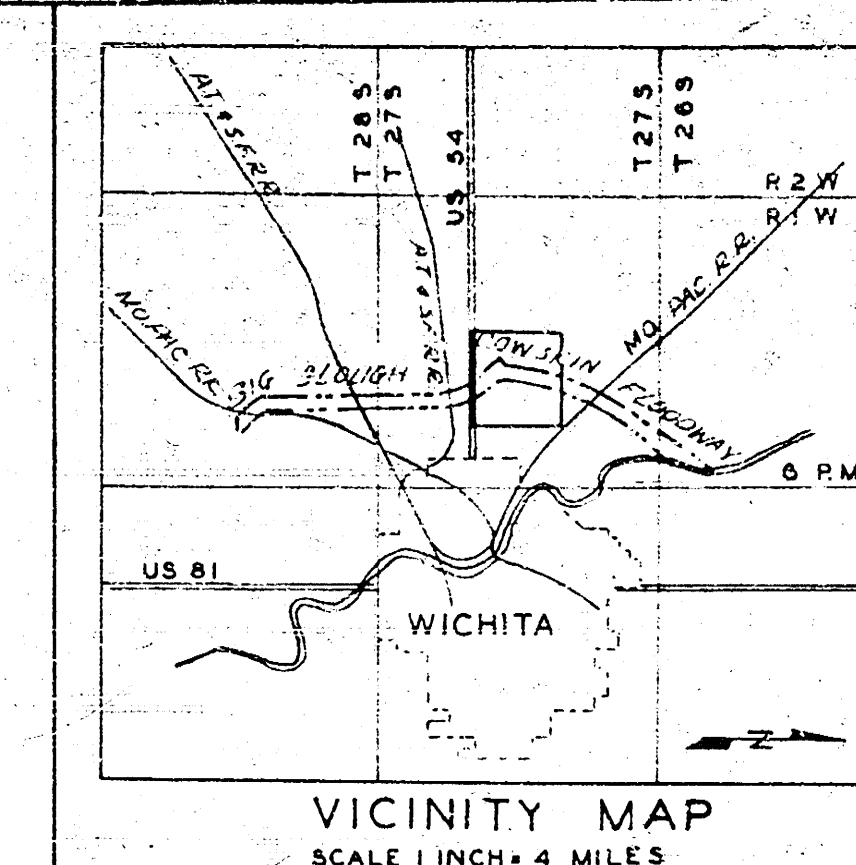

- LEGEND**
- CONCRETE MONUMENTS
  - △ P.I. OF CURVES
  - CENTER LINES OF LEVEES & CHANNELS
  - PROPERTY LINES
  - RIGHT OF WAY LIMITS

WICHITA AND VALLEY CENTER  
FLOOD CONTROL PROJECT  
**BIG SLOUGH-COWSKIN CREEK FLOODWAY  
PARCEL "B" PART I & II  
RIGHT OF WAY PLAN**

SCALE: 1 INCH = 400 FEET  
CITY-COUNTY ENGINEER OFFICE, WICHITA, KANSAS

APPROVED: *[Signature]*  
ENGINEER IN CHARGE

DRAWN: *[Signature]*  
CHECKED: *[Signature]*



DATE: 1/31/50 DESCRIPTION: Relocation of Right of Way in Terres property

REVISIONS

CHKD. REC. APPR.

DRAWN: 60  
CHECKED: 60

SHEET 3 OF 4 SHEETS

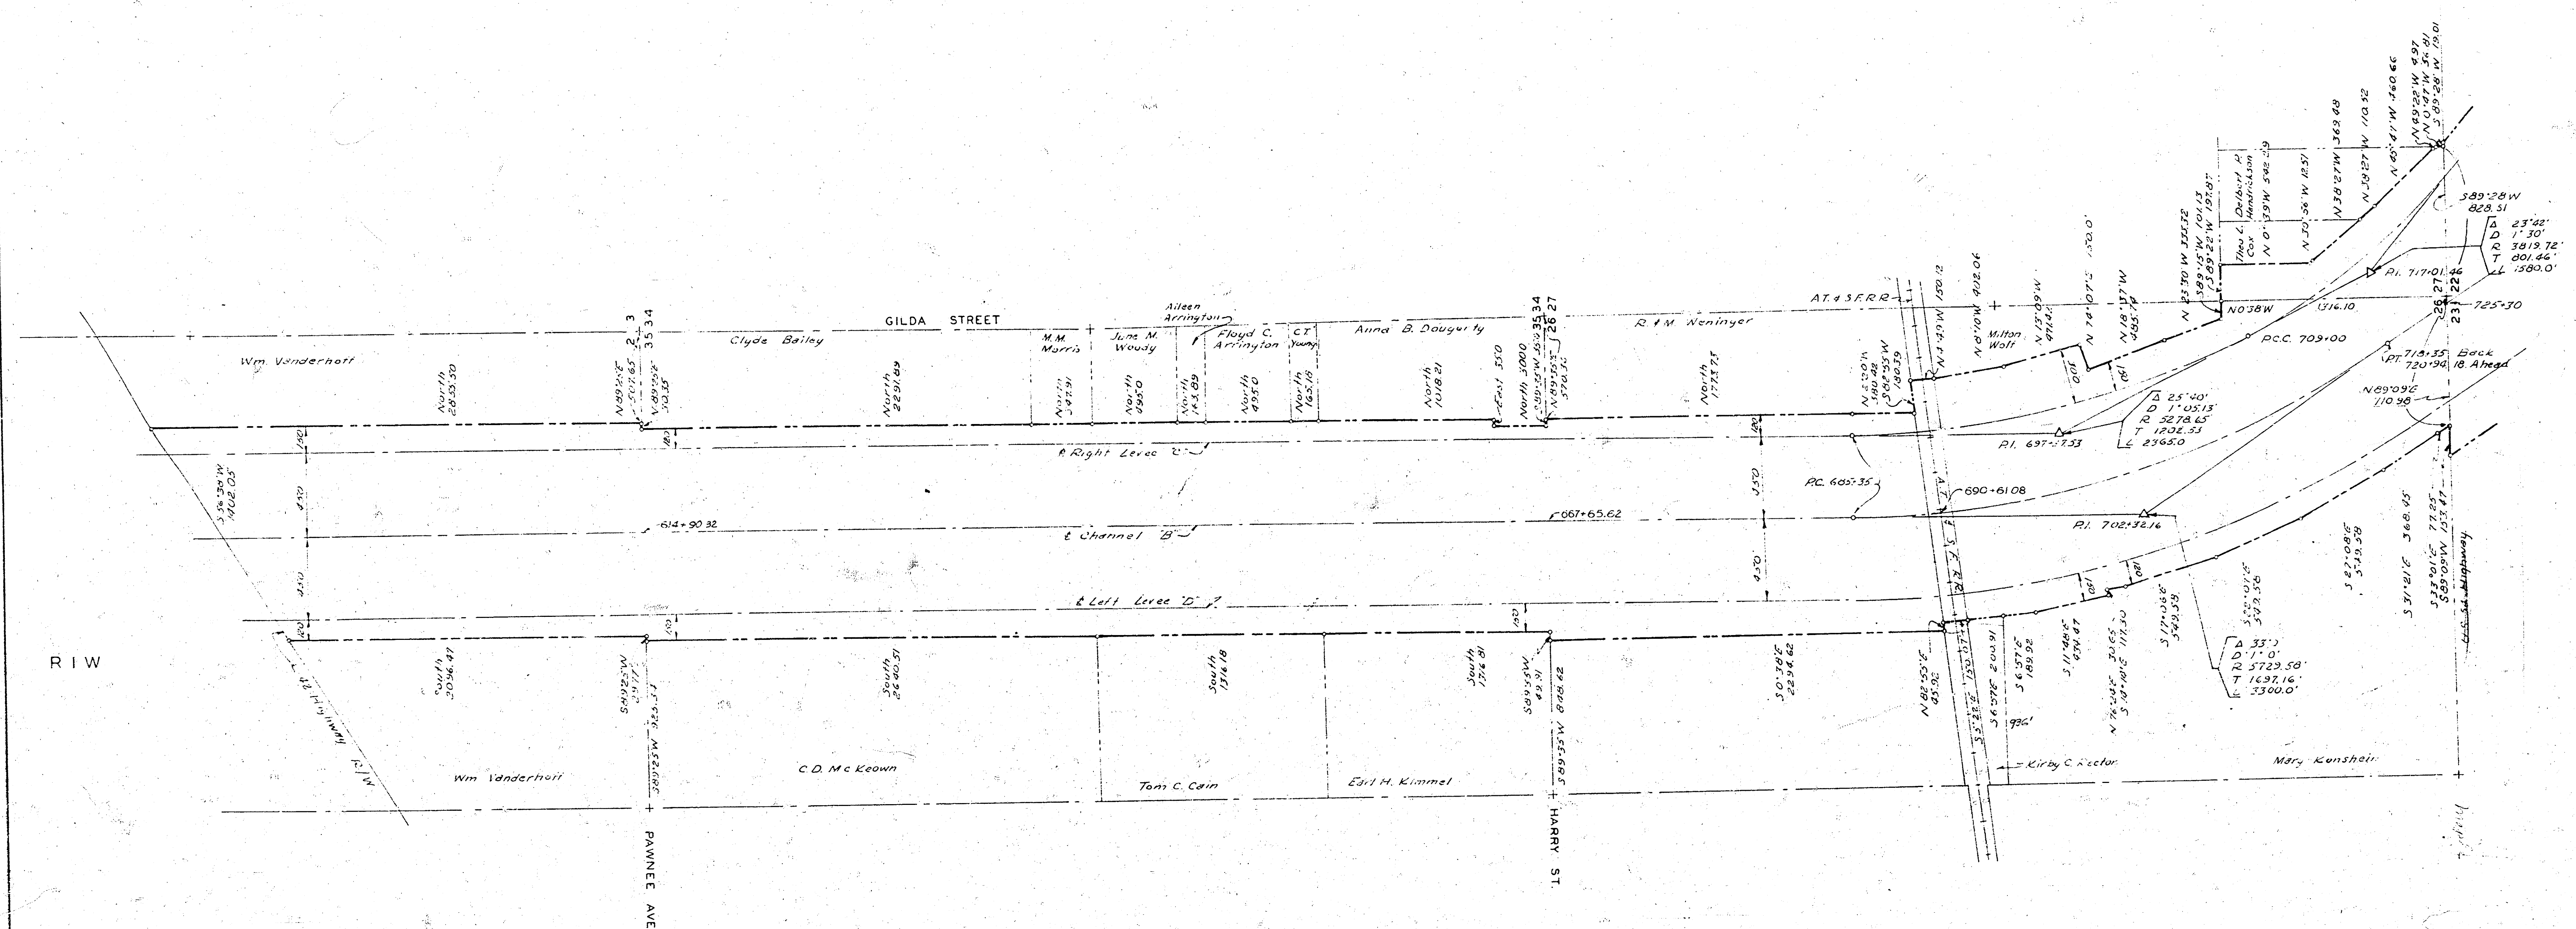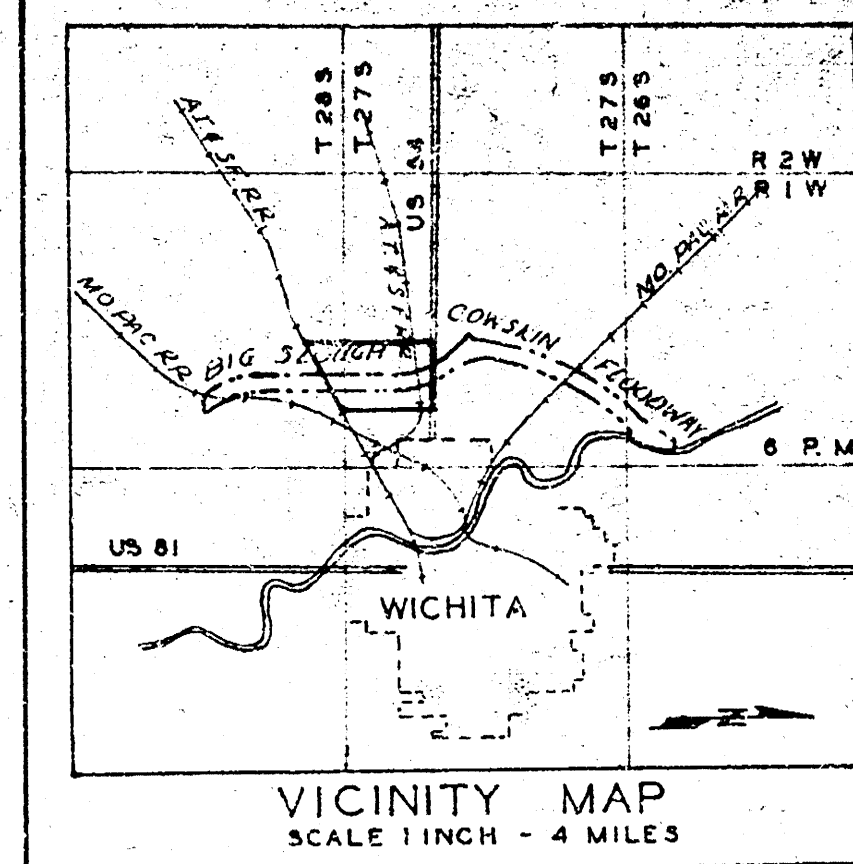

- LEGEND**
- ° CONCRETE MONUMENTS
  - △ P.I. OF CURVES
  - CENTER LINES OF LEVEES & CHANNELS
  - PROPERTY LINES
  - RIGHT OF WAY LIMITS

ARKANSAS RIVER BASIN  
WICHITA AND VALLEY CENTER  
FLOOD CONTROL PROJECT  
**BIG SLOUGH-COWSKIN CREEK FLOODWAY  
PARCEL "B" PART I & II  
RIGHT OF WAY PLAN**

SCALE: 1 INCH = 400 FEET  
CITY-COUNTY ENGINEER OFFICE, WICHITA, KANSAS


APPROVED:  
*C. D. McKeown*  
ENGINEER-IN-CHARGE

DRAWN: *Chad*  
TRACED  
CHECKED: *Chad* SHEET 2 OF 4 SHEETS

| DATE | DESCRIPTION | CHKD. | REC. | APPR. |
|------|-------------|-------|------|-------|
|      | REVISIONS   |       |      |       |

T 28 S

T 27 S

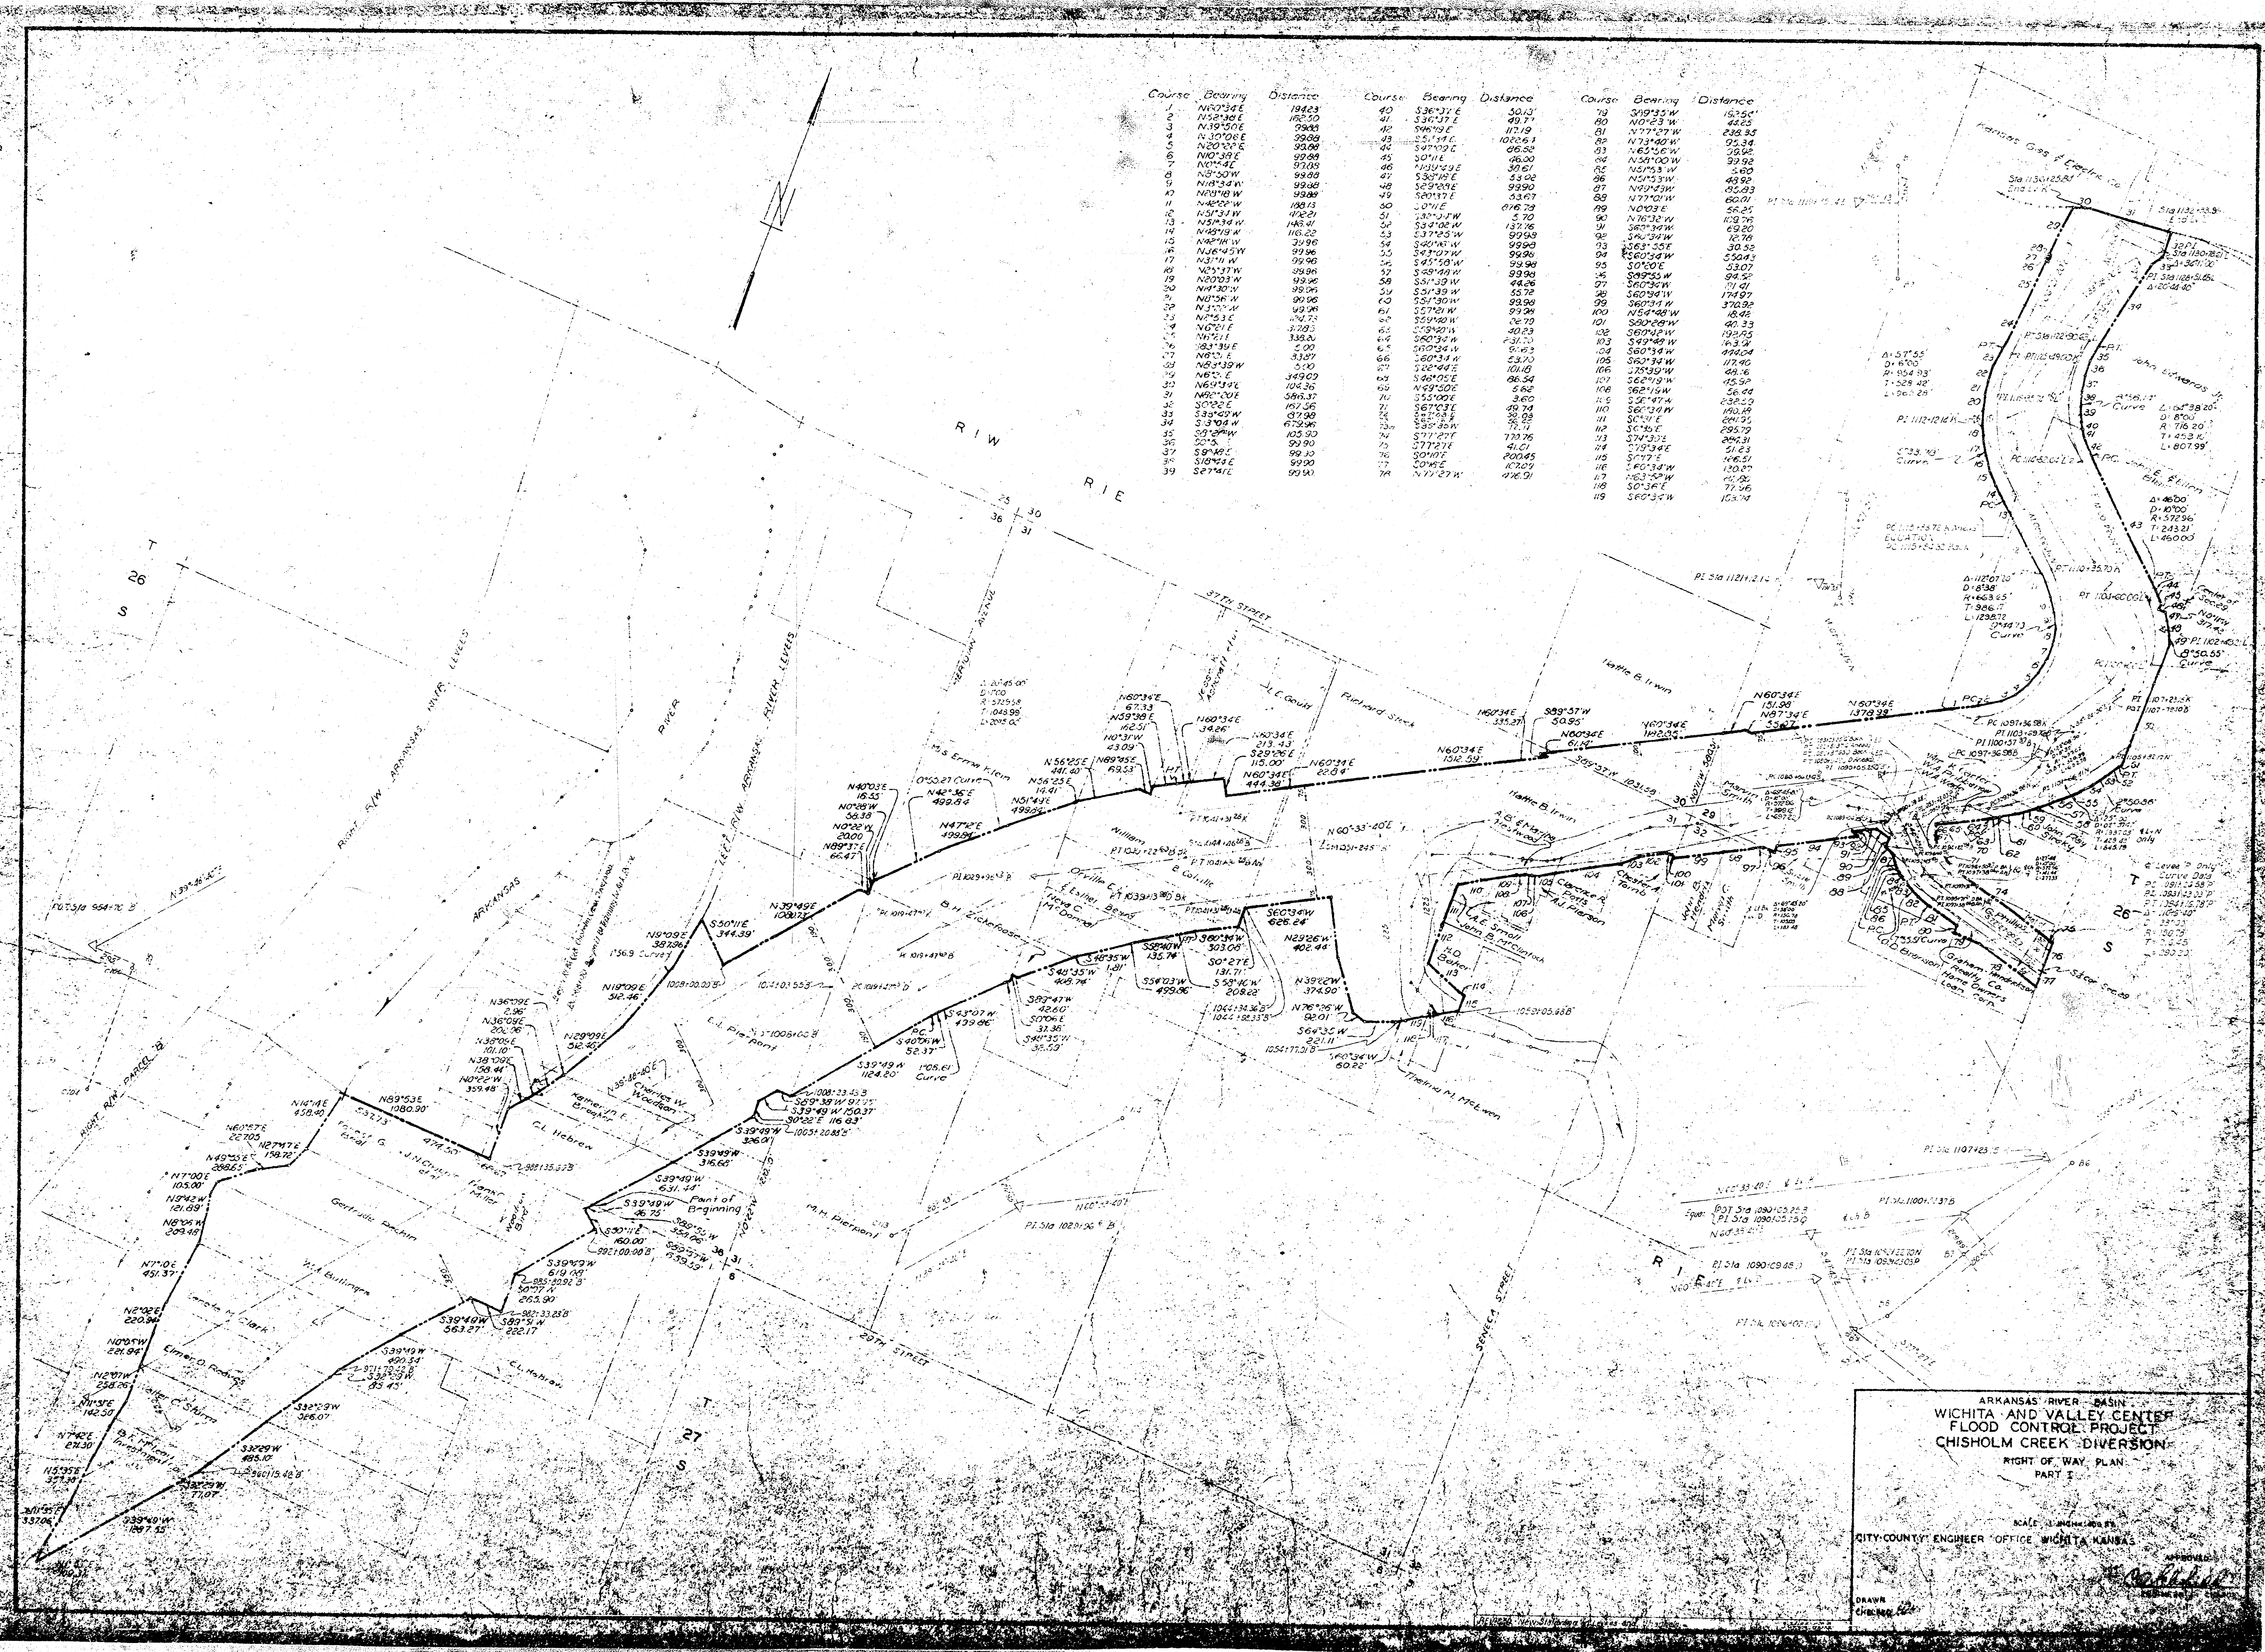



| Course | Bearing  | Distance | Course | Bearing  | Distance | Course | Bearing  | Distance |
|--------|----------|----------|--------|----------|----------|--------|----------|----------|

ARKANSAS RIVER BASIN  
WICHITA AND VALLEY CENTER  
FLOOD CONTROL PROJECT  
CHISHOLM CREEK DIVERSION  
RIGHT OF WAY PLAN  
PART I

SCALE: 1"=100' (AS SHOWN)  
CITY-COUNTY ENGINEER OFFICE, WICHITA, KANSAS

APPROVED: [Signature]  
DATE: [Date]

DRAWN: [Signature]  
CHECKED: [Signature]

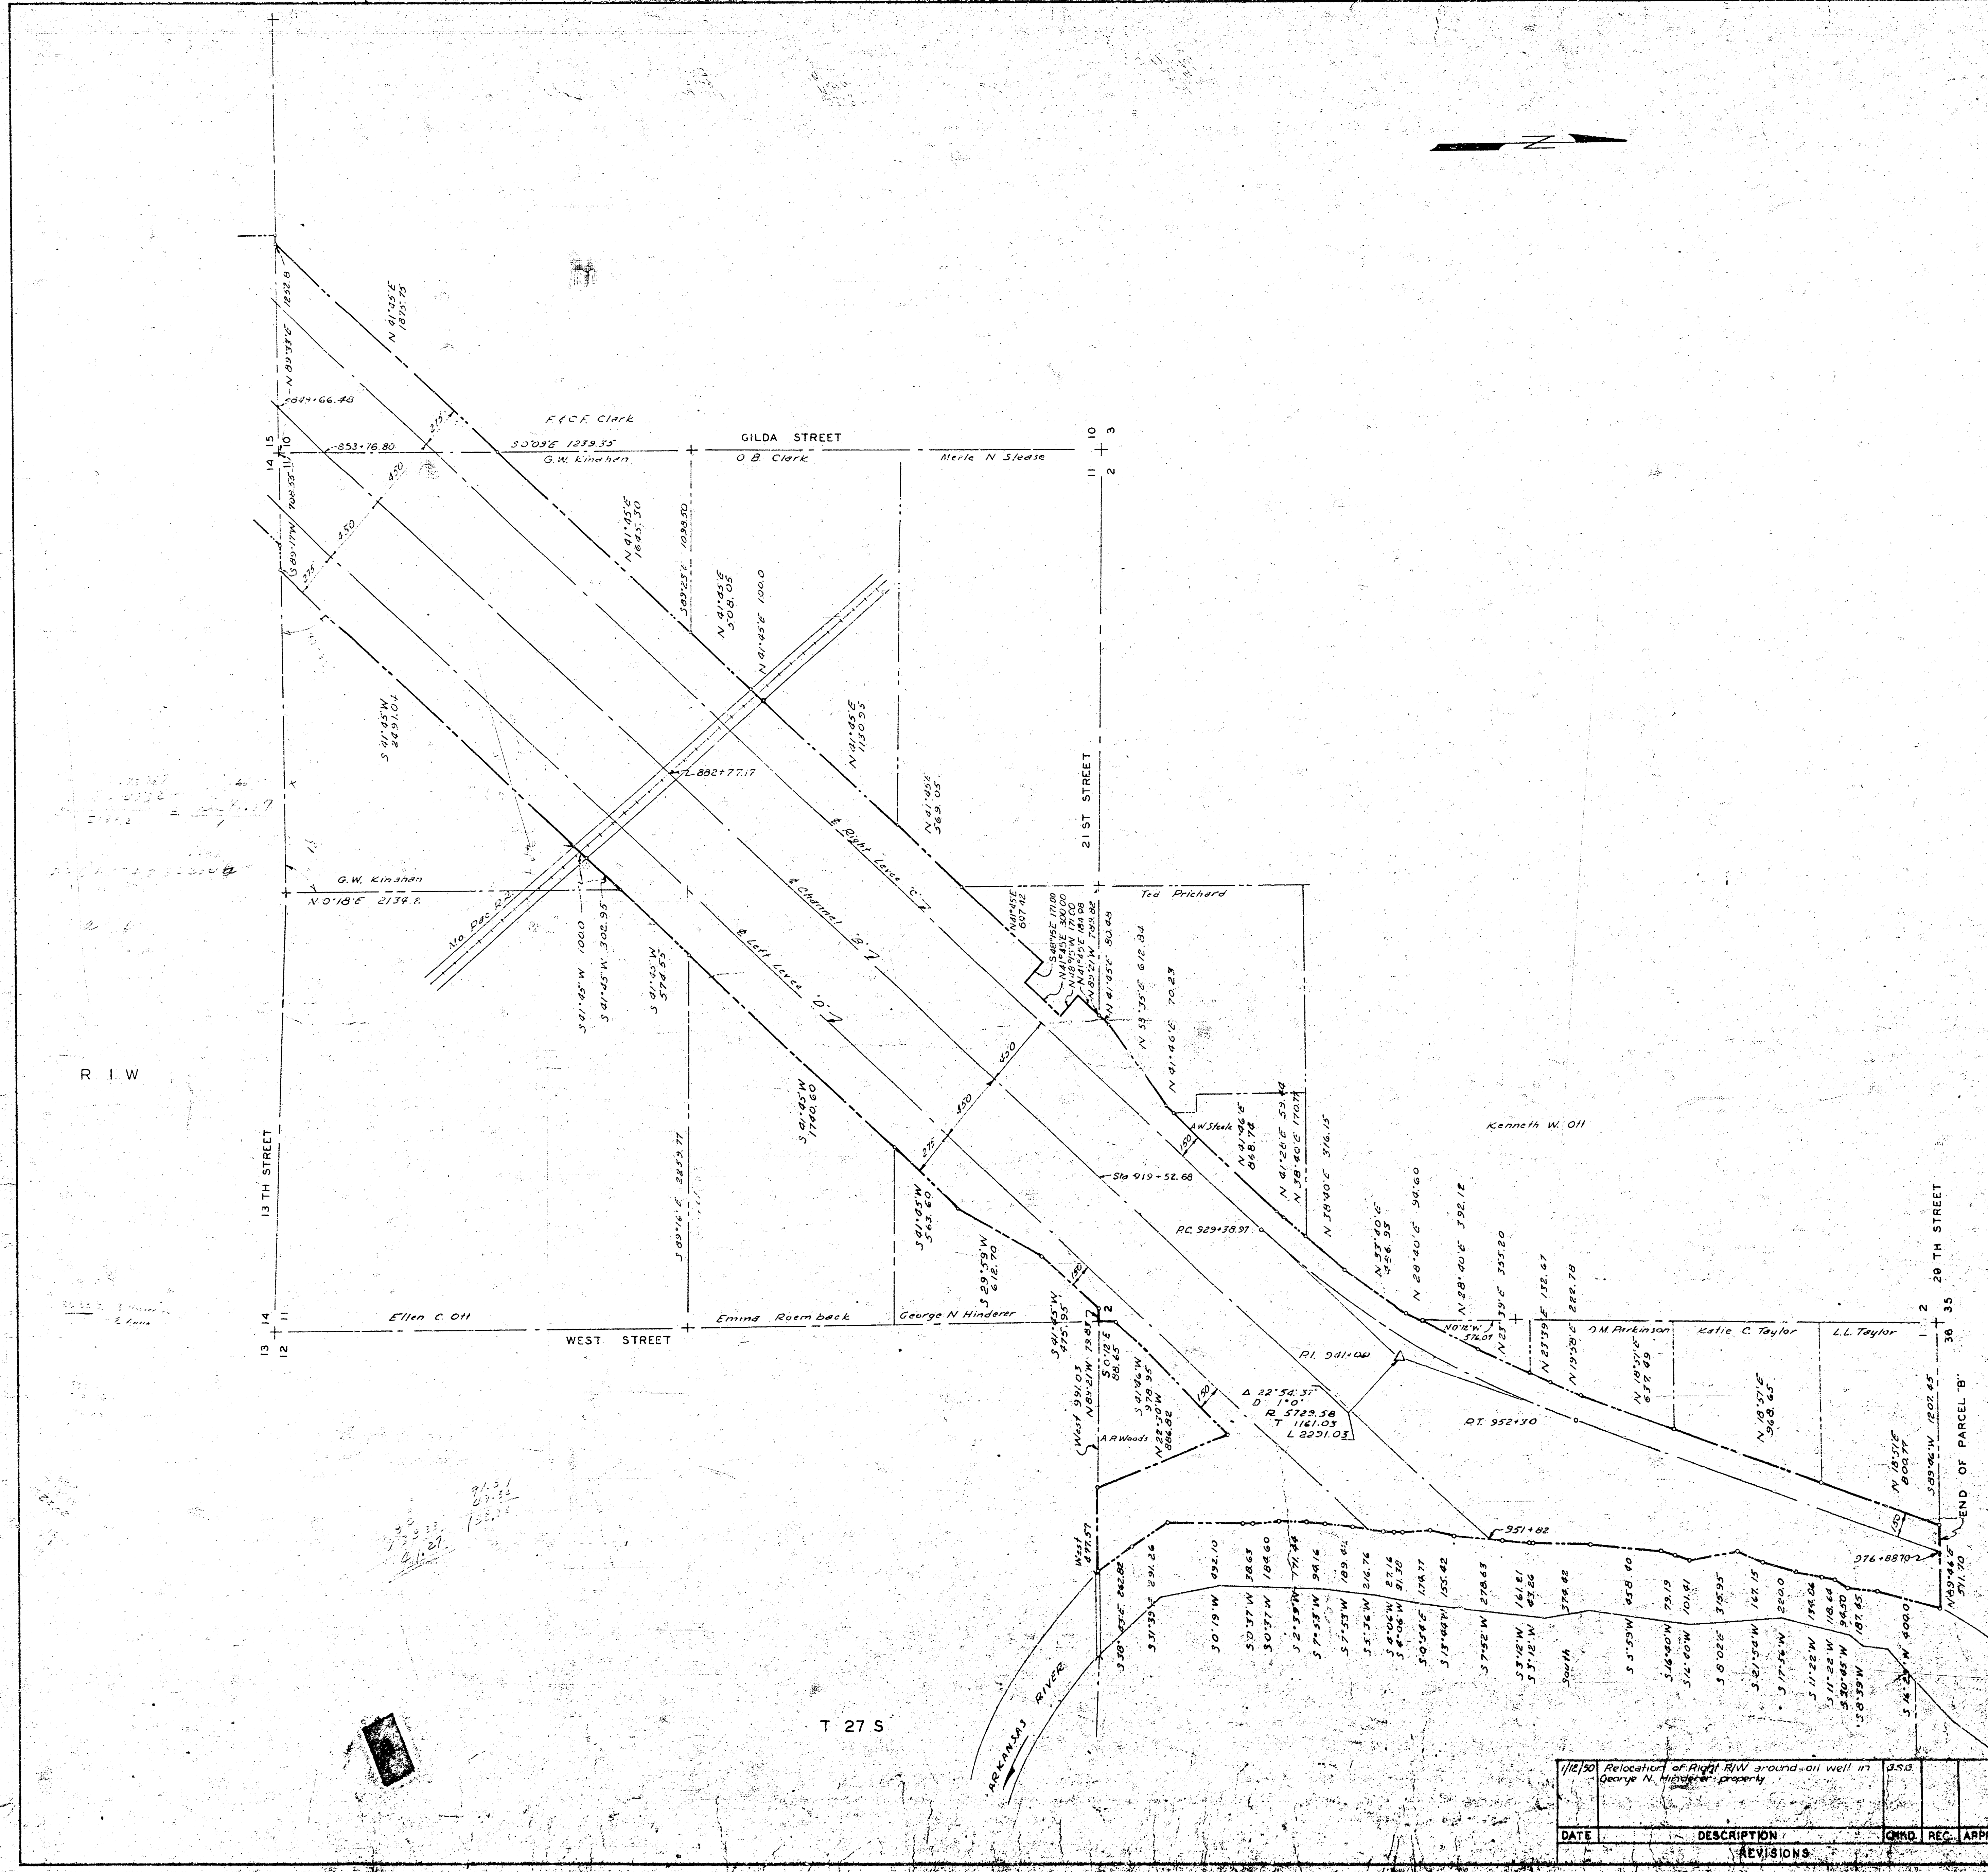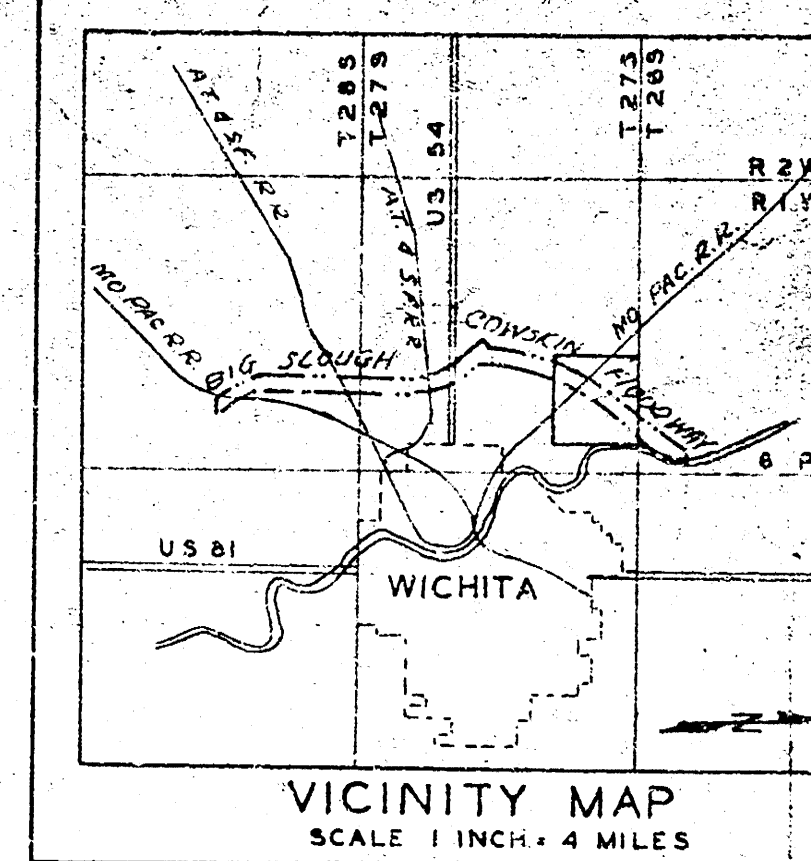

- LEGEND**
- CONCRETE MONUMENTS
  - △ P.I. OF CURVES
  - CENTER LINES OF LEVEES & CHANNELS
  - PROPERTY LINES
  - RIGHT OF WAY LIMITS

ARKANSAS RIVER BASIN  
WICHITA AND VALLEY CENTER  
FLOOD CONTROL PROJECT  
BIG SLOUGH-COWSKIN CREEK FLOODWAY  
PARCEL "B" PART I & II  
RIGHT OF WAY PLAN

SCALE: 1 INCH = 400 FEET  
CITY/COUNTY ENGINEER OFFICE WICHITA, KANSAS


DATE: 1/12/50  
DESCRIPTION: Relocation of Right of Way around oil well in George N. Hinderer property


CHND REC APPR

DRAWN: [Signature]  
CHECKED: [Signature]  
REVISIONS: [Table with 2 columns: REVISIONS, DATE]





- o CONCRETE MONUMENT
- △ P.I. OF CURVE
- CENTER LINES OF LEVEES & CHANNELS
- - - - - PROPERTY LINES
- - - - - RIGHT OF WAY LIMIT

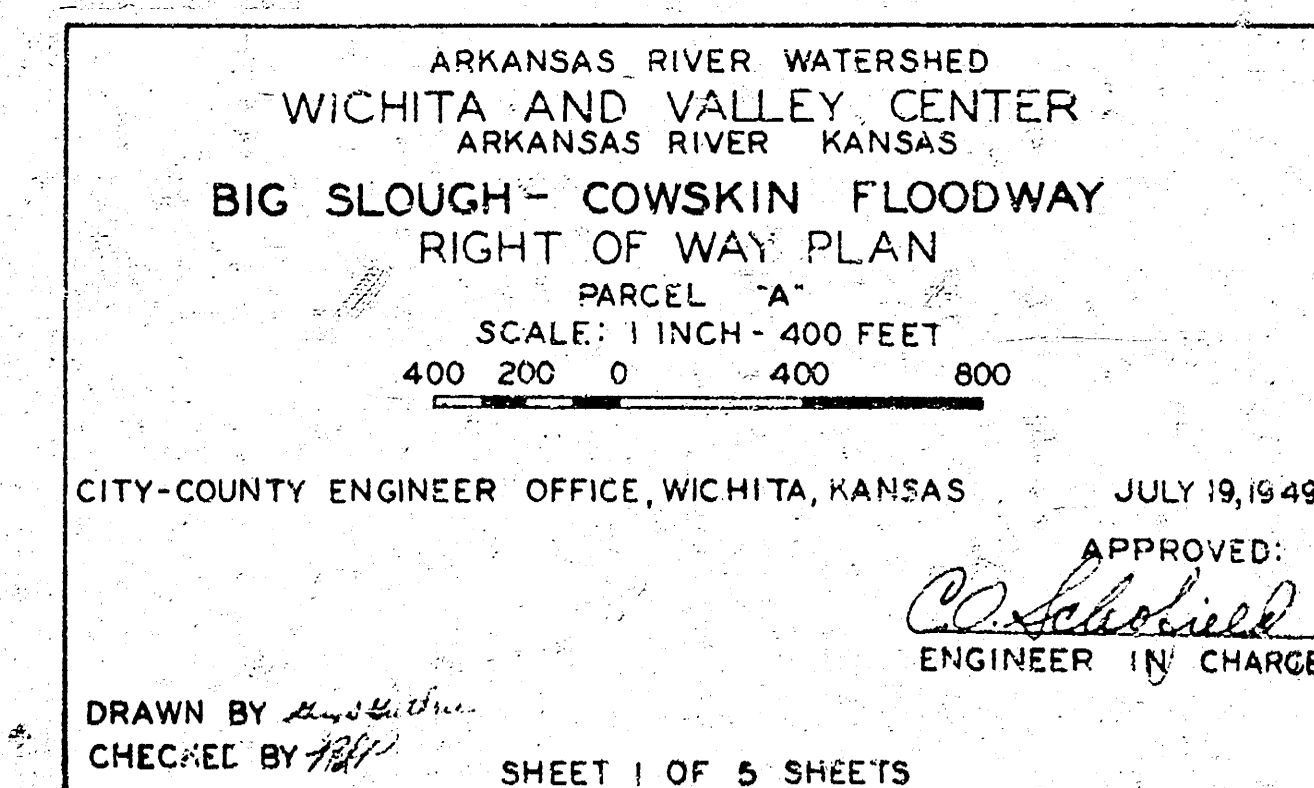

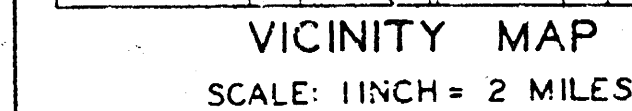


- CONCRETE MONUMENTS
- △ P.I. OF CURVE
- CENTER LINES OF LEVEES & CHANNELS
- PROPERTY LINES
- RIGHT OF WAY LIMIT

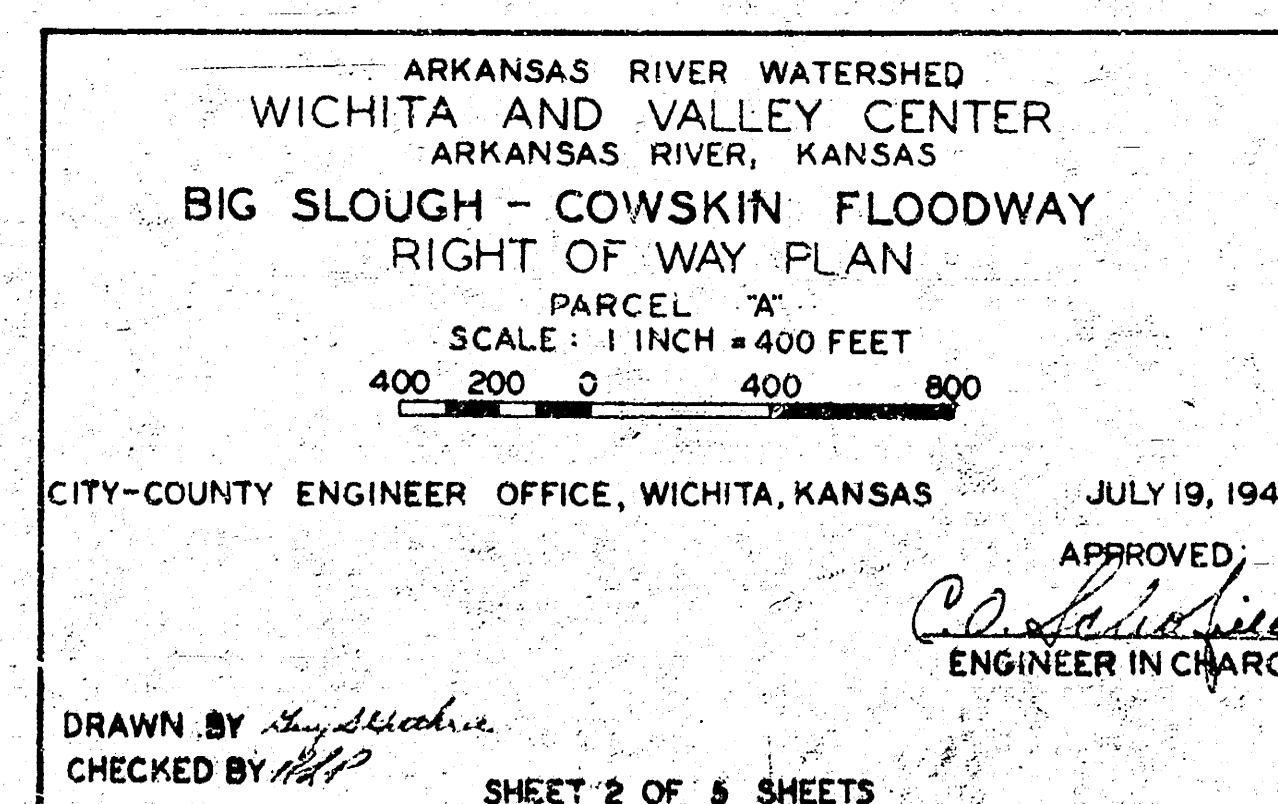

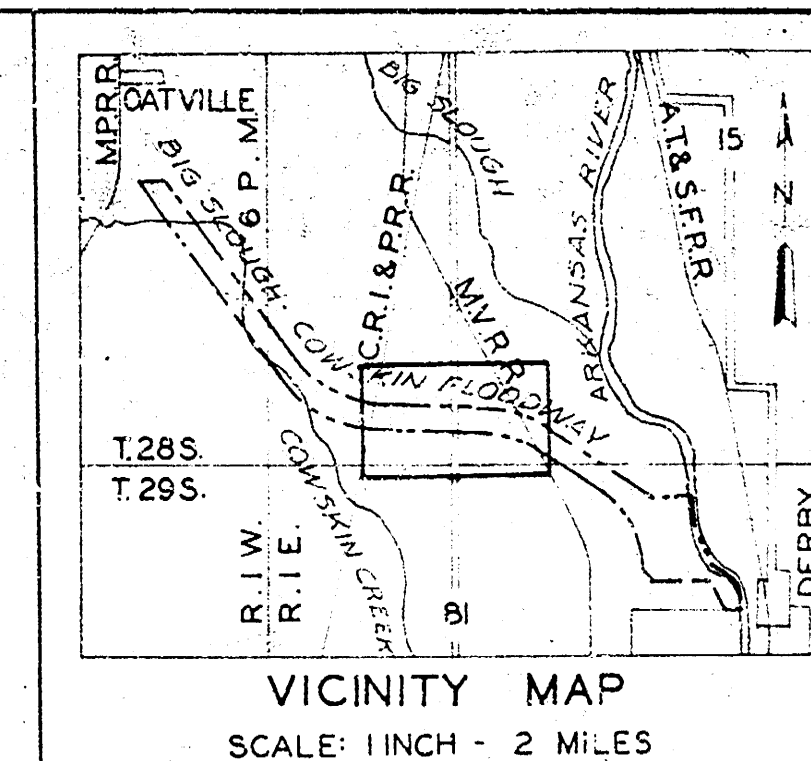

- LEGEND**
- CONCRETE MONUMENTS
  - △ P.I. OF CURVE
  - CENTER LINES OF LEVEES & CHANNELS
  - PROPERTY LINES
  - RIGHT OF WAY LIMIT

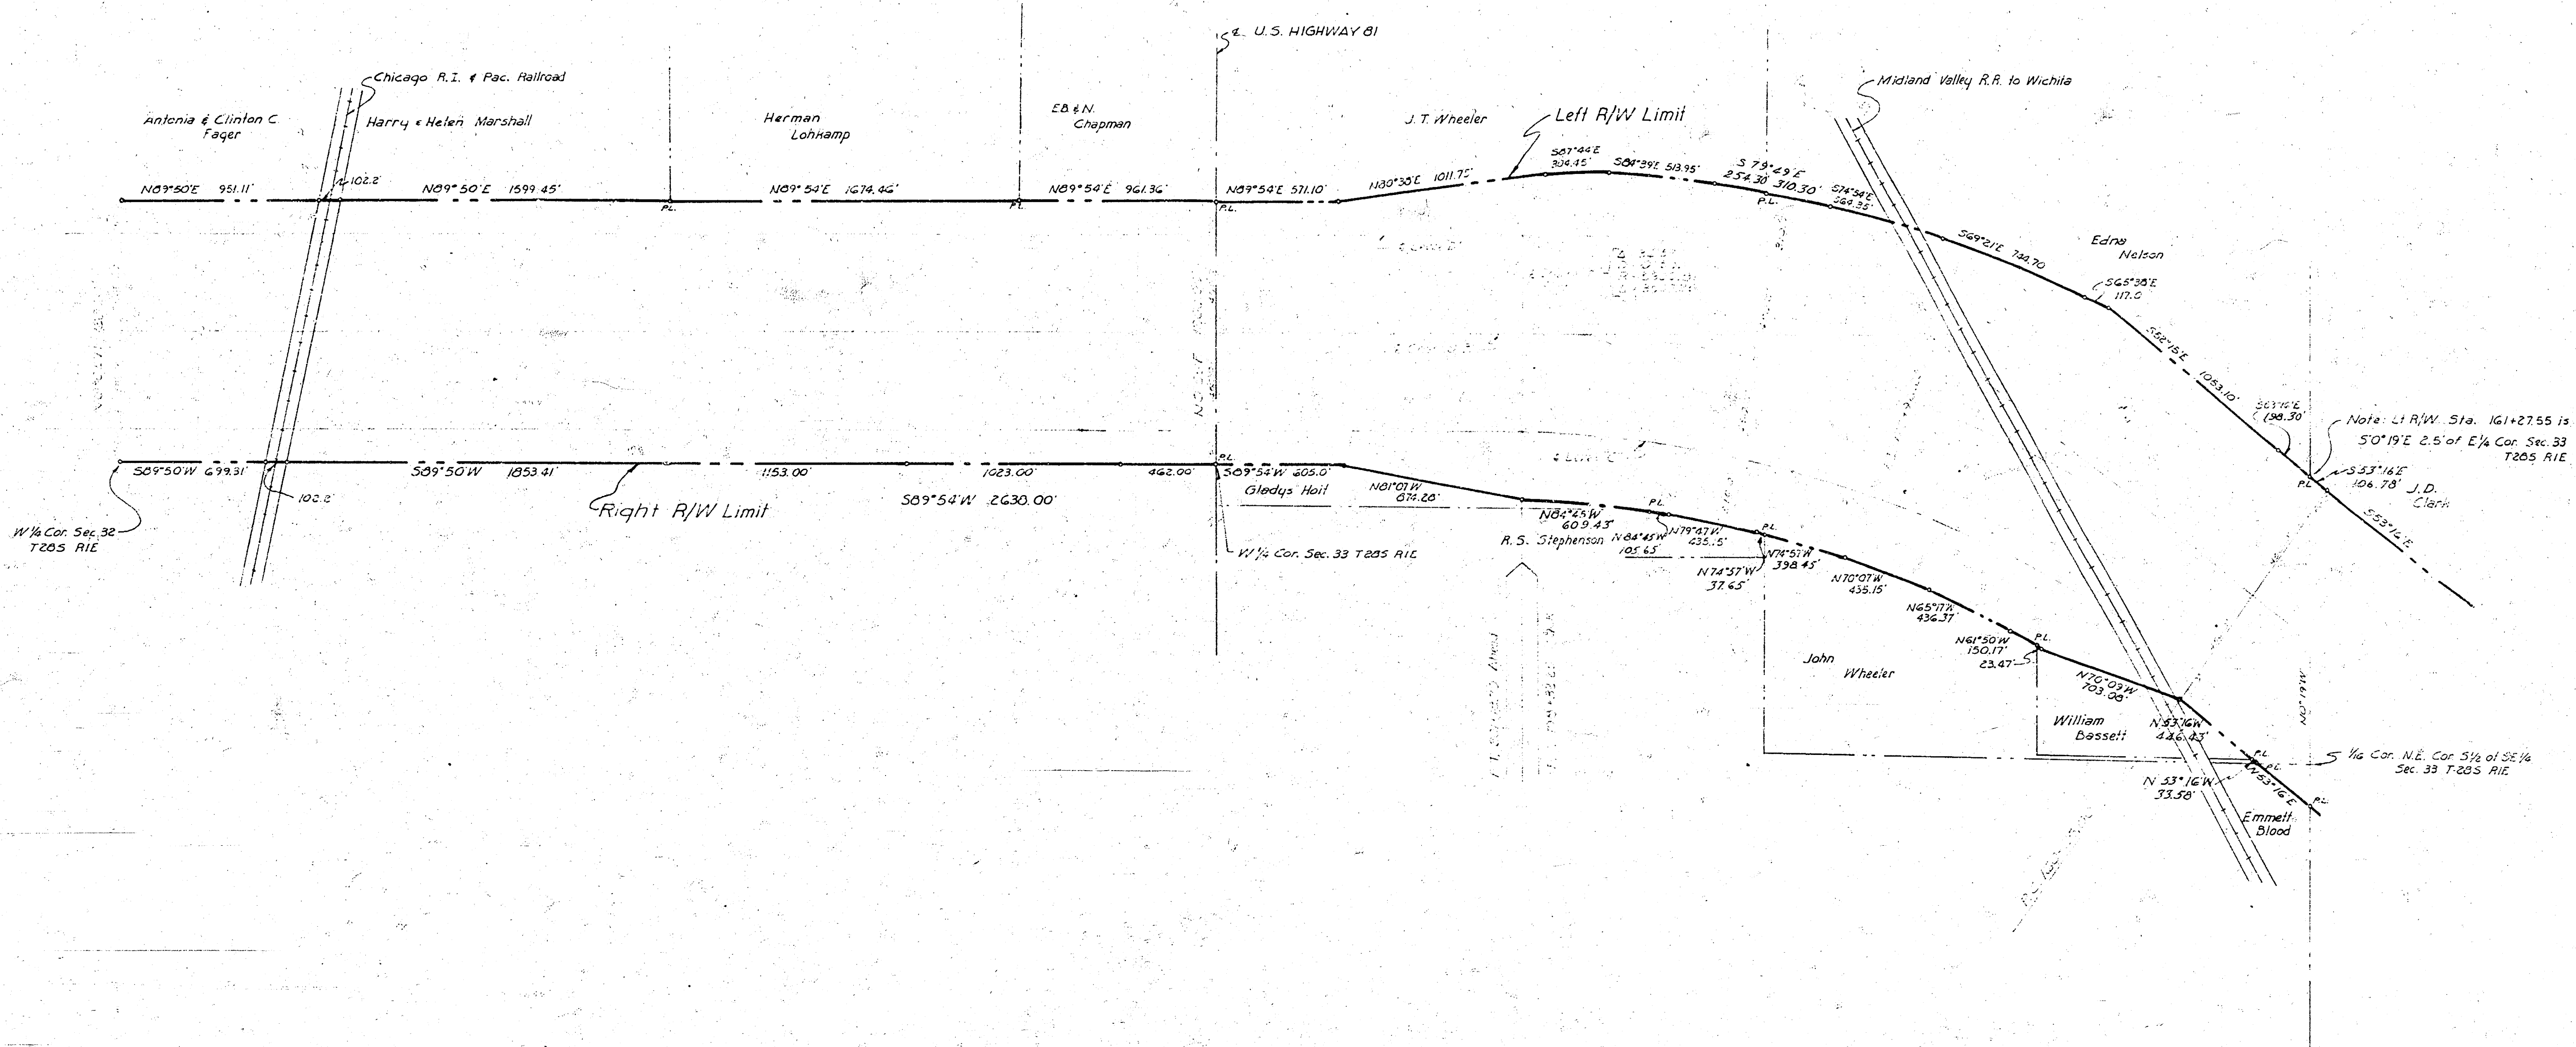


ARKANSAS RIVER WATERSHED  
WICHITA AND VALLEY CENTER  
ARKANSAS RIVER, KANSAS  
**BIG SLOUGH - COWSKIN FLOODWAY  
RIGHT OF WAY PLAN**  
PARCEL "A"  
SCALE: 1 INCH = 400 FEET  
400 200 0 400 800

CITY-COUNTY ENGINEER OFFICE, WICHITA, KANSAS JULY 19, 1949


APPROVED: *[Signature]*  
ENGINEER IN CHARGE

DRAWN BY: *[Signature]*  
CHECKED BY: *[Signature]*

SHEET 3 OF 5 SHEETS

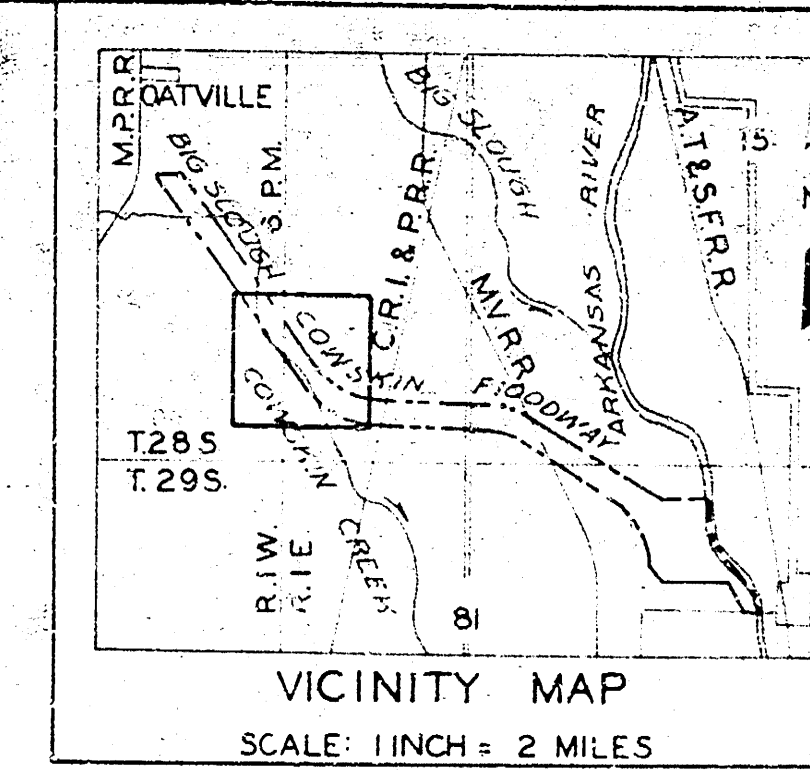

- LEGEND
- CONCRETE MONUMENT
  - P.I. OF CURVE
  - CENTER LINES OF LEVEES & CHANNELS
  - PROPERTY LINES
  - RIGHT OF WAY LIMIT

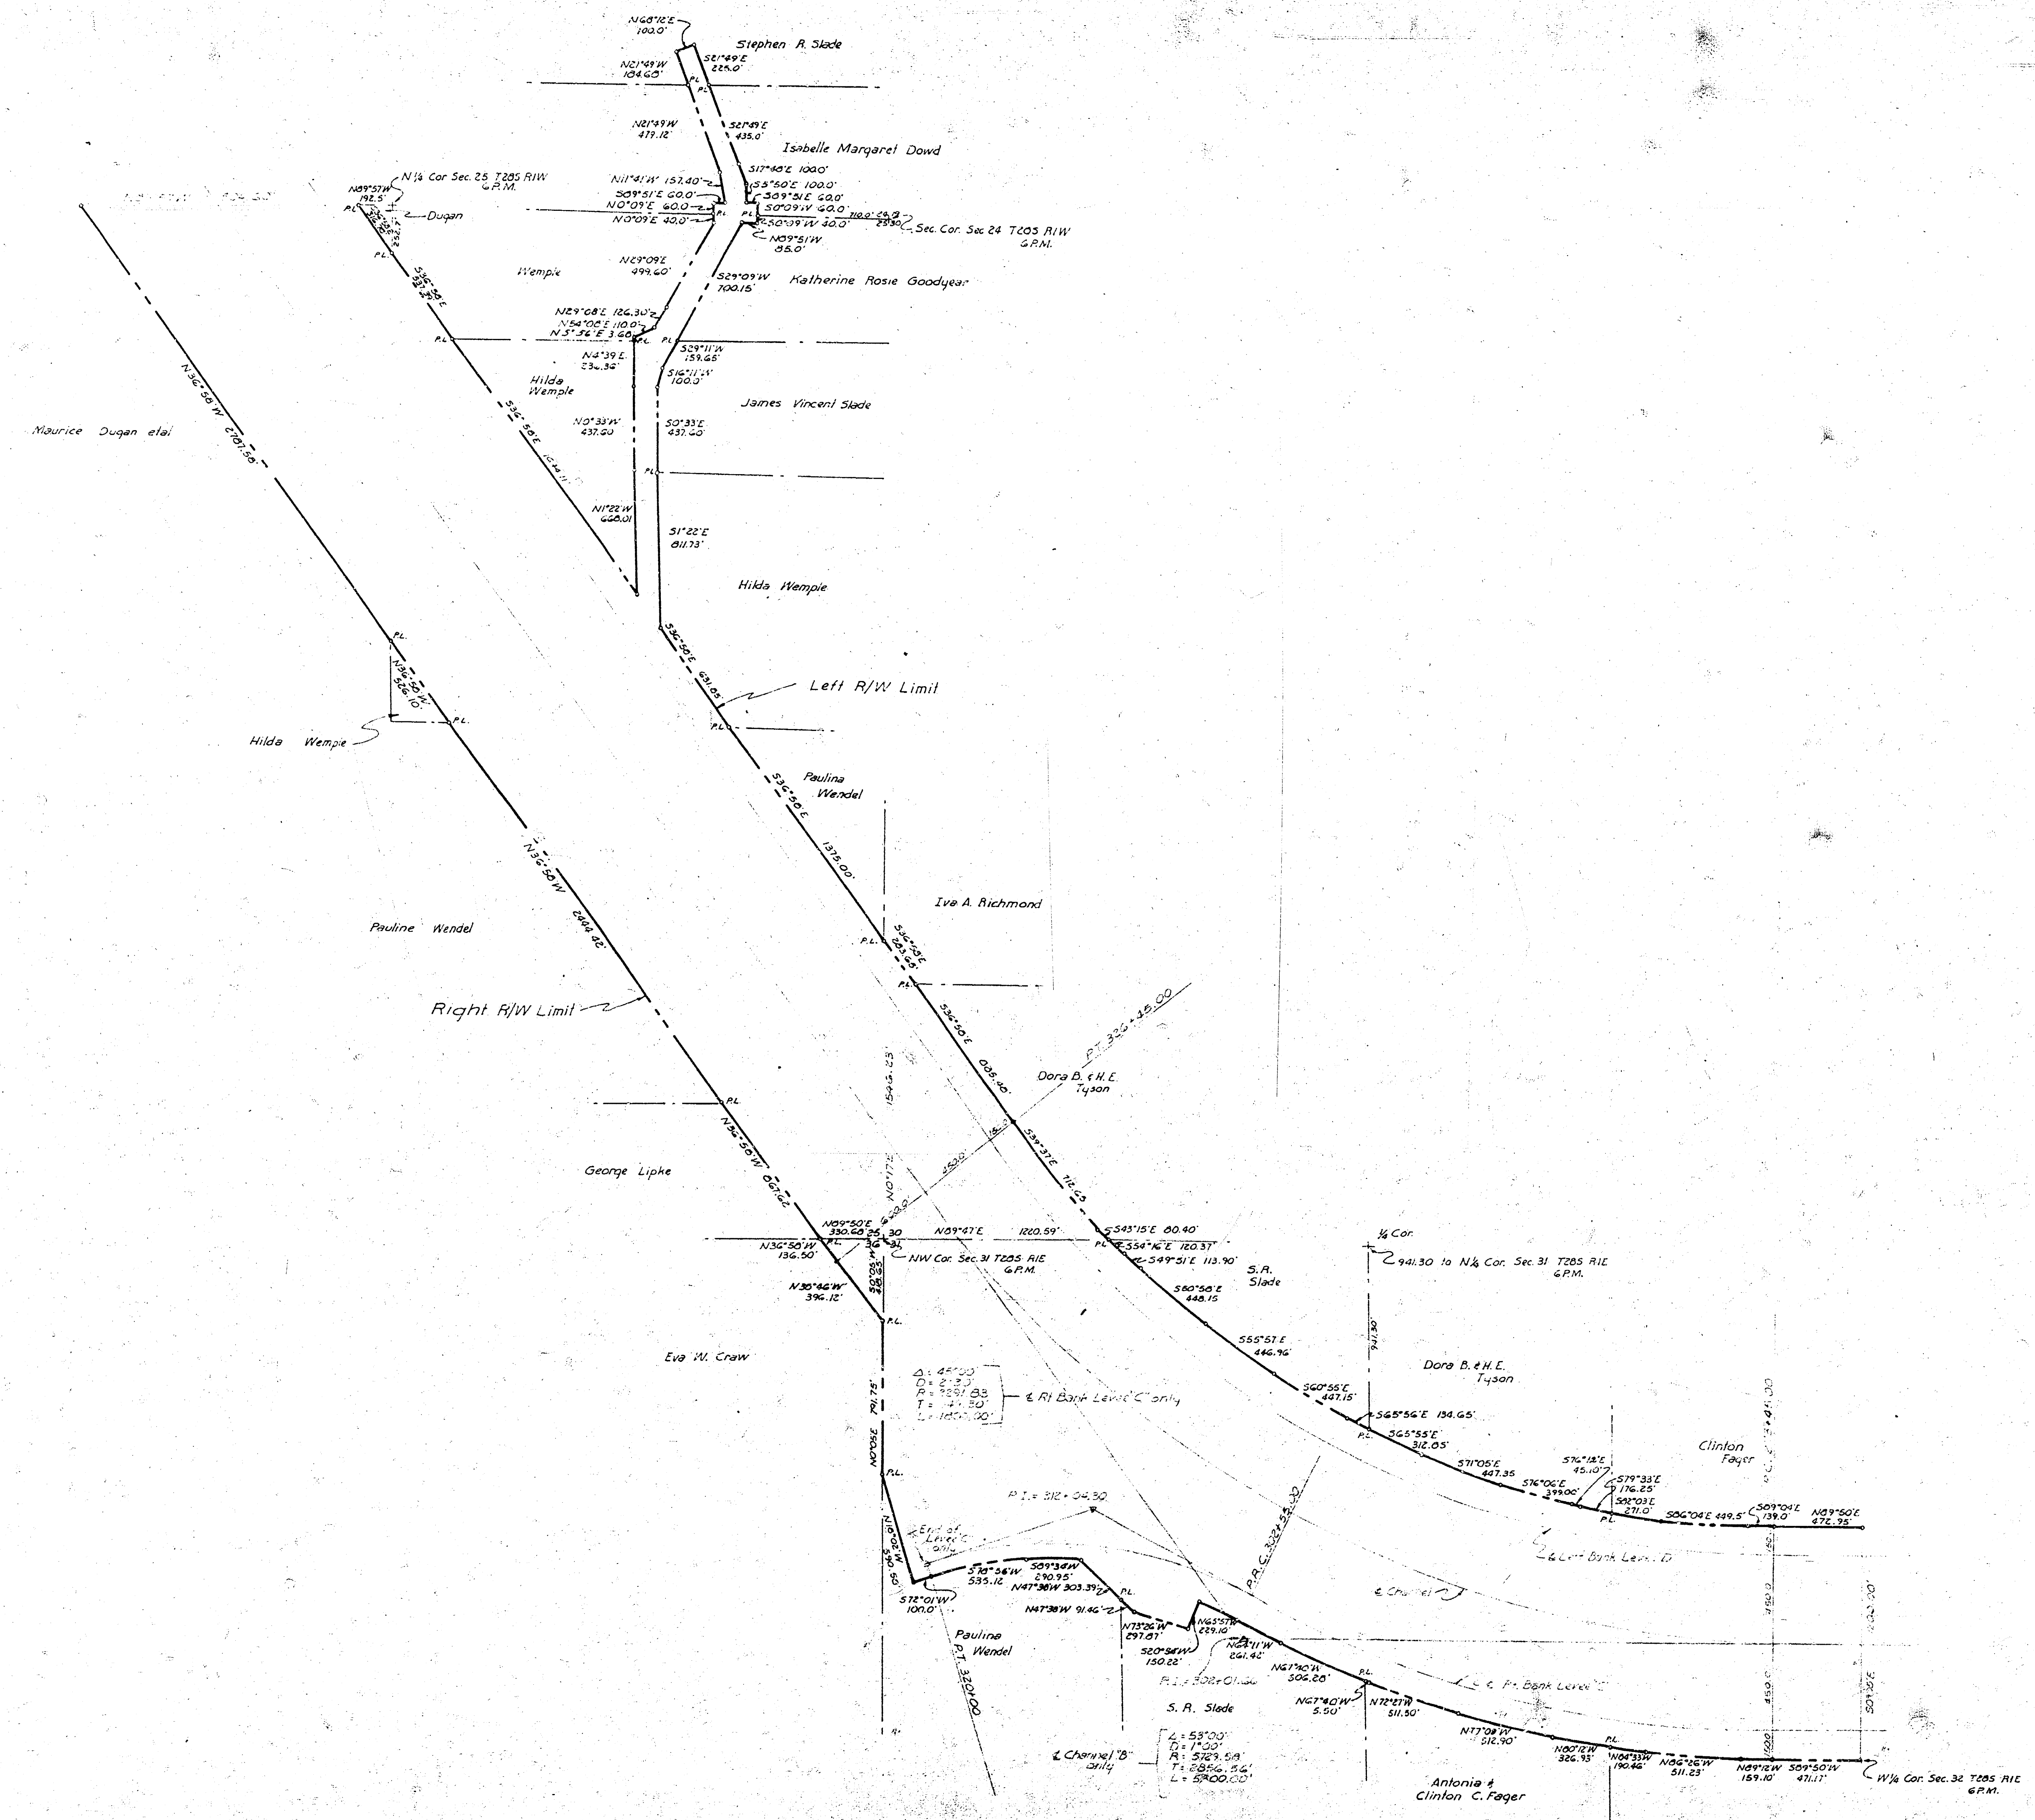


ARKANSAS RIVER WATERSHED  
WICHITA AND VALLEY CENTER  
ARKANSAS RIVER KANSAS  
BIG SLOUGH - COWSKIN FLOODWAY  
RIGHT OF WAY PLAN  
SCALE: 1 INCH = 400 FEET  
400 200 0 400 800

CITY-COUNTY ENGINEER OFFICE, WICHITA, KANSAS JULY 19, 1949



APPROVED:  
*[Signature]*  
ENGINEER IN CHARGE

DRAWN BY *[Signature]*  
CHECKED BY *[Signature]*

SHEET 4 OF 5 SHEETS

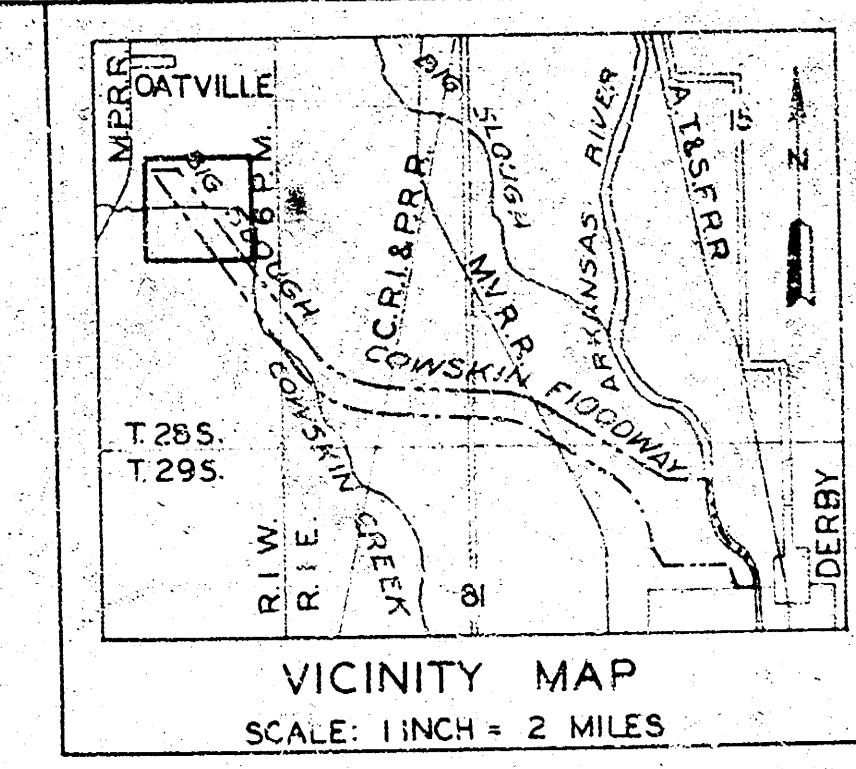

- LEGEND
- CONCRETE MONUMENTS
  - △ P.I. OF CURVE
  - CENTER LINES OF LEVEES & CHANNELS
  - PROPERTY LINES
  - RIGHT OF WAY LIMIT

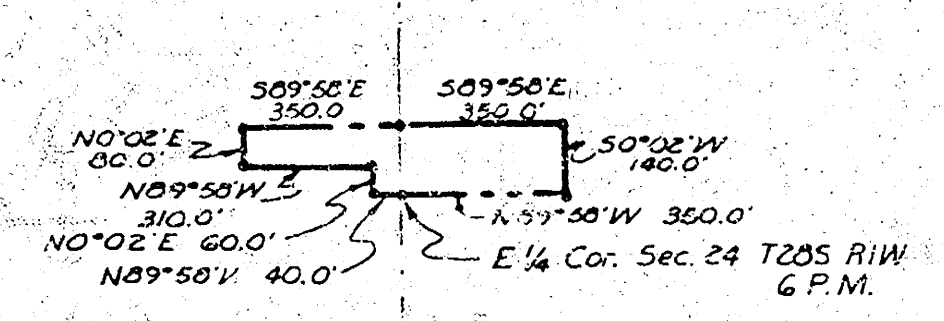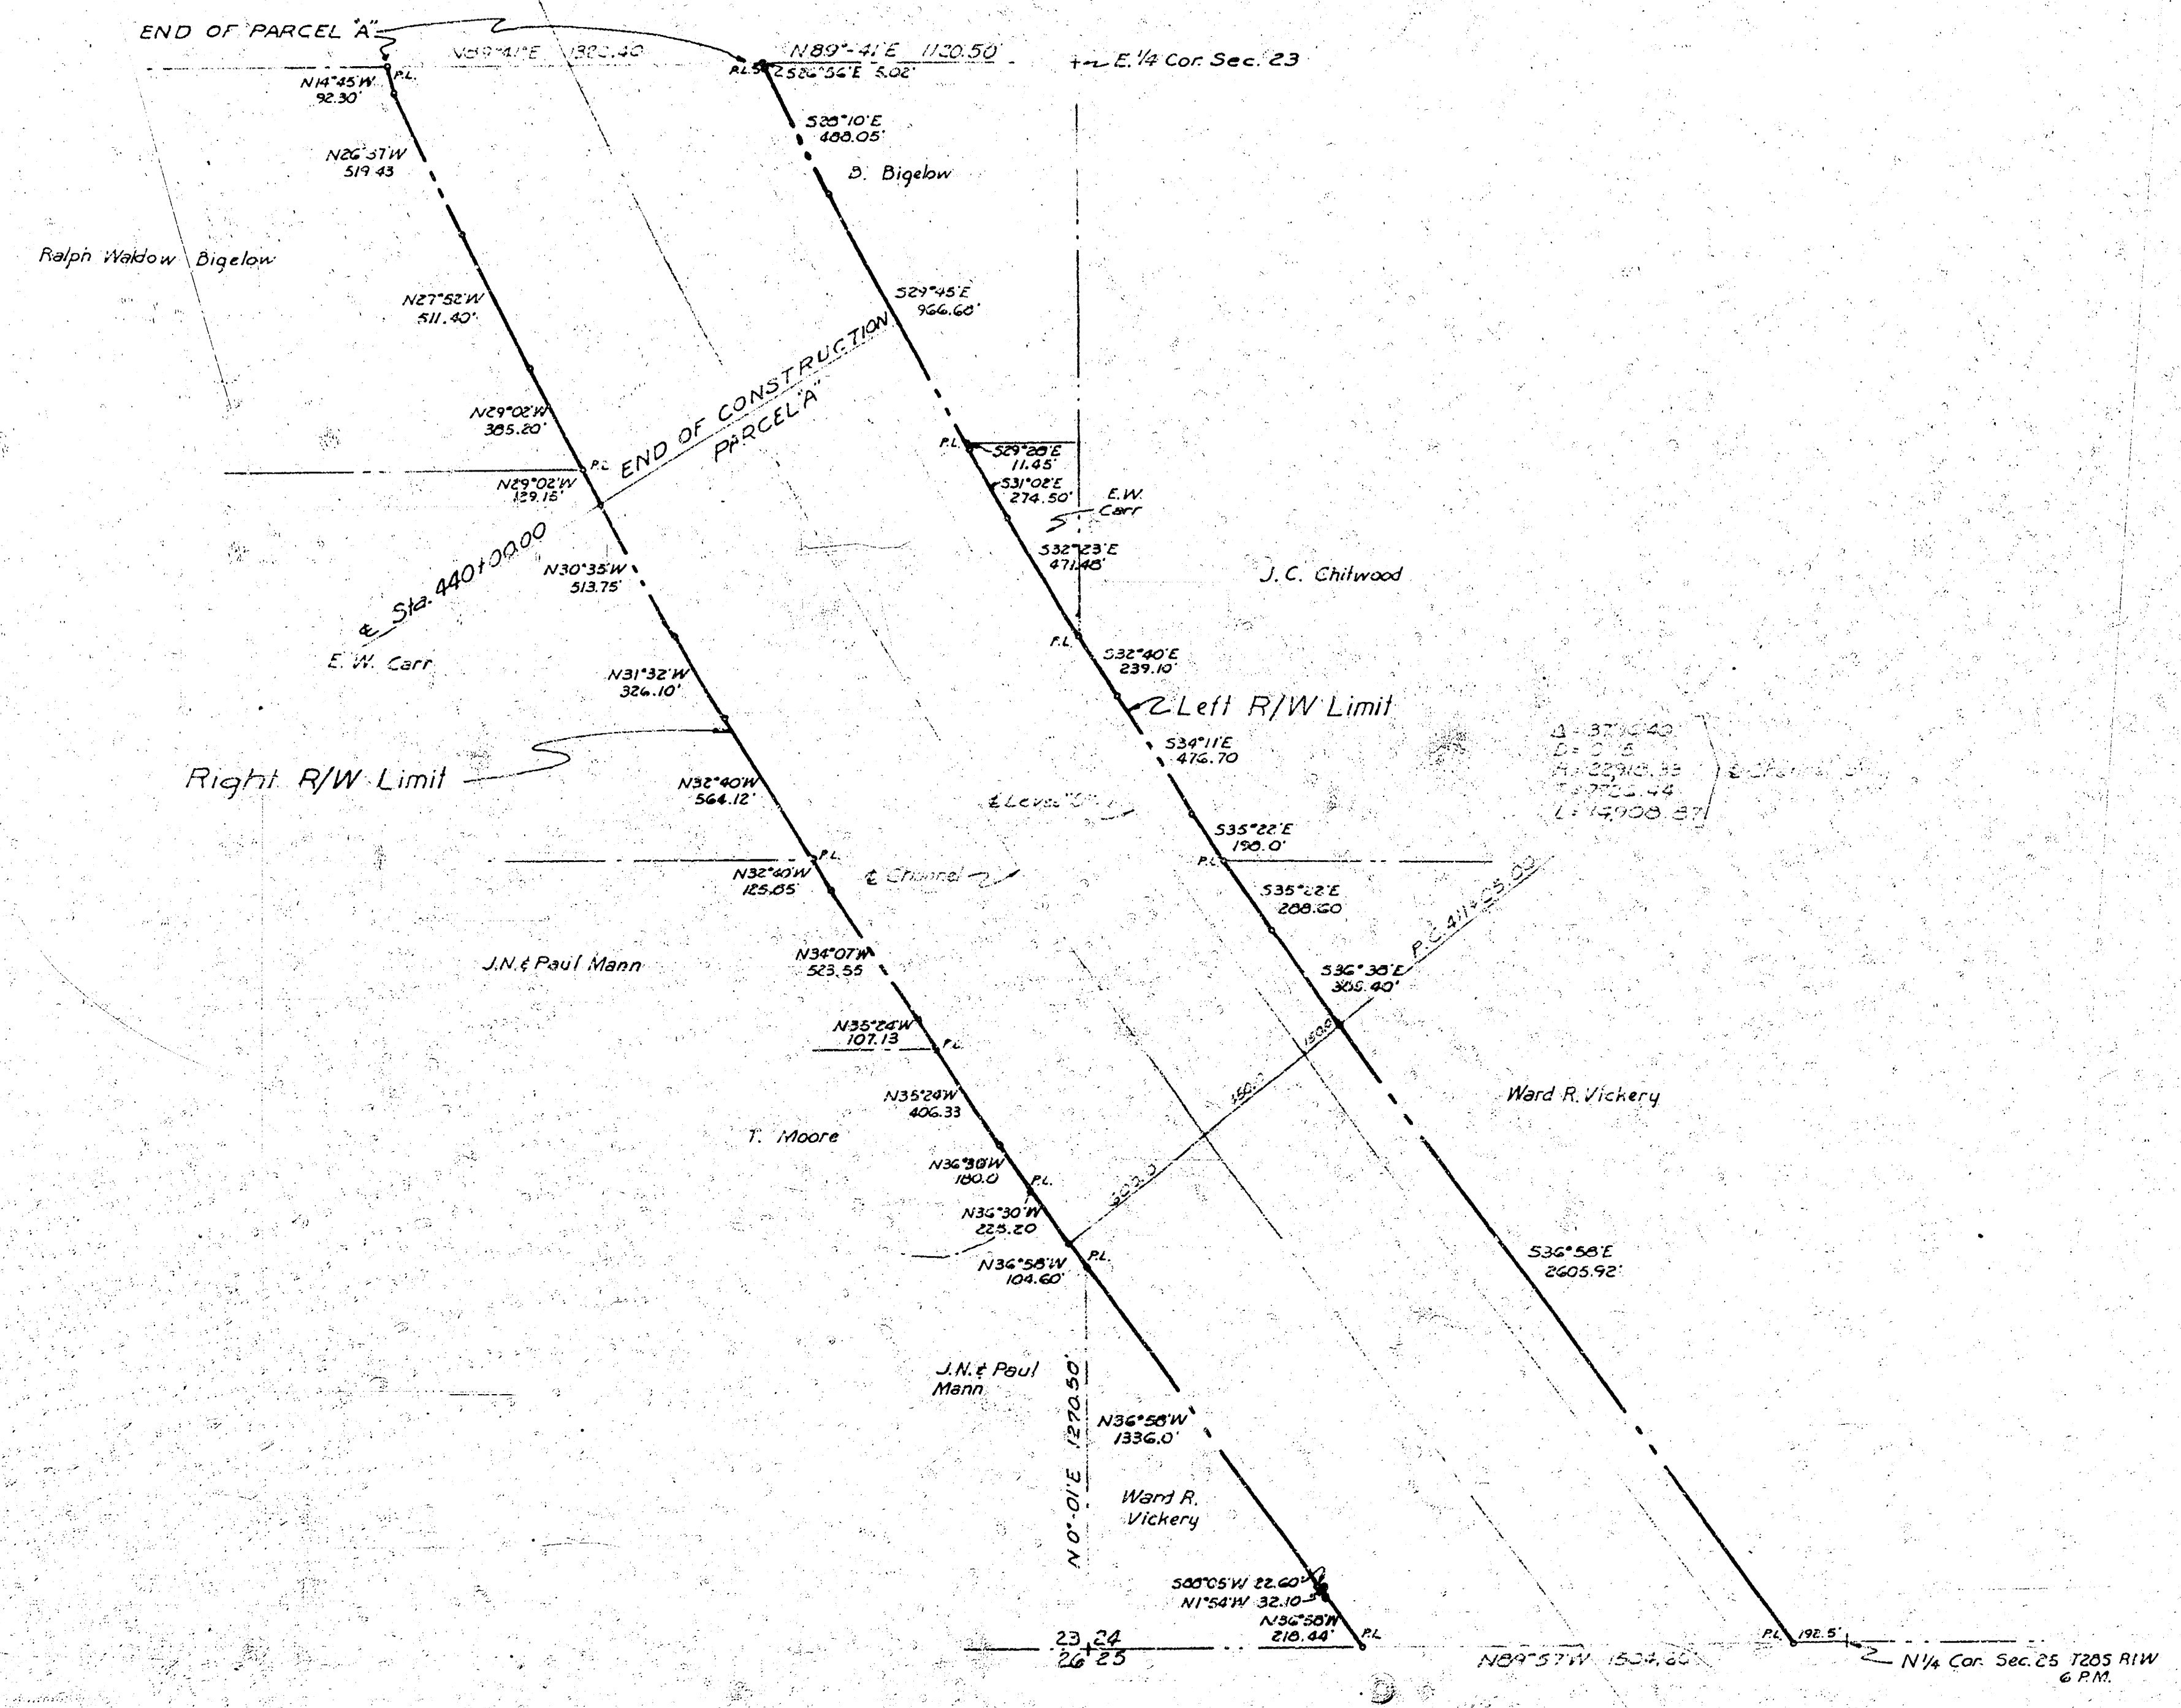

ARKANSAS RIVER WATERSHED  
WICHITA AND VALLEY CENTER  
ARKANSAS RIVER, KANSAS  
BIG SLOUGH - COWSKIN FLOODWAY  
RIGHT OF WAY PLAN  
PARCEL "A"  
SCALE: 1 INCH = 400 FEET  
400 200 0 200 400 800

CITY-COUNTY ENGINEER OFFICE, WICHITA, KANSAS JULY 19, 1949  
APPROVED: *C. J. ...*  
ENGINEER IN CHARGE

DRAWN BY *...*  
CHECKED BY *...*  
SHEET 1 OF 5 SHEETS