
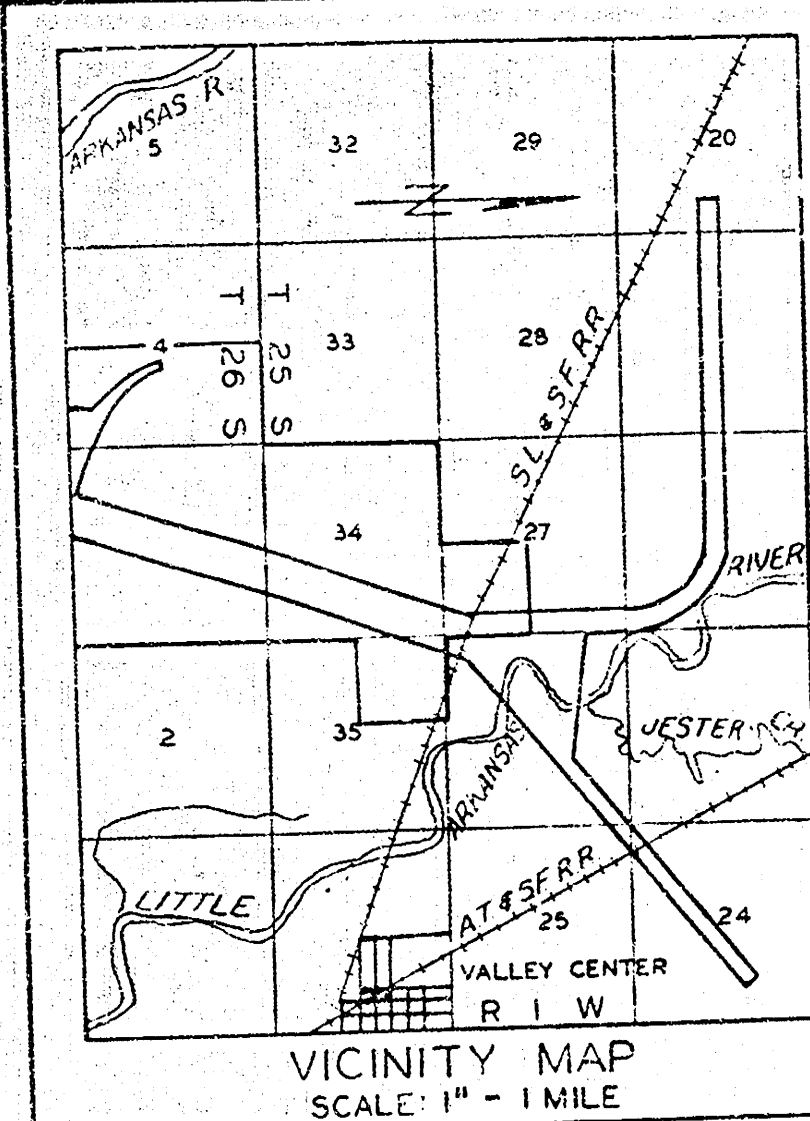


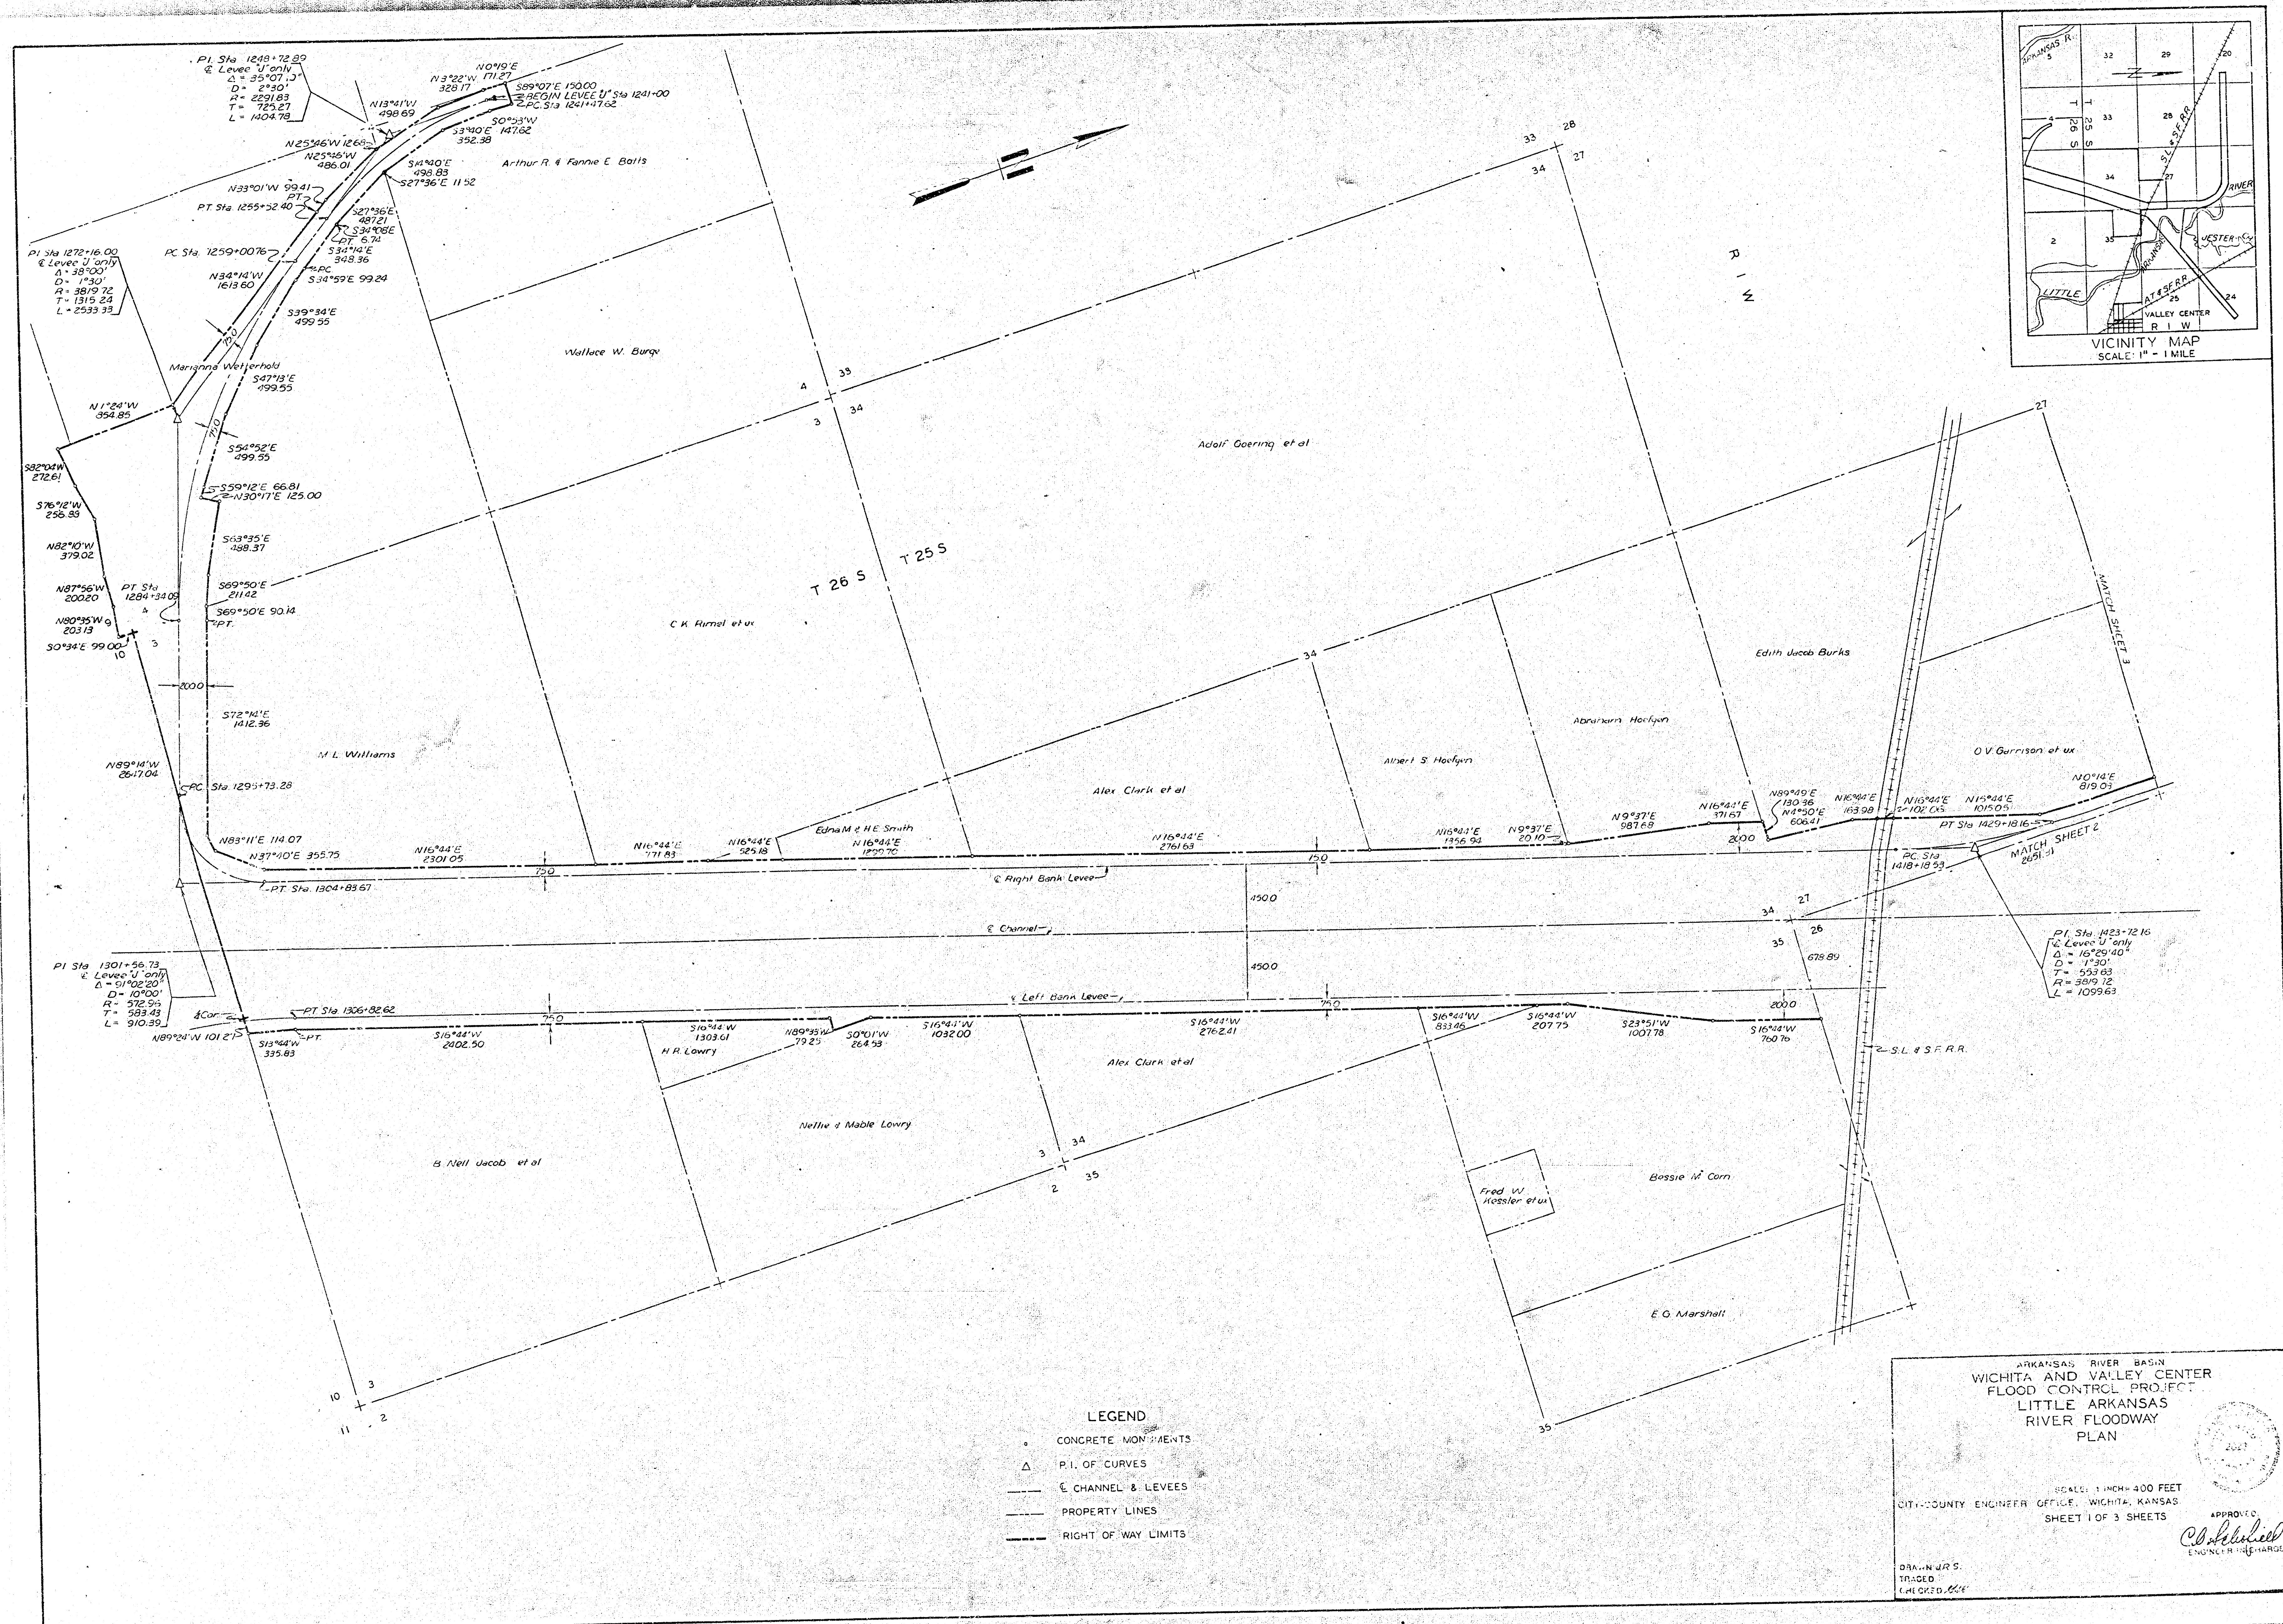



- LEGEND**
- CONCRETE MONUMENTS
 - Δ P.I. OF CURVES
 - CHANNEL & LEVEES
 - PROPERTY LINES
 - RIGHT OF WAY LIMITS

ARKANSAS RIVER BASIN
WICHITA AND VALLEY CENTER
FLOOD CONTROL PROJECT
LITTLE ARKANSAS
RIVER FLOODWAY
PLAN

SCALE: 1" = 400 FEET
CITY-COUNTY ENGINEER OFFICE, WICHITA, KANSAS
SHEET 1 OF 3 SHEETS

APPROVED
C. J. Hessler
ENGINEER IN CHARGE

DRAWN BY:
TRACED
CHECKED, *W. E.*

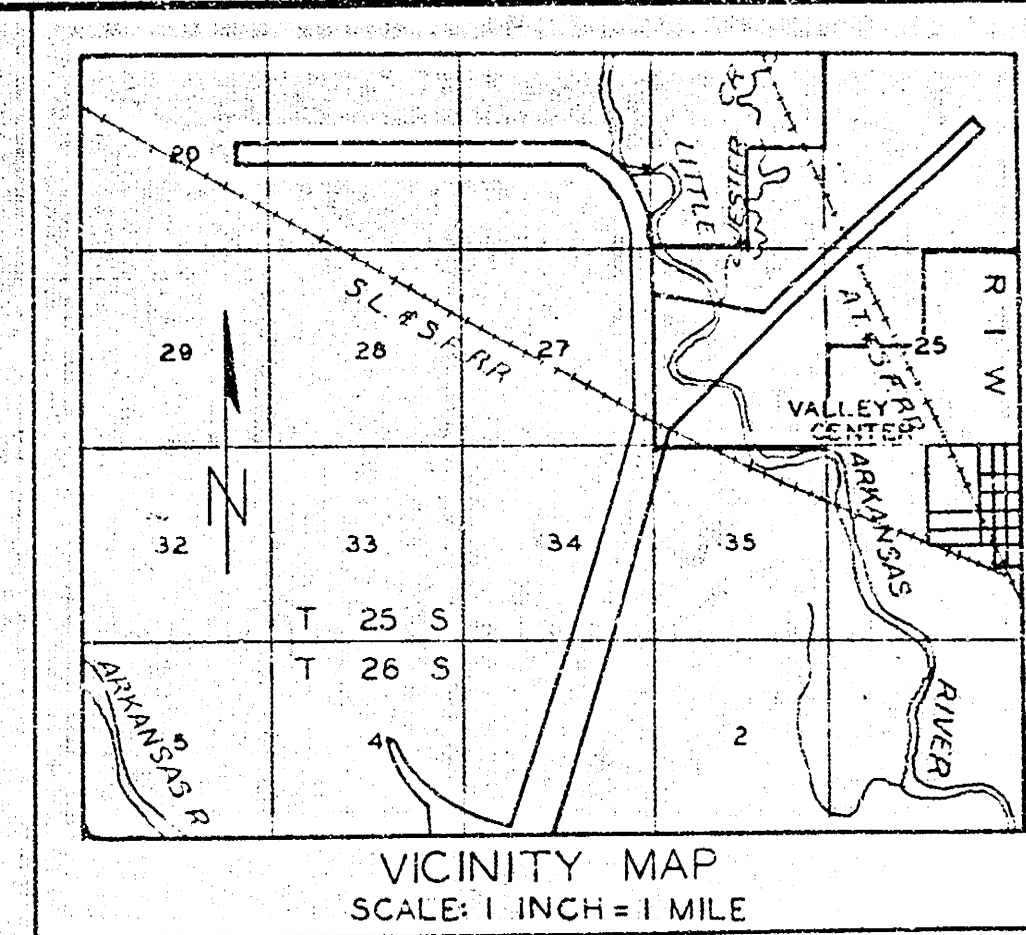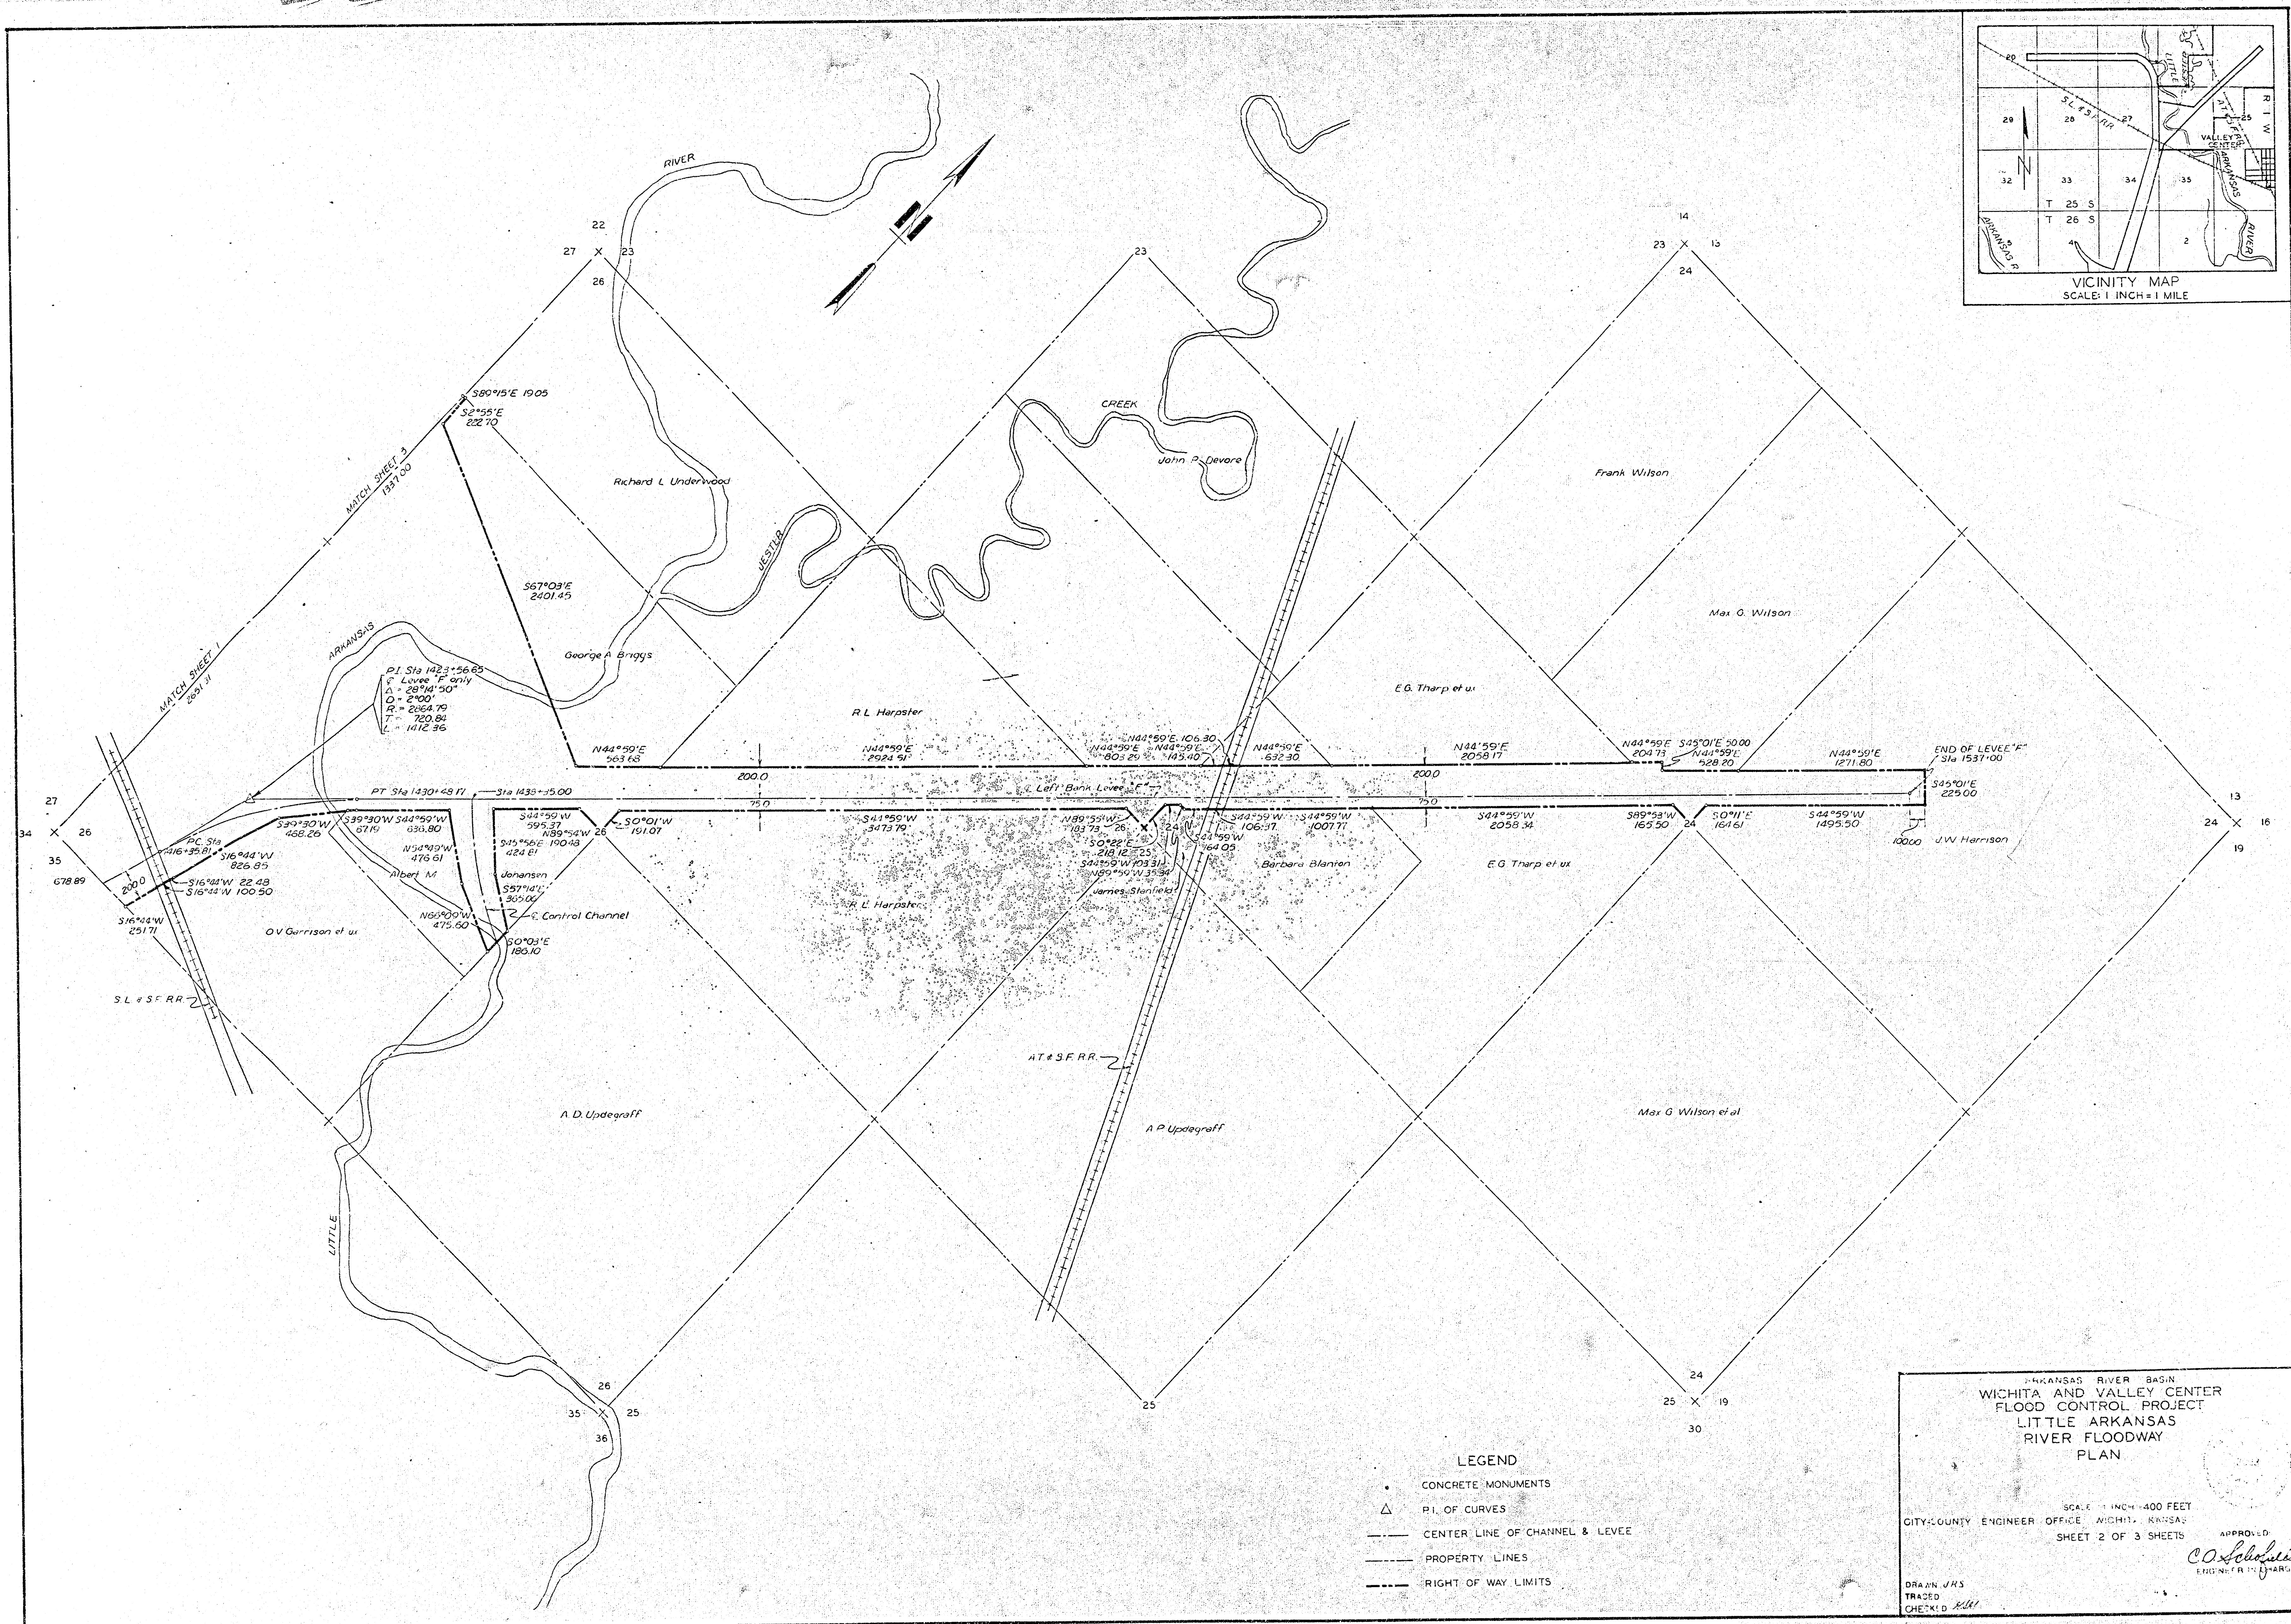

- LEGEND
- CONCRETE MONUMENTS
 - △ P.I. OF CURVES
 - CENTER LINE OF CHANNEL & LEVEE
 - - - PROPERTY LINES
 - RIGHT OF WAY LIMITS

ARKANSAS RIVER BASIN
WICHITA AND VALLEY CENTER
FLOOD CONTROL PROJECT
LITTLE ARKANSAS
RIVER FLOODWAY
PLAN

SCALE: 1 INCH = 400 FEET
CITY/COUNTY ENGINEER OFFICE, WICHITA, KANSAS
SHEET 2 OF 3 SHEETS

APPROVED
C. Schaefer
ENGINEER IN CHARGE

DRAWN: JHS
TRADED
CHECKED: JHS

