


4+20

120
115
110
105
100

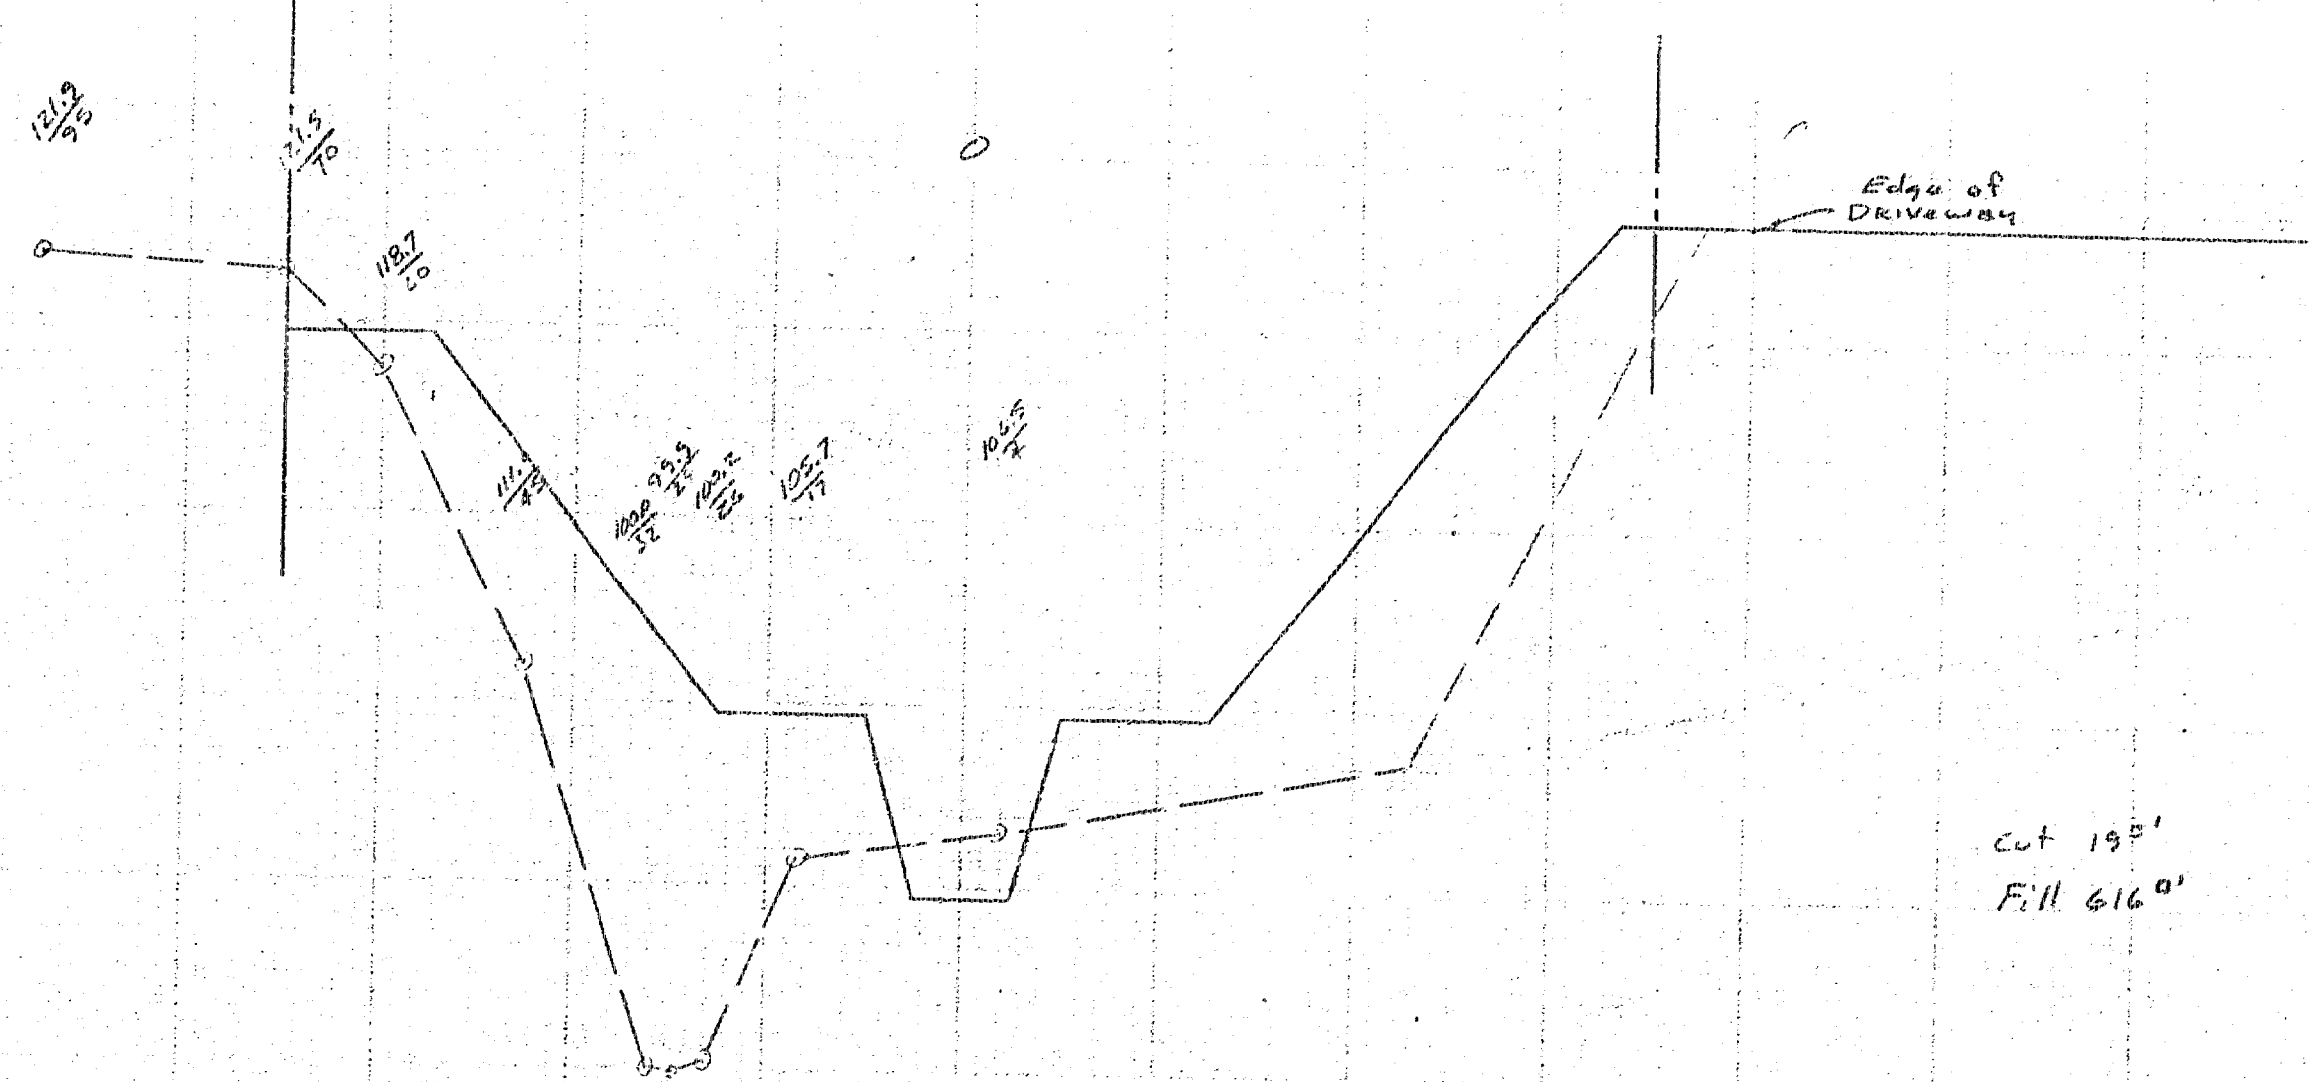


Cut 19.5'
Fill 616.0'

85' x 11.0' = 935 cu ft
85' x 48.0' = 4080 cu ft

3+85

120
115
110
105
100

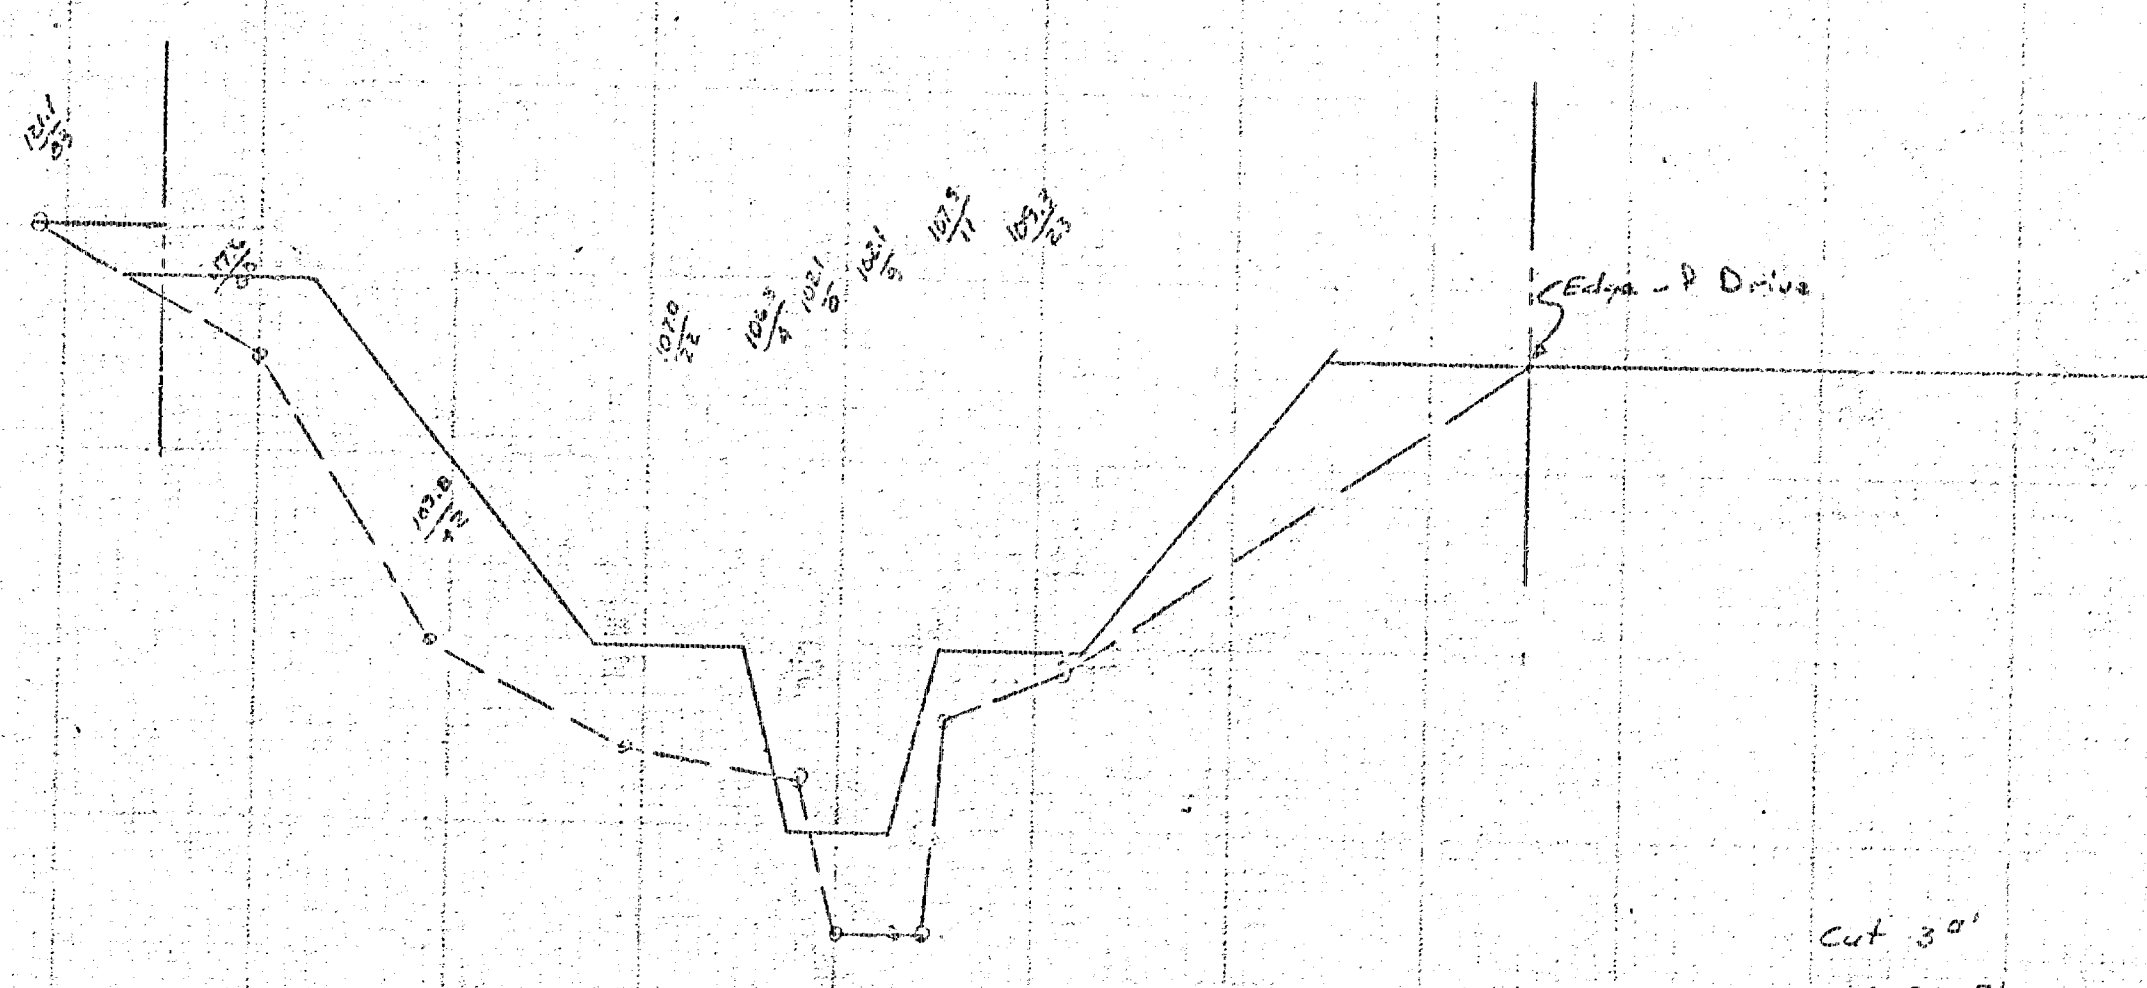


Cut 3.0'
Fill 362.0'

45' x 5.5' = 247.50 cu ft
45' x 48.5' = 2182.50 cu ft

2+90

120
115
110
105
100

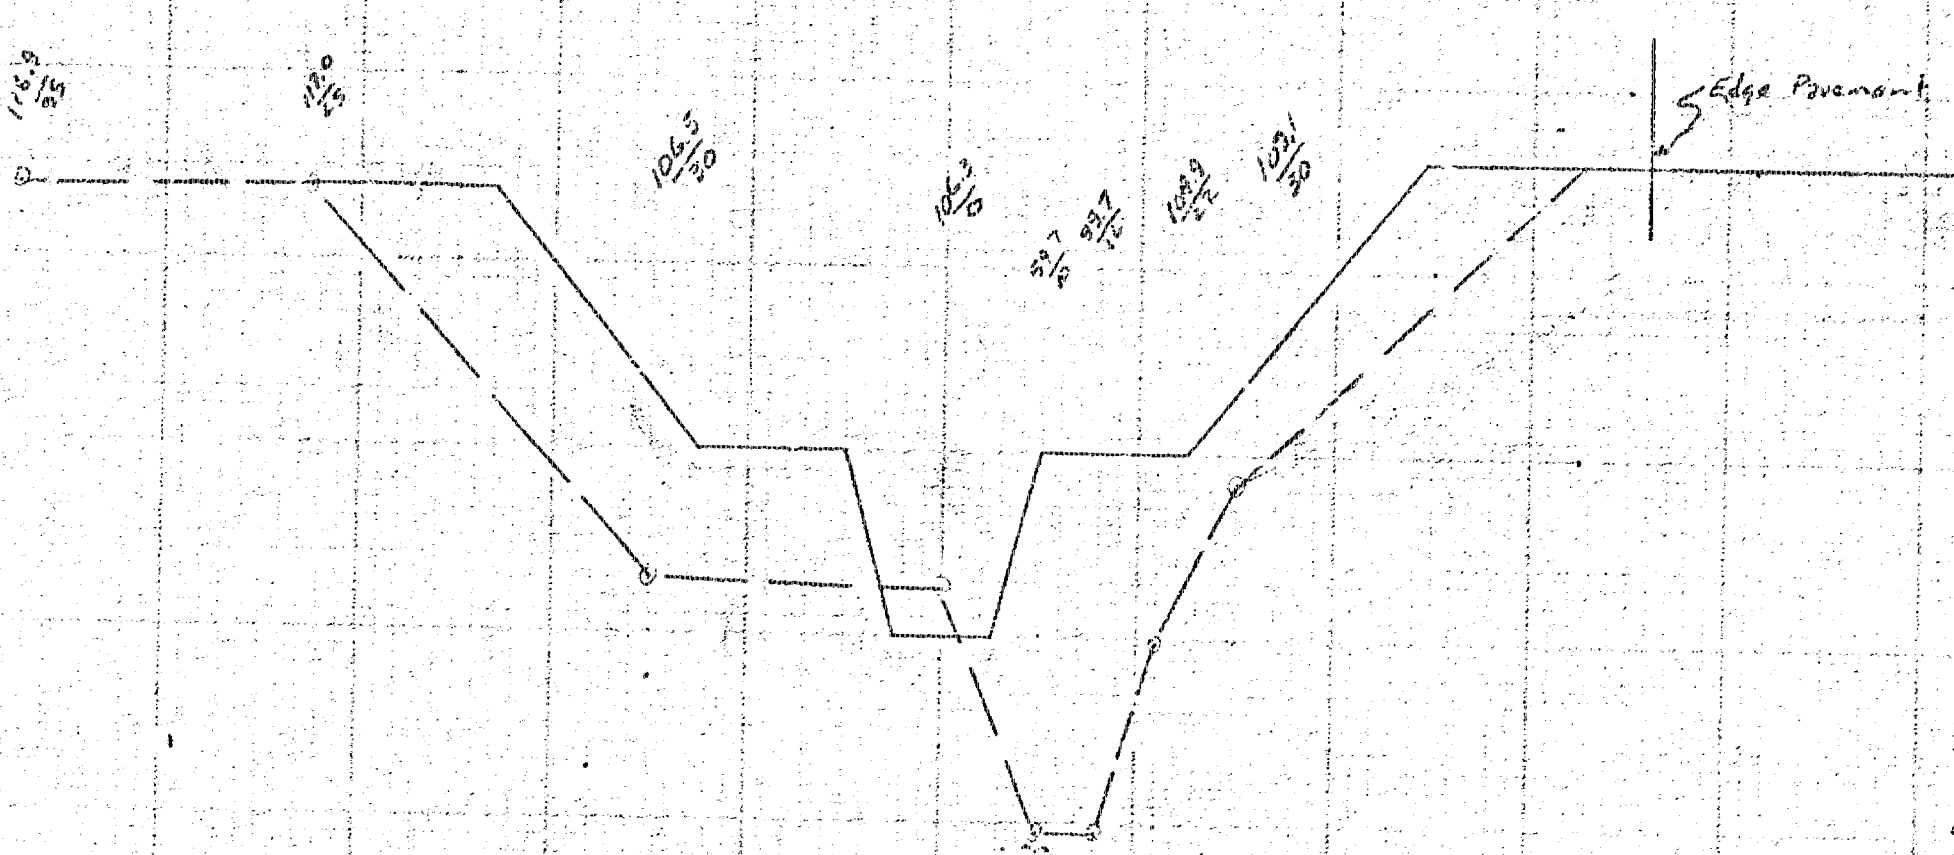


Cut 8.4'
Fill 498.0'

90' x 20.0' = 1800 cu ft
90' x 42.5' = 3825 cu ft

2+00

120
115
110
105
100

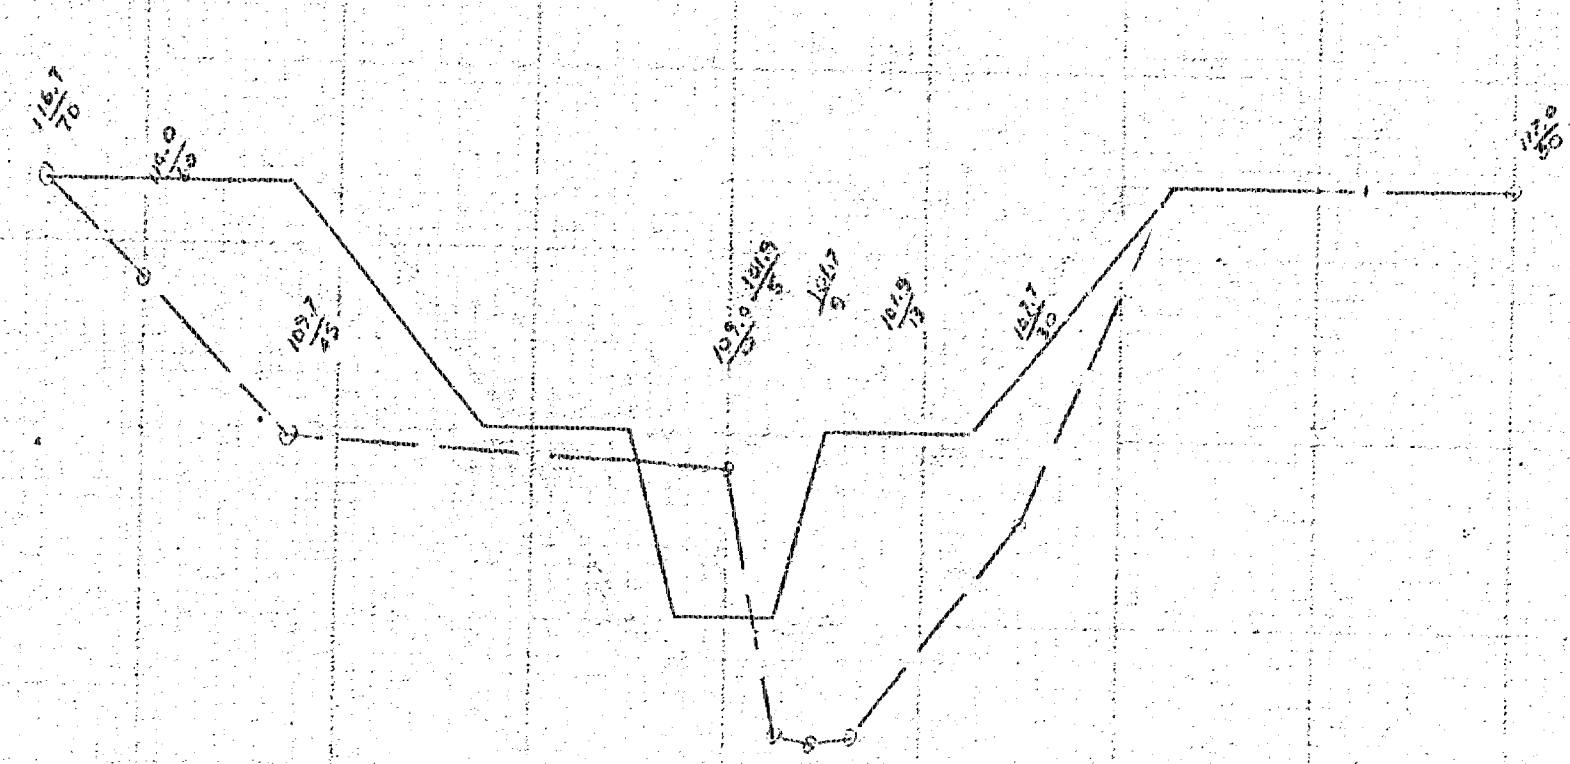


Cut 32.0'
Fill 355.0'

100' x 38.0' = 3800 cu ft
100' x 298.50' = 29850 cu ft

1+00

120
115
110
105
100

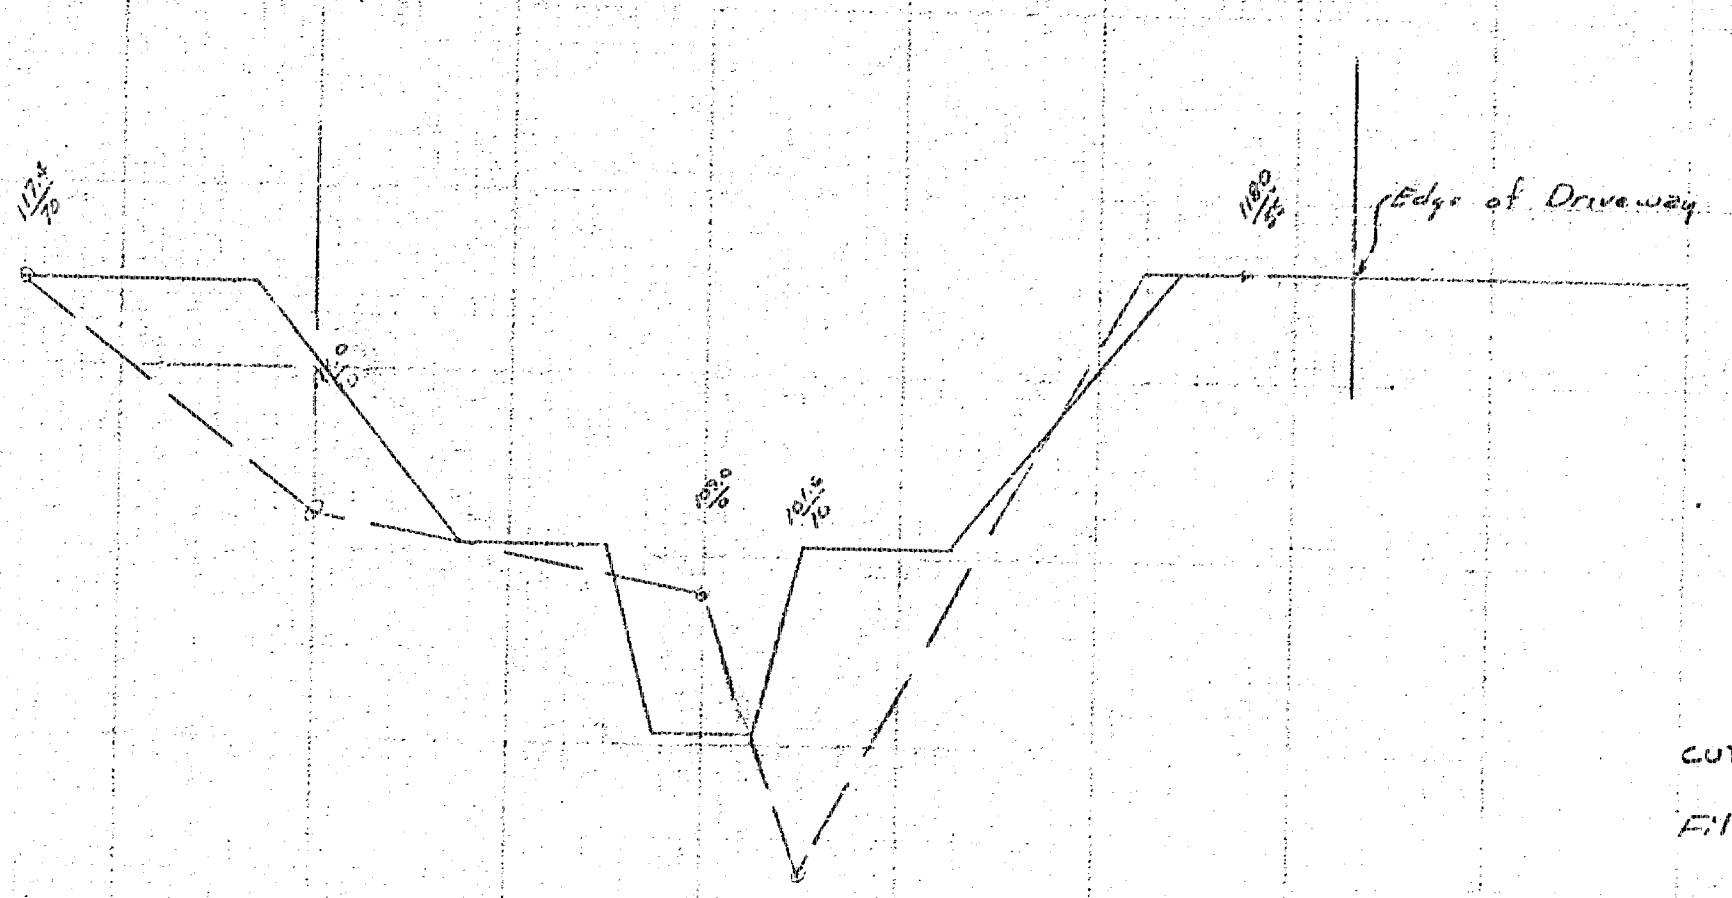

Cut 49.0'
Fill 232.0'

100' x 44.0' = 4400 cu ft
100' x 232.0' = 23200 cu ft

GIANT BRANCH CRO. Wash
To CONF.
Scale
1" = 20' Horiz
1" = 5' Vert