




INDEX OF SHEETS

SHEET NO 1	TITLE SHEET
2	TOPOGRAPHY
3	EASEMENT BOUNDARY
4	PROFILE of SANITARY SEWER
5	PROFILE of STORM SEWER
6	CROSS SECTION STA. 0+00 to 6+75
7	" " STA. 7+00 to 12+00
8	" " STA. 12+30 to 14+40
9	OUTLET
10	INLET
11	PROFILE of SURFACE WATER INLETS
12	SURFACE WATER INLET
13	JUNCTION BOX and BILL of MATERIALS

BEECH STORM SEWER
 (IN TRAVEL AIR CITY ADDITION—833-0)
 (SEDG. CO. ENG. DEPT. PROJECT WORK ORDER NO-SP 597)

CONVENTIONAL SIGNS

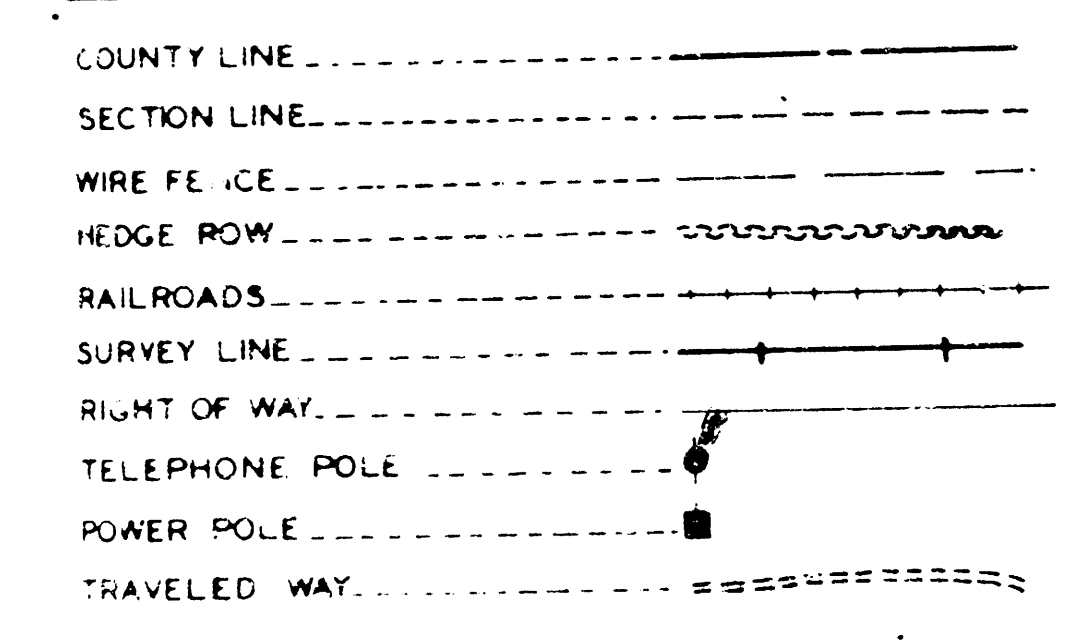

NET LENGTH OF PROJECT	1350.0 FT.	0.255 MILES
NET LENGTH OF BRIDGES	FT.	MILES
NET LENGTH OF ROAD	FT.	MILES
EXCEPTIONS	FT.	MILES
ADDITIONS	FT.	MILES
GROSS LENGTH OF PROJECT	FT.	MILES

PLANS PREPARED BY

SEDGWICK COUNTY ENGR'G. DEPT.
WICHITA, KANSAS
DATE

APPROVED

CHAIRMAN BOARD OF COUNTY COMMISSIONERS

FILED

FILED IN THE OFFICE OF THE SEDGWICK COUNTY CLERK	
COUNTY CLERK	DATE

APPROVED

COUNTY ENGINEER
DATE

APPROVED

DATE


No. 1	Sheet	1 of 1
5	Length	174' 2 1/2"

Topog - Location of ditch, utilities, buildings etc.
 Beech Plant
 E. of Webb Road and N. of Central Avenue
 In
 Travel Air City Add.




Scale - 1" = 50'-0"

Surveyed G.F. Hwang - 9-12-61
 Plotted E.L. Wood - 9-28-61

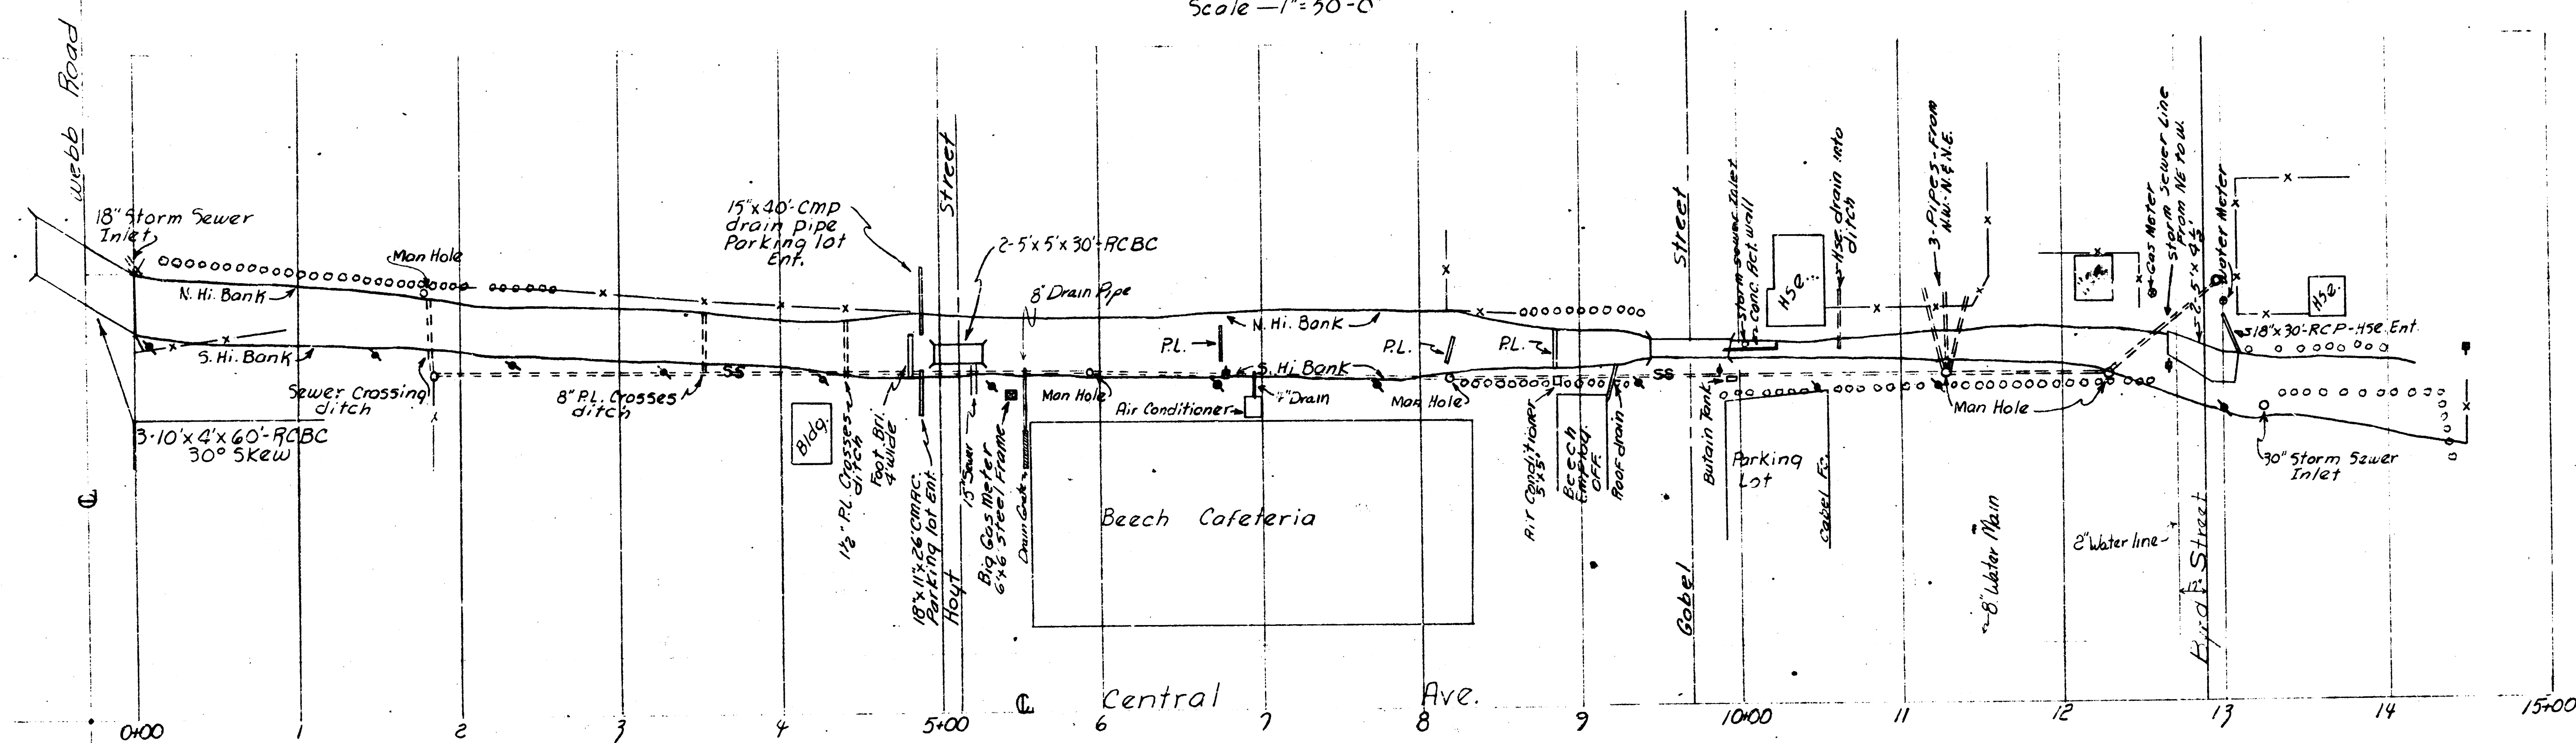

Road # 833-0

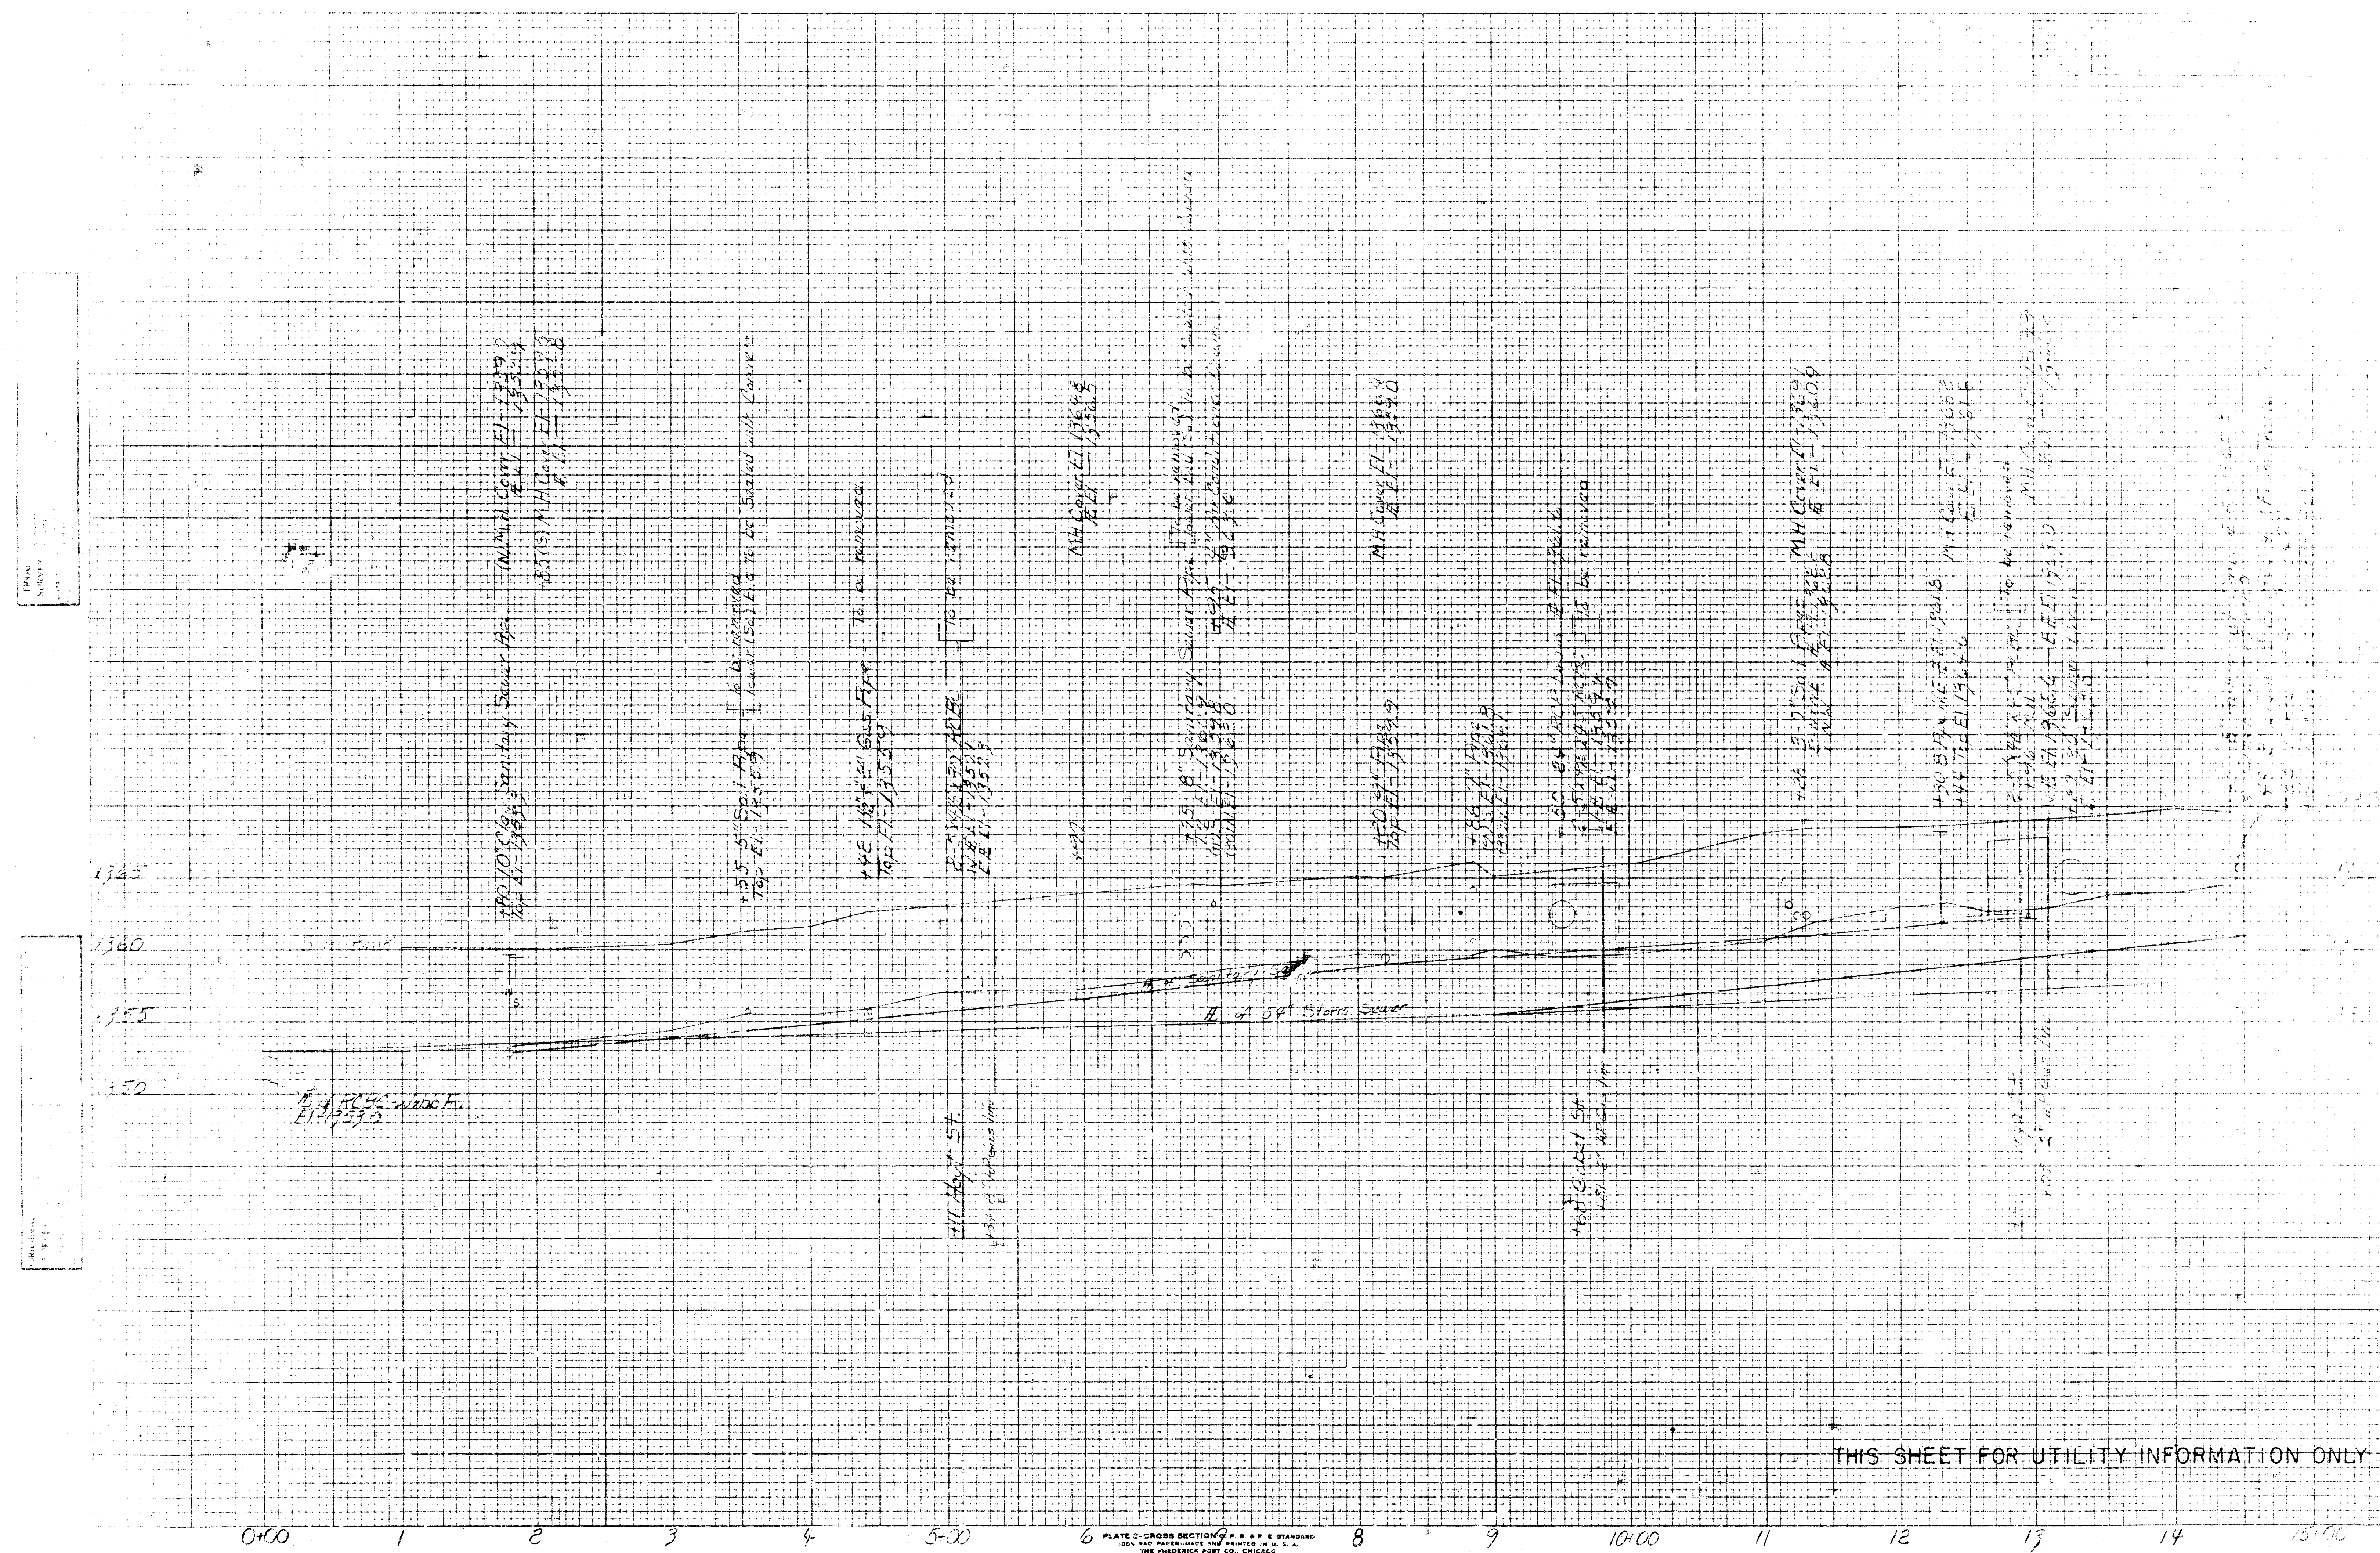

ORIGINAL NOTE BOOK	DATE 1921	BY J. H. HARRIS	DATE 1921	BY J. H. HARRIS
NO.	AREA CHECKED	NO.	AREA CHECKED	NO.

ORIGINAL NOTE BOOK	DATE 1921	BY J. H. HARRIS	DATE 1921	BY J. H. HARRIS
NO.	AREA CHECKED	NO.	AREA CHECKED	NO.


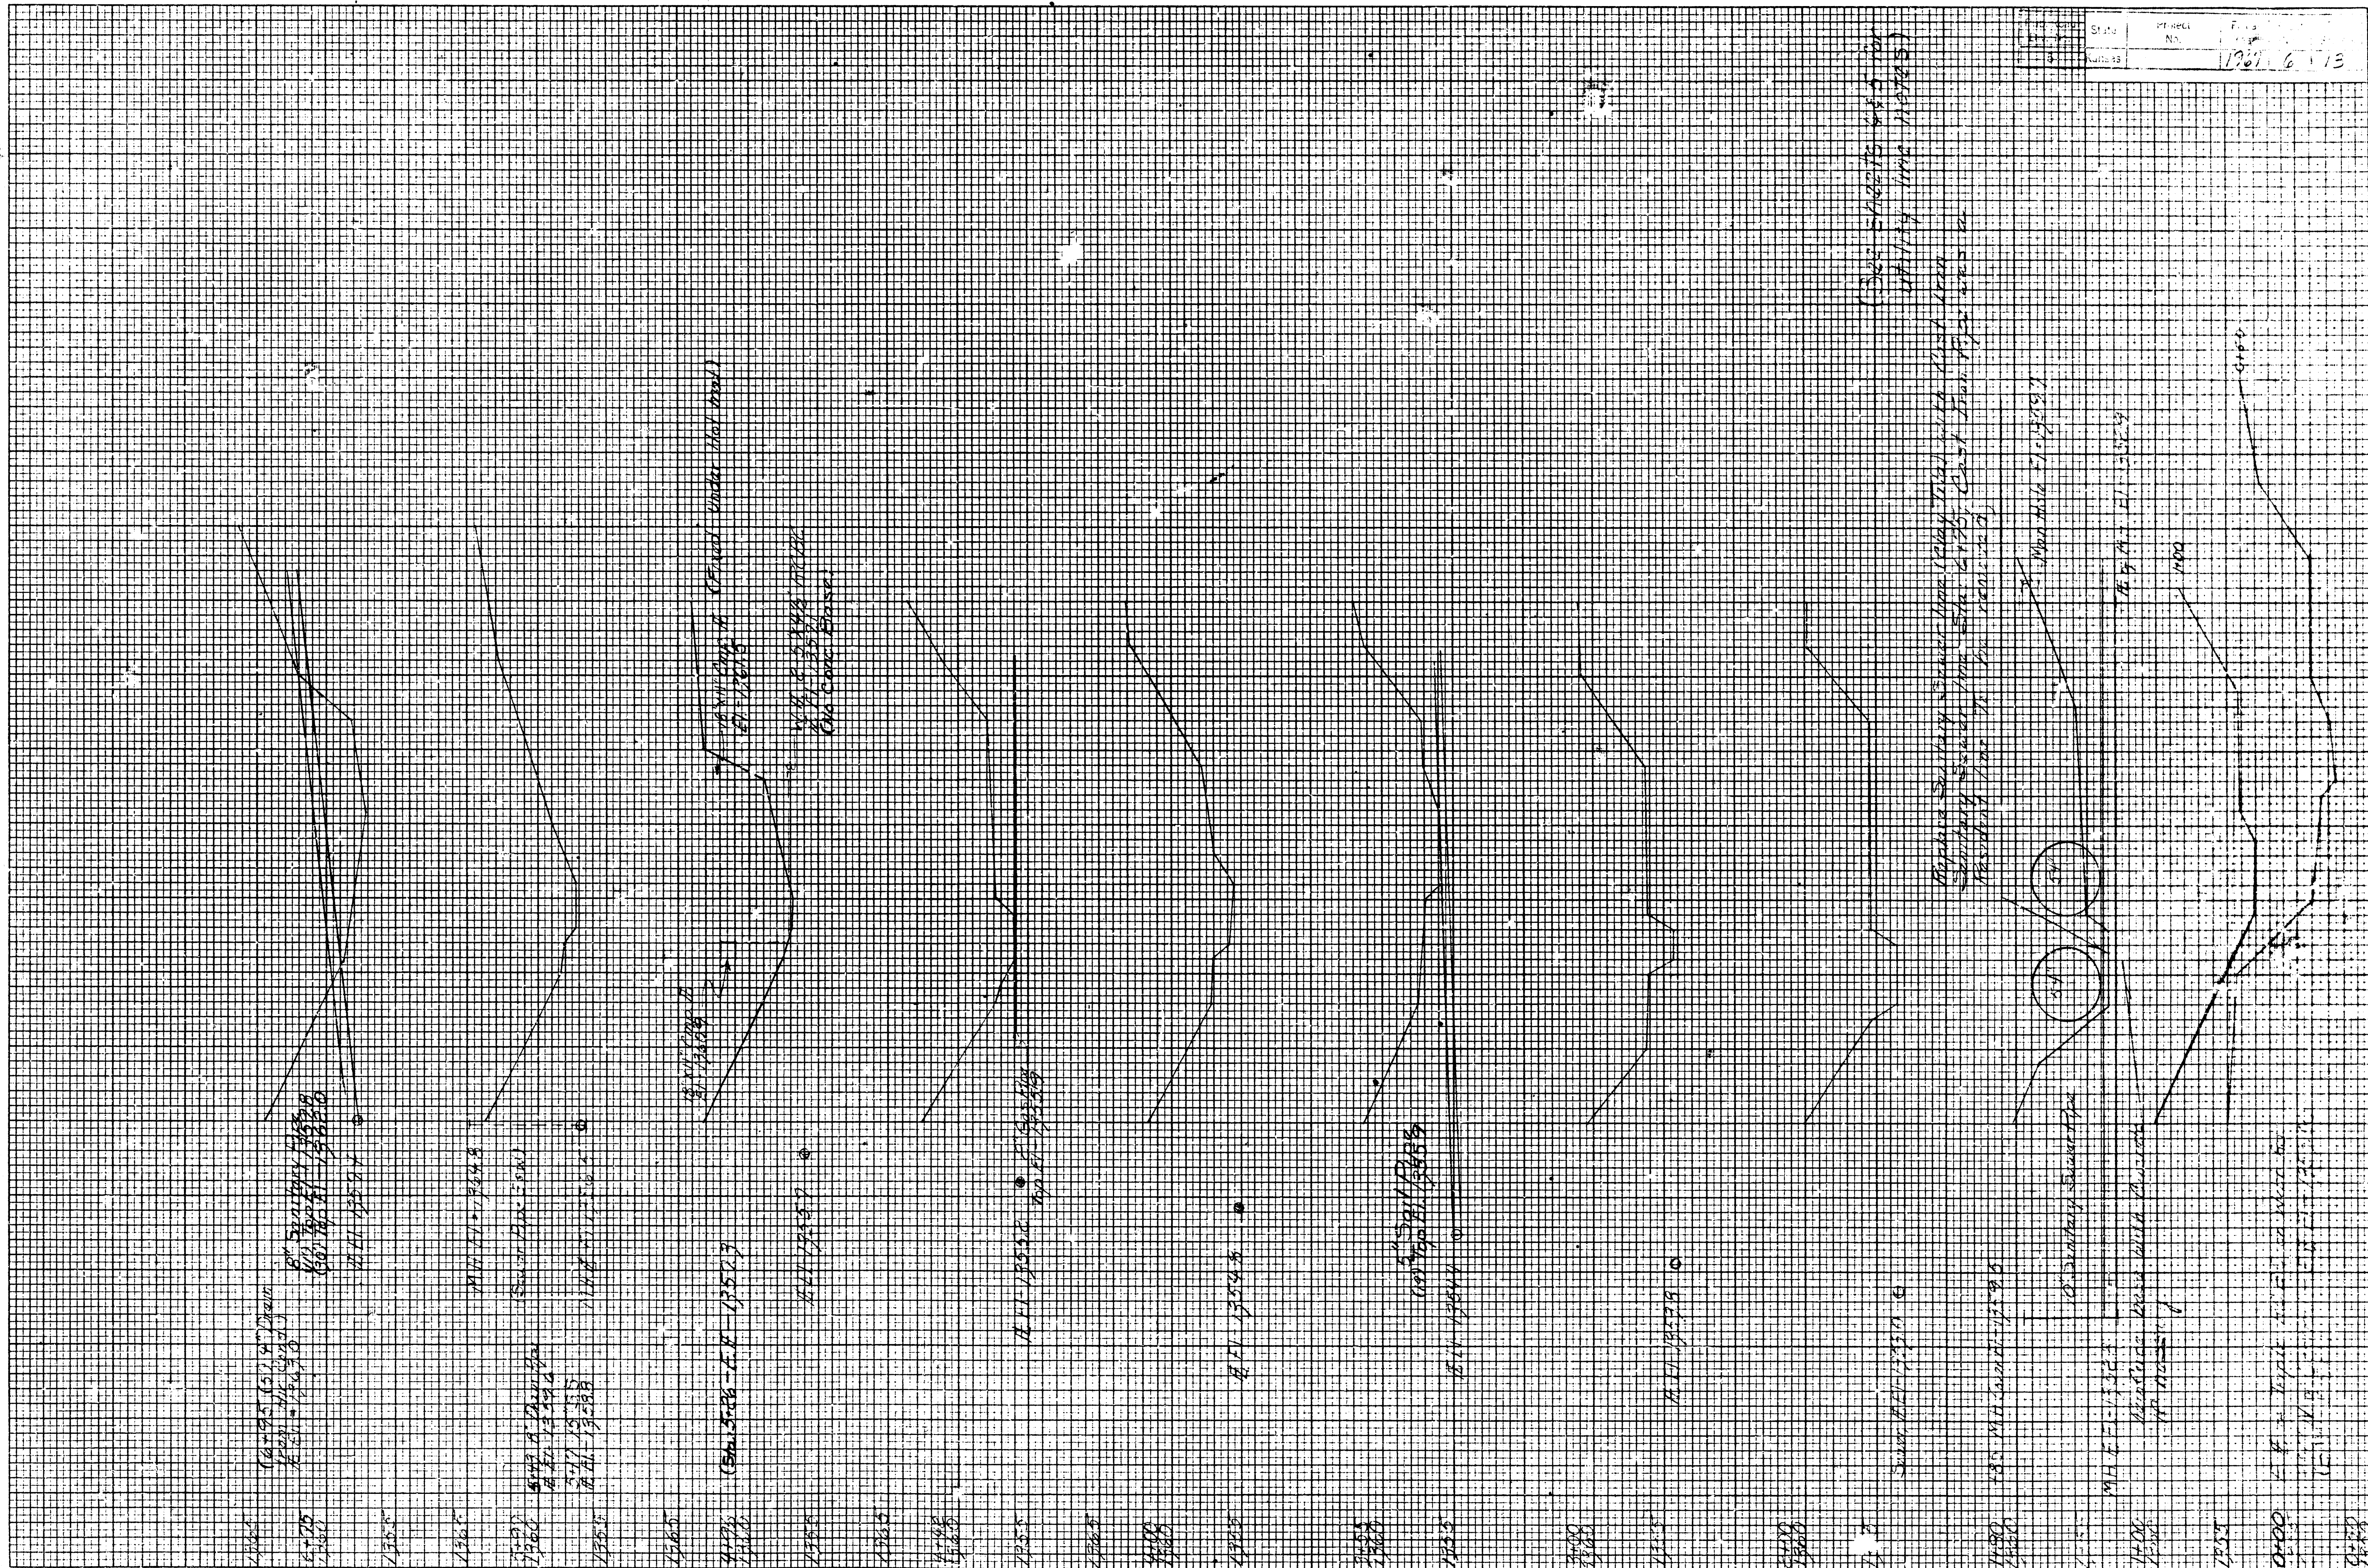


PLATE 3 - CROSS SECTION

Drainage Ditch, a Travel Facility, from Victoria to Central

ORIGINAL SURVEY NOTE BOOK NO.	BY	DATE
FINAL SURVEY NOTE BOOK NO.	BY	DATE

ORIGINAL SURVEY NOTE BOOK NO.	BY	DATE
FINAL SURVEY NOTE BOOK NO.	BY	DATE


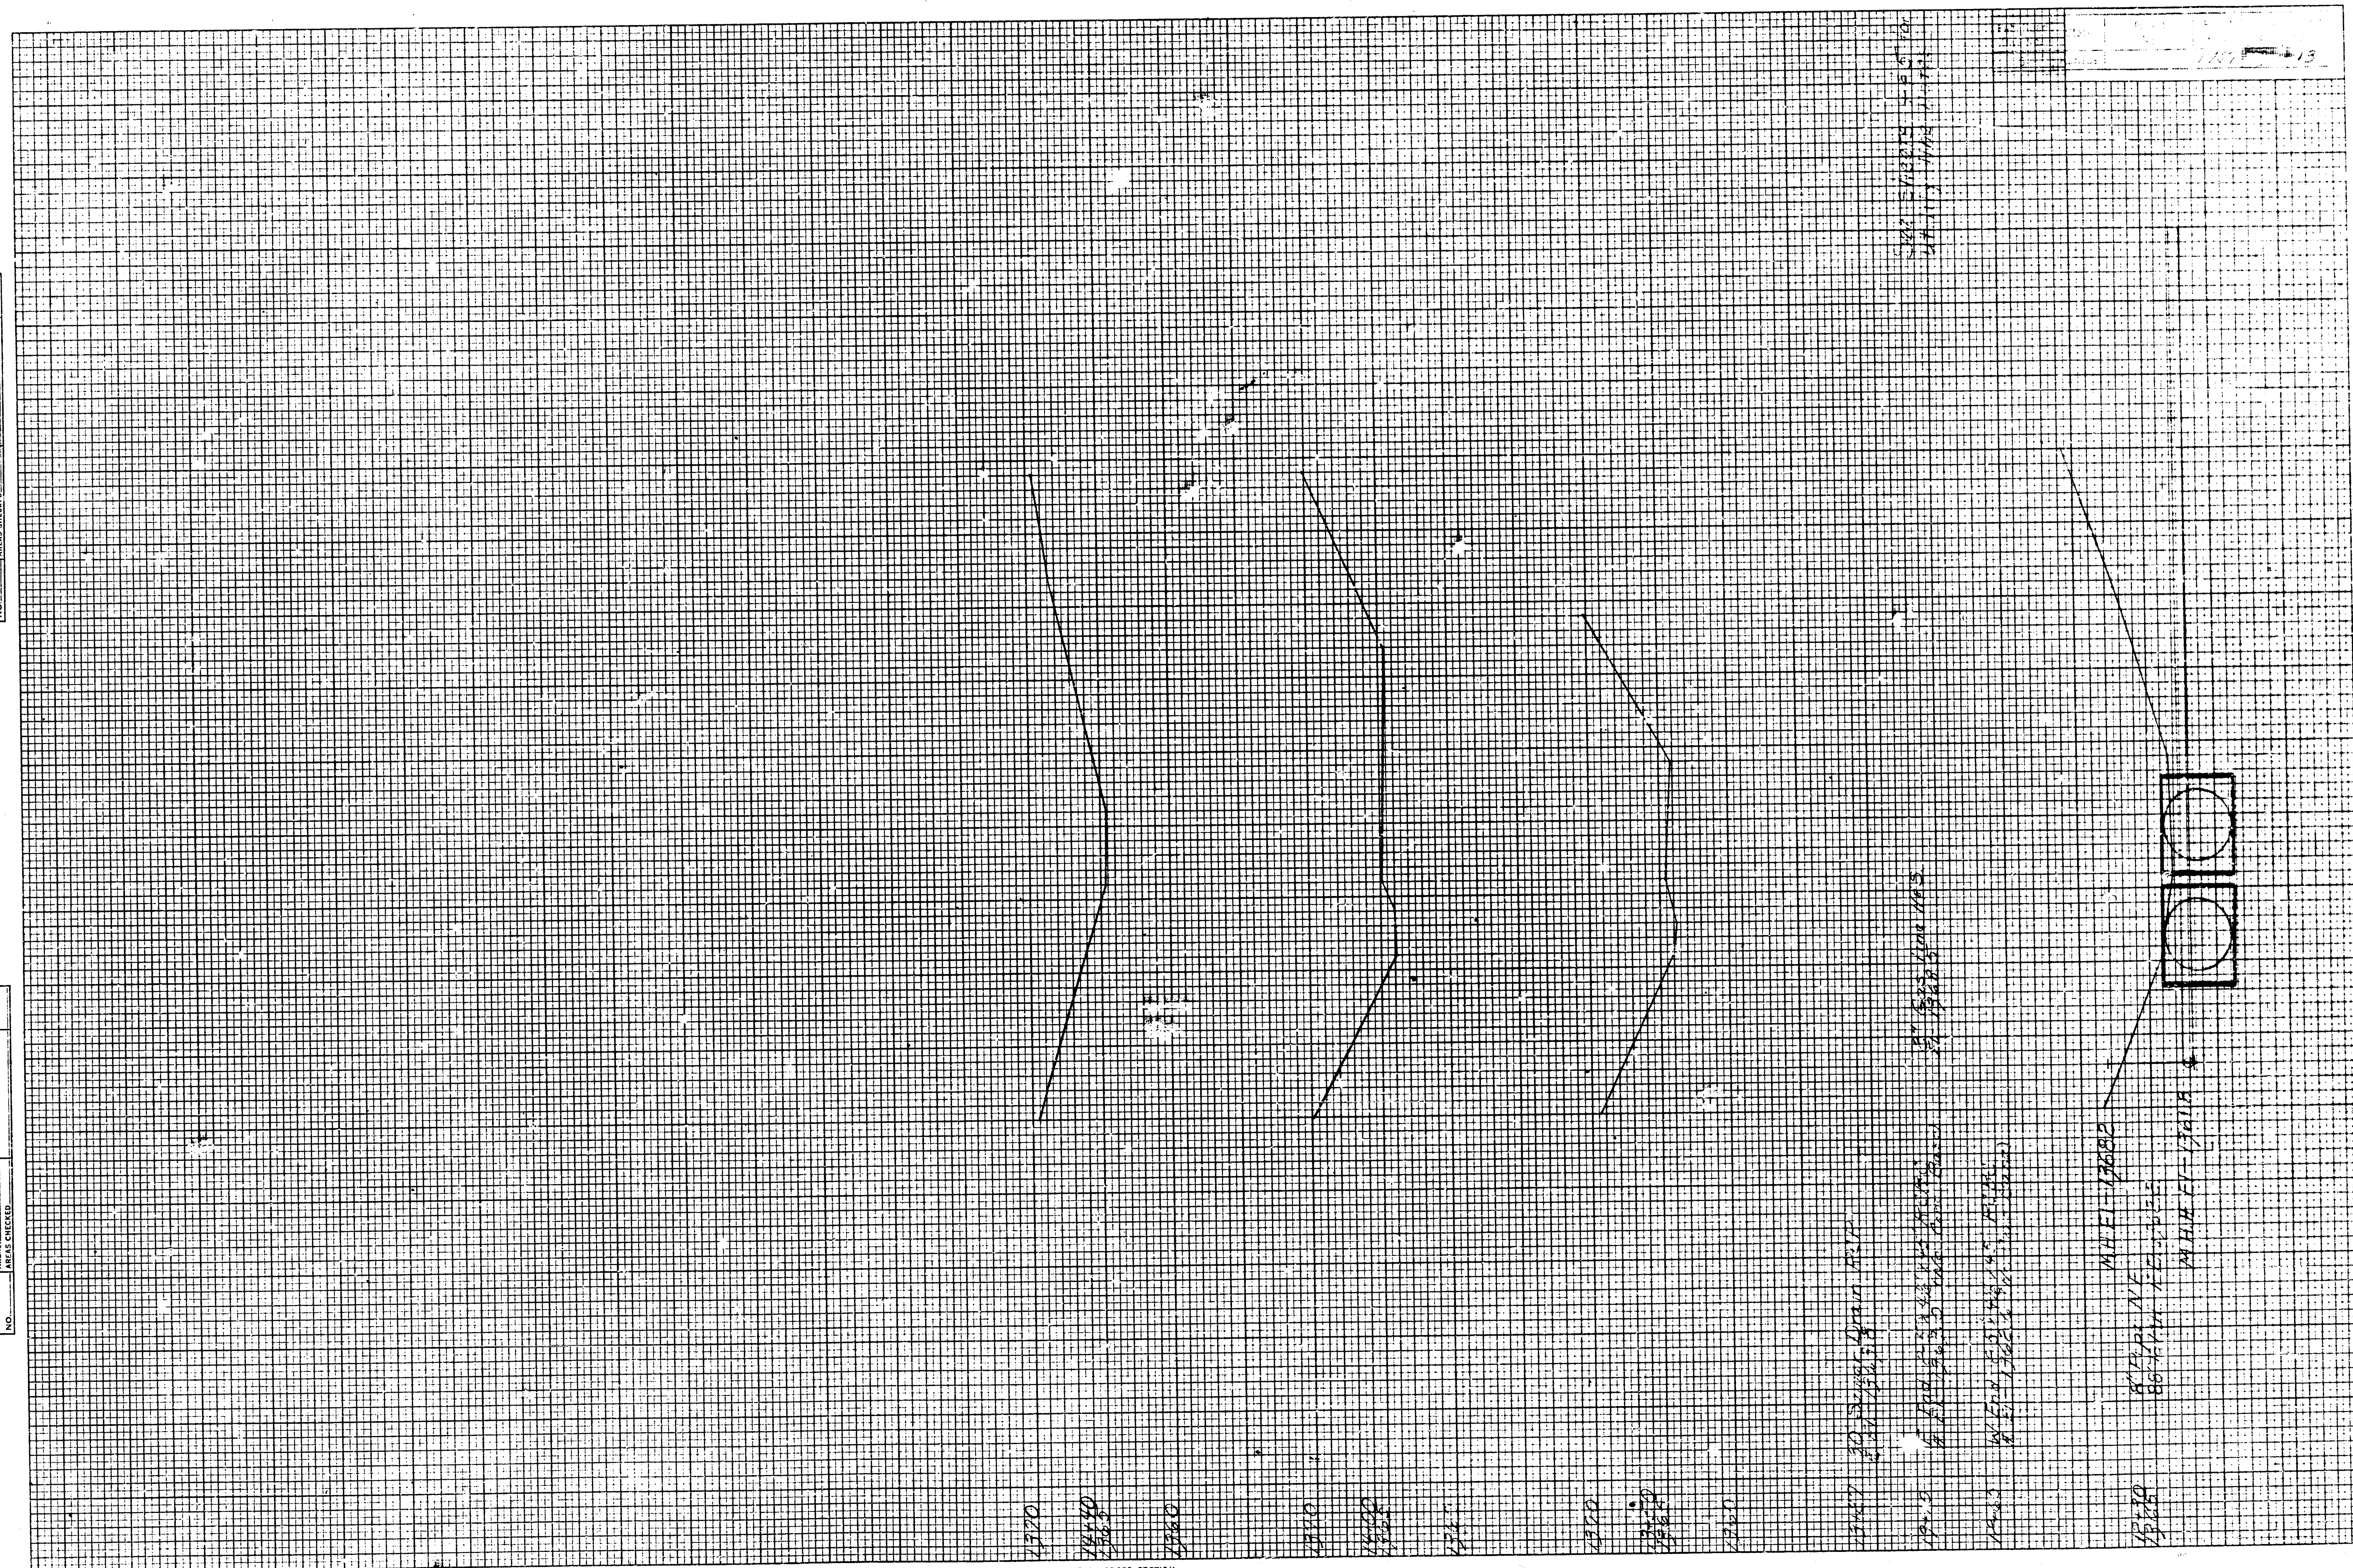


BRUNING CO. 12-03

PLATE 3 - CROSS SECTION
DRAWN BY

Sheet 3 of 3



ORIGINAL	DATE
SURVIVED	BY
PLOTTED	
TEMP. PLATE	
NOTE BOOK	
AREAS	
ART'S CHECKED	

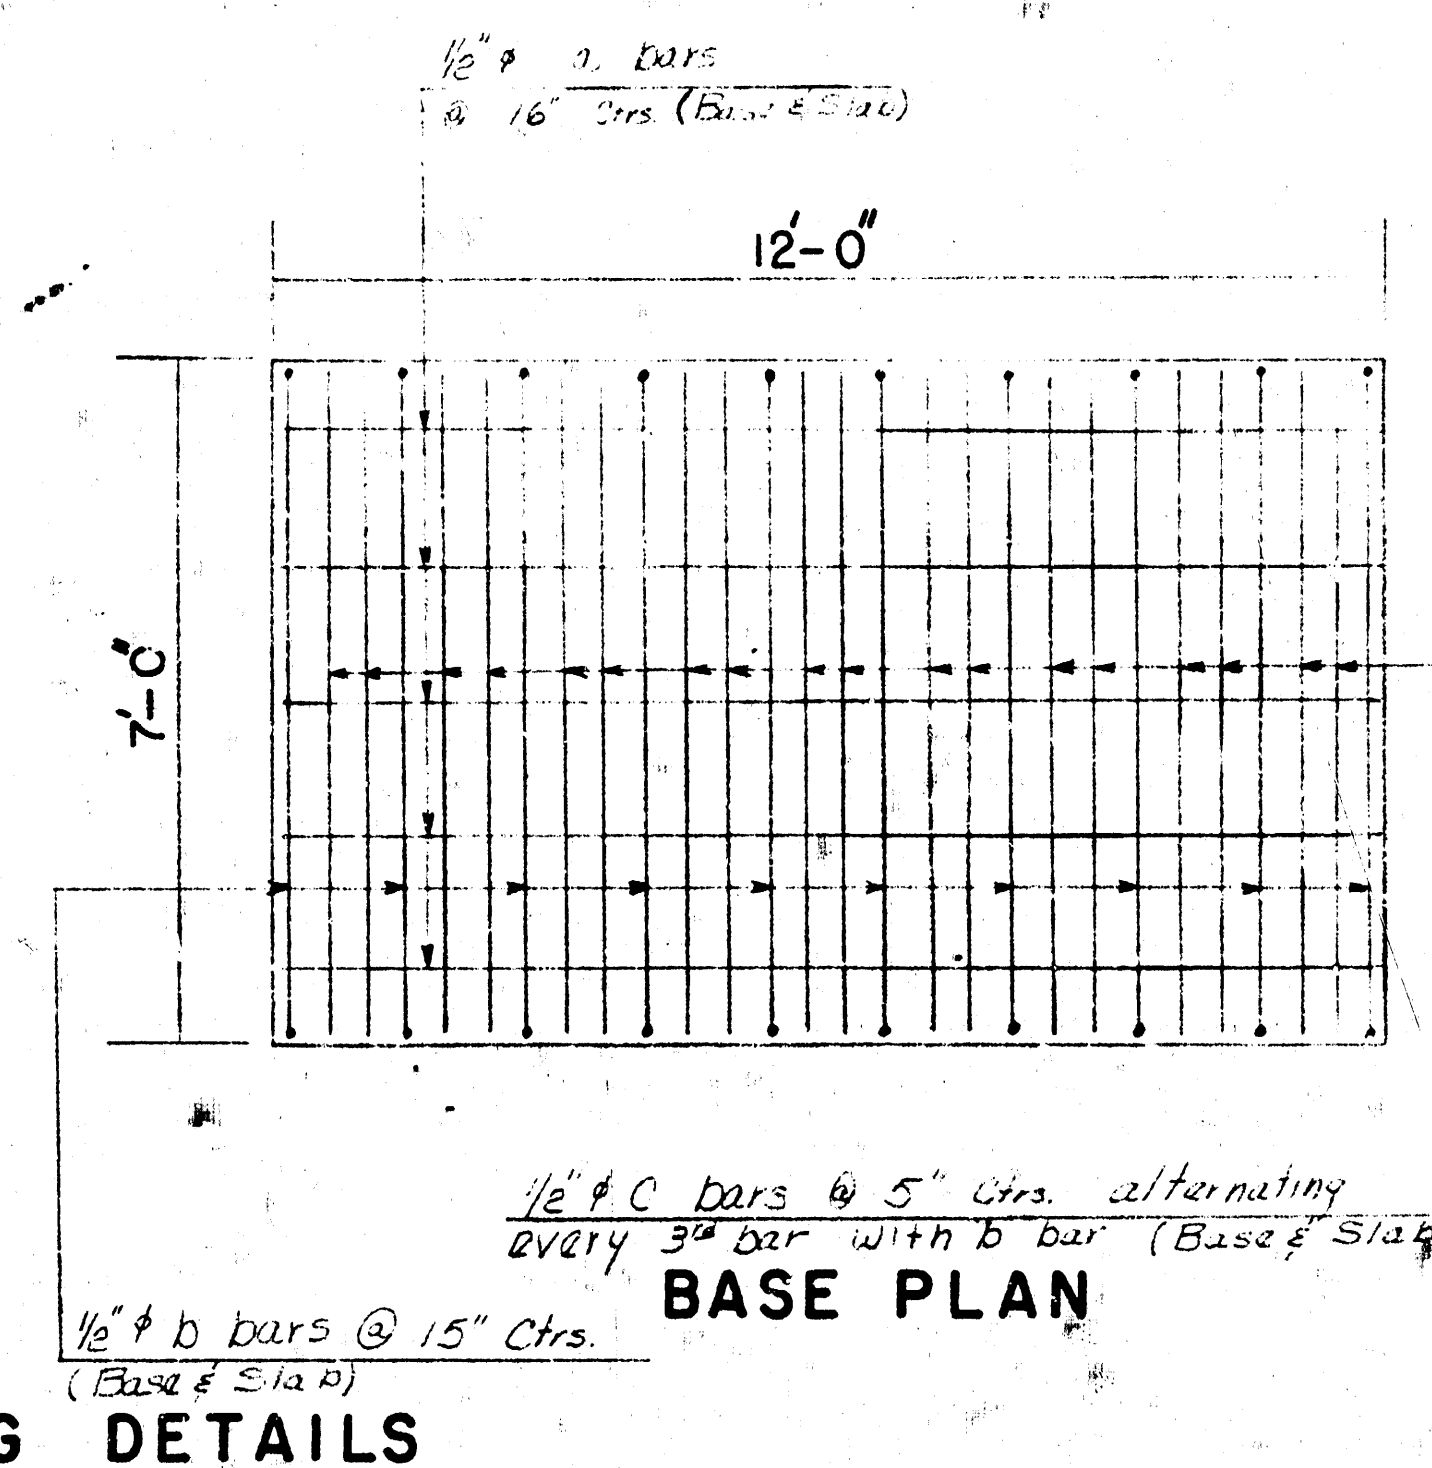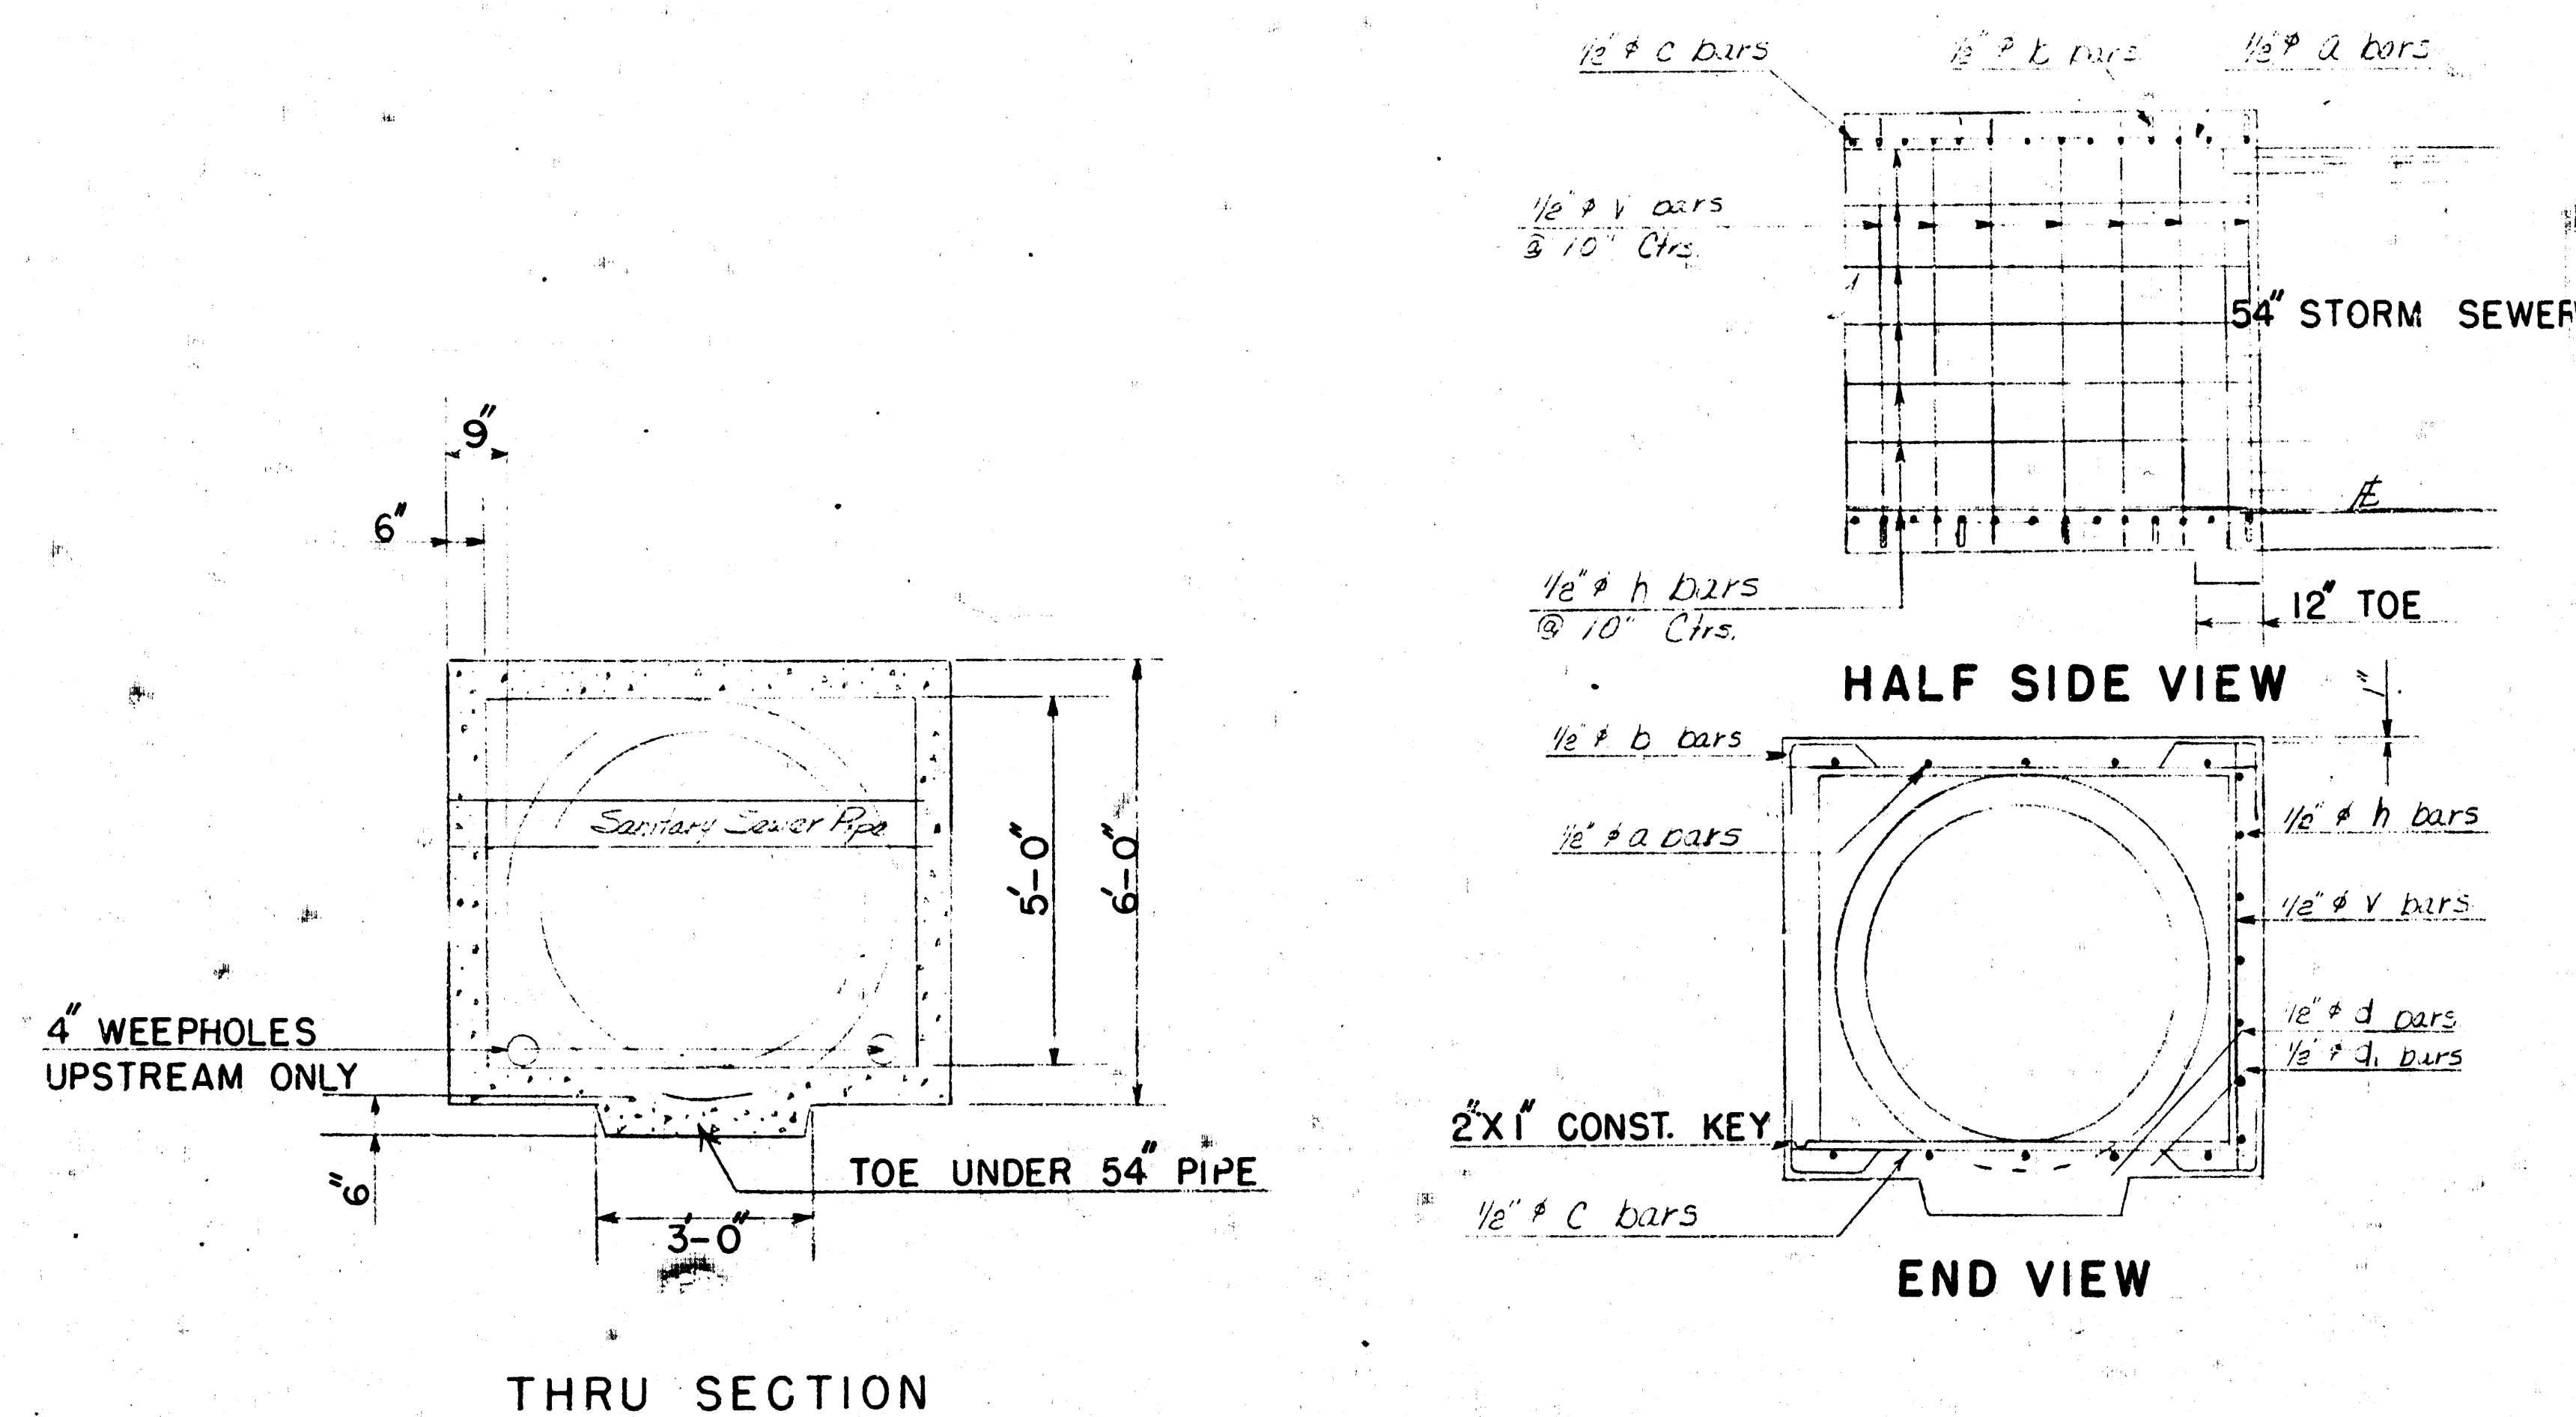

REINFORCING DETAILS

BILL OF MATERIALS

54" STORM SEWER PIPE	2654 LIN. FT.
REINFORCING STEEL	5355 LBS.
CLASS A CONCRETE	75.8 CU. YDS.
GRAVEL	650 CU. YDS.
30" R.C.S.P.	60 LIN. FT.
18" "	10 " "
18" C.M.P.	10 " "

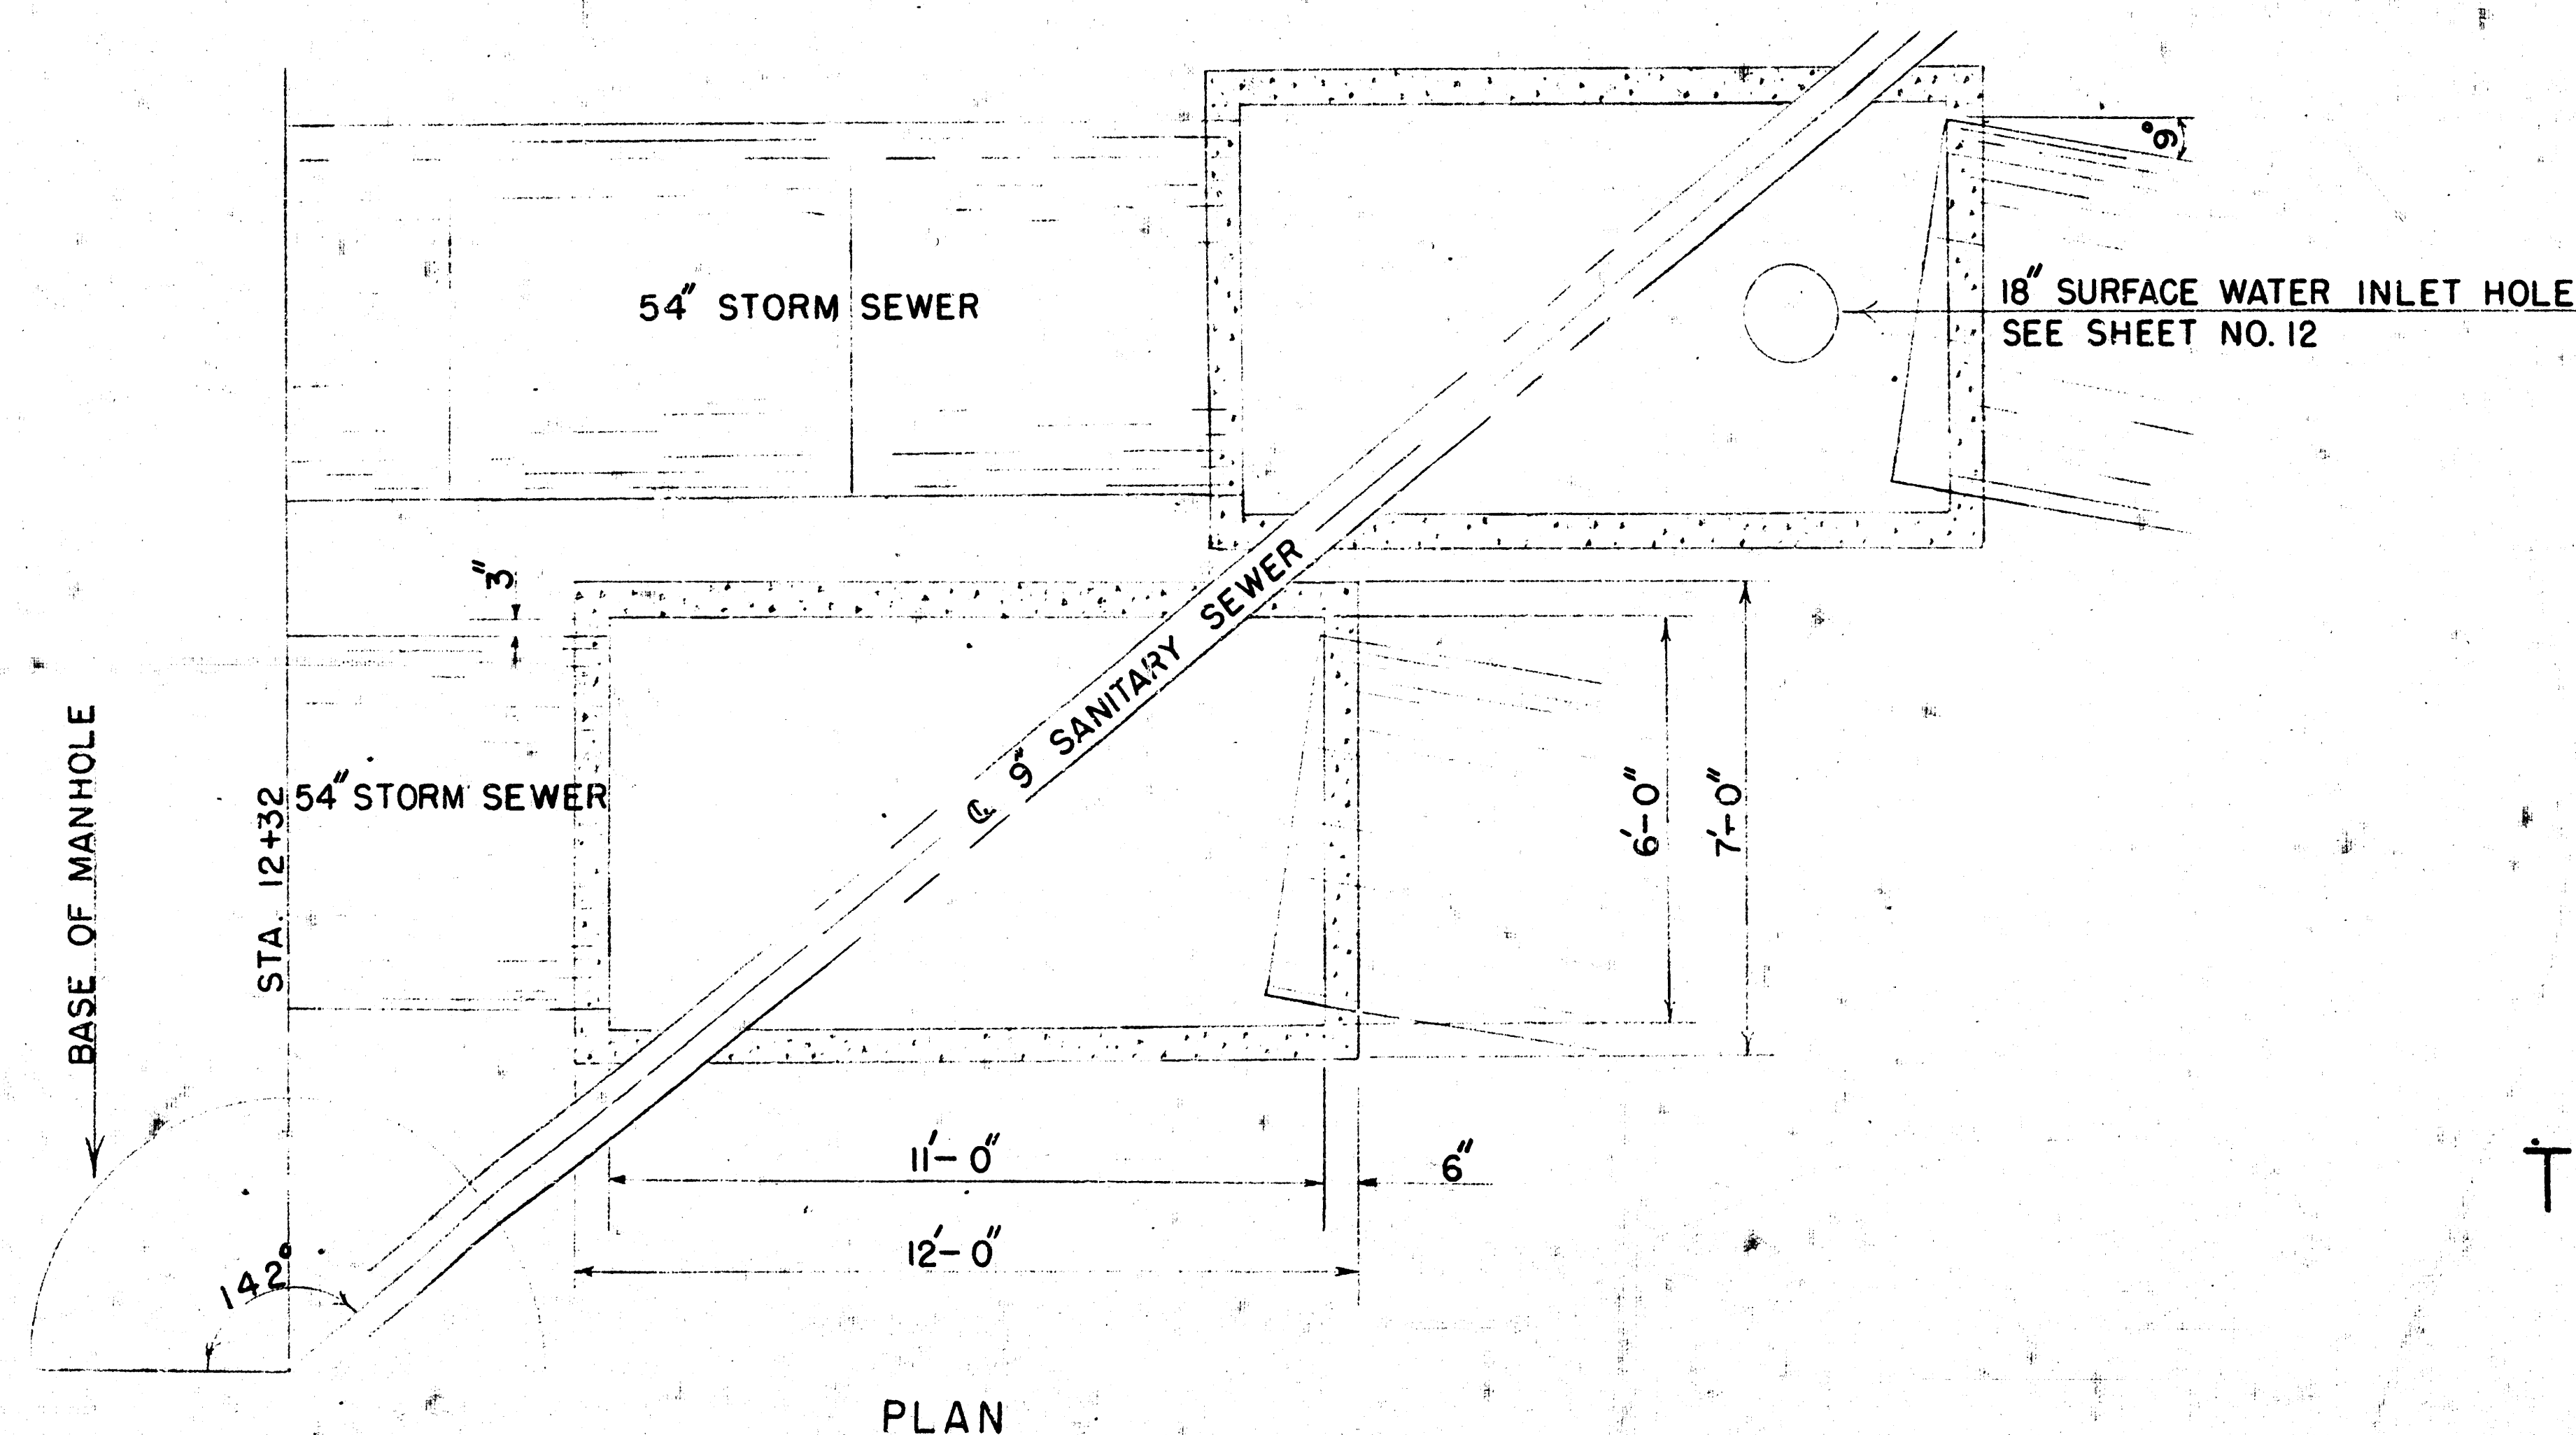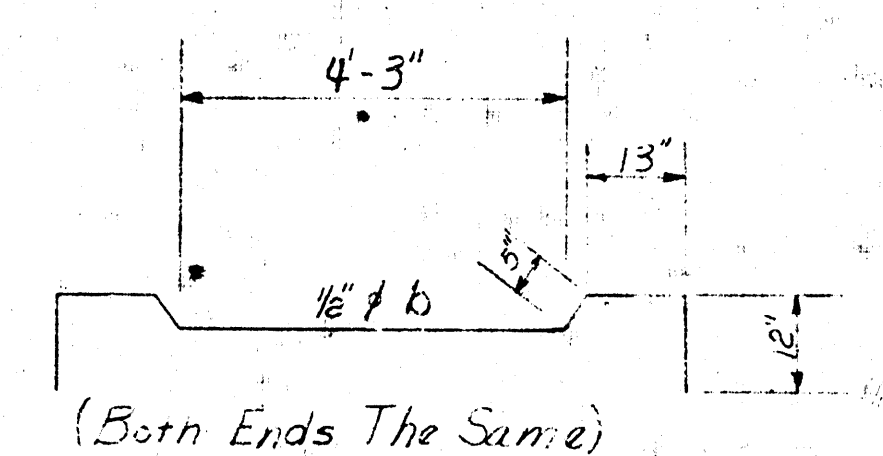

TWO-6X5X12 CONC. JUNCTION BOXES