

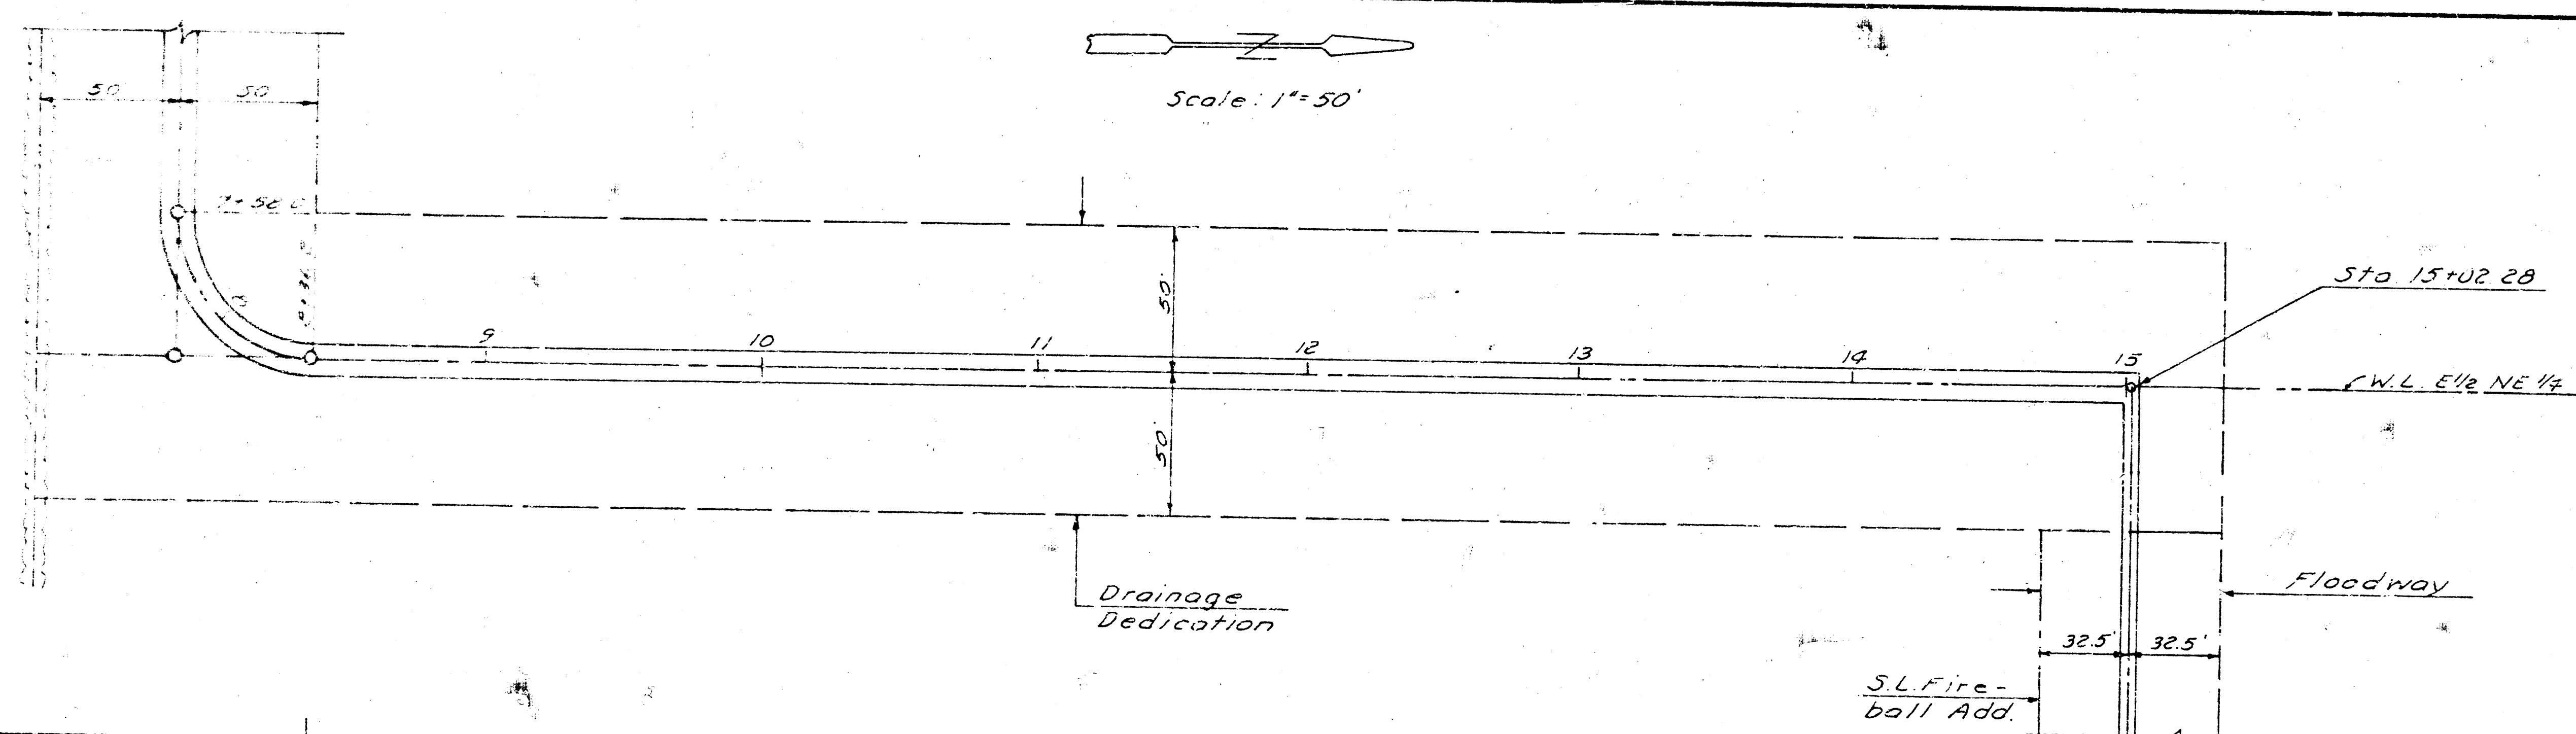
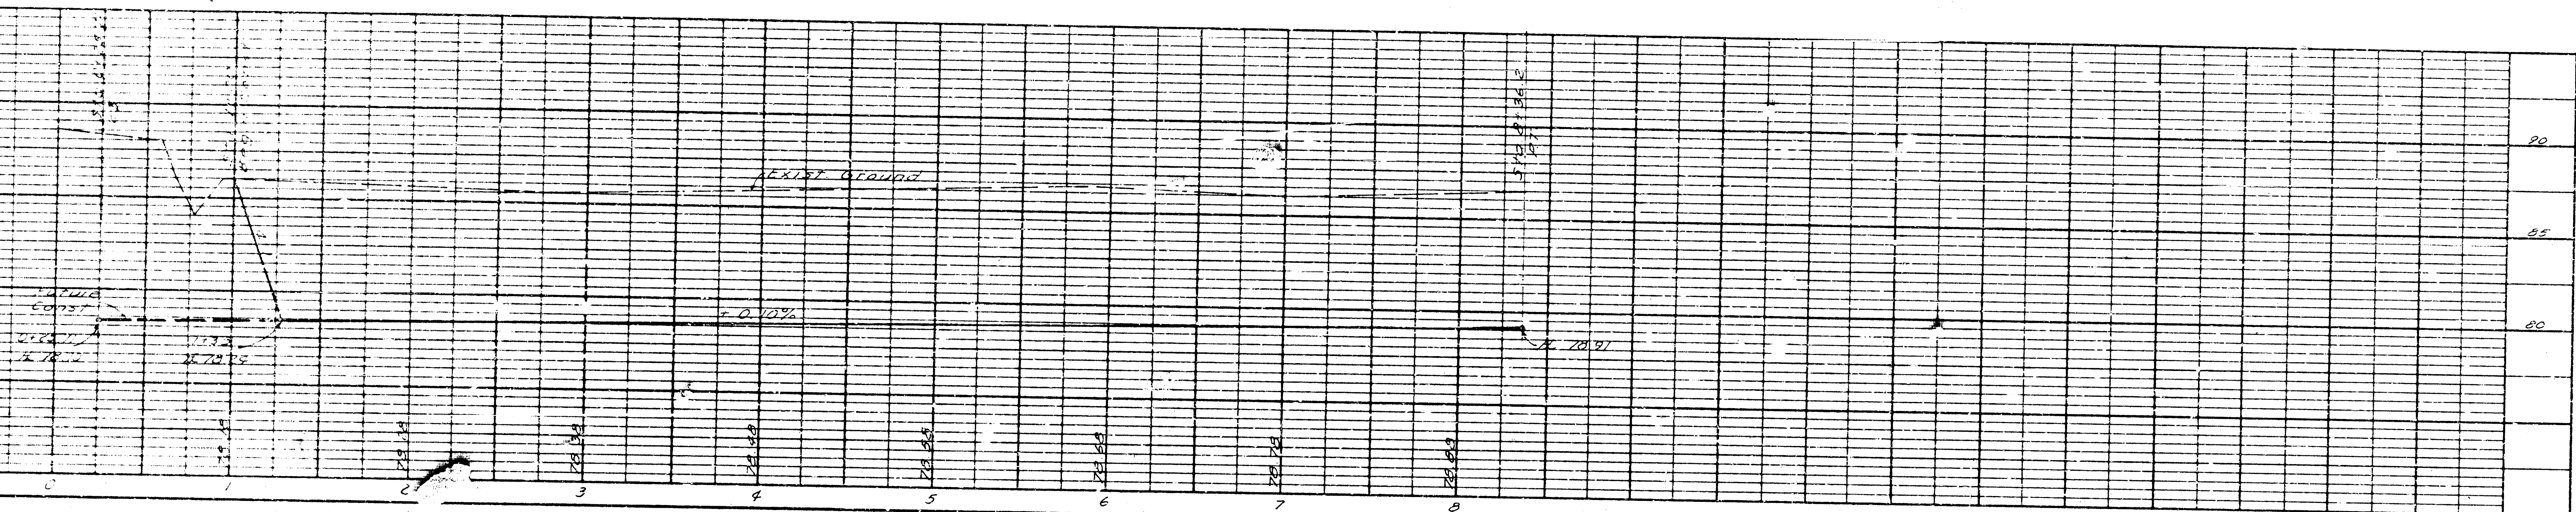


FIREBALL ADDITION
PLAN-PROFILE
DRAINAGE DITCH

FIREBALL GRADING SECTION

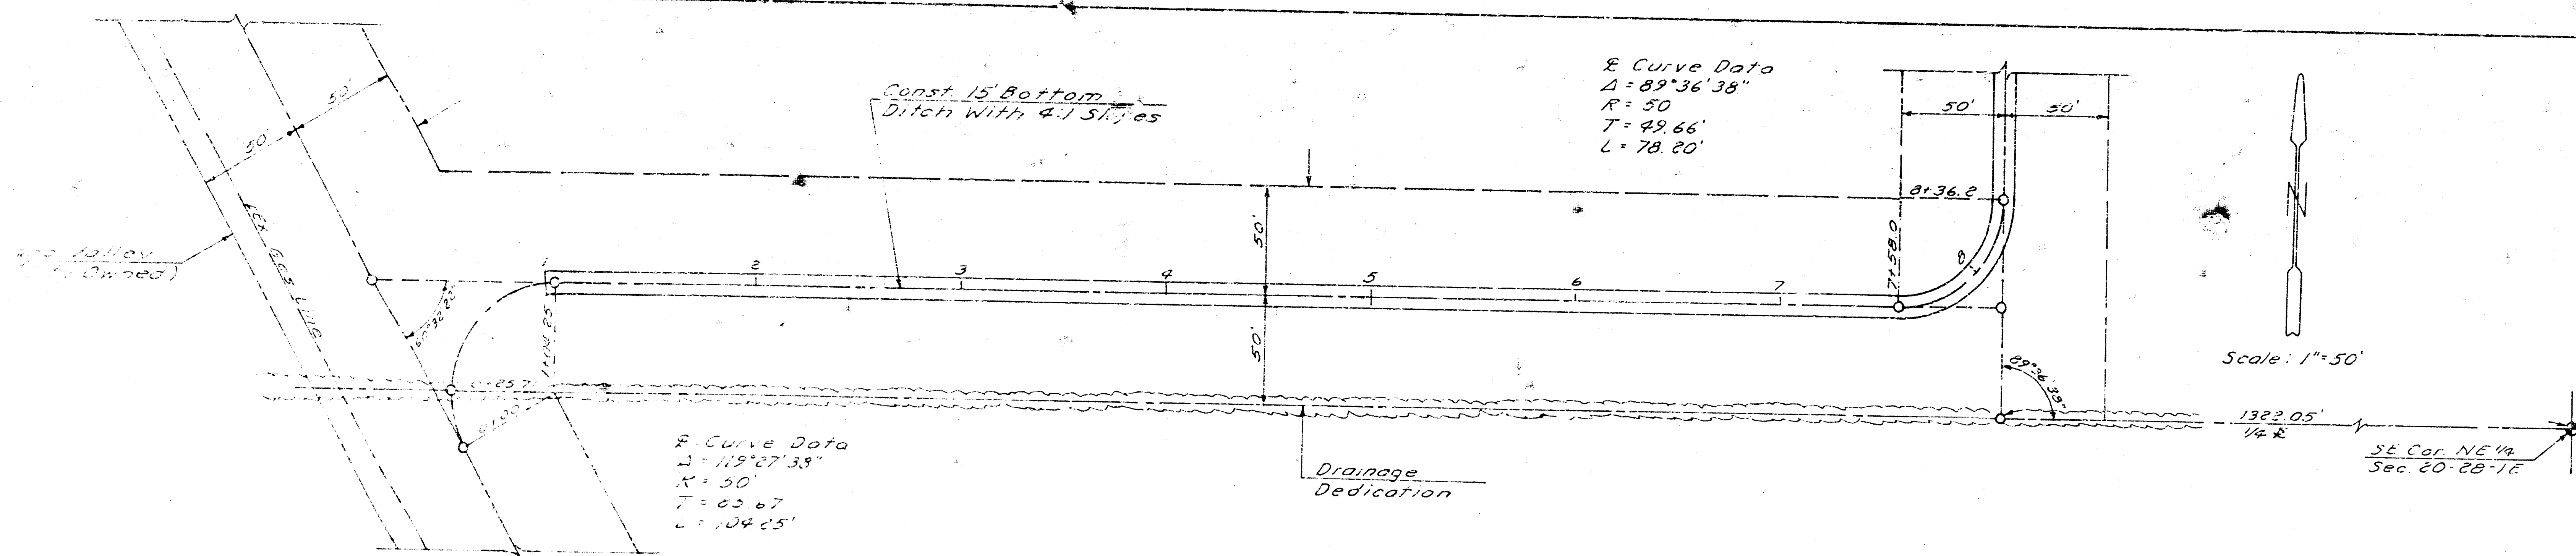

FIREBALL GRADING SECTION

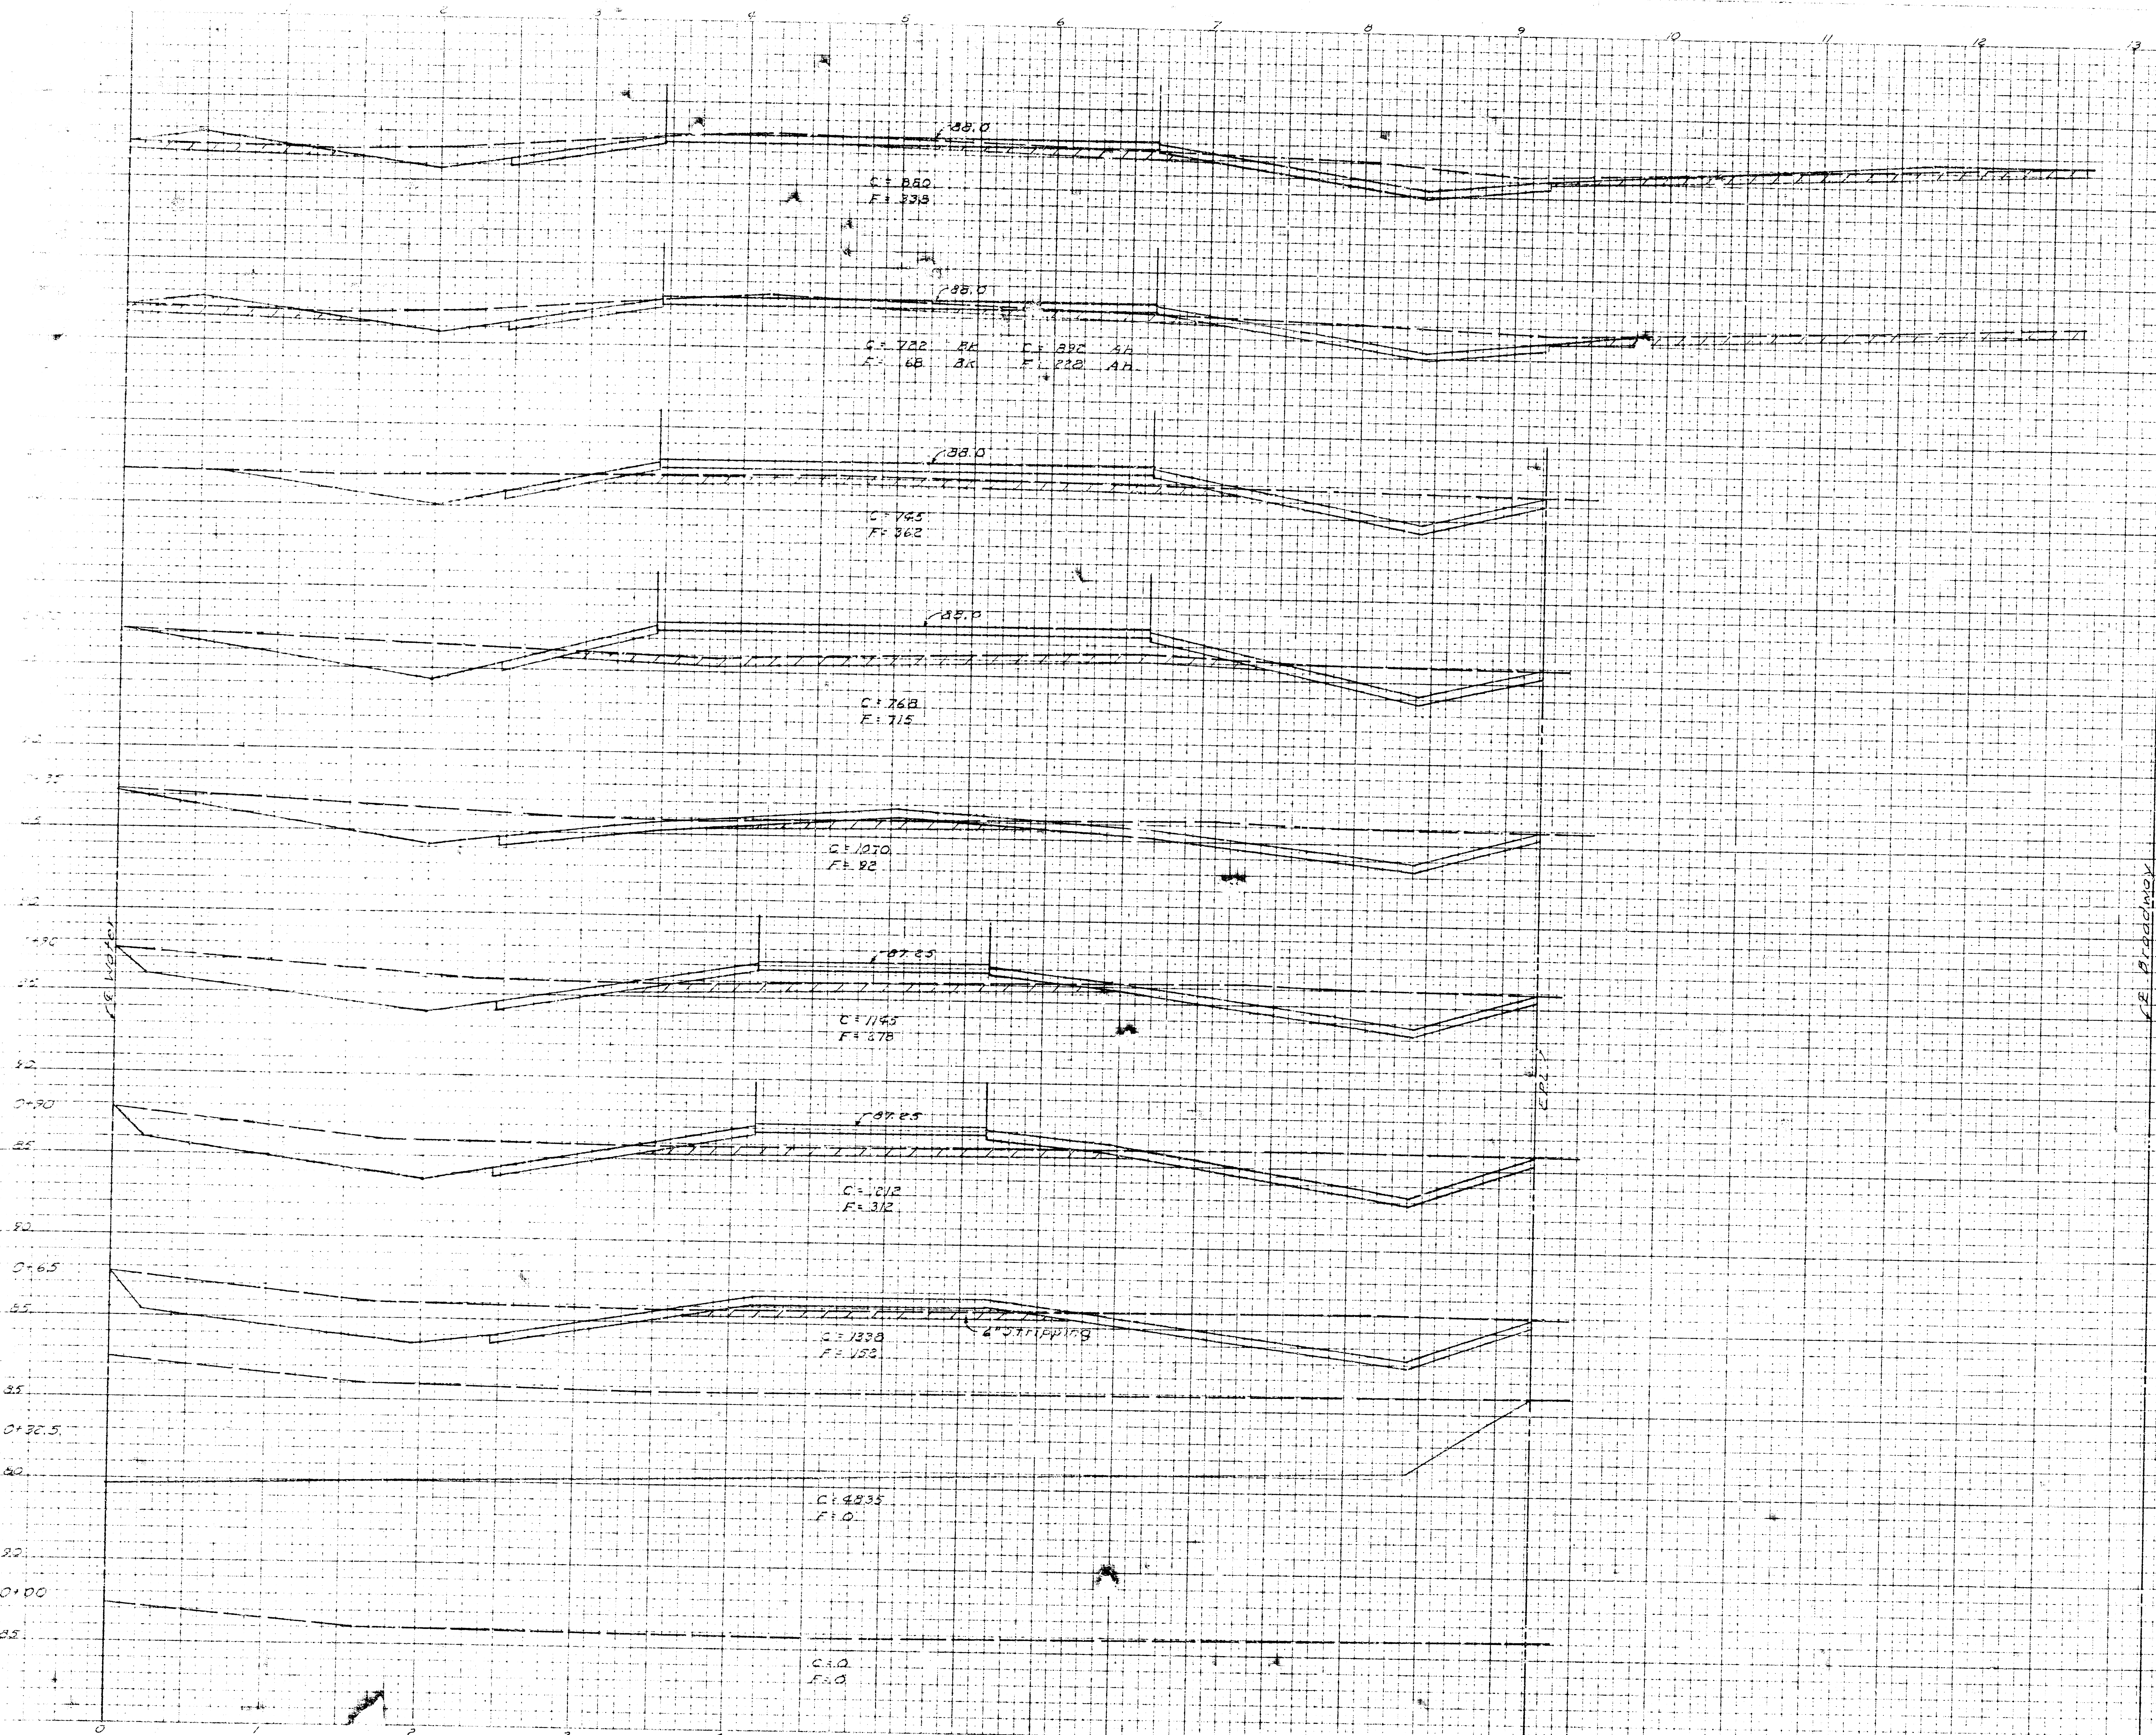