
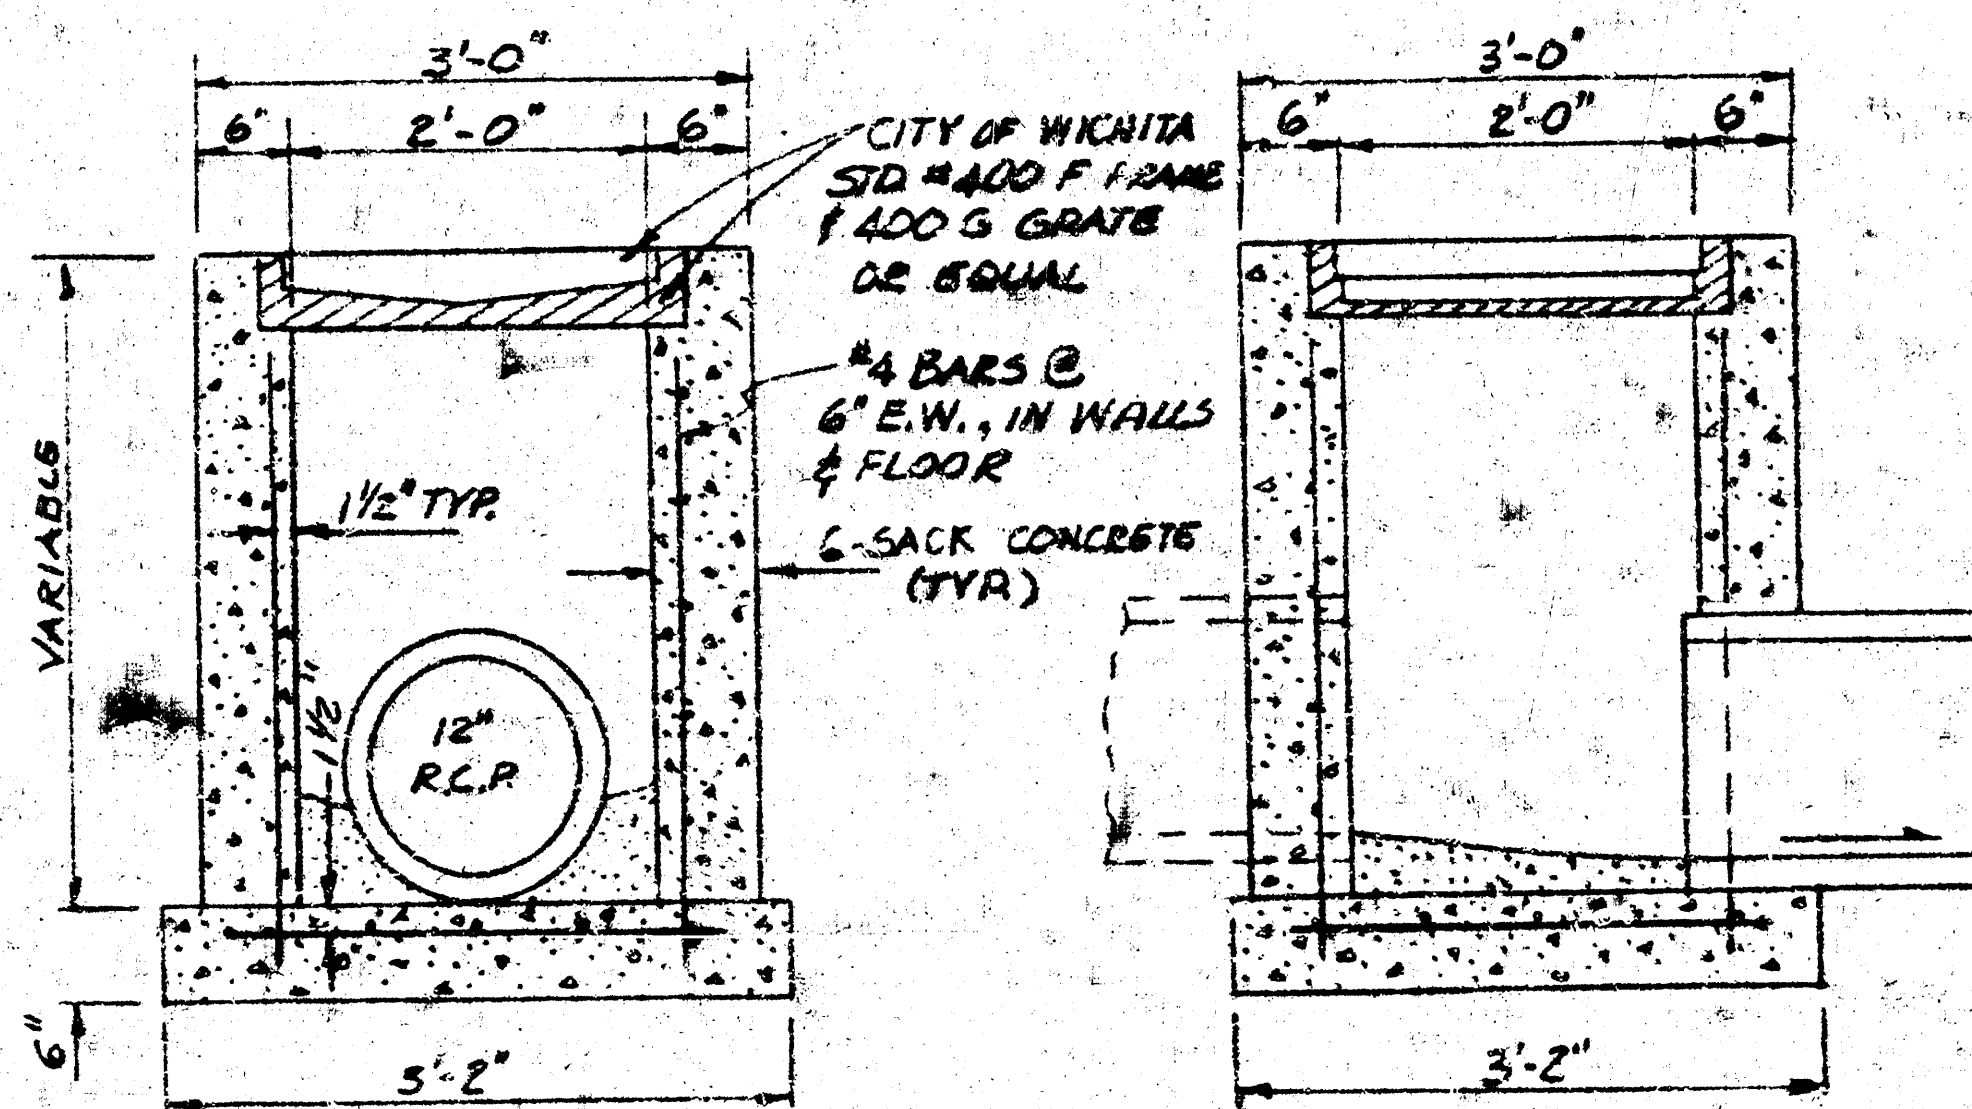


PLAN	DATE	BY
	SURVEYED	
	NOTES BOOK	
	NO.	

PROFILE	DATE	BY
	SURVEYED	
	NOTES BOOK	
	NO.	

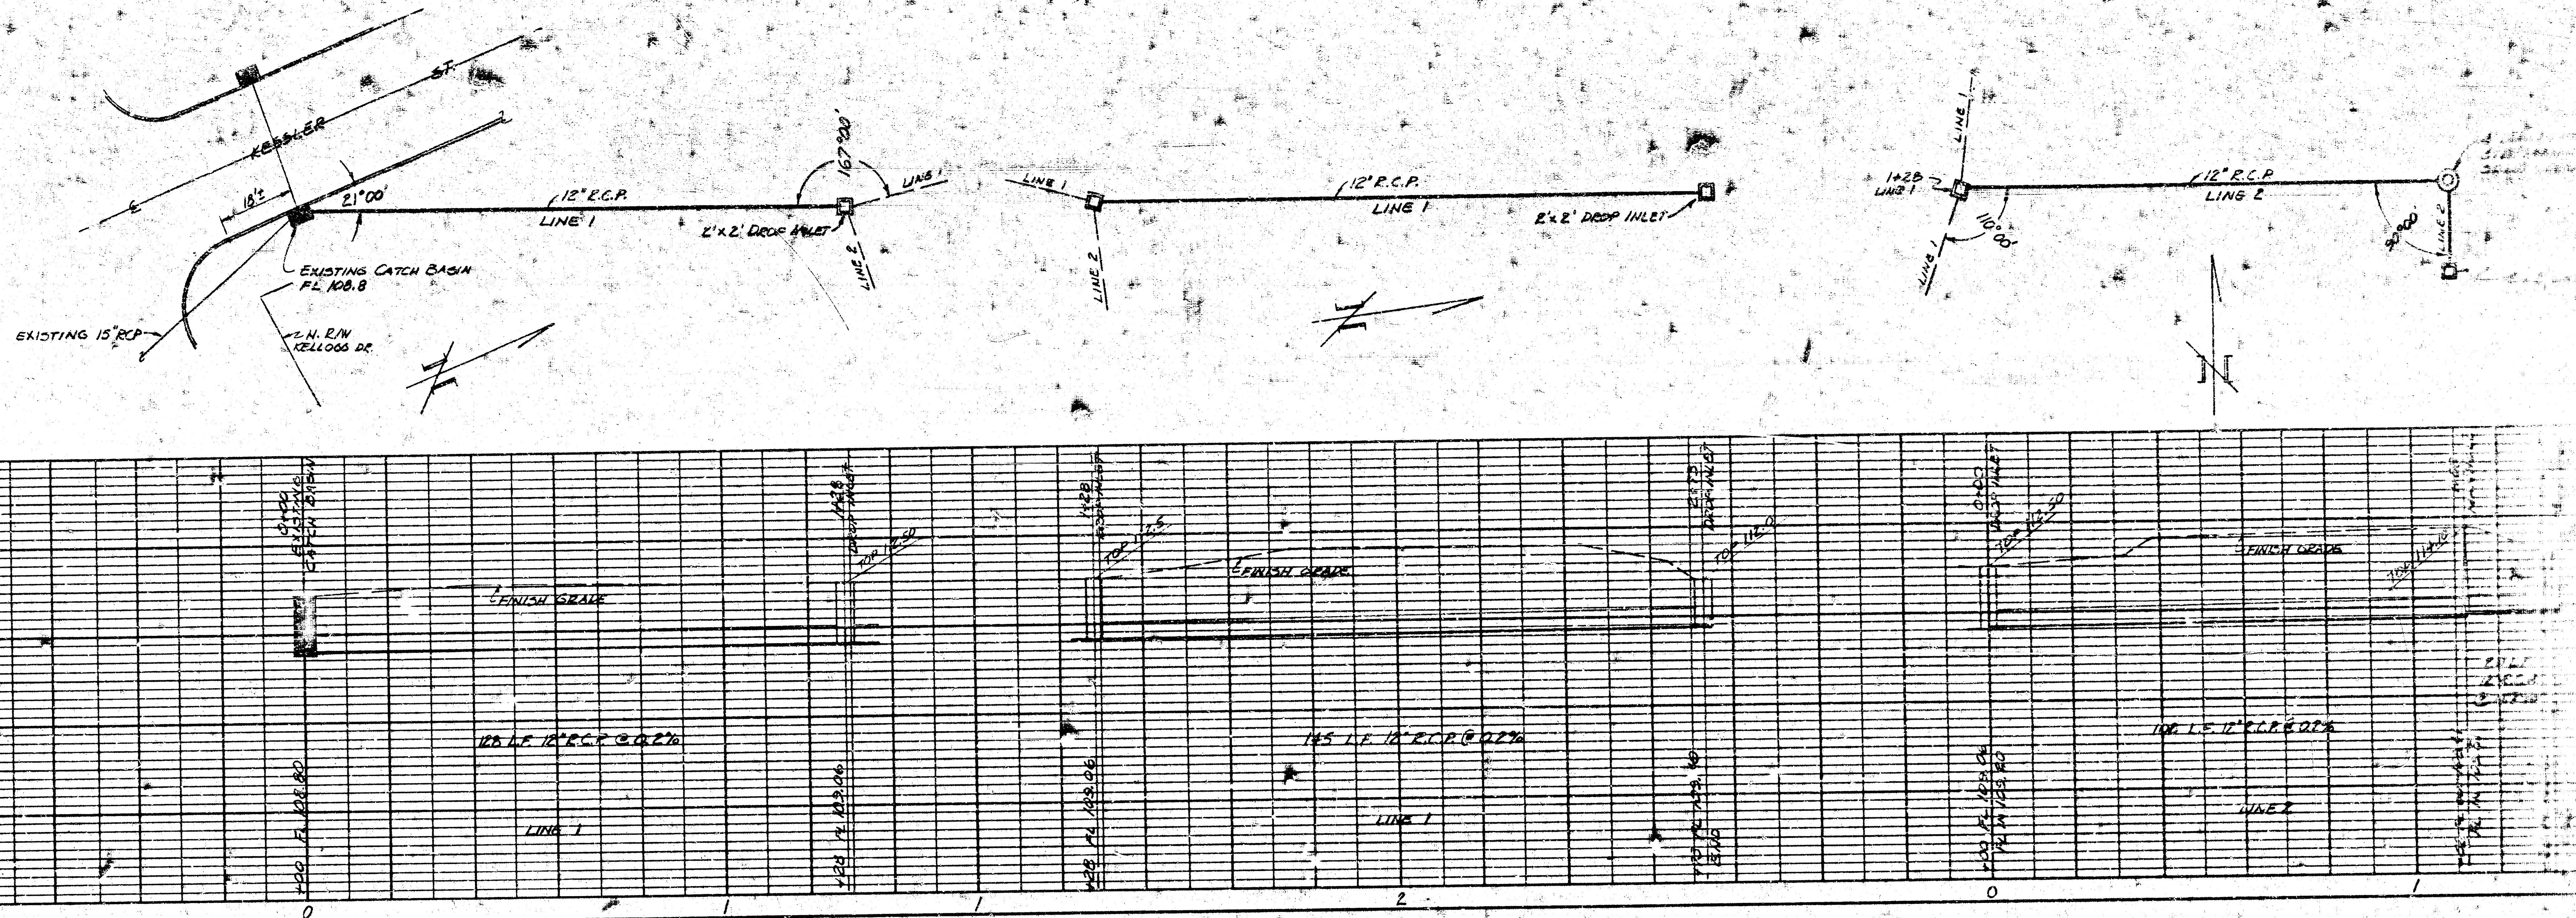


REINFORCED CONCRETE DROP INLET
(ALTERNATE)

- NOTES:
1. MANHOLE TO BE 4' DIA. BRICK, WICHITA STANDARD DESIGN.
 2. DROP INLET CATCH BASINS TO BE WICHITA STANDARD DESIGN OR (ALTERNATE) CATCH BASINS SHALL BE REINFORCED CONCRETE W/ 6\"/>

2/21/74

James T. Jody

SCALE
1\"/>

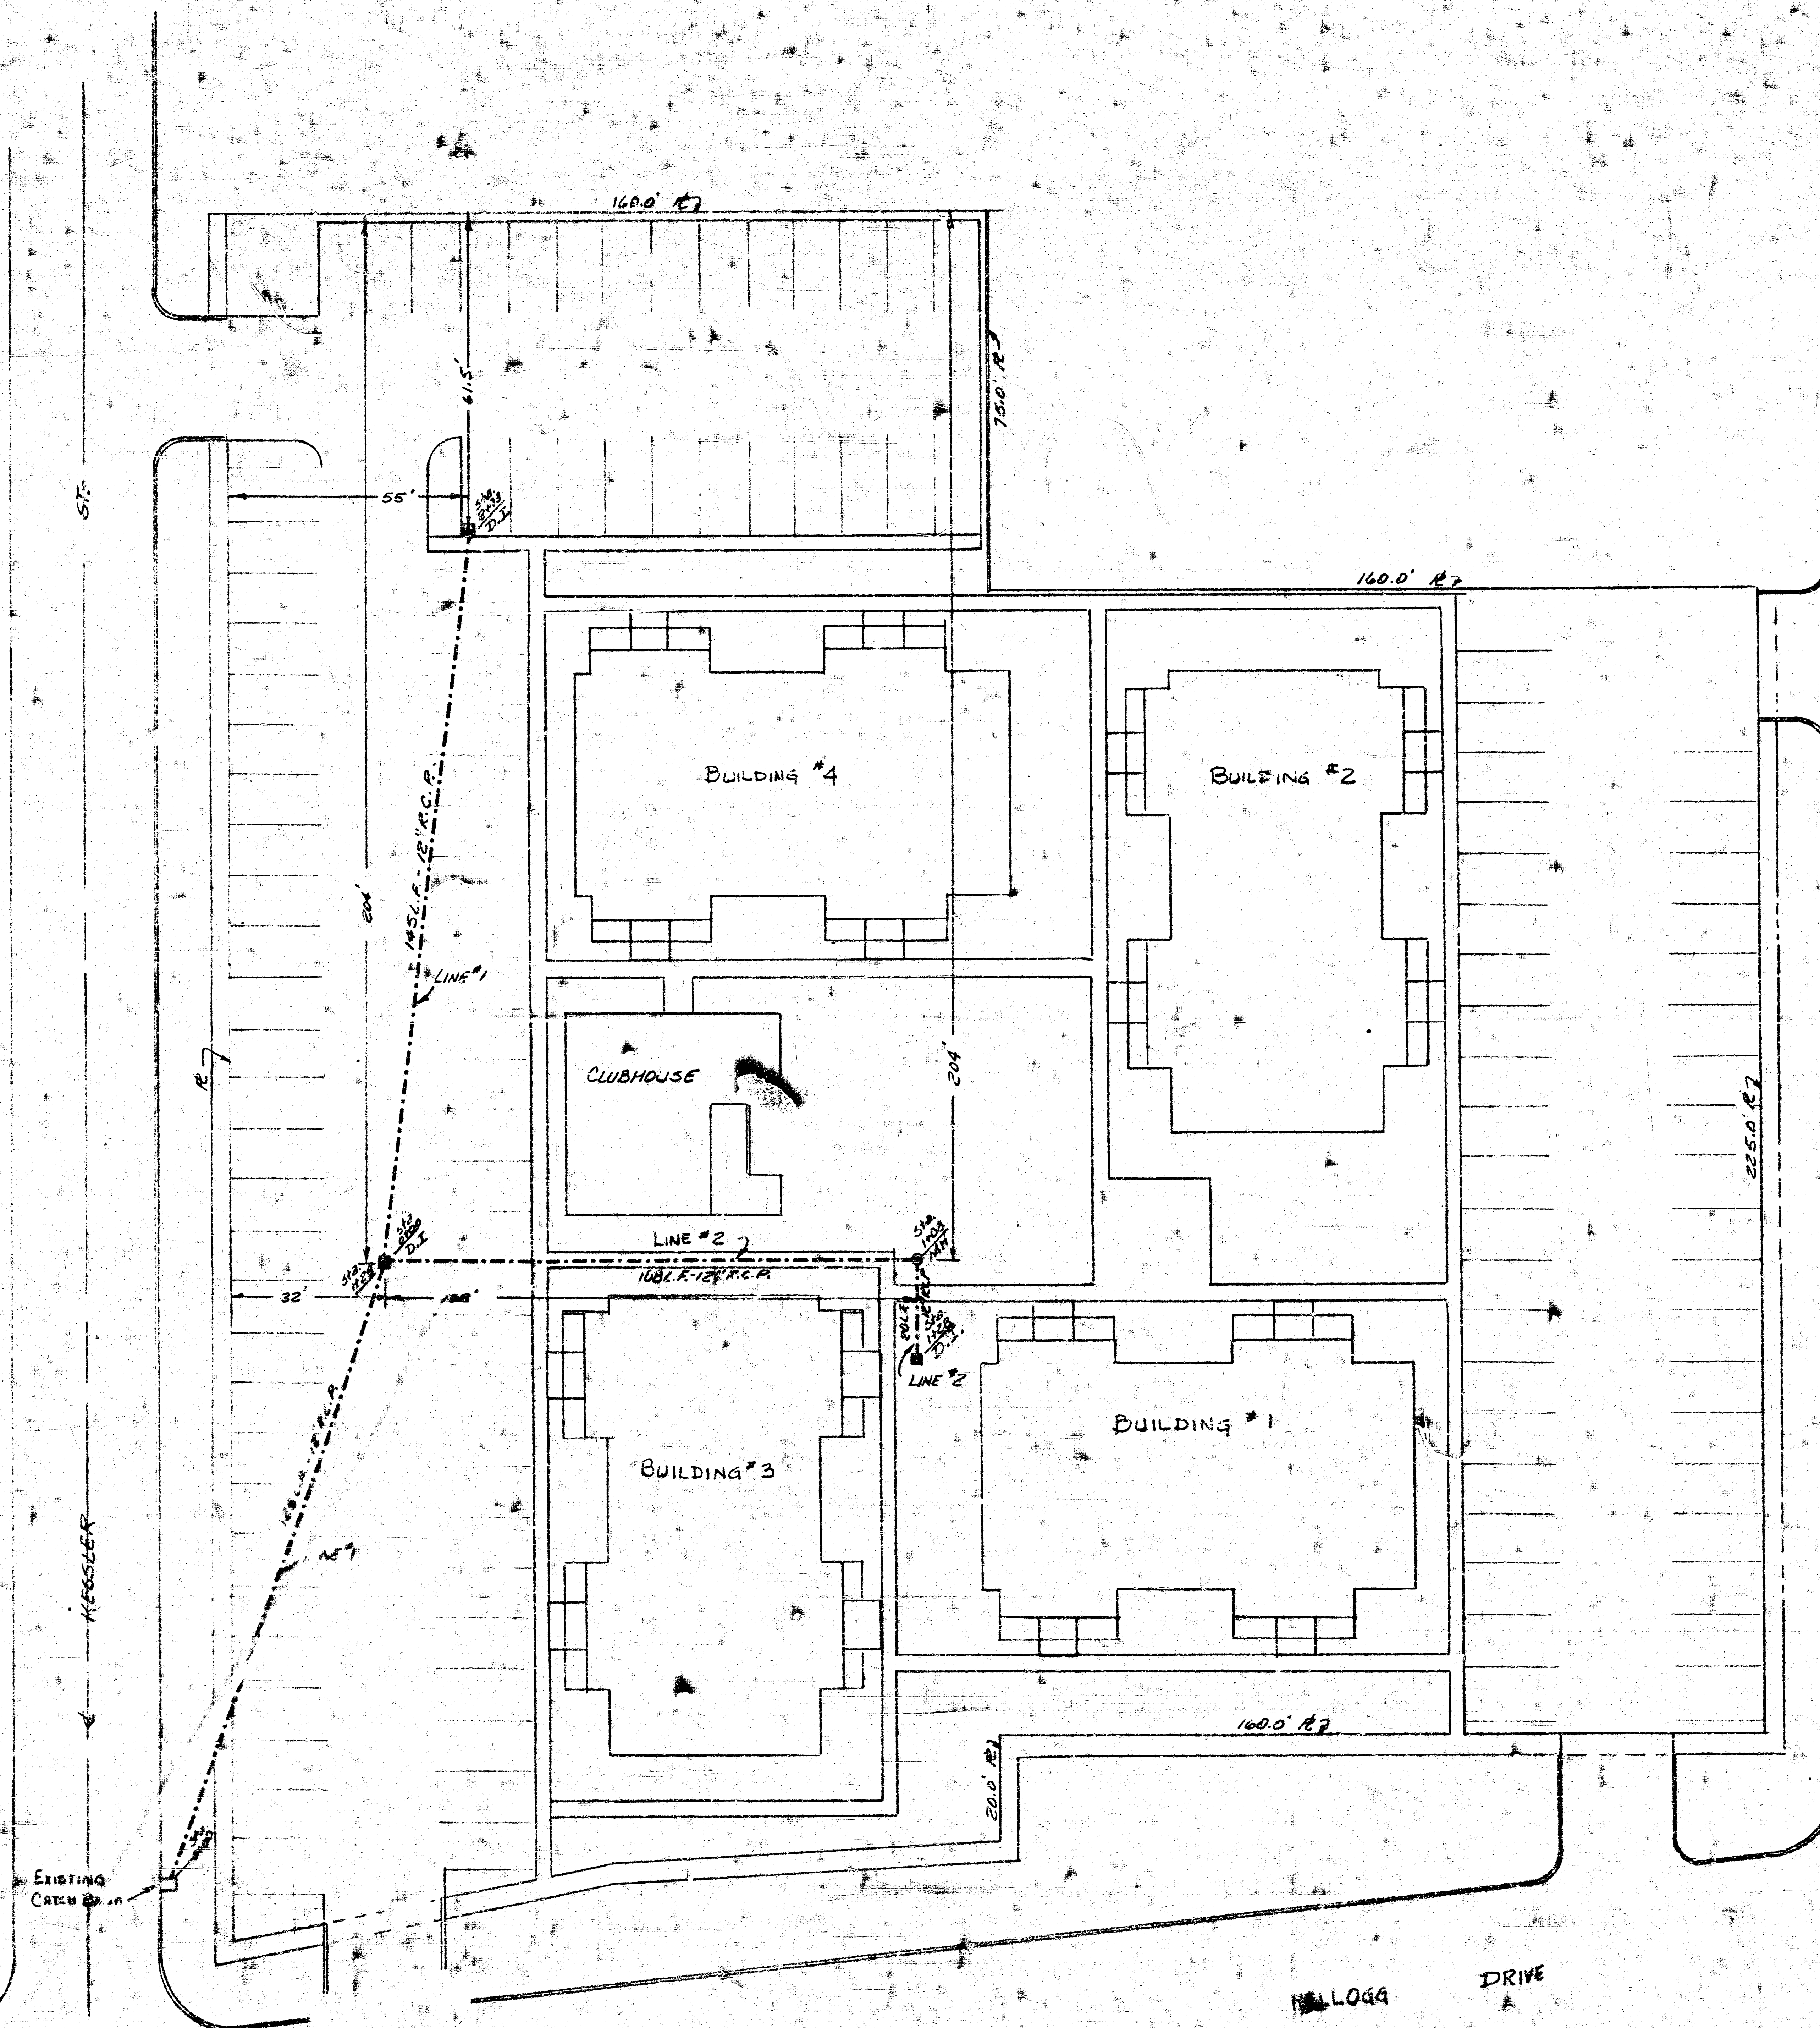

LOGG DRIVE