


S.W.S. FOR WILLOW CREEK APARTMENTS

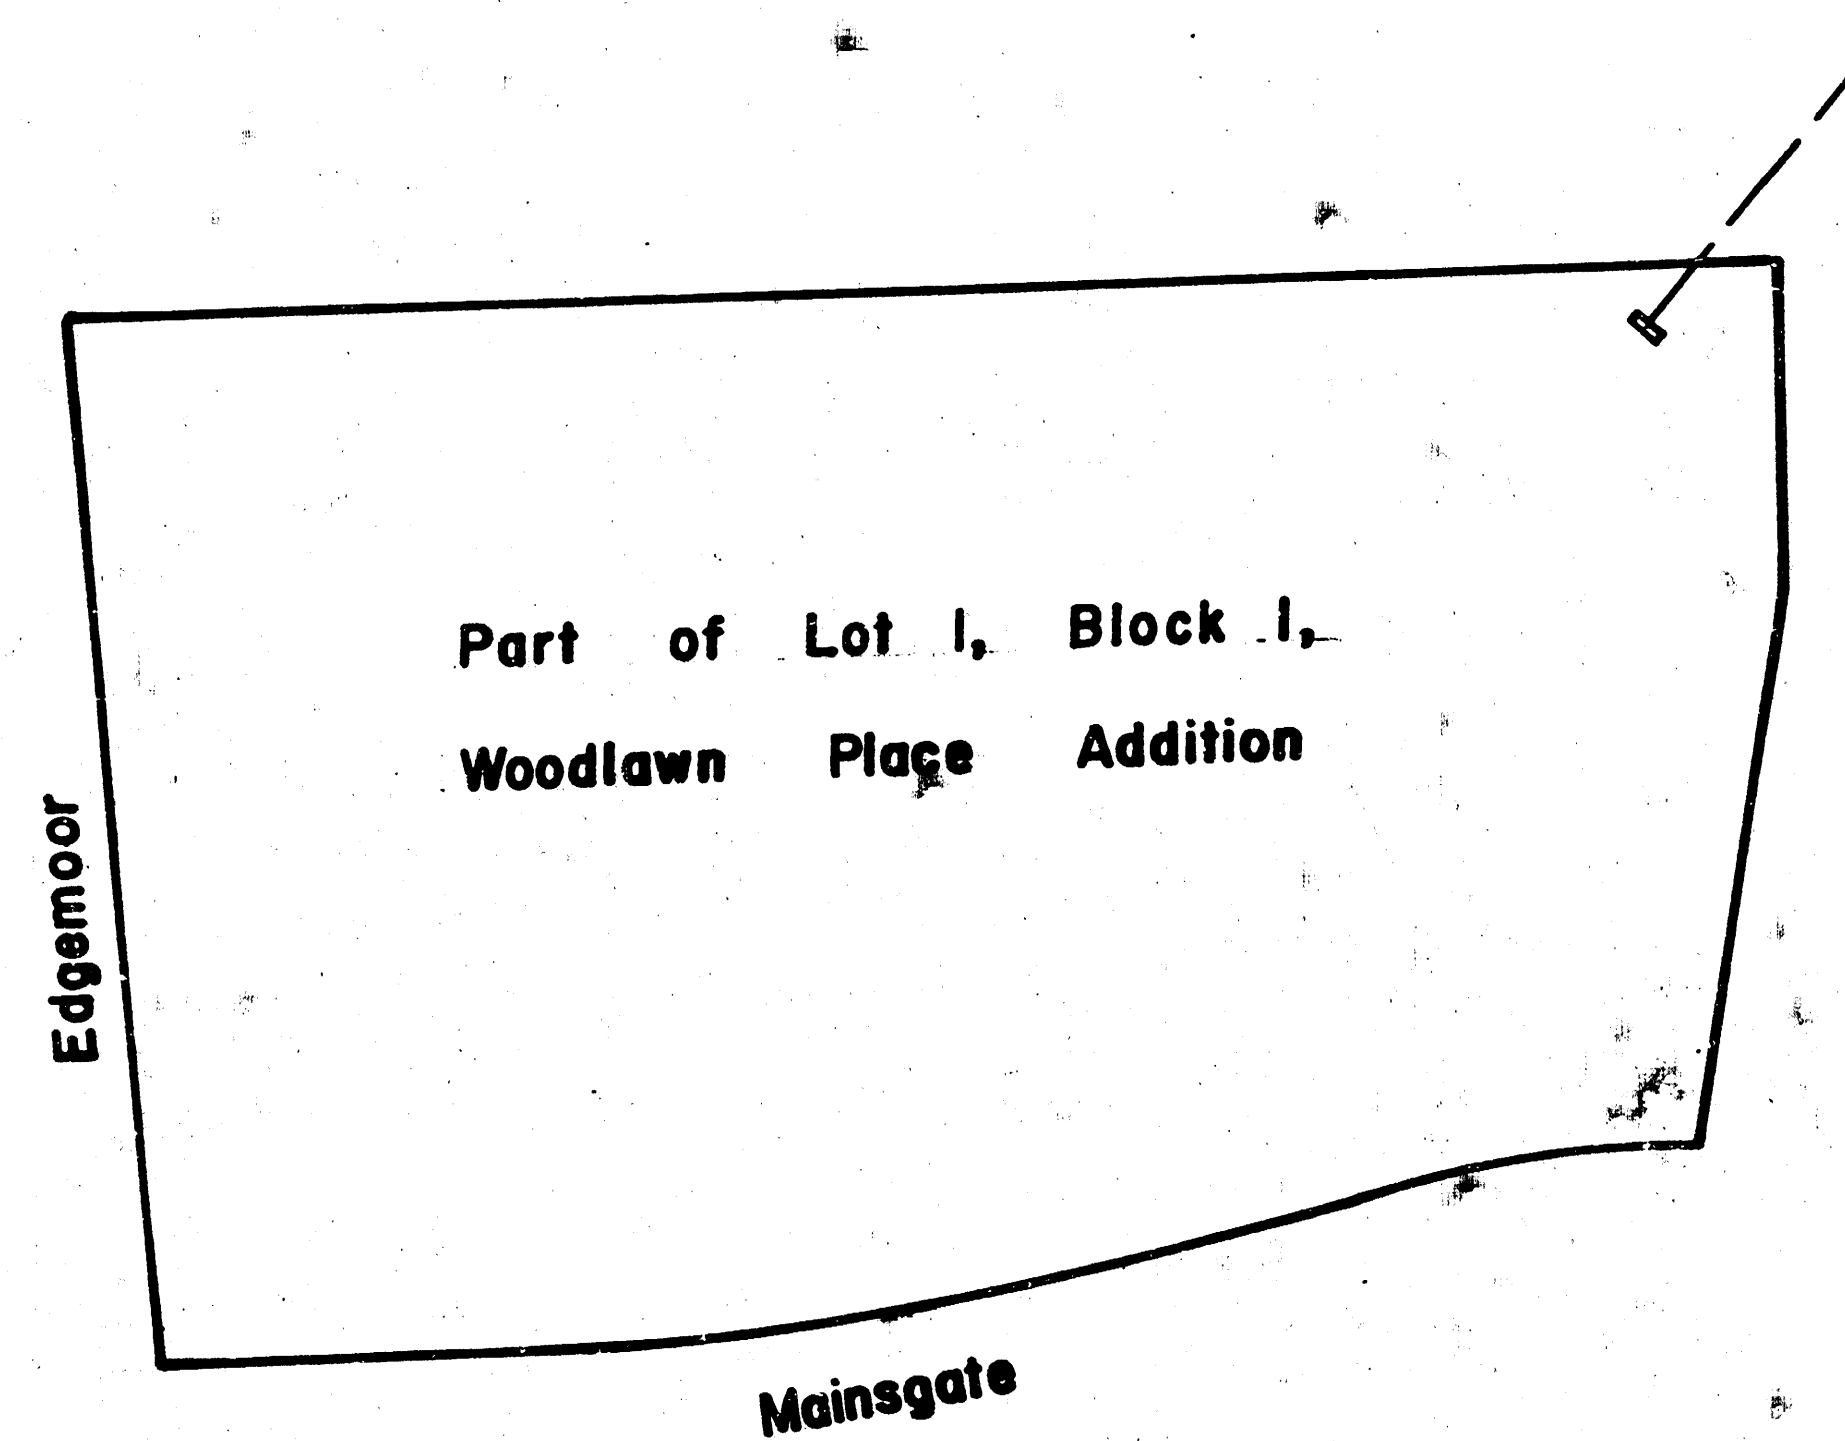

This Project to be Constructed
to City of Wichita Specifications


APPROVED AS NOTED
By C. Y. ENGINEER OF WICHITA
Sanitary Sewers _____
Storm Sewers EDR 11/16/23
Driveway Approaches _____


NOTE TO CONTRACTOR
This project will be constructed under
the supervision of the CITY ENGINEER
and conforming to the SPECIFICATIONS
of the CITY OF WICHITA. The CON-
TRACTOR will prepay the City of Wichita
for all costs of Inspection.

CITY OF WICHITA
PRIVATE PROJECT
LANDCO ENGINEERING DESIGN ENGINEER 1/3

FILMED FROM THE BEST
AVAILABLE COPY

PROFILE	BY	DATE
SURVEYED		
NOTED		
ORIGIN CHECKED		
8-41-53, NOTED		

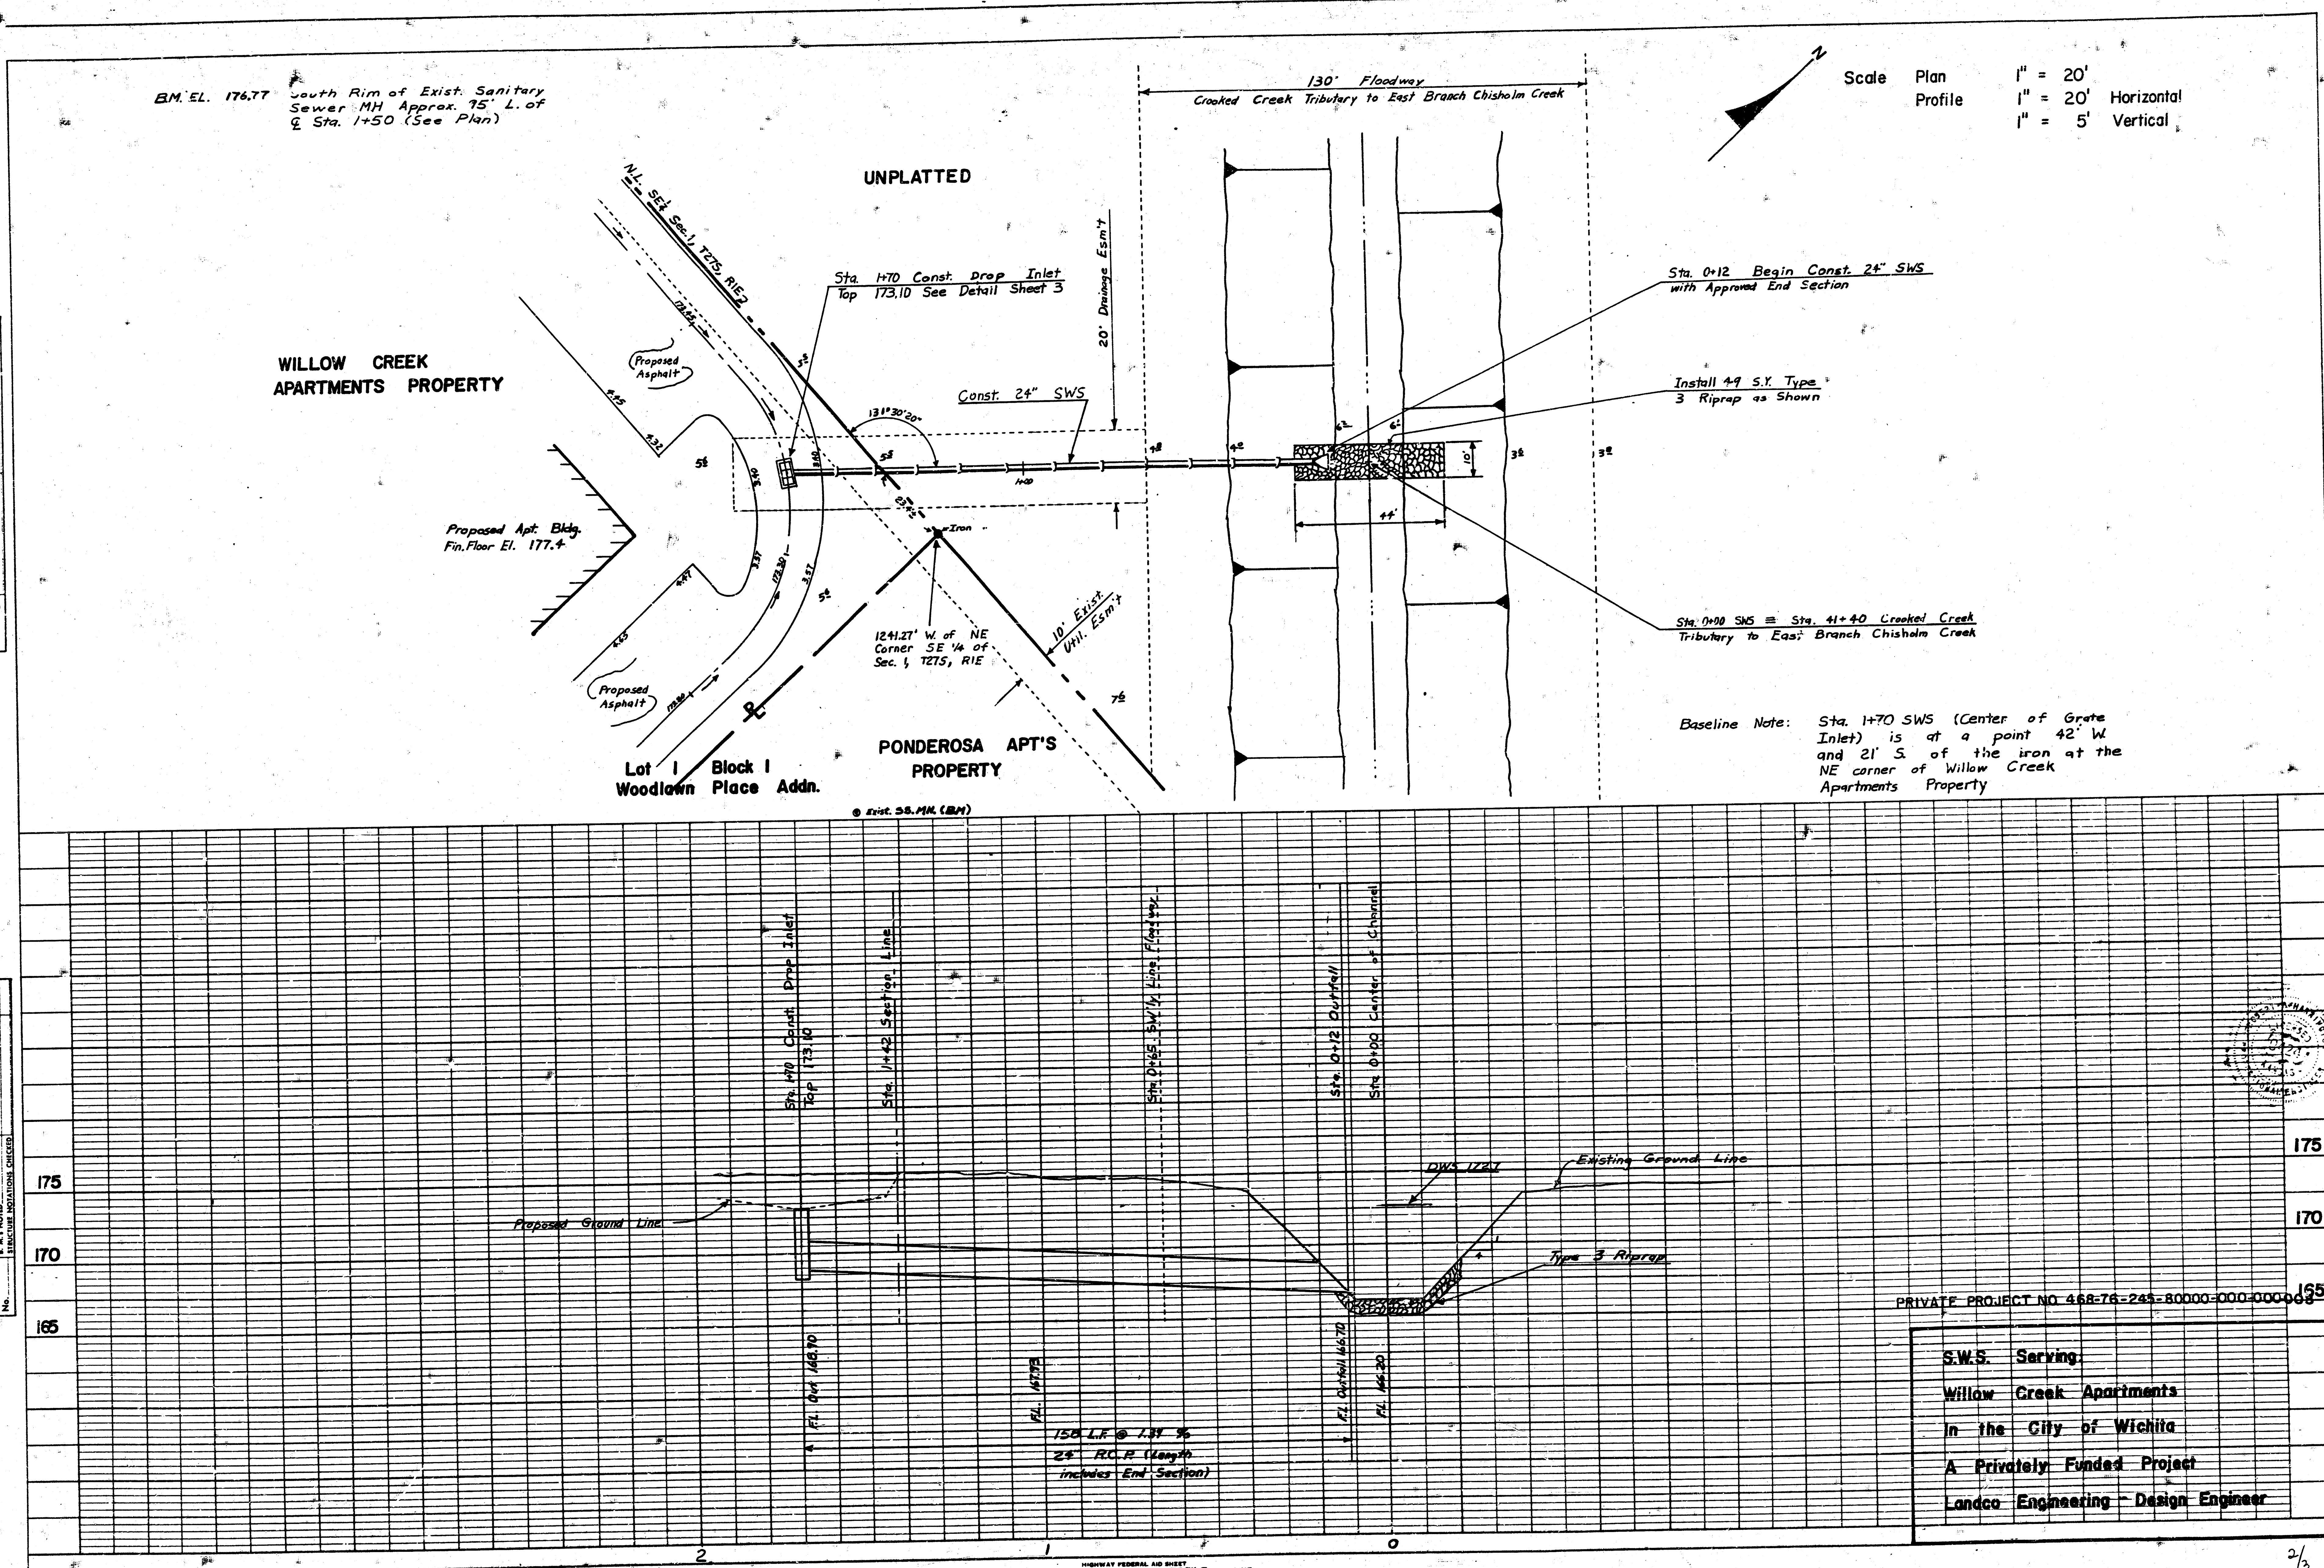

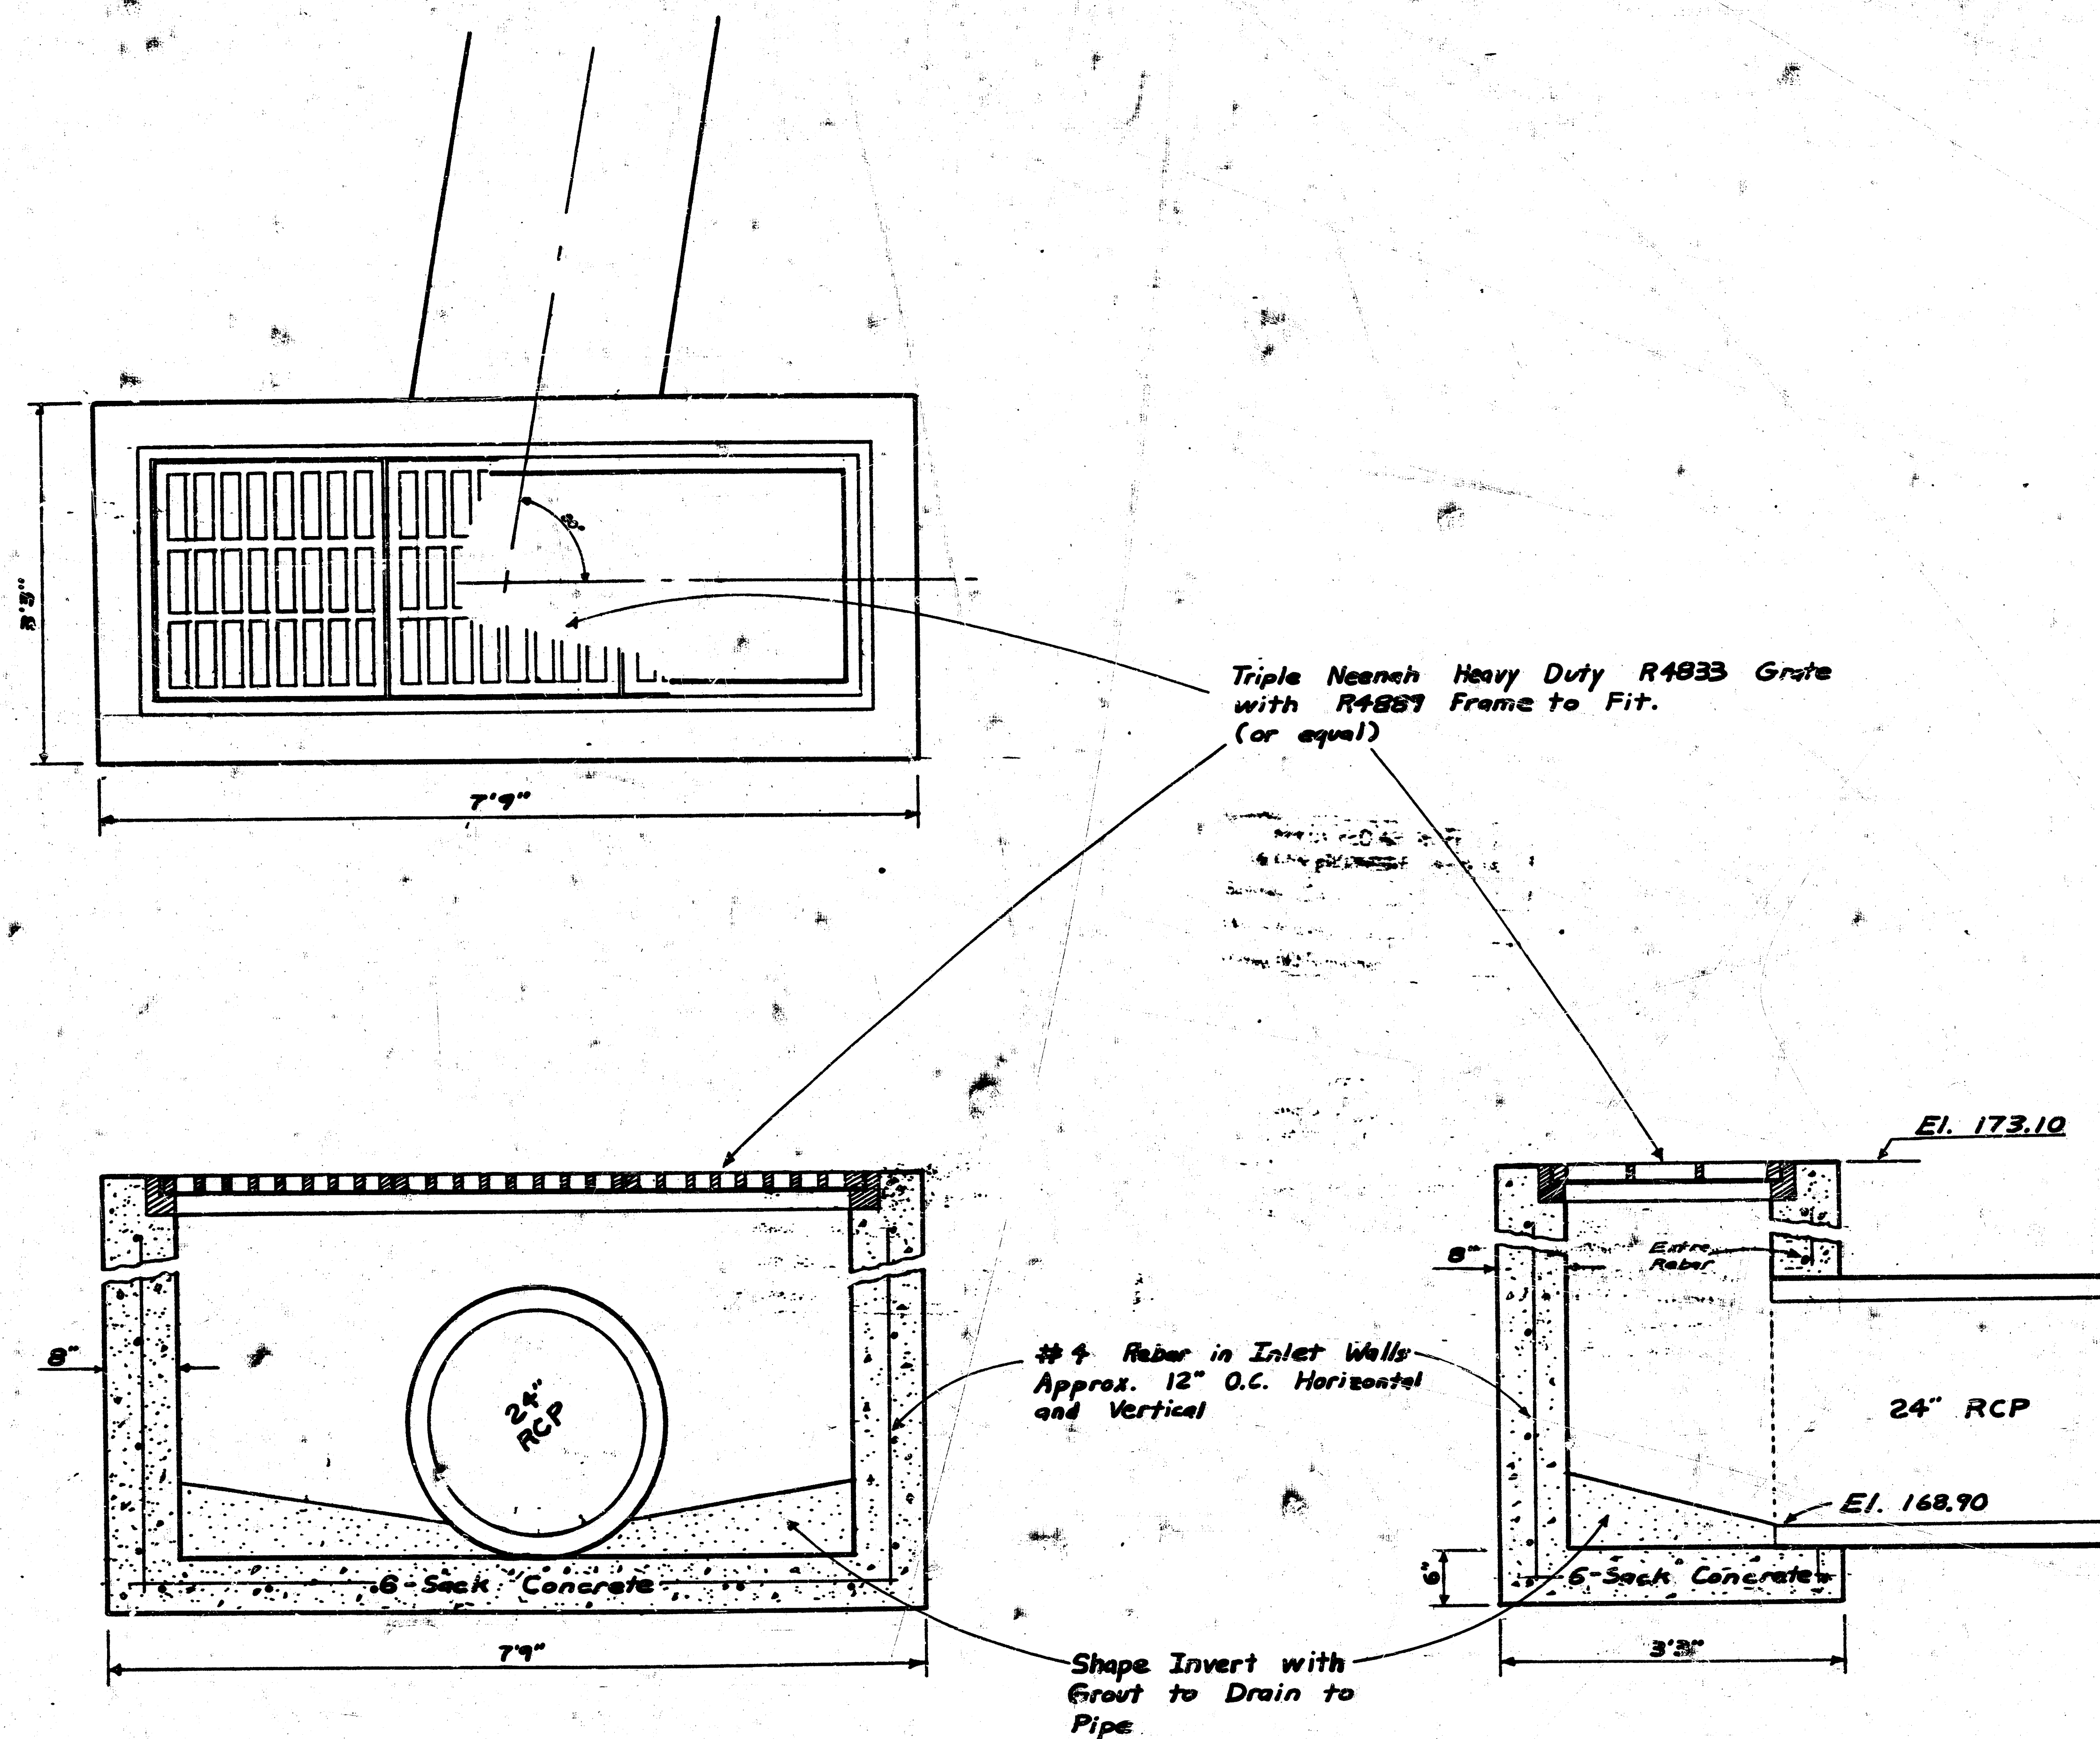

Inlet Walls to be Securely Tied to Inlet Base w. #4 Rebar.
Inlet Base to be Reinforced w. #4 Rebar Approx. 12" O.C. Lengthwise and Transversely

DROP INLET DETAIL

SCALE 1" = 1'

LANDCO ENGINEERING

10/83

FILMED FROM THE BEST AVAILABLE COPY....