BM 104.85 City Std S.E. Cor. May & Meridian

BM 105.06 "a" top of cb ret. S.E. Cor. Orient & Meridian

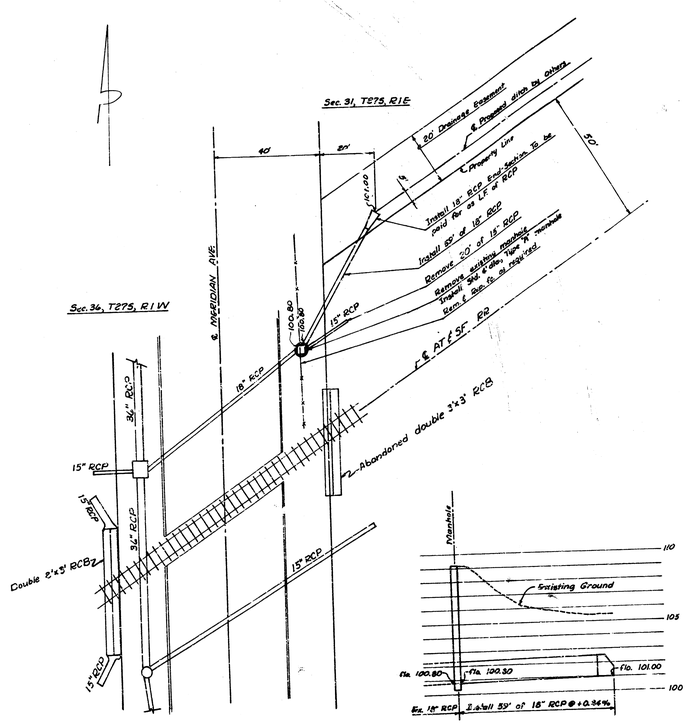

PLAN
Scale: 1"=20'

PROFILE
Scale: Hor. 1"=20'
Ver. 1"=4'

Bureau
Plan
Est.
Checked

DONALD E. SCHNEIDER
LICENSED
6311
KANSAS
PROFESSIONAL ENGINEER

SWS MERIDIAN AVE & AT&SF RR

R.W. LINN, CITY ENGINEER
CITY OF WICHITA, KANSAS

DATE: NOV. 1973

PROJECT NO. DBKA 573078

Sheet 1 of 1

1/1

FILMED FROM THE BEST AVAILABLE COPY....