17R

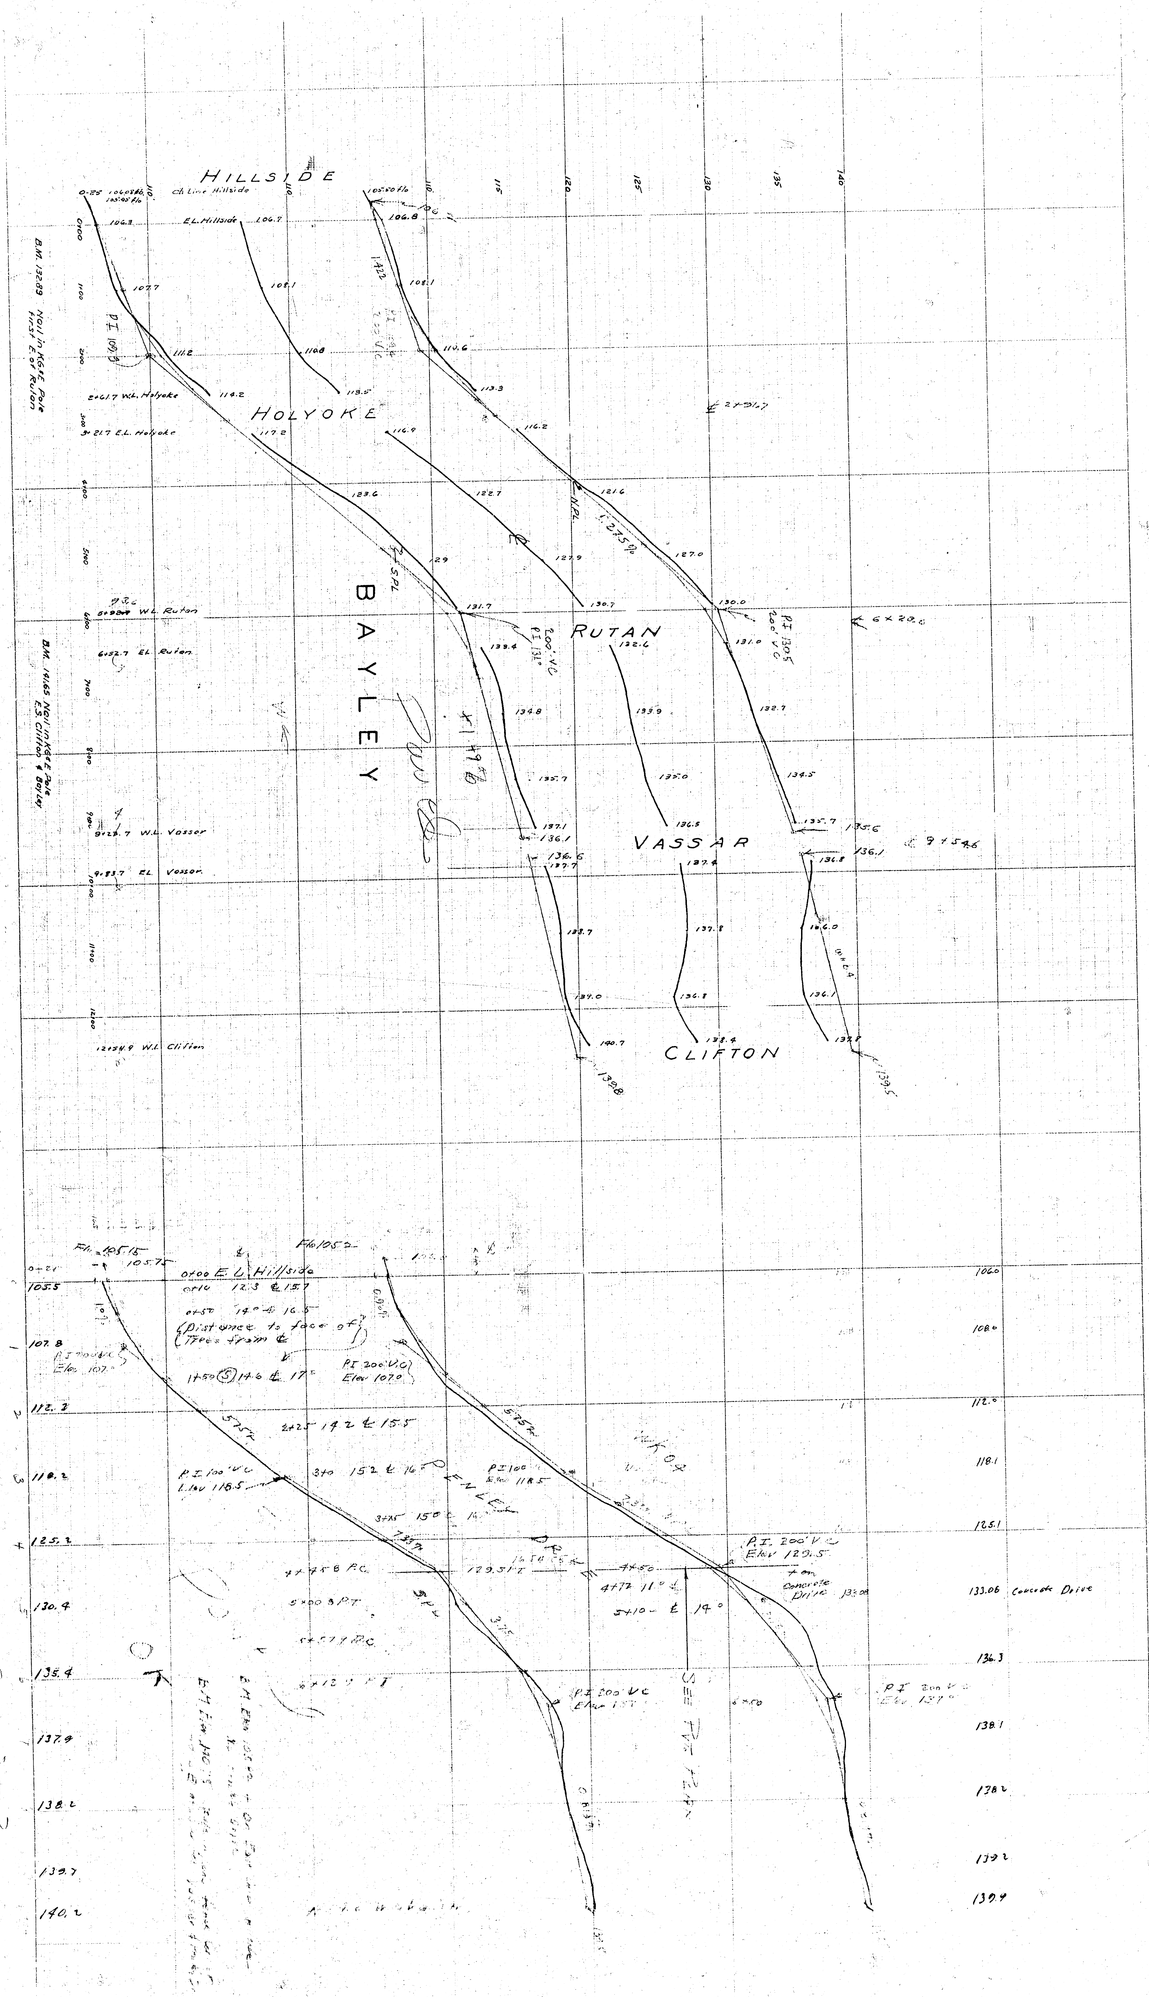
HILLSIDE
HOLYOKE
RUTAN
BAYLEY
VASSAR
CLIFTON
B.M. 132.89 Nov. in KG & E Pole 1031' E of Rutan
B.M. 141.65 Nov. in KG & E Pole E.S. Clifton & Bayley
W.L. Hillside
EL. Hillside
W.L. Holyoke
EL. Holyoke
W.L. Rutan
EL. Rutan
W.L. Vassar
EL. Vassar
W.L. Clifton
PI 100.9
PI 200' VC
PI 130.5
200' VC
PI 132.5
200' VC
6 x 20.0
9 + 54.6
Concrete Drive
SEE PLAN & PROFILE
PENLEY DRIVE
PI 200' VC
Elev 107.0
PI 100' VC
Elev 118.5
PI 200' VC
Elev 129.5
PI 200' VC
Elev 137.0
4+58 P.C.
5+00 B.P.T.
5+57 P.C.
4+77 11° Rt
5+10 ± 14°
Concrete Drive
133.06

17R