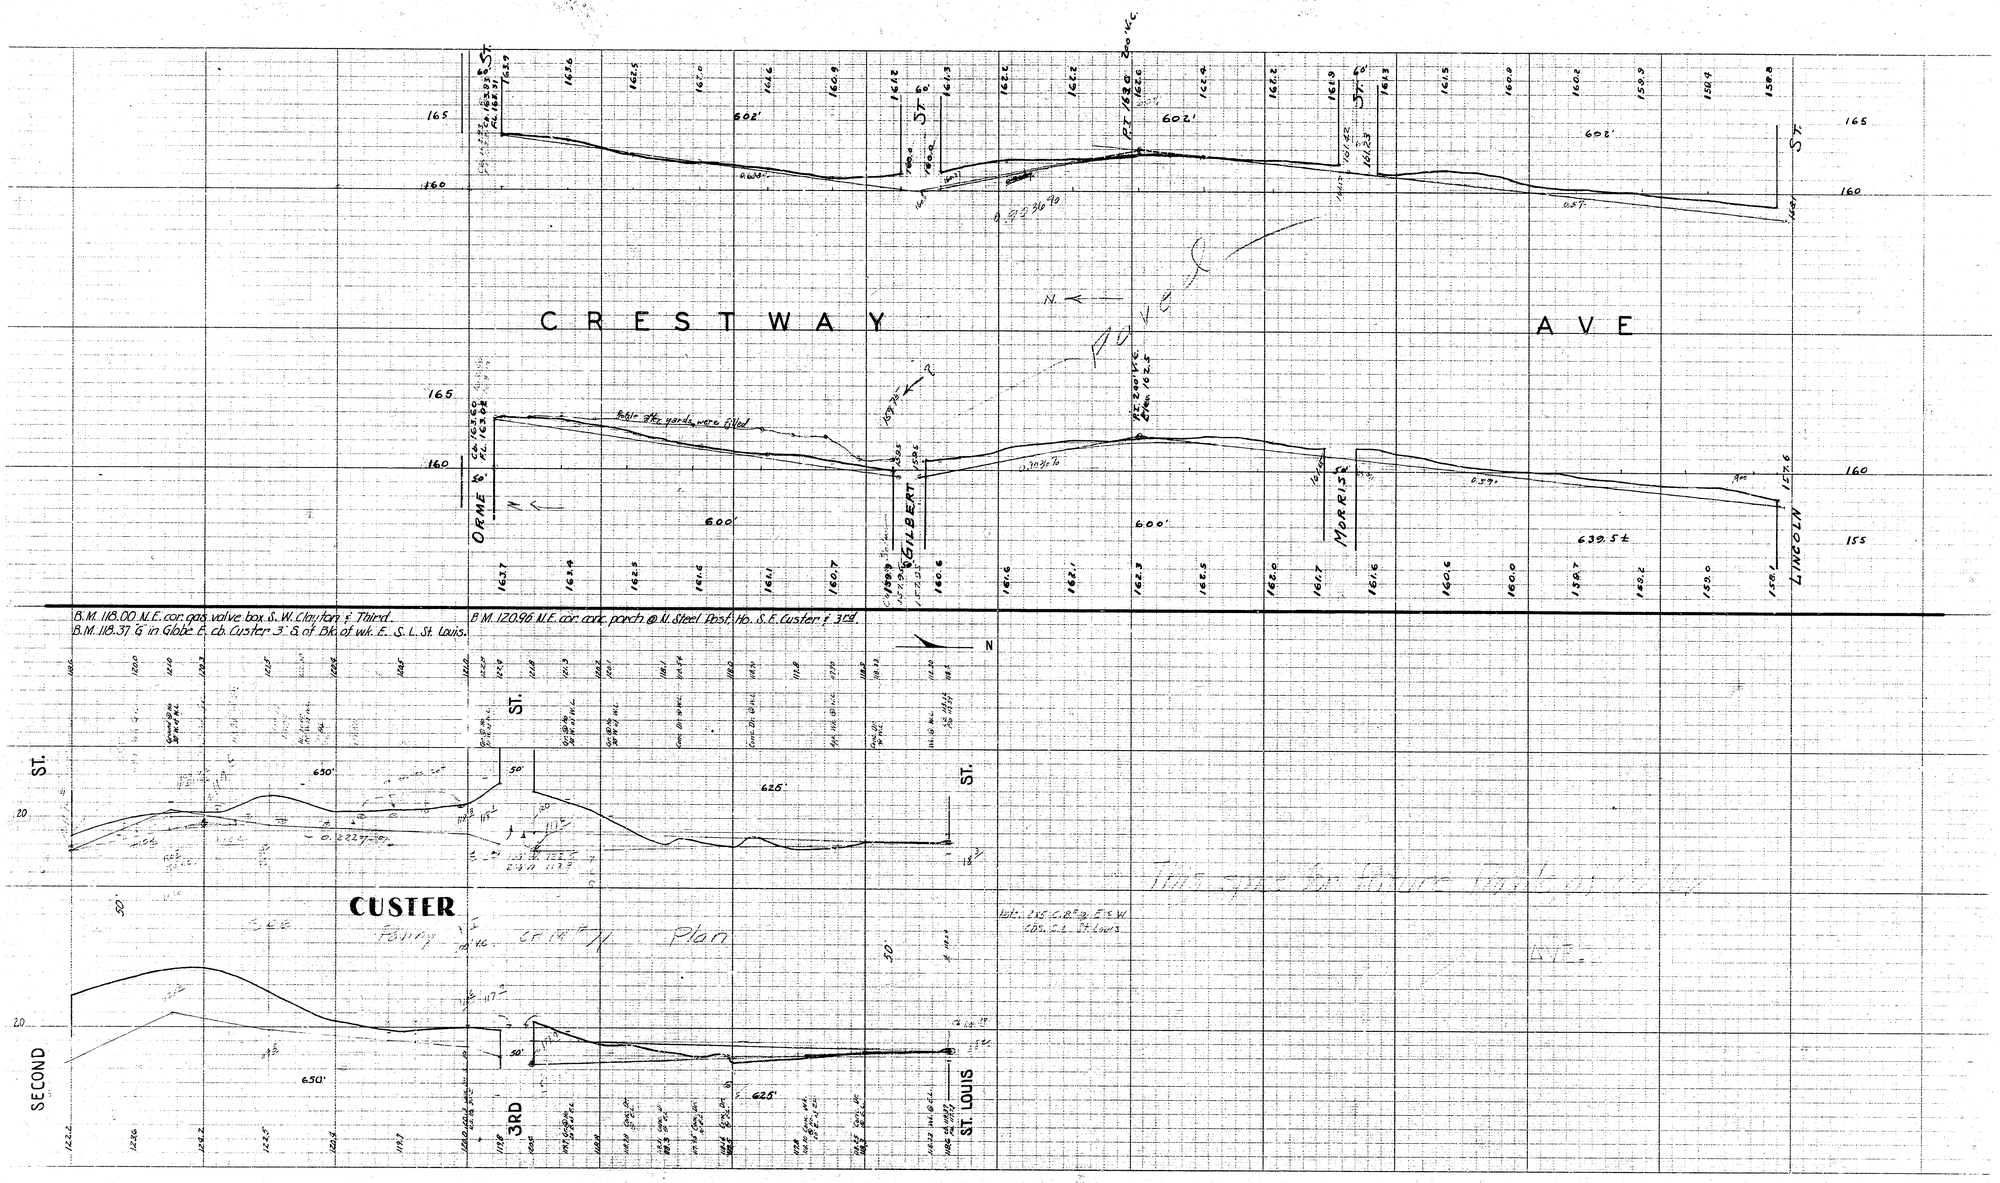
CRESTWAY
AVE
ORME
GILBERT
MORRIS
LINCOLN
ST.
B.M. 118.00 N.E. cor. gas valve box S.W. Clayton & Third.
B.M. 118.37 G in Globe E. cb. Custer 3' S. of Bk. of wk. E. S.L. St. Louis.
B.M. 120.96 N.E. cor. conc. porch @ N. Steel Post. No. S.E. Custer & 3rd.
CUSTER
SECOND
3RD
ST. LOUIS
N.

25-0