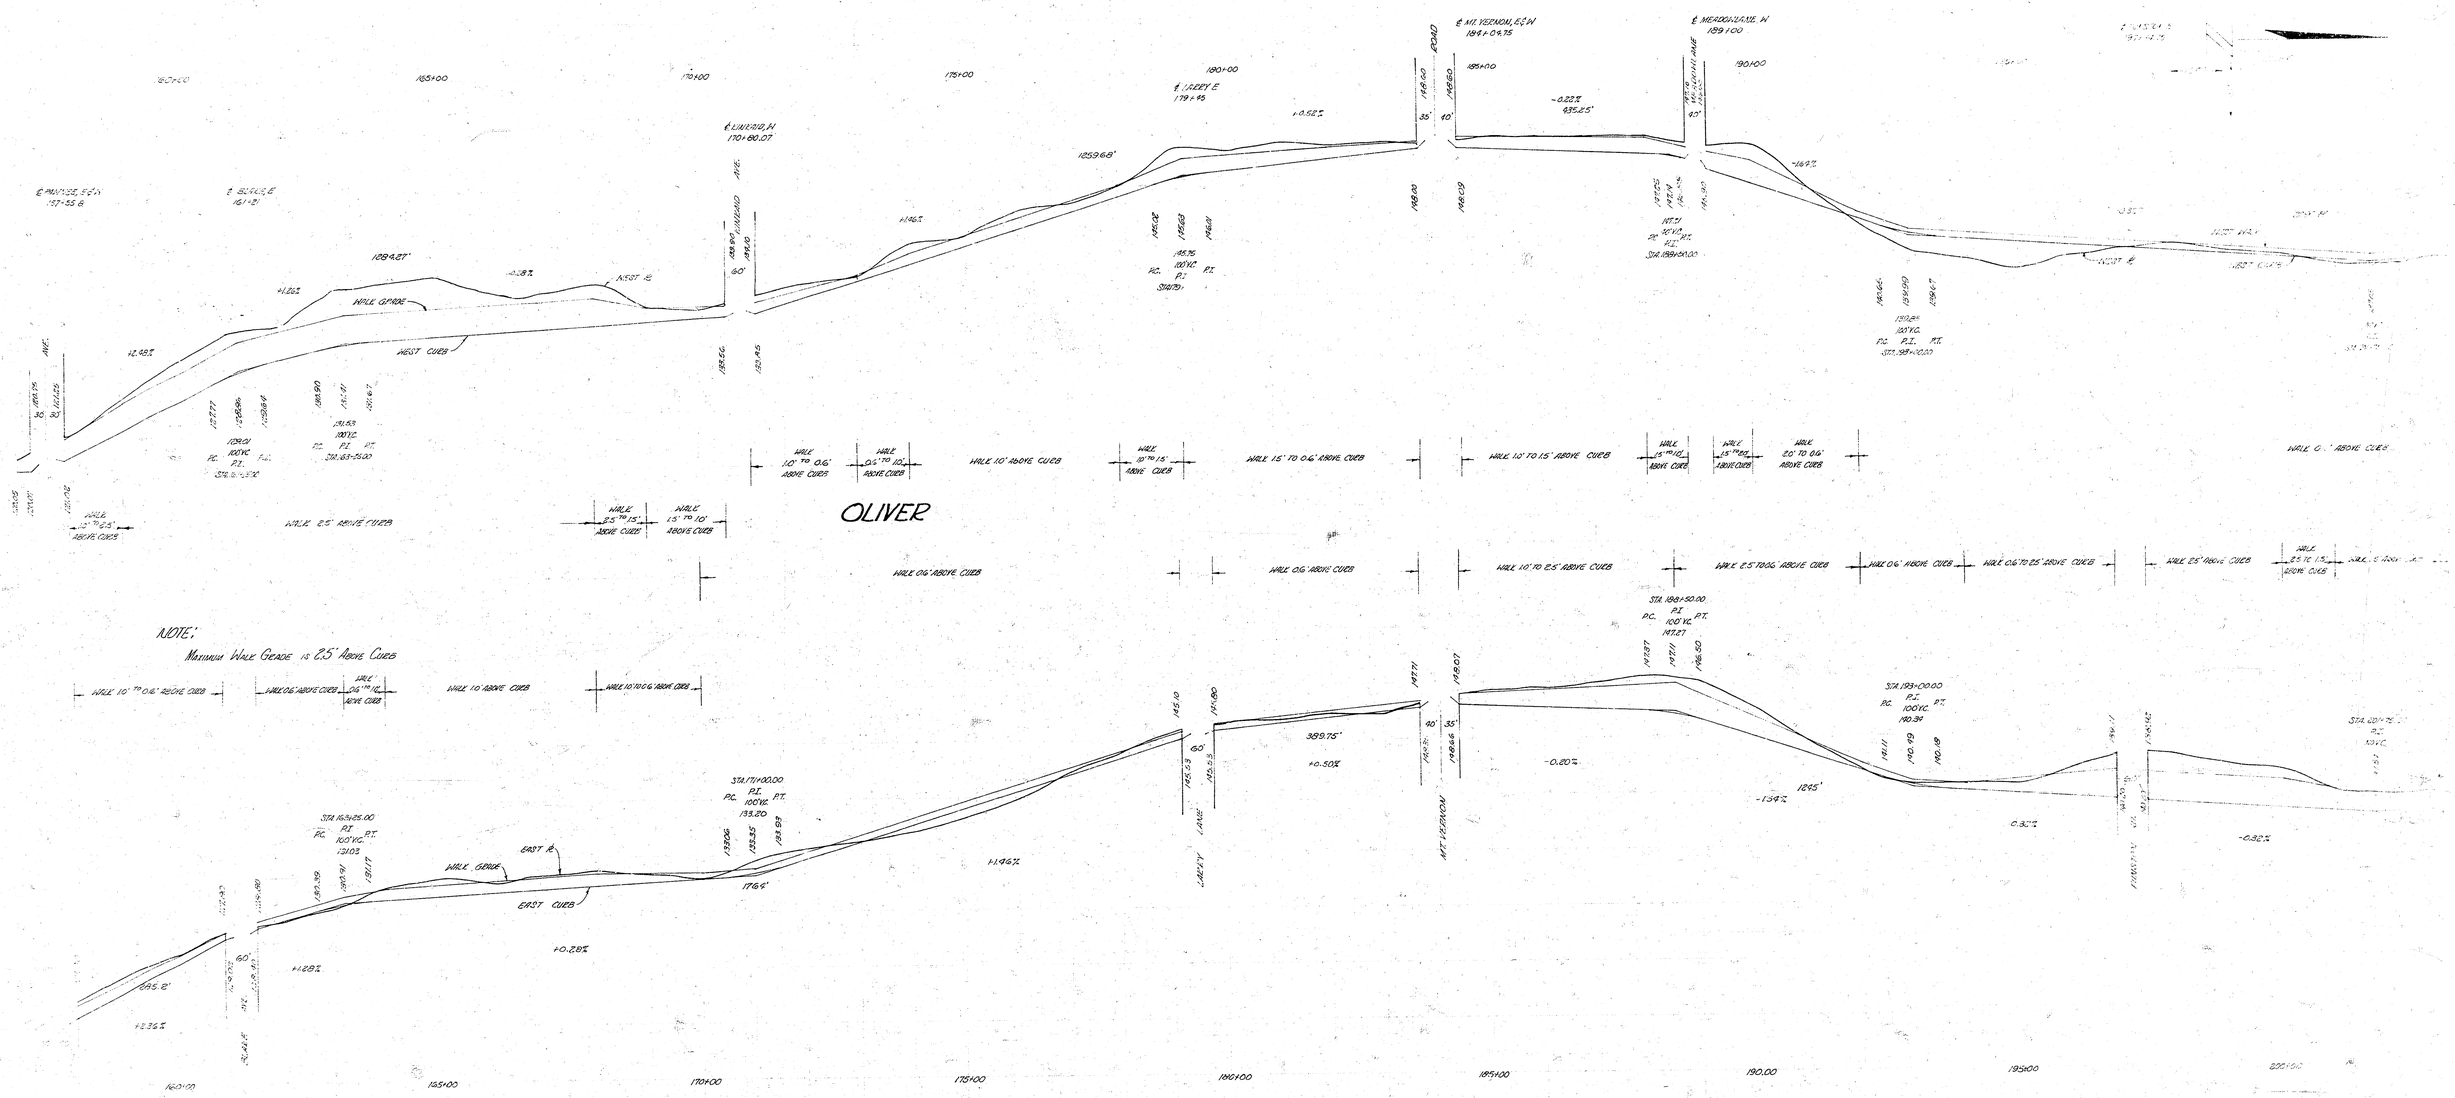
OLIVER
NOTE:
Maximum Walk Grade is 2.5' Above Curb
WEST CURB
EAST CURB
WALK GRADE
WALK 2.5' ABOVE CURB
WALK 0.6' ABOVE CURB
WALK 10' ABOVE CURB
WALK 10' TO 0.6' ABOVE CURB
WALK 0.6' TO 10' ABOVE CURB
WALK 10' TO 15' ABOVE CURB
WALK 15' TO 0.6' ABOVE CURB
WALK 10' TO 15' ABOVE CURB
WALK 0.6' TO 2.5' ABOVE CURB
WALK 2.5' TO 0.6' ABOVE CURB
WALK 0.6' TO 2.5' ABOVE CURB
WALK 2.5' ABOVE CURB
WALK 2.5' TO 1.5' ABOVE CURB
WALK 0.6' ABOVE CURB
WALK 0.6' TO 2.5' ABOVE CURB
WALK 2.5' ABOVE CURB
WALK 2.5' TO 1.5' ABOVE CURB
WALK 15' TO 10' ABOVE CURB
WALK 15' TO 2.5' ABOVE CURB
WALK 10' TO 0.6' ABOVE CURB
WALK 0.6' ABOVE CURB
WALK 10' ABOVE CURB
WALK 10' TO 0.6' ABOVE CURB
WALK 0.6' ABOVE CURB
WALK 0.6' TO 10' ABOVE CURB
WALK 10' TO 15' ABOVE CURB
WALK 15' TO 0.6' ABOVE CURB
WALK 10' TO 15' ABOVE CURB
WALK 0.6' TO 2.5' ABOVE CURB
WALK 2.5' ABOVE CURB
WALK 2.5' TO 1.5' ABOVE CURB
WALK 0.6' ABOVE CURB
STA. 188+50.00
P.C. P.I. P.T.
100' V.C.
147.27 147.71 148.50
STA. 193+00.00
P.C. P.I. P.T.
100' V.C.
140.94
141.11 140.99 140.88
STA. 201+72.
P.T.
V.C.
STA. 169+25.00
P.C. P.I. P.T.
100' V.C.
131.03
STA. 171+00.00
P.C. P.I. P.T.
100' V.C.
133.20
133.06 133.35 133.59
STA. 188+00.00
P.C. P.I. P.T.
100' V.C.
147.71 147.71 148.67
STA. 193+00.00
P.C. P.I. P.T.
100' V.C.
140.94
141.11 140.99 140.88
STA. 201+72.
P.T.
V.C.
+0.50%
399.75'
-0.20%
-1.54%
1245'
0.32%
-0.32%
1.94%
1766'
+0.28%
+1.28%
+1.35%
245.2'
160+00
165+00
170+00
175+00
180+00
185+00
190.00
195+00
200+00

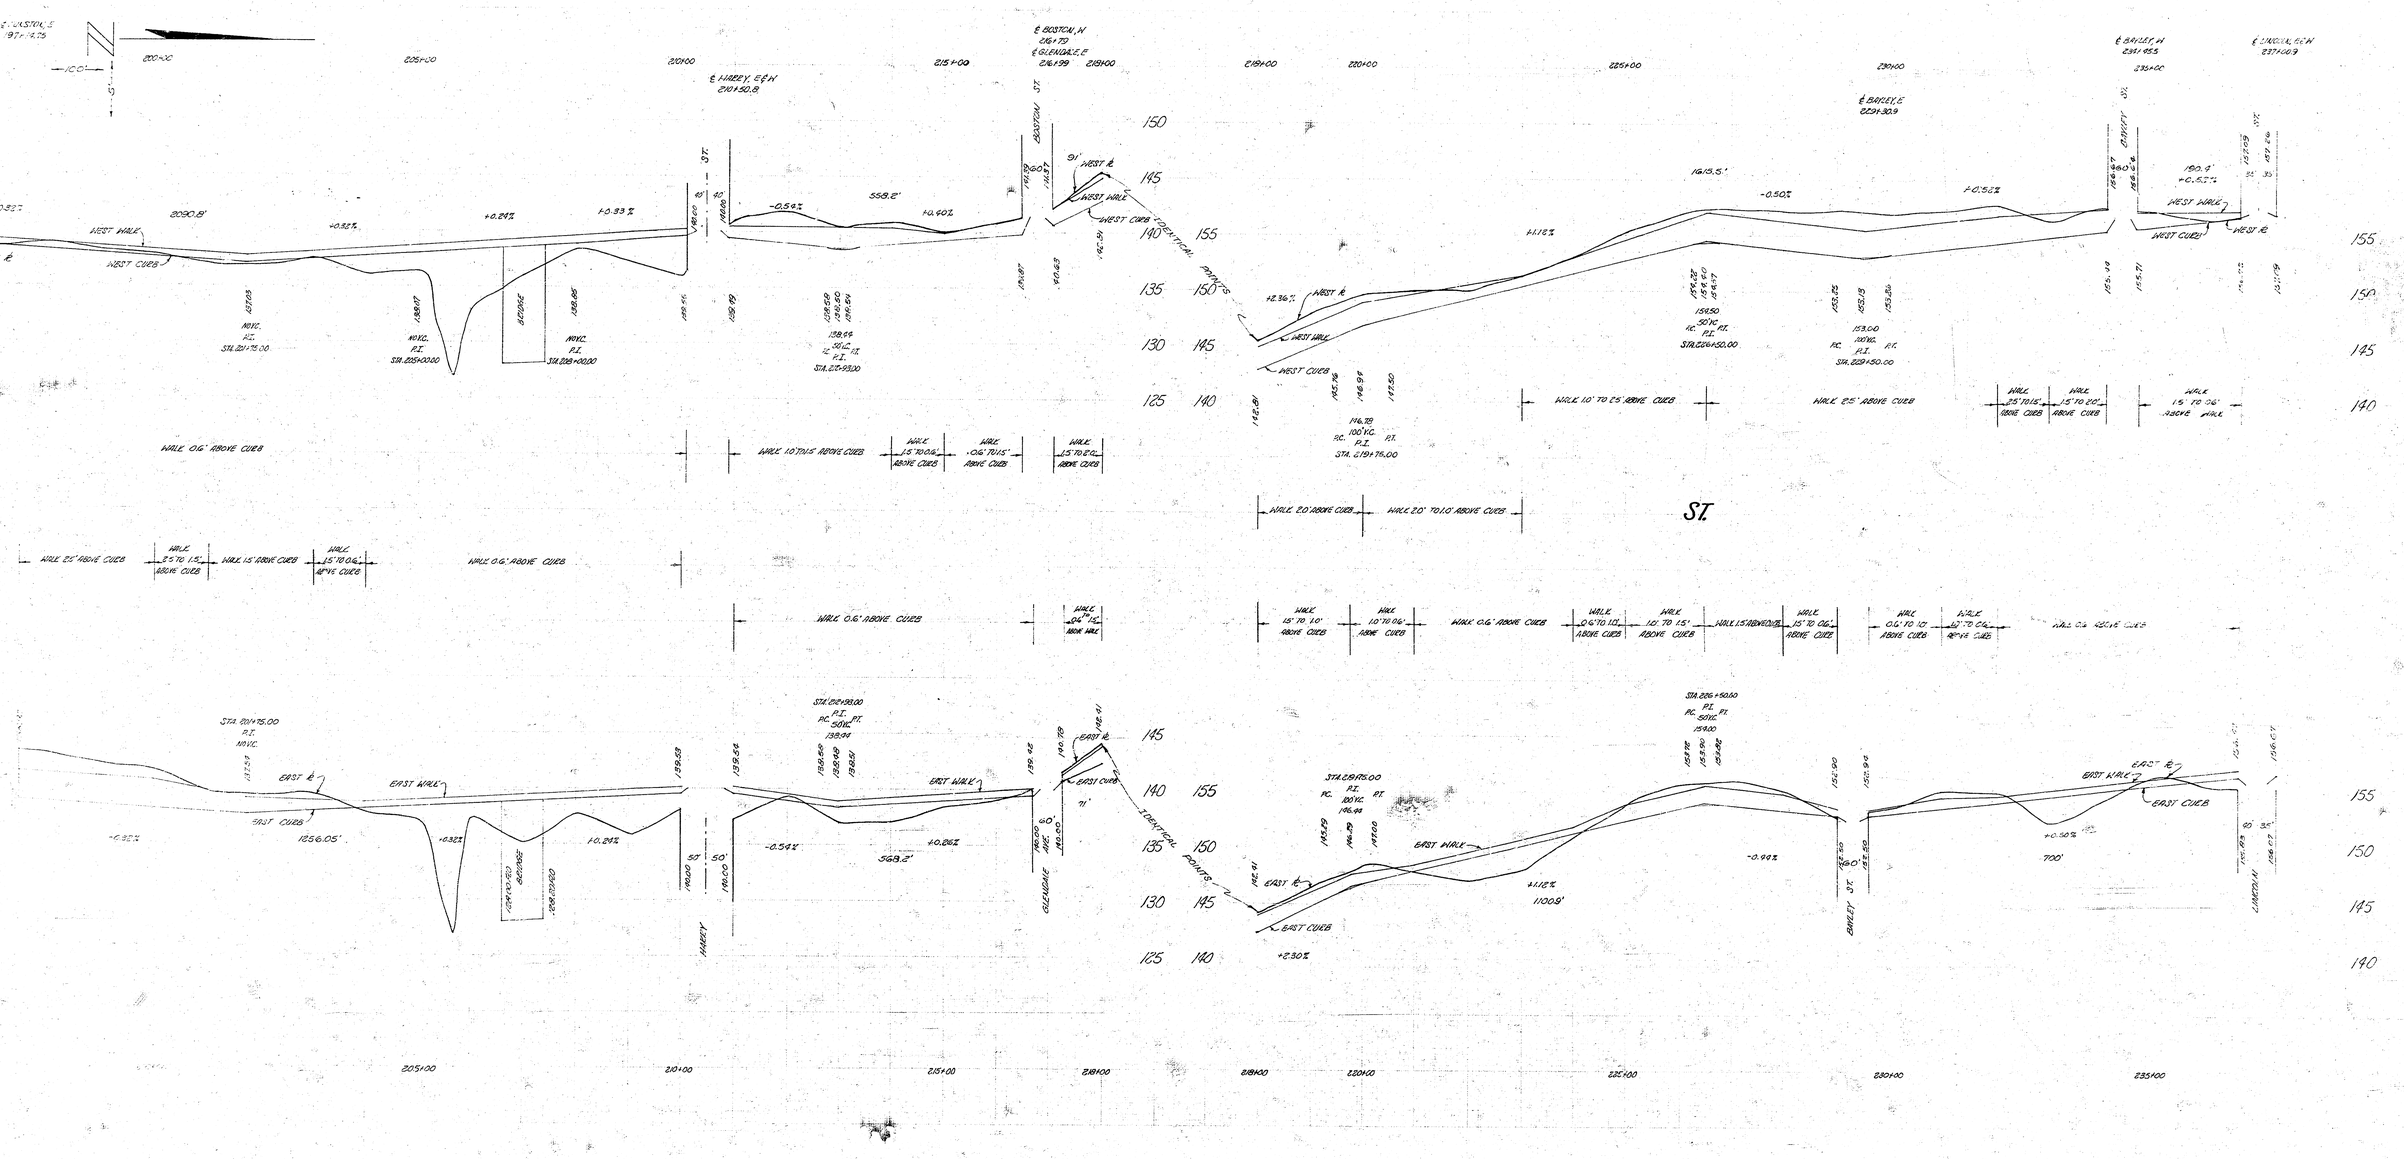
WEST WALK
WEST CURB
EAST WALK
EAST CURB
VERTICAL POINTS
WALK 0.6' ABOVE CURB
WALK 1.0' TO 1.5' ABOVE CURB
WALK 1.5' TO 2.0' ABOVE CURB
WALK 2.0' ABOVE CURB
WALK 2.0' TO 1.0' ABOVE CURB
WALK 1.0' TO 2.5' ABOVE CURB
WALK 2.5' ABOVE CURB
WALK 2.5' TO 1.5' ABOVE CURB
WALK 1.5' TO 2.0' ABOVE CURB
WALK 1.5' TO 0.6' ABOVE WALK
WALK 1.5' ABOVE CURB
WALK 0.6' TO 1.0' ABOVE CURB
WALK 1.0' TO 0.6' ABOVE CURB
WALK 0.6' TO 1.0' ABOVE CURB
WALK 0.6' TO 1.5' ABOVE WALK
WALK 0.6' ABOVE CURB
STA. 201+75.00
P.I.
MVC.
STA. 205+00.00
STA. 208+00.00
STA. 212+93.00
P.C. 50' VC. P.T.
139.94
STA. 215+00
STA. 216+75.00
P.C. P.I. 100' VC. P.T.
146.94
STA. 220+50.00
P.C. P.I. 50' VC. P.T.
151.00
STA. 223+50.00
P.C. P.I. 100' VC. P.T.
153.00
STA. 226+50.00
P.C. P.I. 100' VC. P.T.
155.00
STA. 229+50.00
P.C. P.I. 100' VC. P.T.
157.00
1256.05'
568.2'
1100.9'
700'
190.0'
+0.52%
-0.50%
+0.26%
+0.24%
+0.33%
+0.40%
+1.12%
+2.30%
+2.36%
-0.94%
HARVEY
GLENDALE
BOSTON
BAYLEY
LINCOLN
205+00
210+00
215+00
220+00
225+00
230+00
235+00