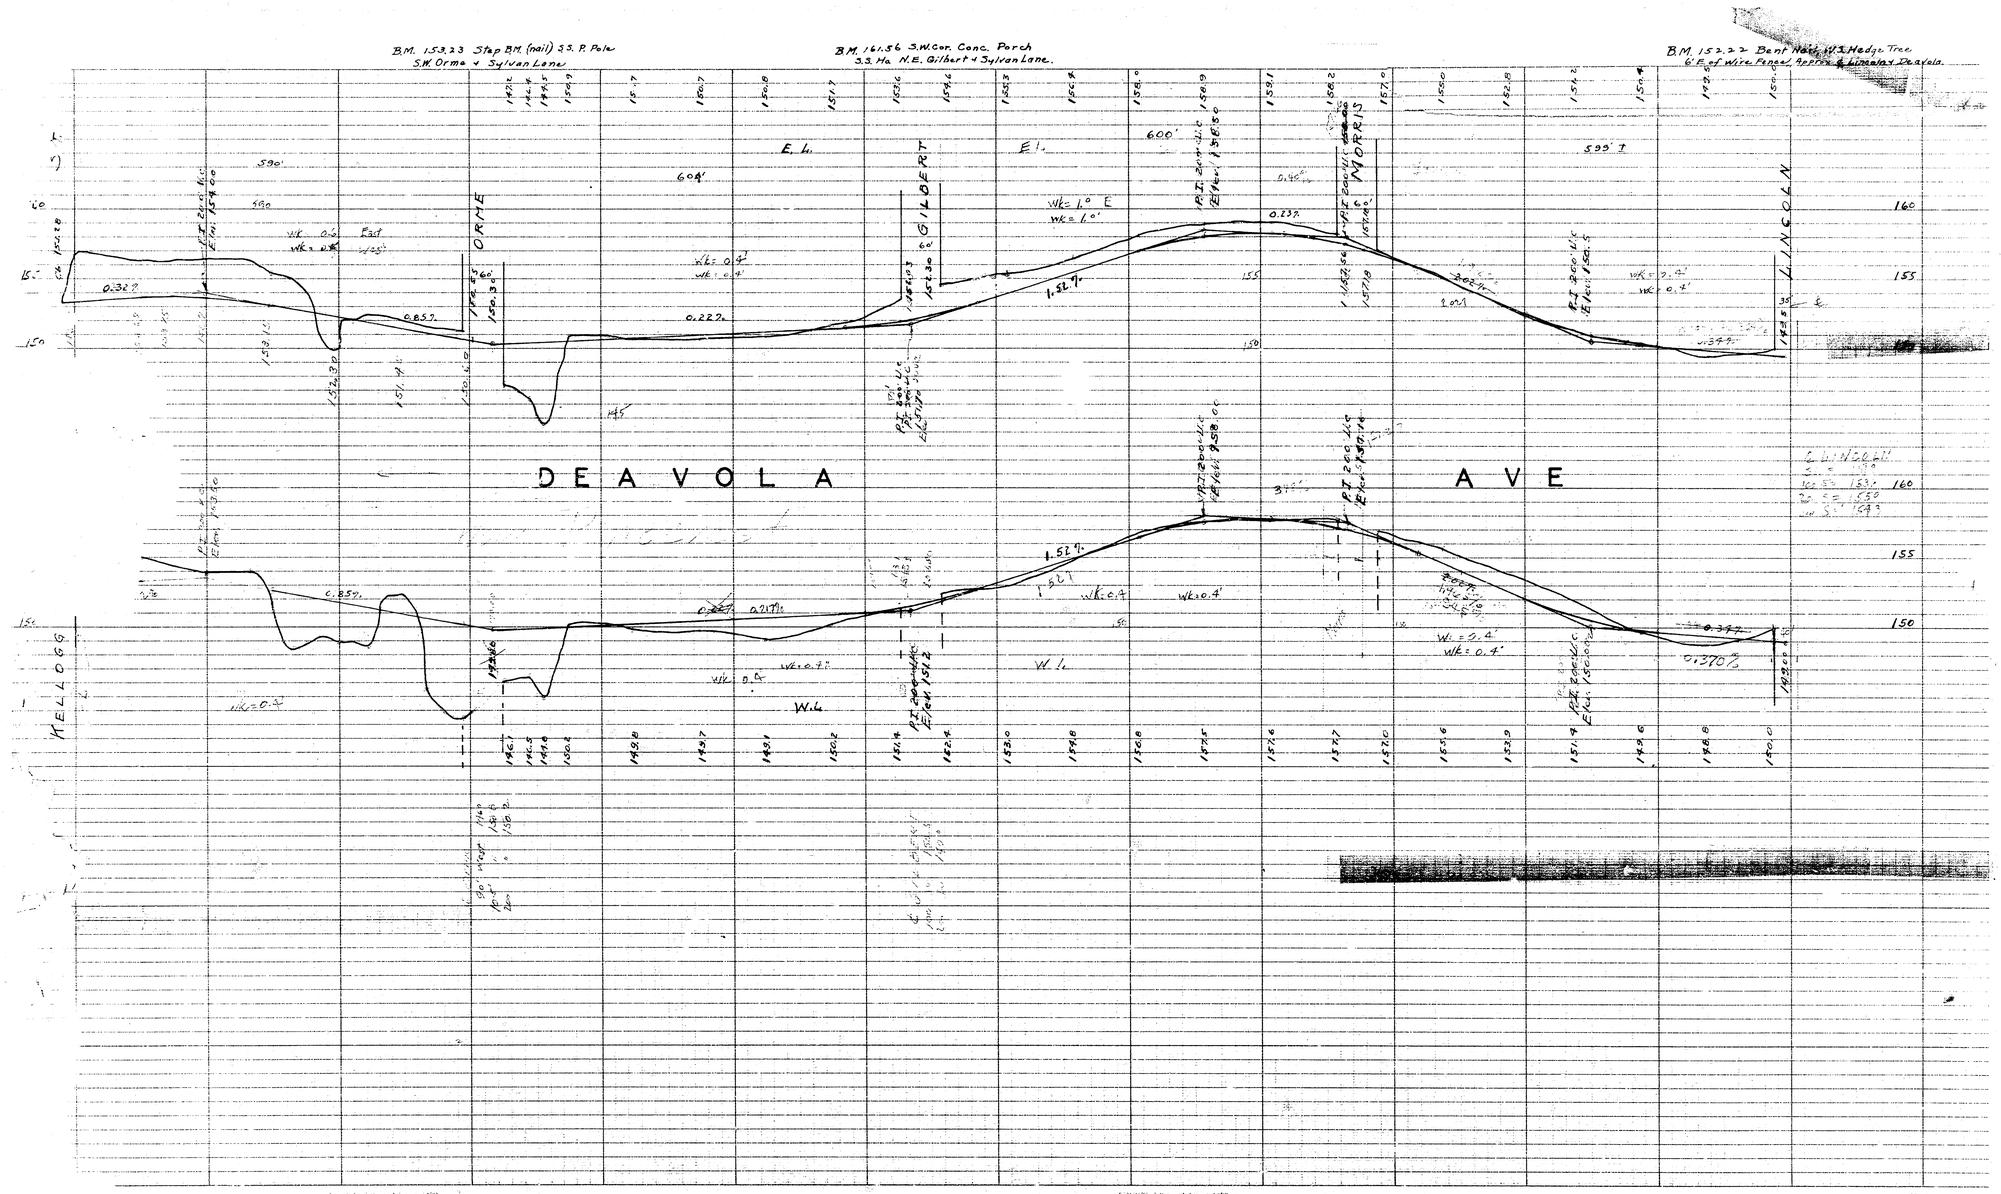
B.M. 153.23 Step B.M. (nail) S.S. P. Pole S.W. Orme + Sylvan Lane
B.M. 161.56 S.W. Cor. Conc. Porch S.S. Ha. N.E. Gilbert + Sylvan Lane.
B.M. 152.22 Bent Nail W.I. Hedge Tree 6' E of Wire Fence, Approx. & Lincoln Deavola.
ORME
GILBERT
MORRIS
LINCOLN
DEAVOLA
AVE
HELLOGG
E.L.
W.L.
590'
600'
595'
0.32%
0.85%
0.22%
1.51%
1.52%
0.37%
0.37%
0.37