

STORM WATER SEWER NO. 371

Project Number: 468-76-245-81868-000-000-001

Index Code: 750901

CITY OF WICHITA, KANSAS

Michael E. Lindebak, P.E., City Engineer

February, 1997

GENERAL NOTES:

1. Contractor will be required to provide notice to utility companies a minimum of twenty-four (24) hours prior to any excavation, as follows:

Kansas One-Call 687-2470

The Contractor must notify the following in case of an emergency:

Cablevision 262-4270
or 263-2061
K.P.L. Gas Service Company 383-8650
Kansas Gas & Electric Company 383-8600
Peoples Gas Company 942-8350

Southwestern Bell Telephone Company 1-571-2611
City of Wichita Water Department 268-4908
City of Wichita Sewer Maintenance 268-4071

2. Underground utility services lines and overhead utility pole lines are to be adjusted as necessary by others prior to construction unless the plans specifically call for their adjustment by the Contractor or unless the plans specifically identify a utility to be adjusted by its owner during construction. Existing utilities and their location, as shown on the plans, represent the best information obtainable for design. The Contractor will be required to work around existing utilities within the right-of-way which do not conflict with proposed construction.

3. Trees and shrubs in public right-of-way which are in direct conflict with proposed new construction shall be removed by the Contractor with the Engineer's approval. Trees and shrubs which are not in direct conflict with proposed new construction shall be saved and protected from damage.

4. The Contractor shall be responsible for preserving property irons. The Contractor will be required to re-establish any property irons which are damaged or destroyed by his construction operations. Such irons shall be re-established by a licensed land surveyor in accordance with state laws.


5. All areas disturbed by construction operations shall be permanently seeded per city specifications. Cost shall be included in the bid item Site Restoration.

6. Rubble from the removal of miscellaneous structures and excess excavation which is to be wasted shall be disposed of on sites to be provided by the Contractor. These sites shall be approved by the Engineer as to suitability, appearance and site location. Locations that, in the opinion of the Engineer, will leave an unsightly appearance will not be approved.

7. All usable excavation shall be spread on the adjacent lots 1 or 2, Pearson Farms 3rd Addition. Contact Baughman Co. at 262-7271 for location of areas of deposit.

BENCHMARKS:


"□" Cut in Top Of Curb On North End Of Northeast Return At Parkdale and Stoney Point Adjacent to The Southwest Corner Of Reserve A, Timber Ridge Addition. Elevation = 164.64 (City Datum)

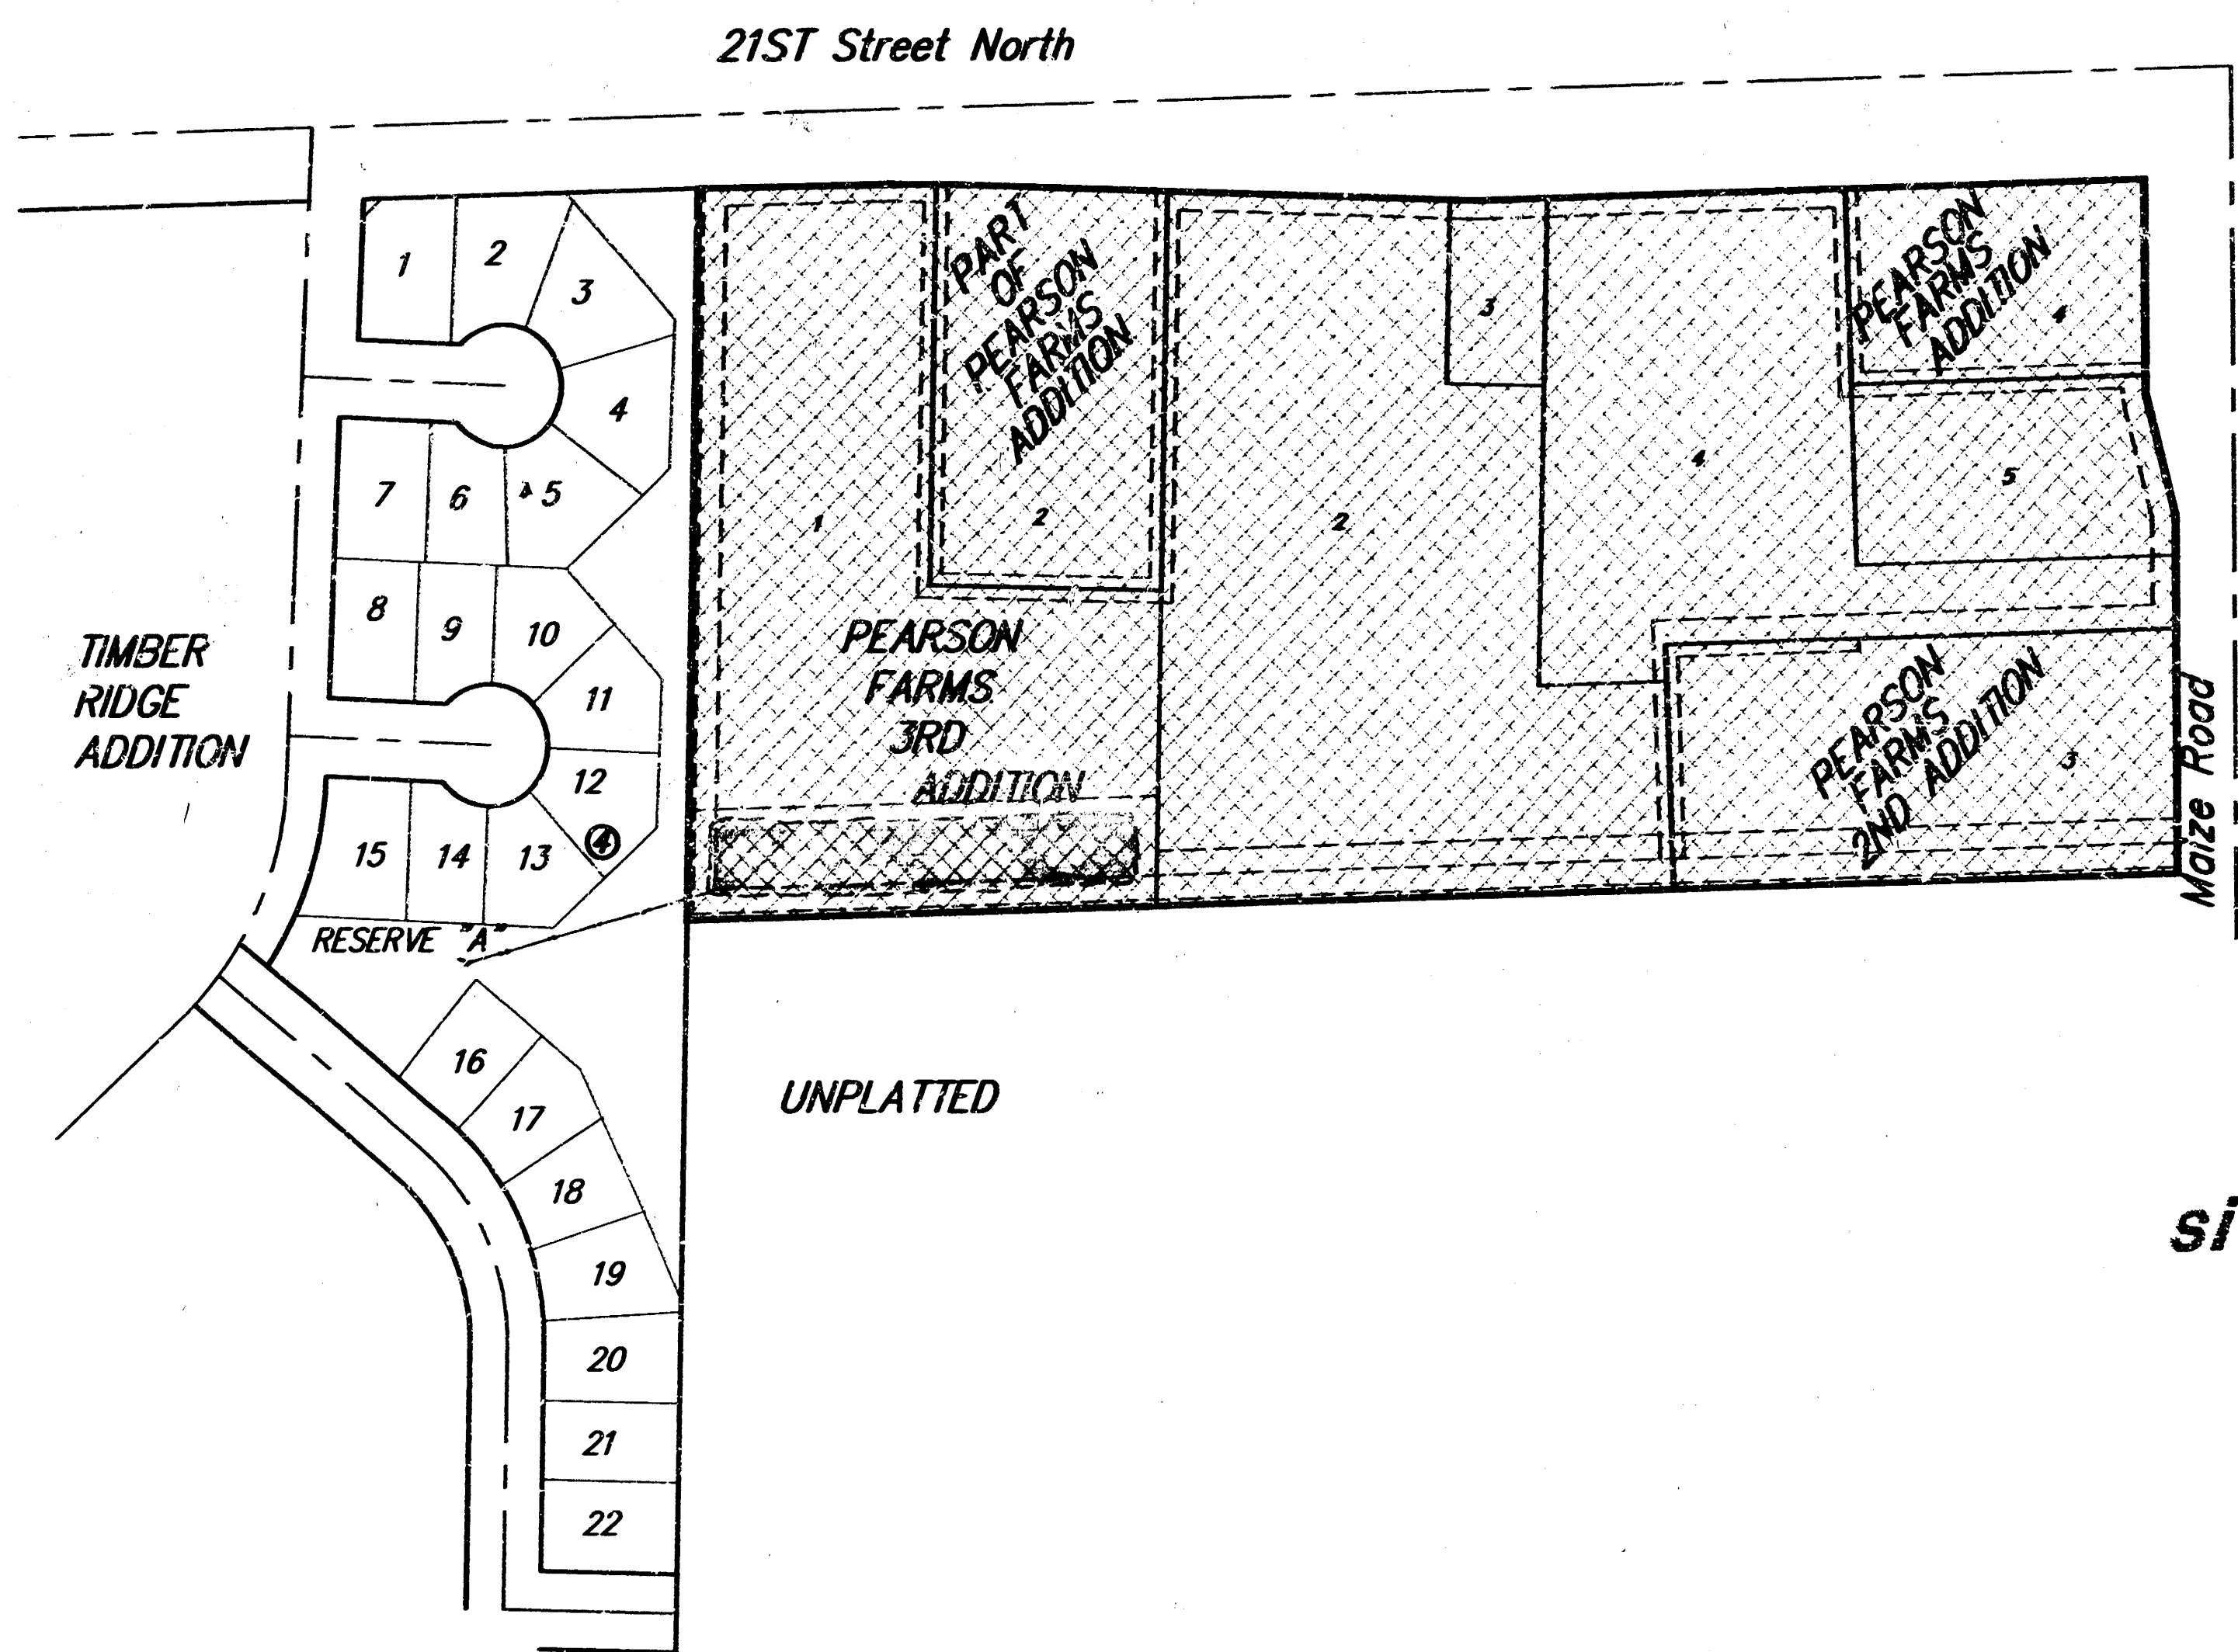

Scale: 1" = 150'

INDEX:

TITLE SHEET	1
PLAN & PROFILE	2
POND PLAN	3
CROSS SECTIONS	4
CROSS SECTIONS	5
PEARSON FARMS 3RD ADDITION PLAT	6
TIMBER RIDGE ADDITION PLAT	7

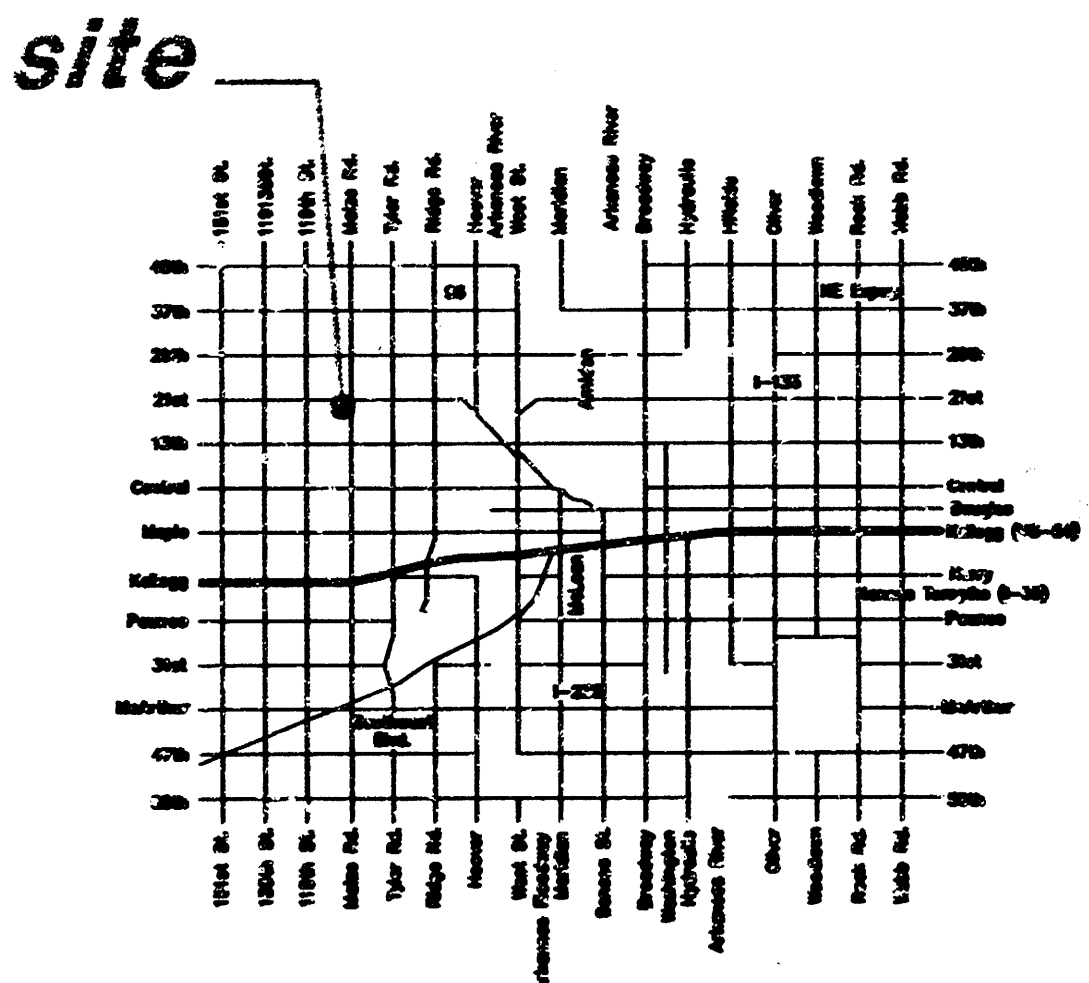


Vicinity Map


Benefit District: 


EARTHWORK QUANTITIES:
4460 C.Y. EXCAVATION
25 C.Y. FILL



 BAUGHMAN COMPANY P. A.
ENGINEERING & SURVEYING
316/262-7271 • 315 ELLIS • WICHITA, KANSAS 67211

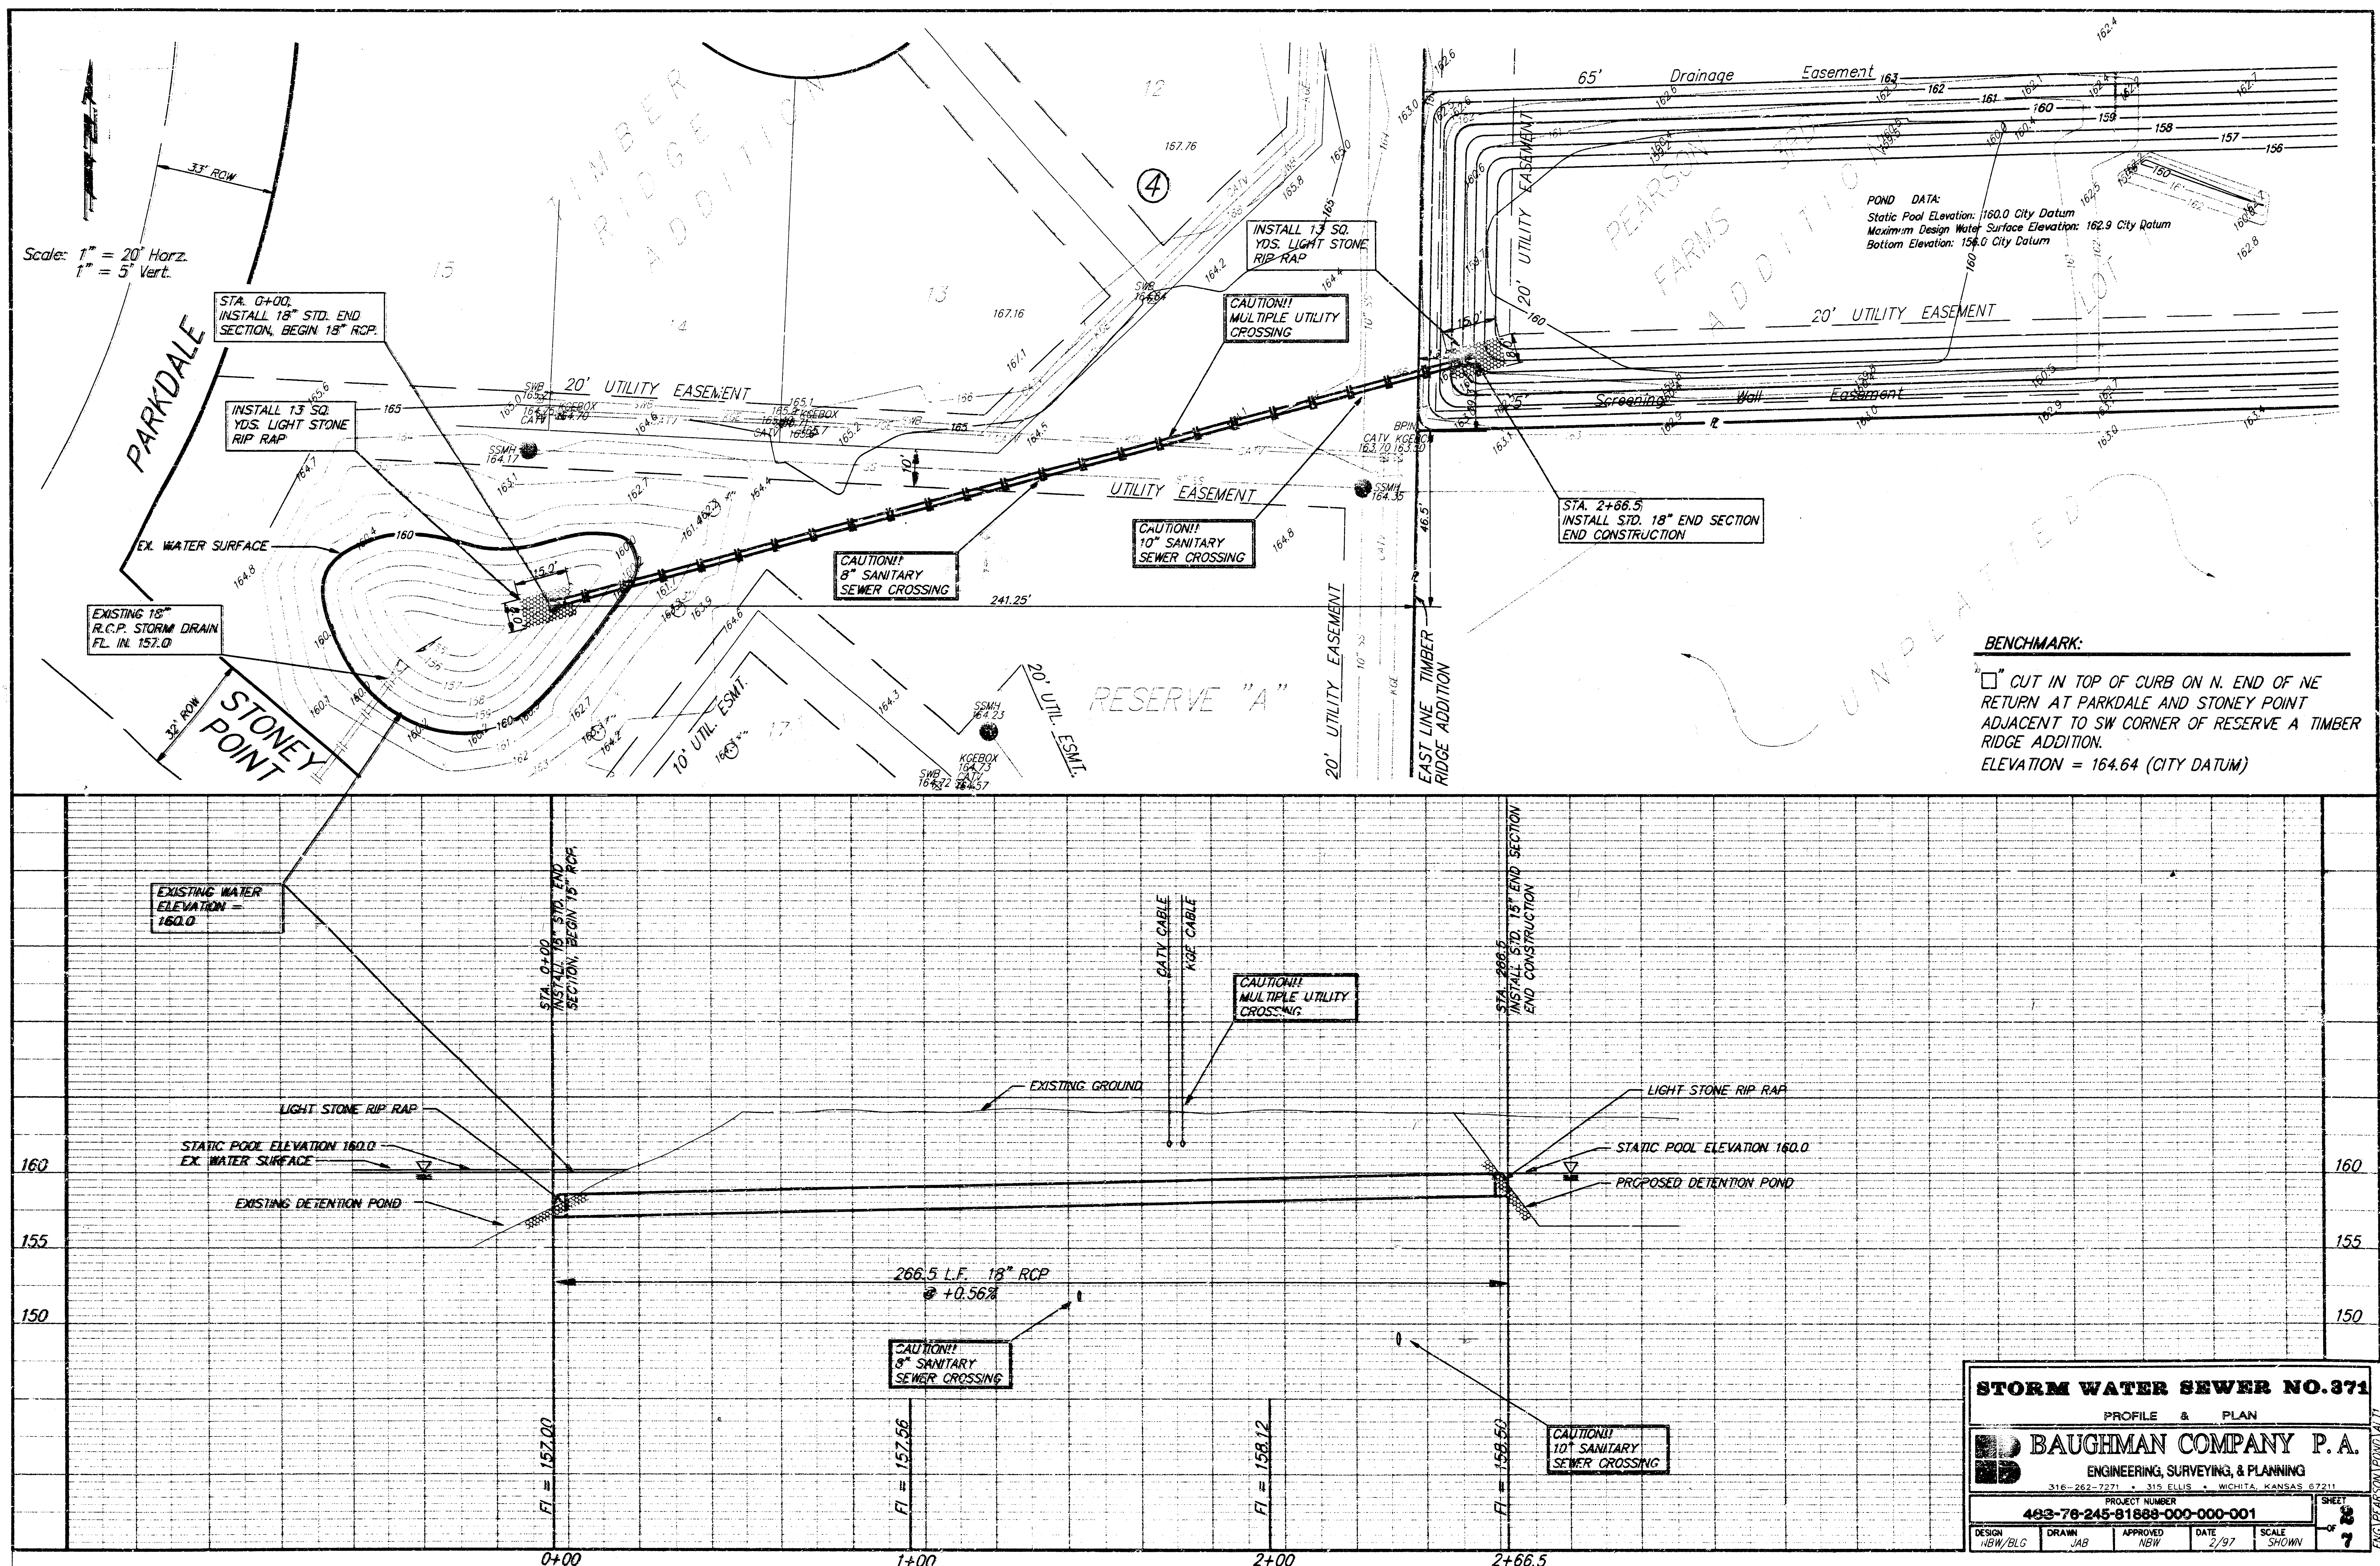

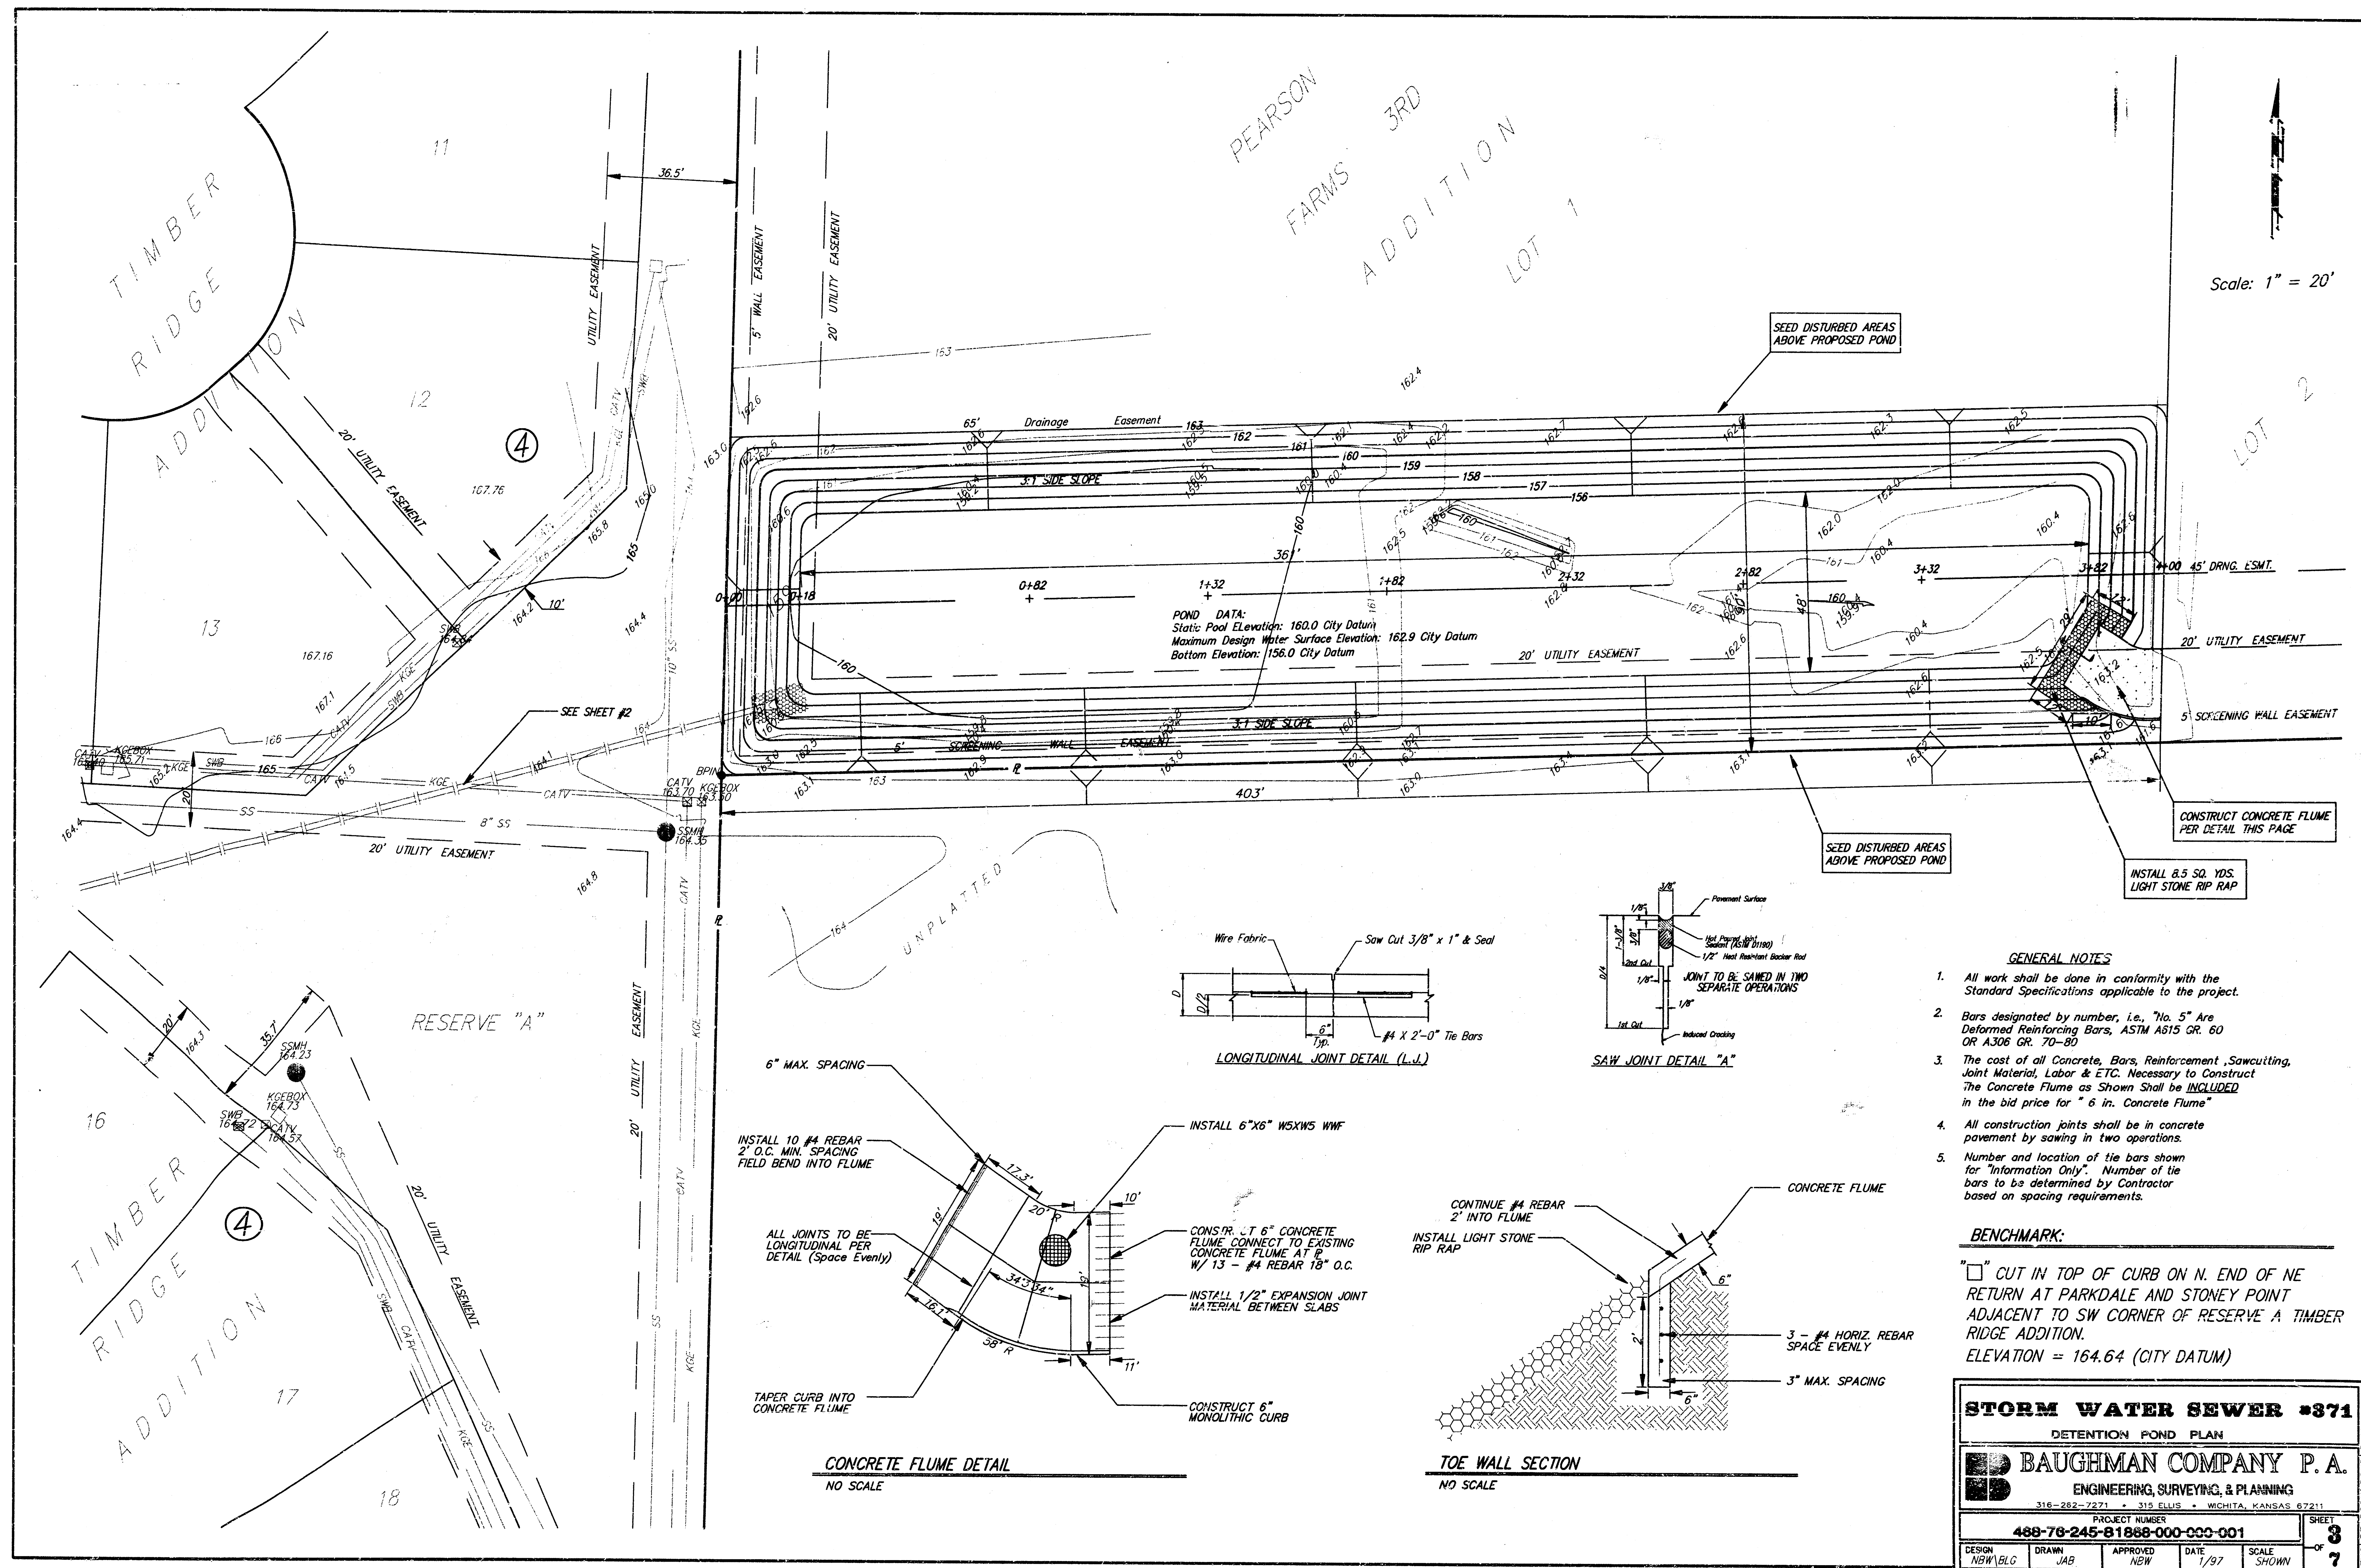


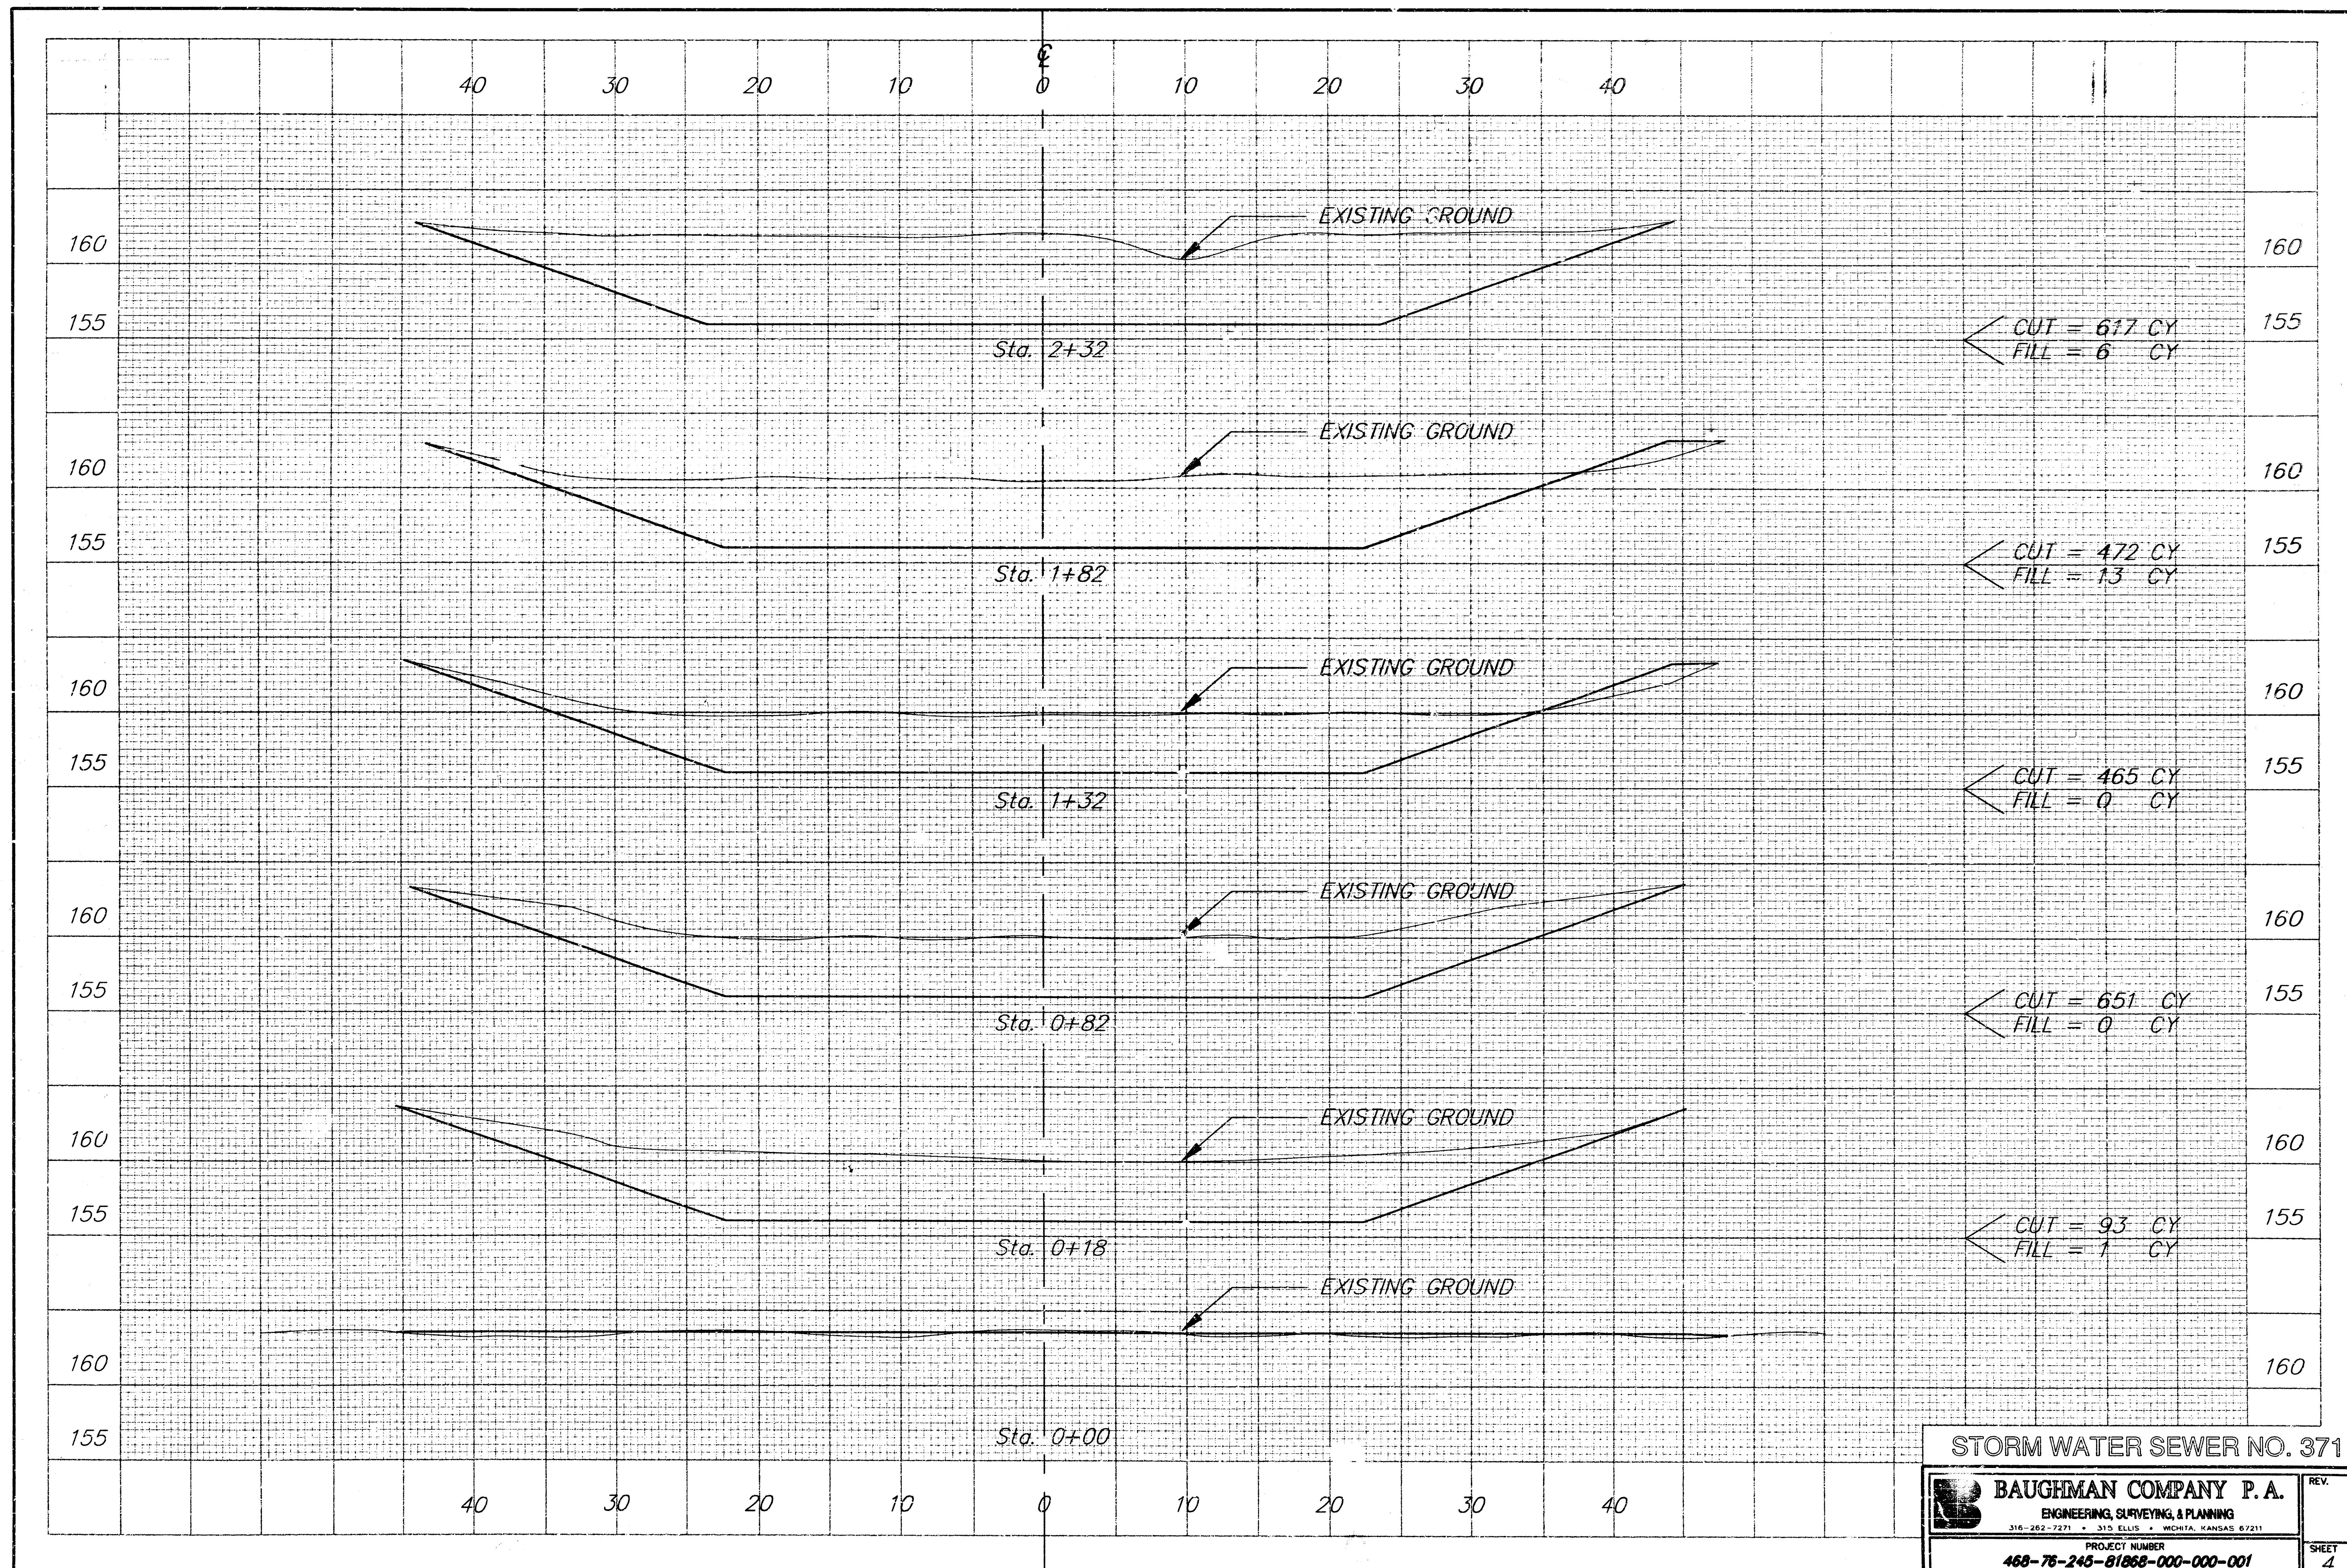

STORM WATER SEWER NO. 371

BAUGHMAN COMPANY P.A. ENGINEERING, SURVEYING, & PLANNING 316-262-7271 • 315 ELLIS • WICHITA, KANSAS 67211	REV.
	PROJECT NUMBER
	468-76-245-81868-000-000-001

SHEET
4

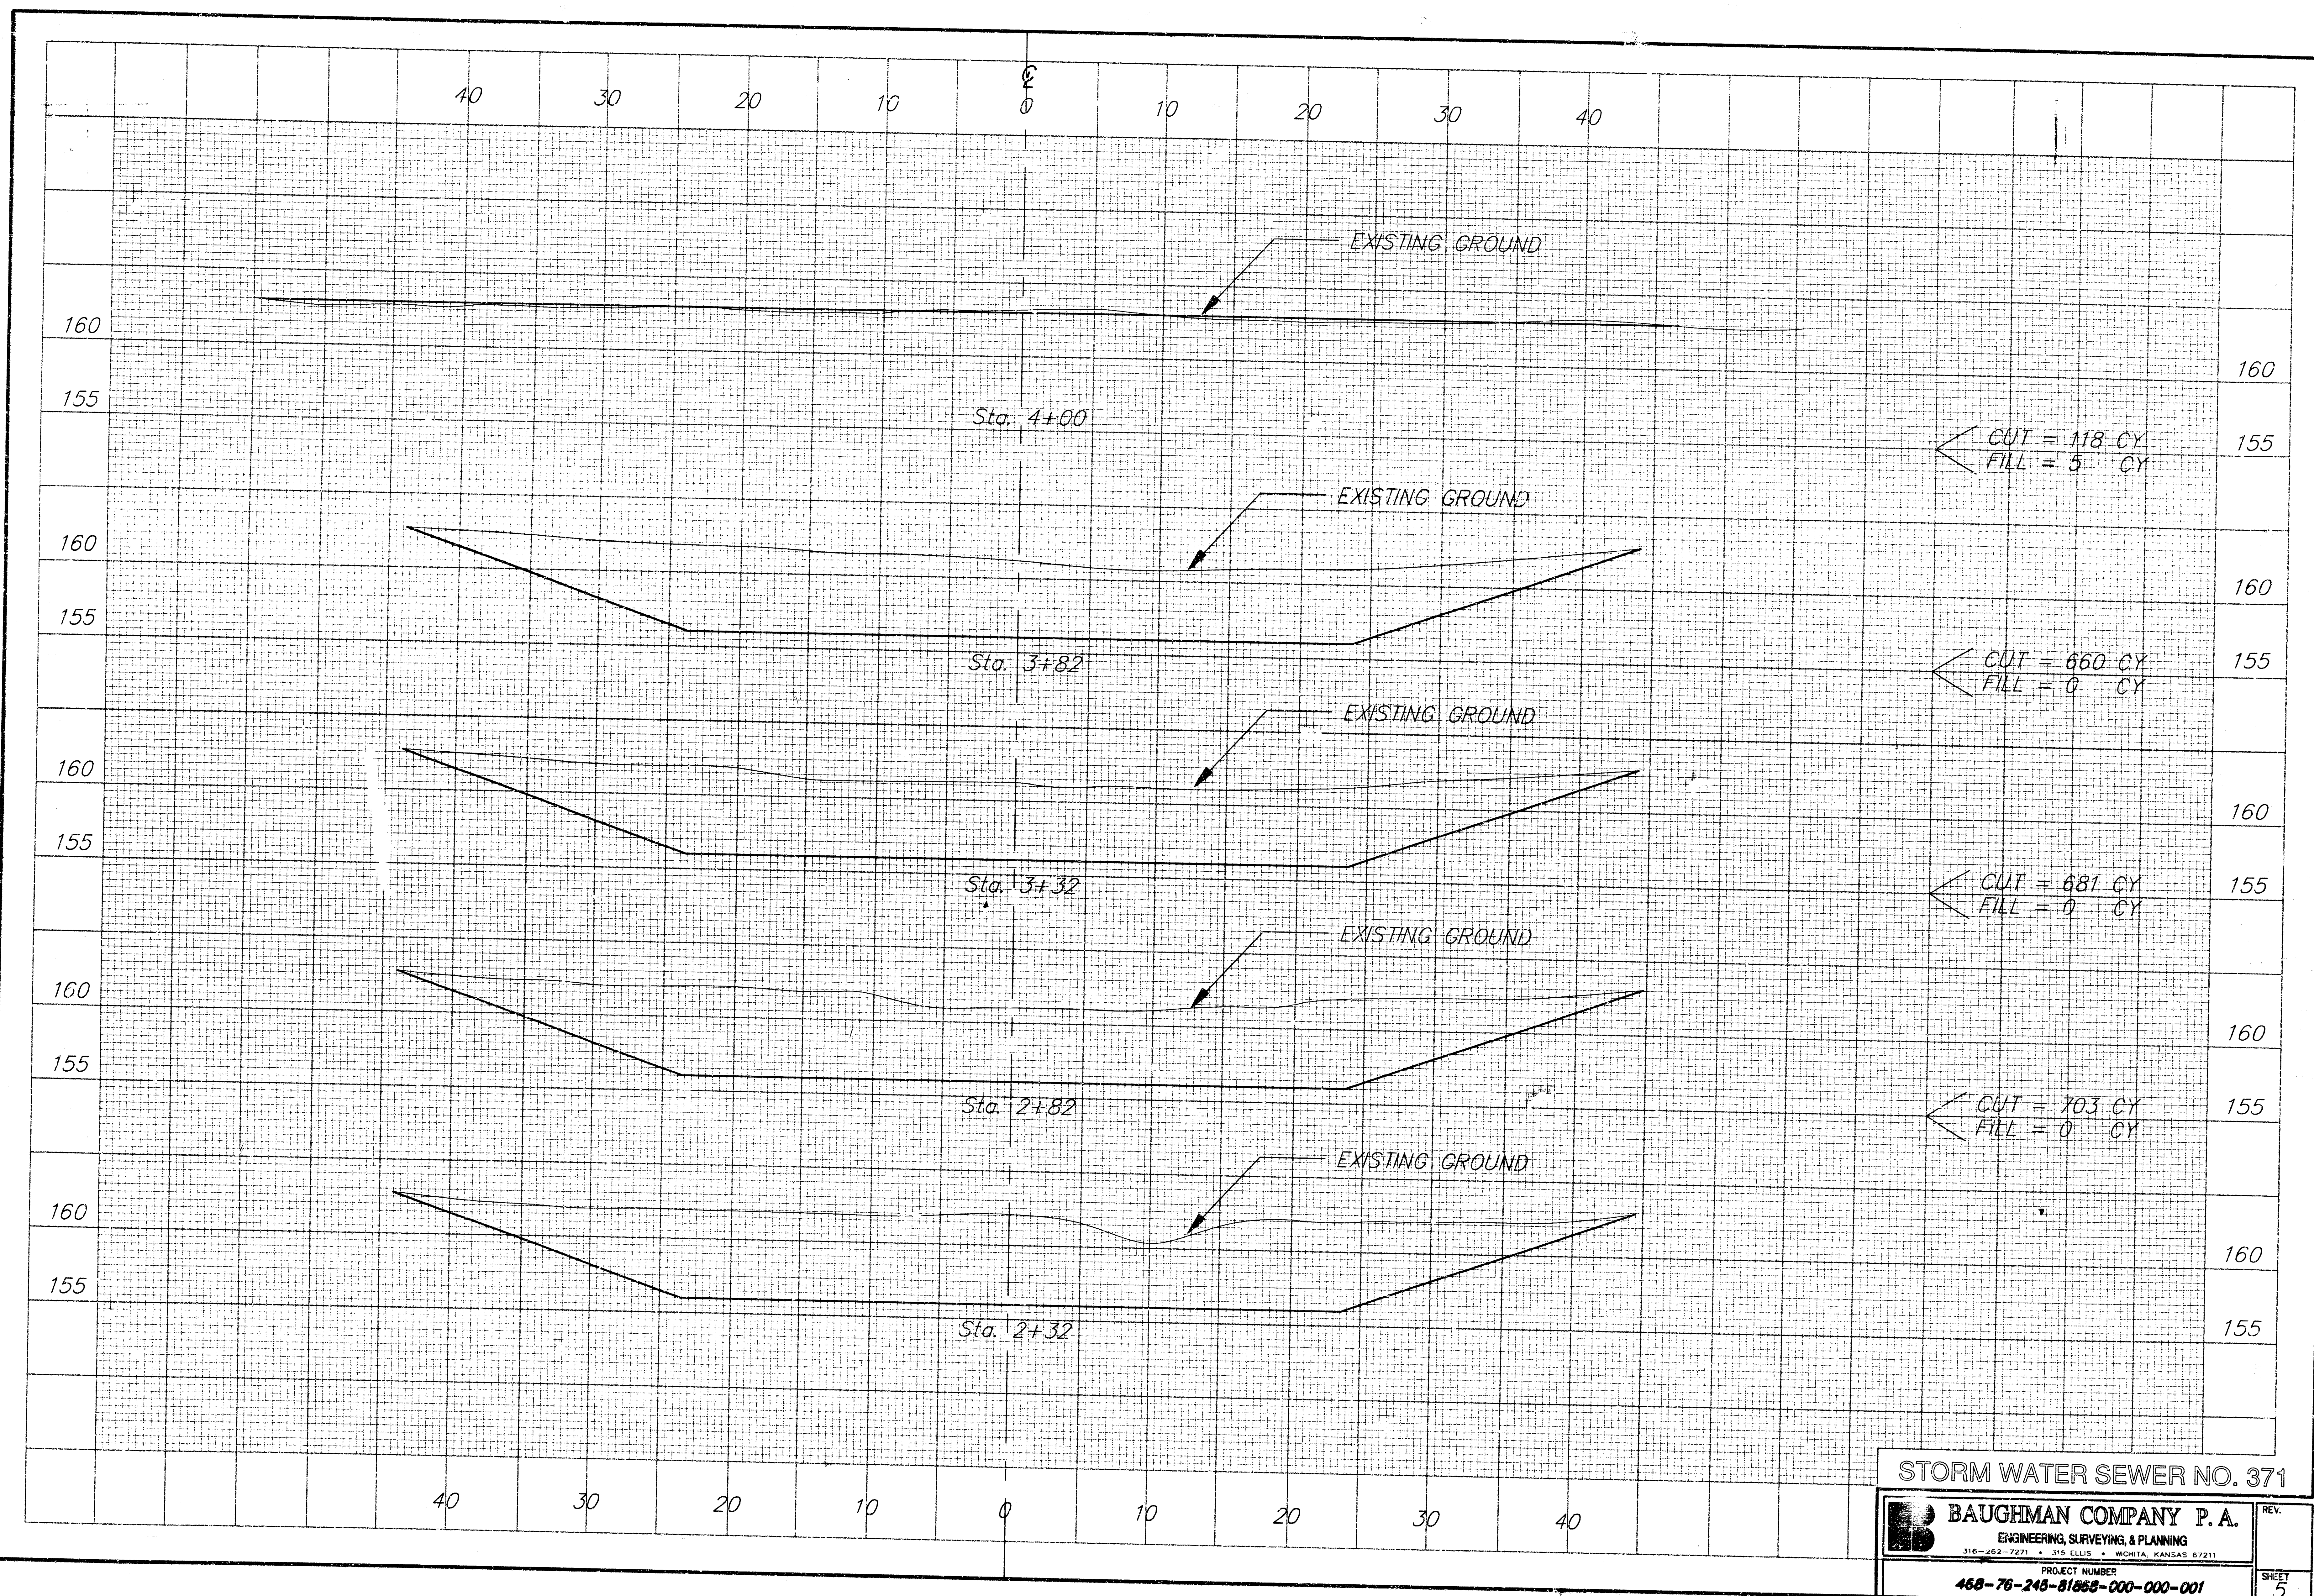


STORM WATER SEWER NO. 371

	BAUGHMAN COMPANY P. A.	REV.
	ENGINEERING, SURVEYING, & PLANNING	
	316-262-7271 • 315 ELLIS • WICHITA, KANSAS 67211	
PROJECT NUMBER		SHEET
468-76-248-81888-000-000-001		5

TIMBER RIDGE ADDITION

WICHITA, KANSAS

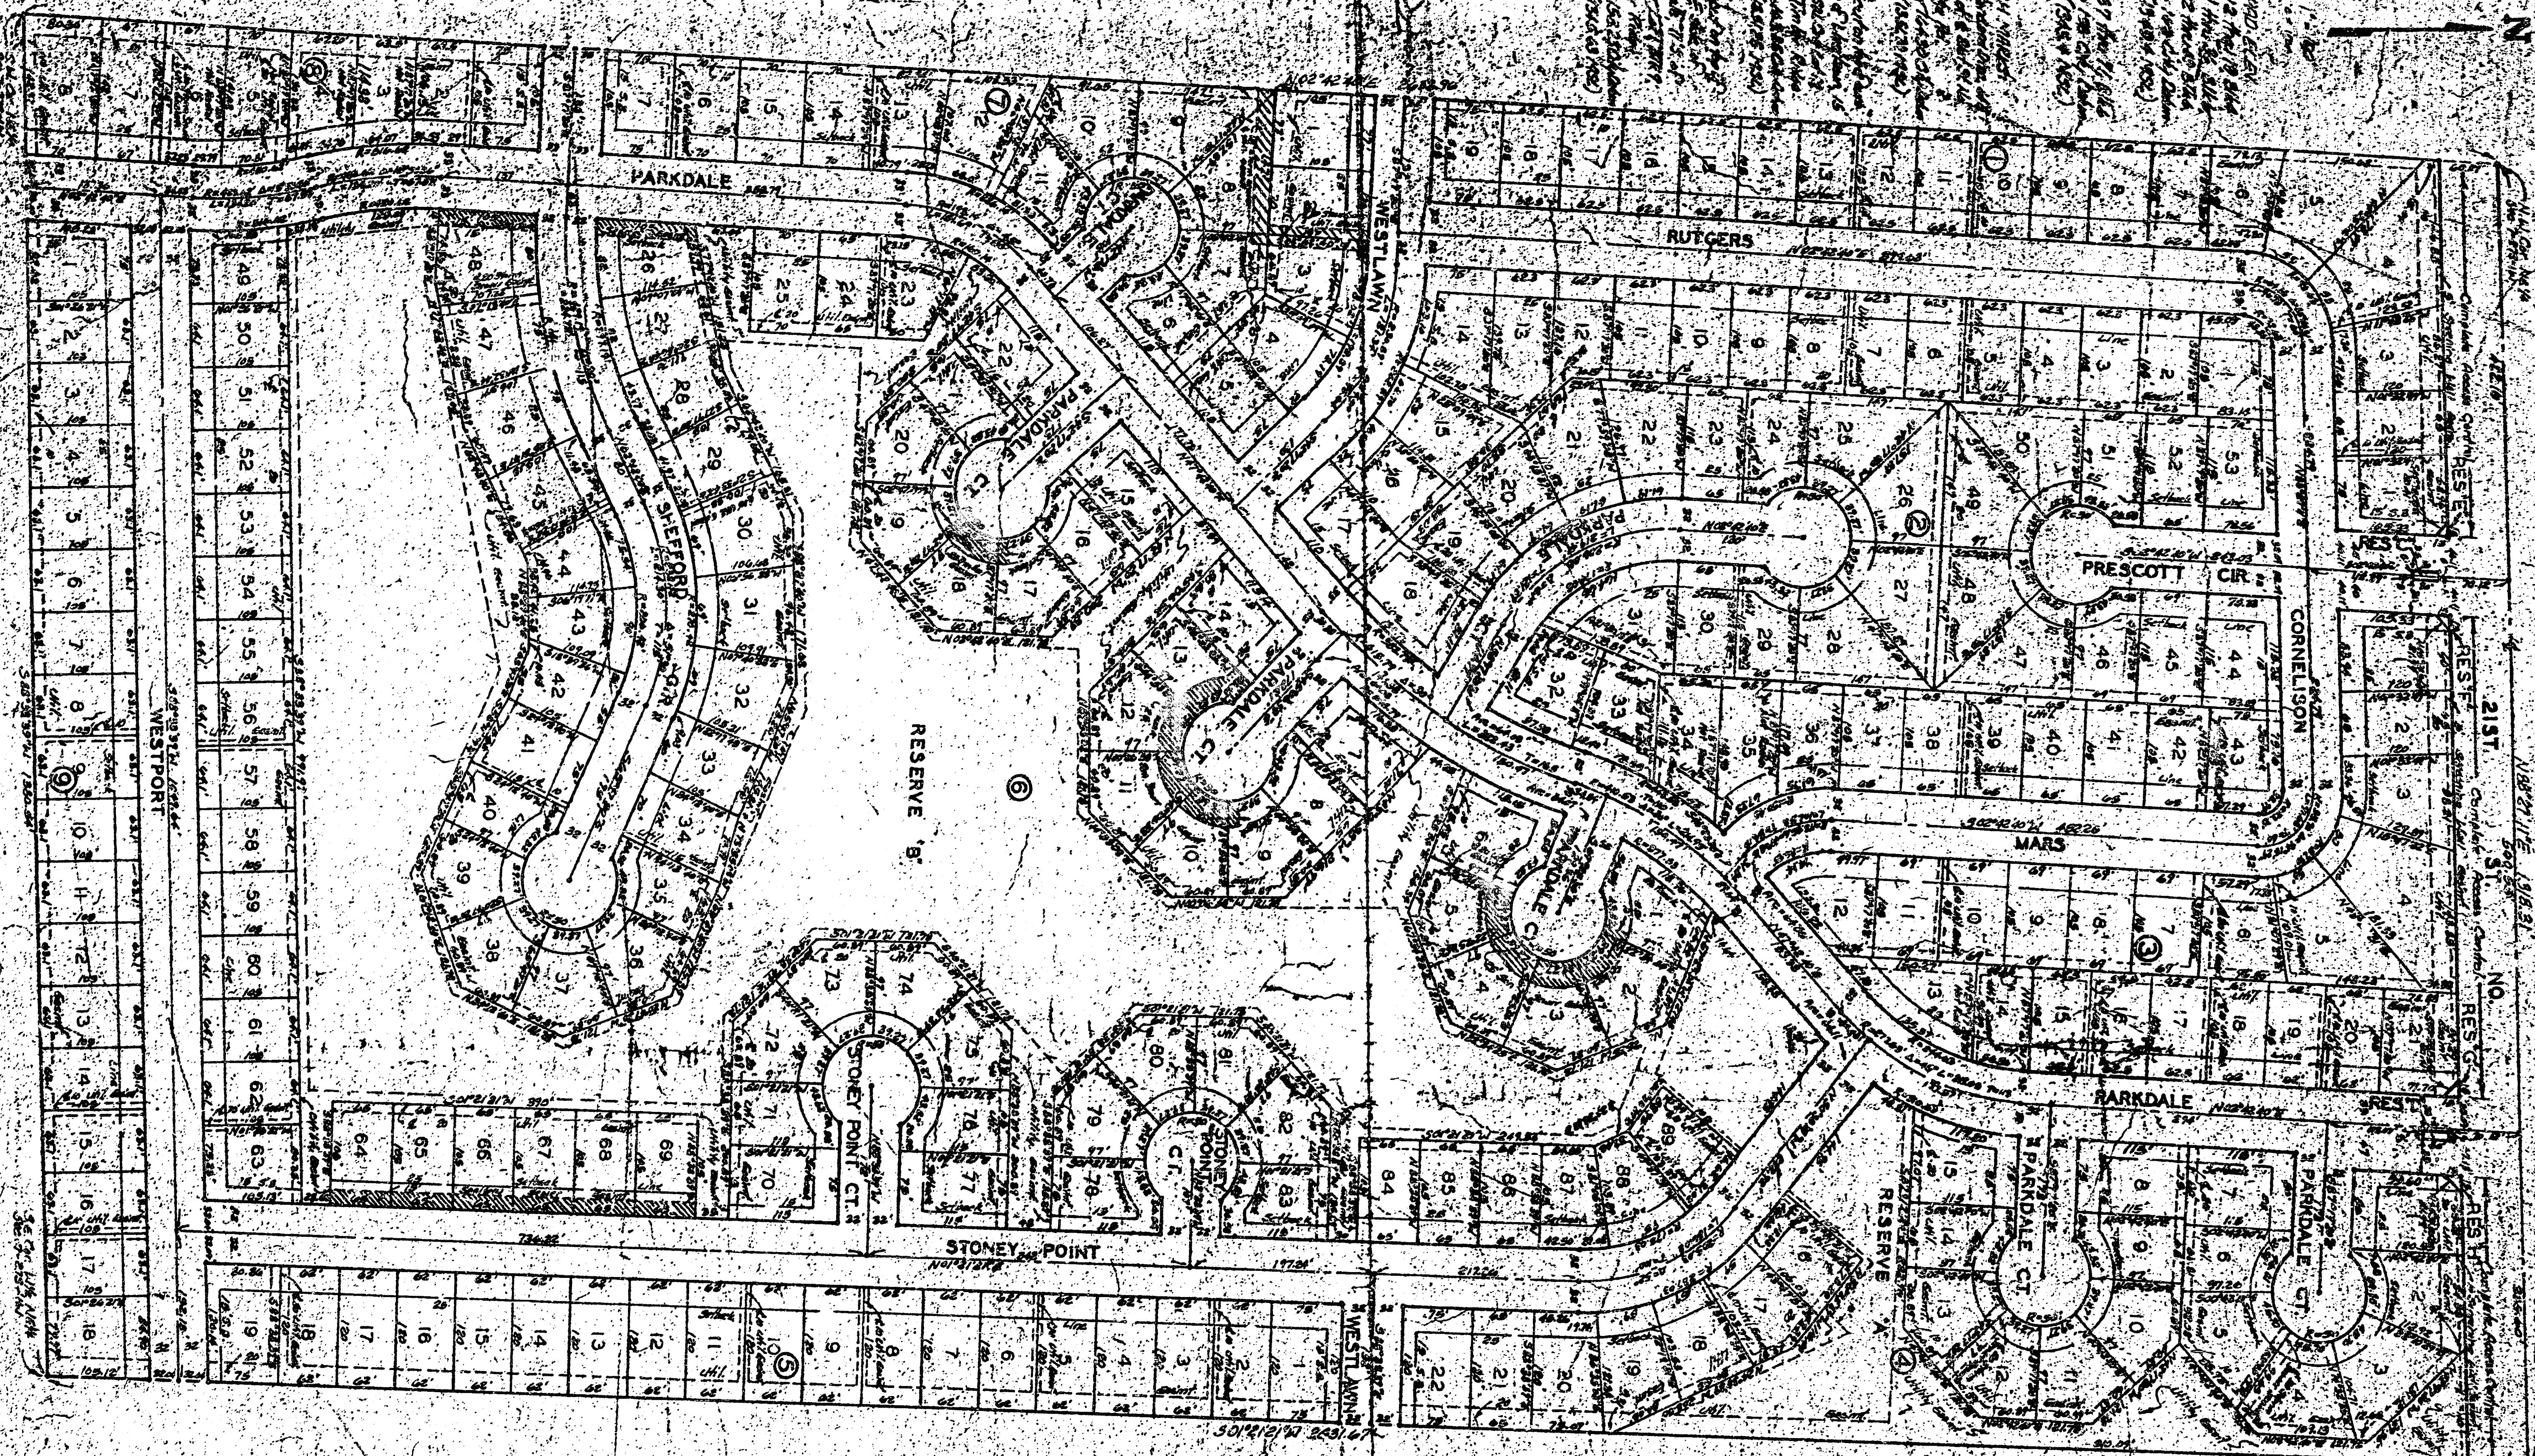

State of Kansas ss: We, the Boardman Company, of Sedgewick County, Kansas, do hereby certify that the above described land is a part of the Timber Ridge Addition, which is a part of the Township of 12 North, Range of 10 West, 3rd P.M., Sedgewick County, Kansas.



Witness my hand and seal of office this 1st day of April, 1900.

Notary Public for Kansas ss: I, the undersigned, do hereby certify that the above described land is a part of the Timber Ridge Addition, which is a part of the Township of 12 North, Range of 10 West, 3rd P.M., Sedgewick County, Kansas.

My Comm. Exp. 3-3-01

Notary Public for Kansas ss: I, the undersigned, do hereby certify that the above described land is a part of the Timber Ridge Addition, which is a part of the Township of 12 North, Range of 10 West, 3rd P.M., Sedgewick County, Kansas.

WICHITA, SEDGWICK COUNTY, KANSAS

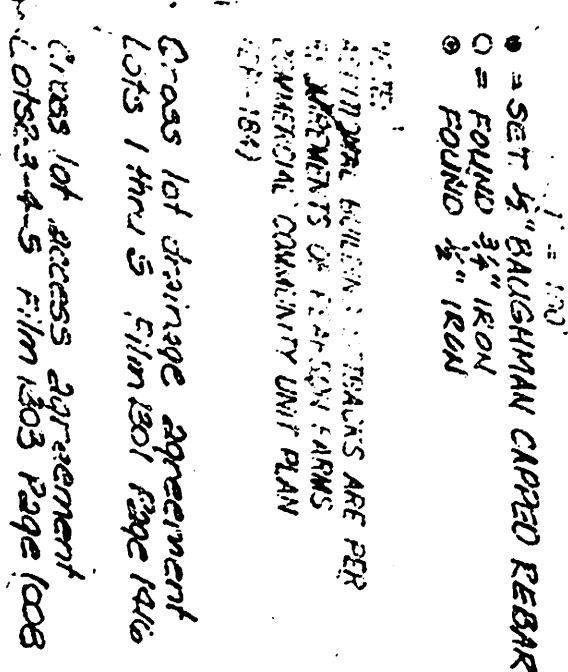

Baughman Company, P.A.

Moize Roof Properties, a Kansas General Partnership

Hogers Enterprises, Inc.

My App't Exp. 2-3-95
Michael E. Fleming
 Notary Public
 Mildred E. Fleming

My App'l Exp. 10-10-93
 Kindly pay 1 month's
 Notary Public
 Sunday New York
 10-10-93

My App't Exp. 2-3-95
 Paid to: James E. Adams
 Notary Public



David L. Murfin

Harold Means

Moize Road Properties, a Kansas General Partnership

fore me this 11 day.

My App / Exp: 2020

My App'l Exp. 2-3-95
Michael E. Wang Notary Public
 Mildred E. Wang

My App's Exp. 2-3-9

Chairman

this saturday of june

January

ANUARY



9