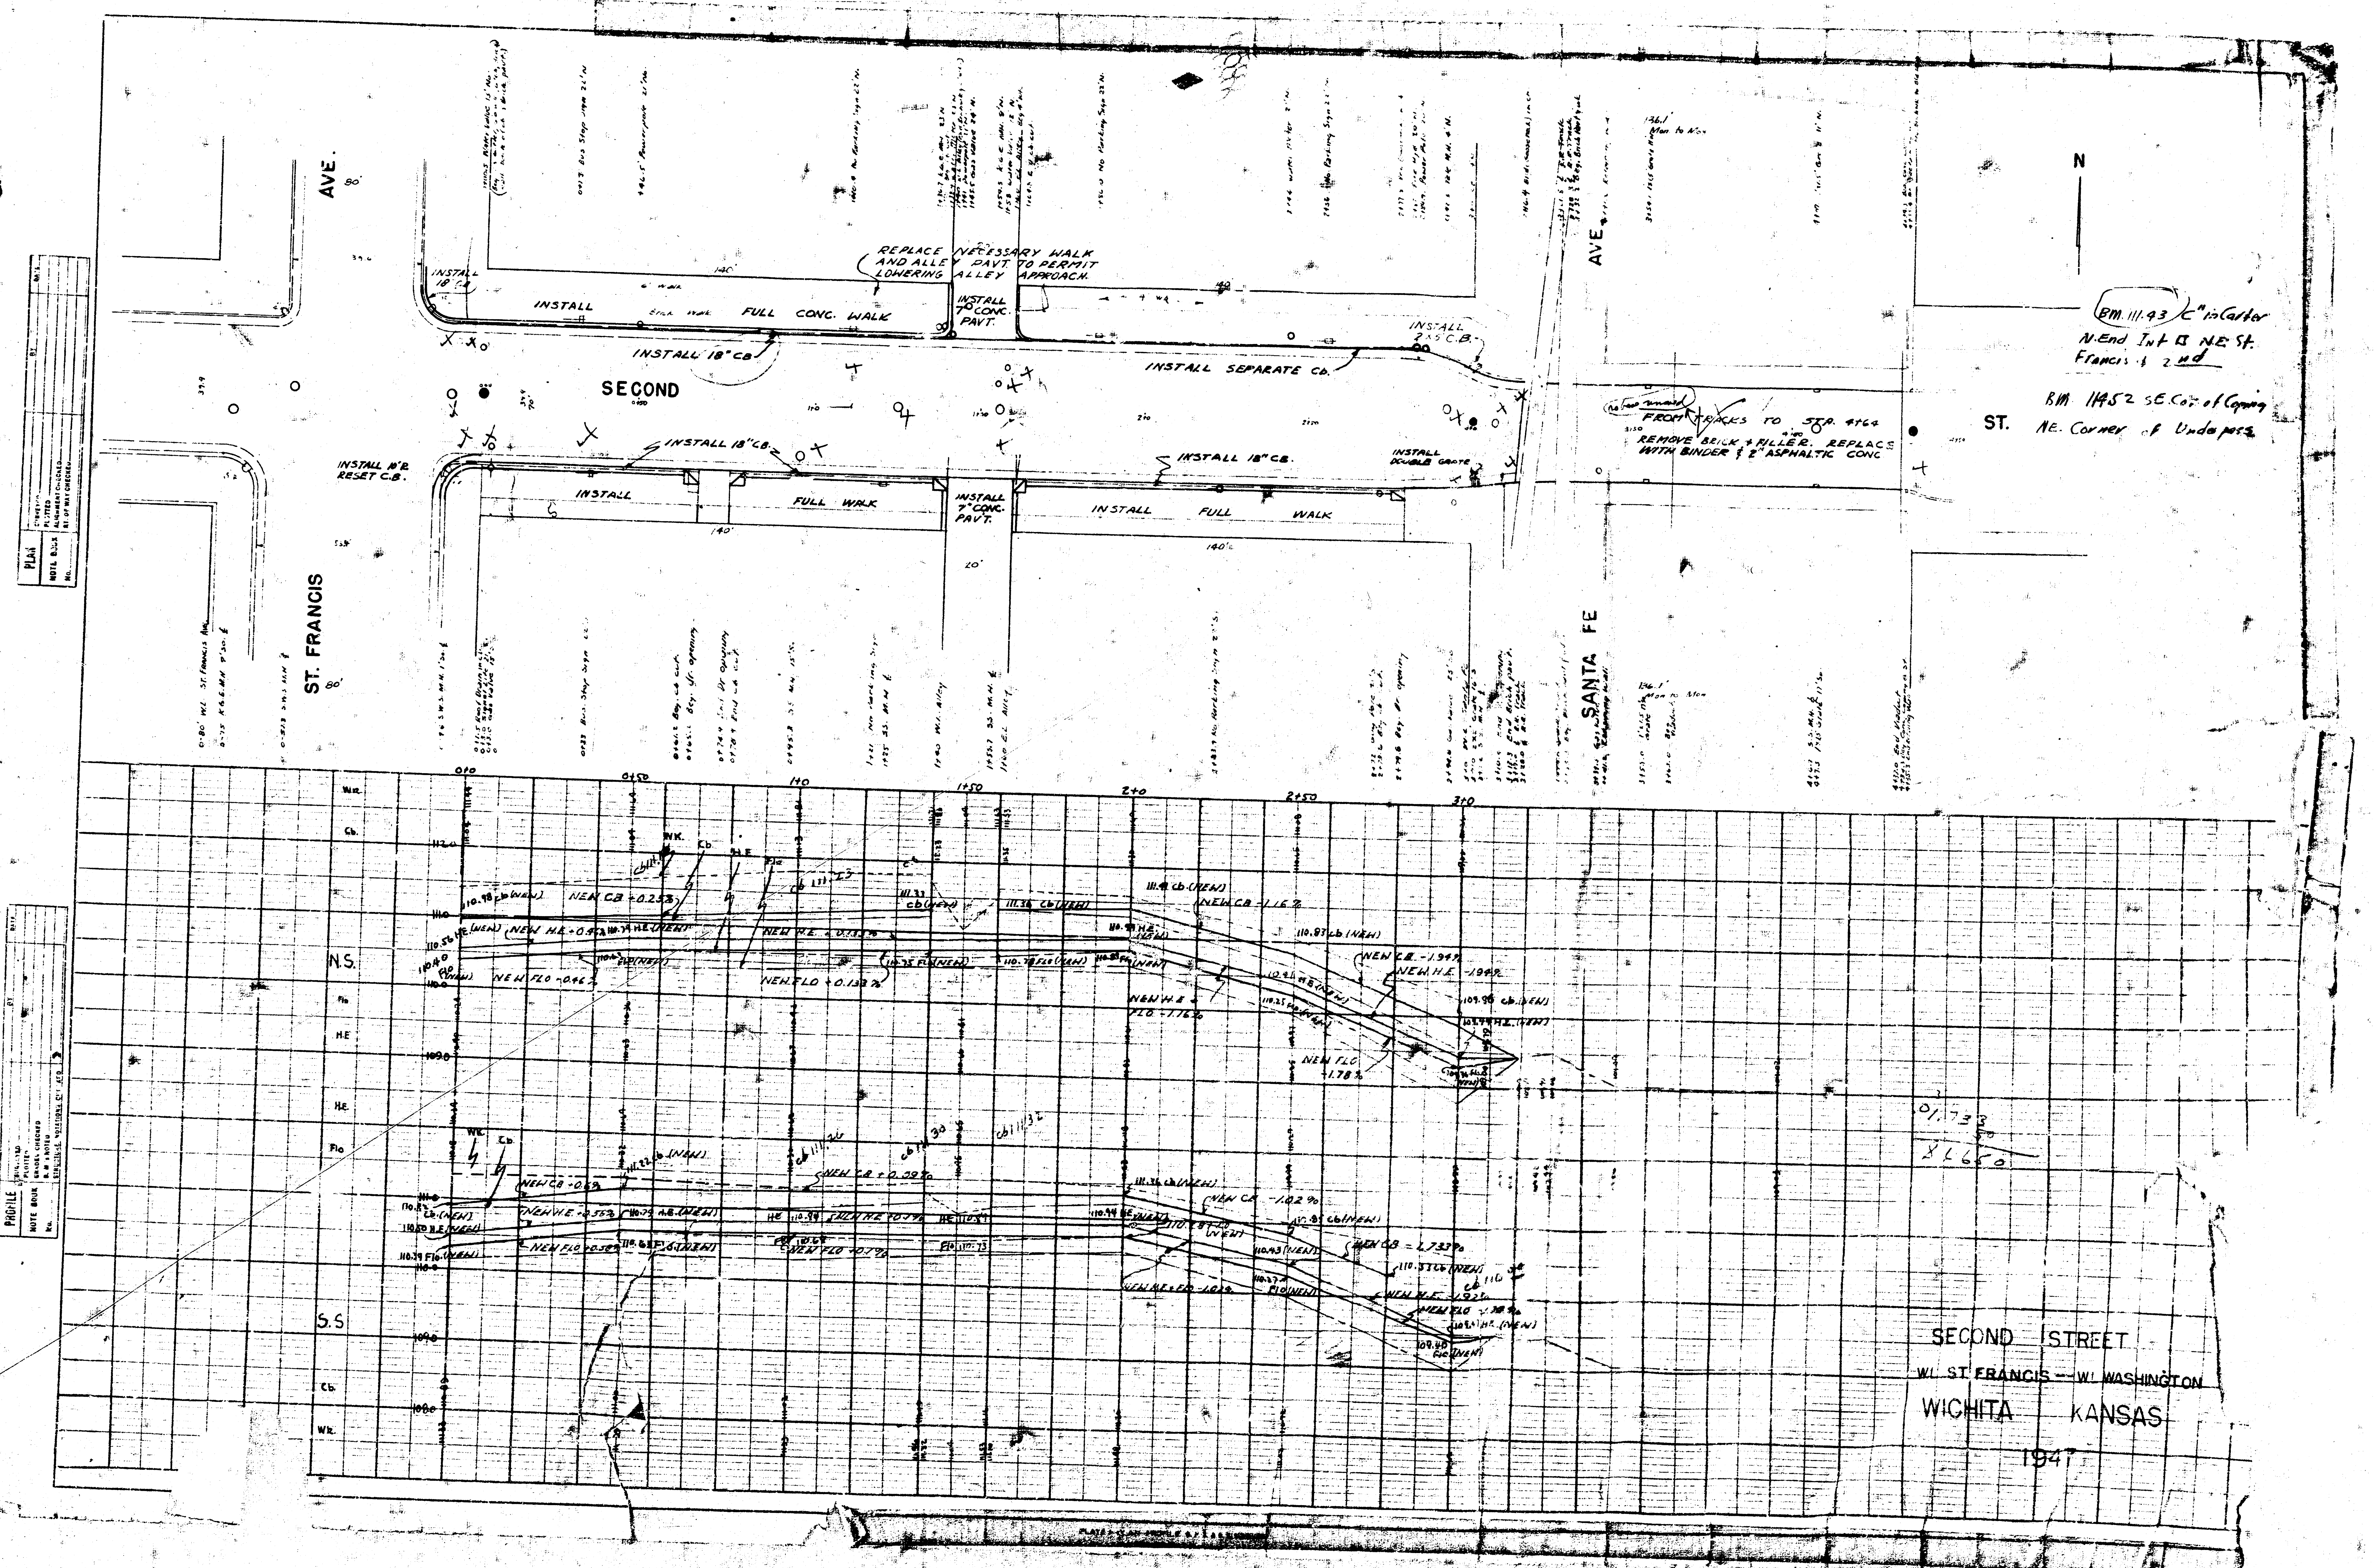
N
ST. FRANCIS AVE. 80'
SECOND ST.
SANTA FE AVE.
INSTALL 18" C.B.
INSTALL FULL CONC. WALK
REPLACE NECESSARY WALK AND ALLEY PAVT. TO PERMIT LOWERING ALLEY APPROACH.
INSTALL 7" CONC. PAVT.
INSTALL 18" CB
INSTALL 2x5 C.B.
INSTALL SEPARATE Cb.
INSTALL 10" R. RESET C.B.
INSTALL 18" CB.
INSTALL FULL WALK
INSTALL 7" CONC. PAVT.
INSTALL FULL WALK
INSTALL 18" CB.
INSTALL DOUBLE GRATE
140'
20'
FROM TRACKS TO STA. 4+64
REMOVE BRICK + FILLER. REPLACE WITH BINDER & 2" ASPHALTIC CONC
BM 111.43 C" in Carter N. End Int. N.E. St. Francis & 2nd
BM 114.52 S.E. Cor. of Coping NE. Corner of Underpass
N.S.
S.S.
NEW CB +0.25%
NEW H.E. +0.9%
NEW FLO +0.13%
NEW CB -1.16%
NEW CB -1.94%
NEW FLO -1.78%
NEW CB +0.29%
NEW CB -1.02%
NEW CB -2.73%
PLAN
PROFILE
SECOND STREET
W.L. ST FRANCIS — W.L. WASHINGTON
WICHITA KANSAS
1947

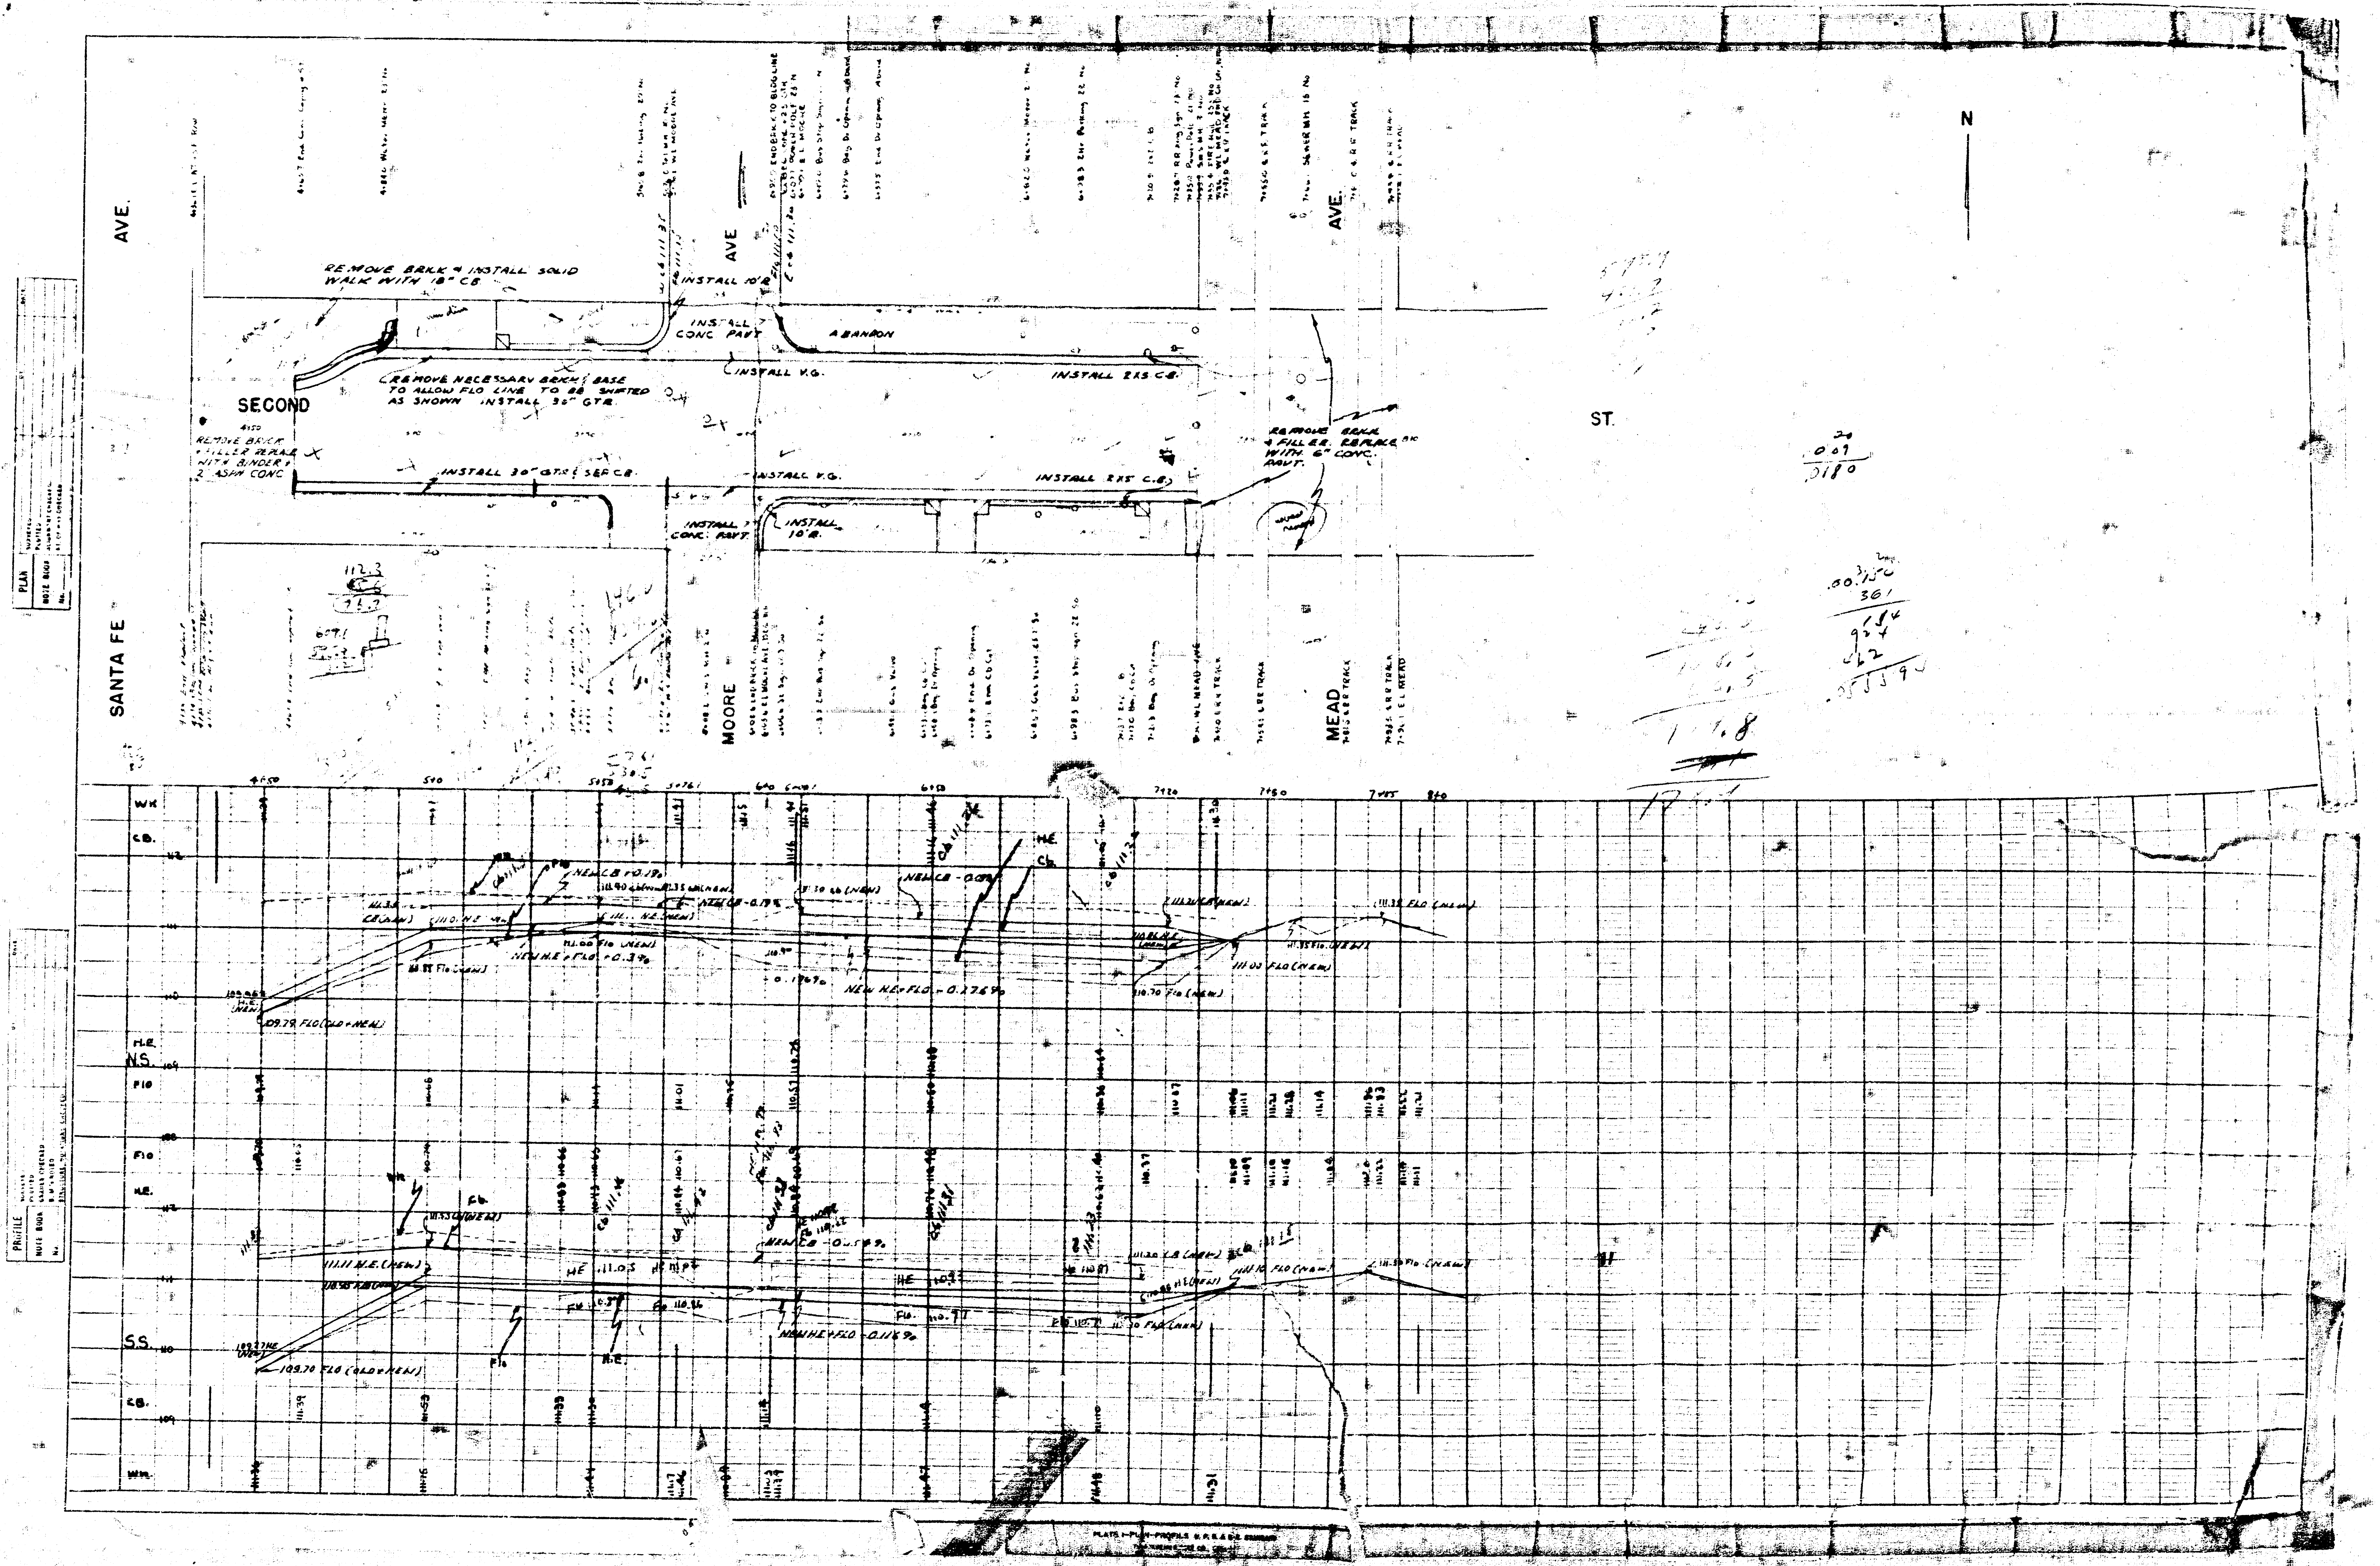
PLAN
NOTE BOOK
No.
SURVEYED
PLOTTED
CHECKED
N
SANTA FE AVE.
MOORE AVE.
MEAD AVE.
SECOND ST.
REMOVE BRKK & INSTALL SOLID WALK WITH 18" C.B.
INSTALL 10'R
INSTALL 7" CONC PAVT
ABANDON
REMOVE NECESSARY BRKK & BASE TO ALLOW FLO LINE TO BE SHIFTED AS SHOWN INSTALL 30" GTR
INSTALL V.G.
INSTALL 2X5 C.B.
REMOVE BRICK & FILLER REPLACE WITH BINDER & 2" ASPH CONC
INSTALL 30" GTR & SEP C.B.
INSTALL V.G.
INSTALL 2X5 C.B.
REMOVE BRKK & FILLER REPLACE WITH 6" CONC. PAVT.
INSTALL 7" CONC. PAVT
INSTALL 10'R
112.3
PROFILE
NOTE BOOK
No.
W.K.
C.B.
H.E.
N.S.
FLO
FLO
H.E.
S.S.
C.B.
W.K.
NEW CB +0.19%
NEW H.E.+FLO -0.34%
NEW H.E.+FLO -0.276%
109.79 FLO (OLD+NEW)
111.02 FLO (NEW)
110.70 FLO (NEW)
NEW CB -0.59%
NEW H.E.+FLO -0.116%
109.70 FLO (OLD+NEW)
H.E.
FLO

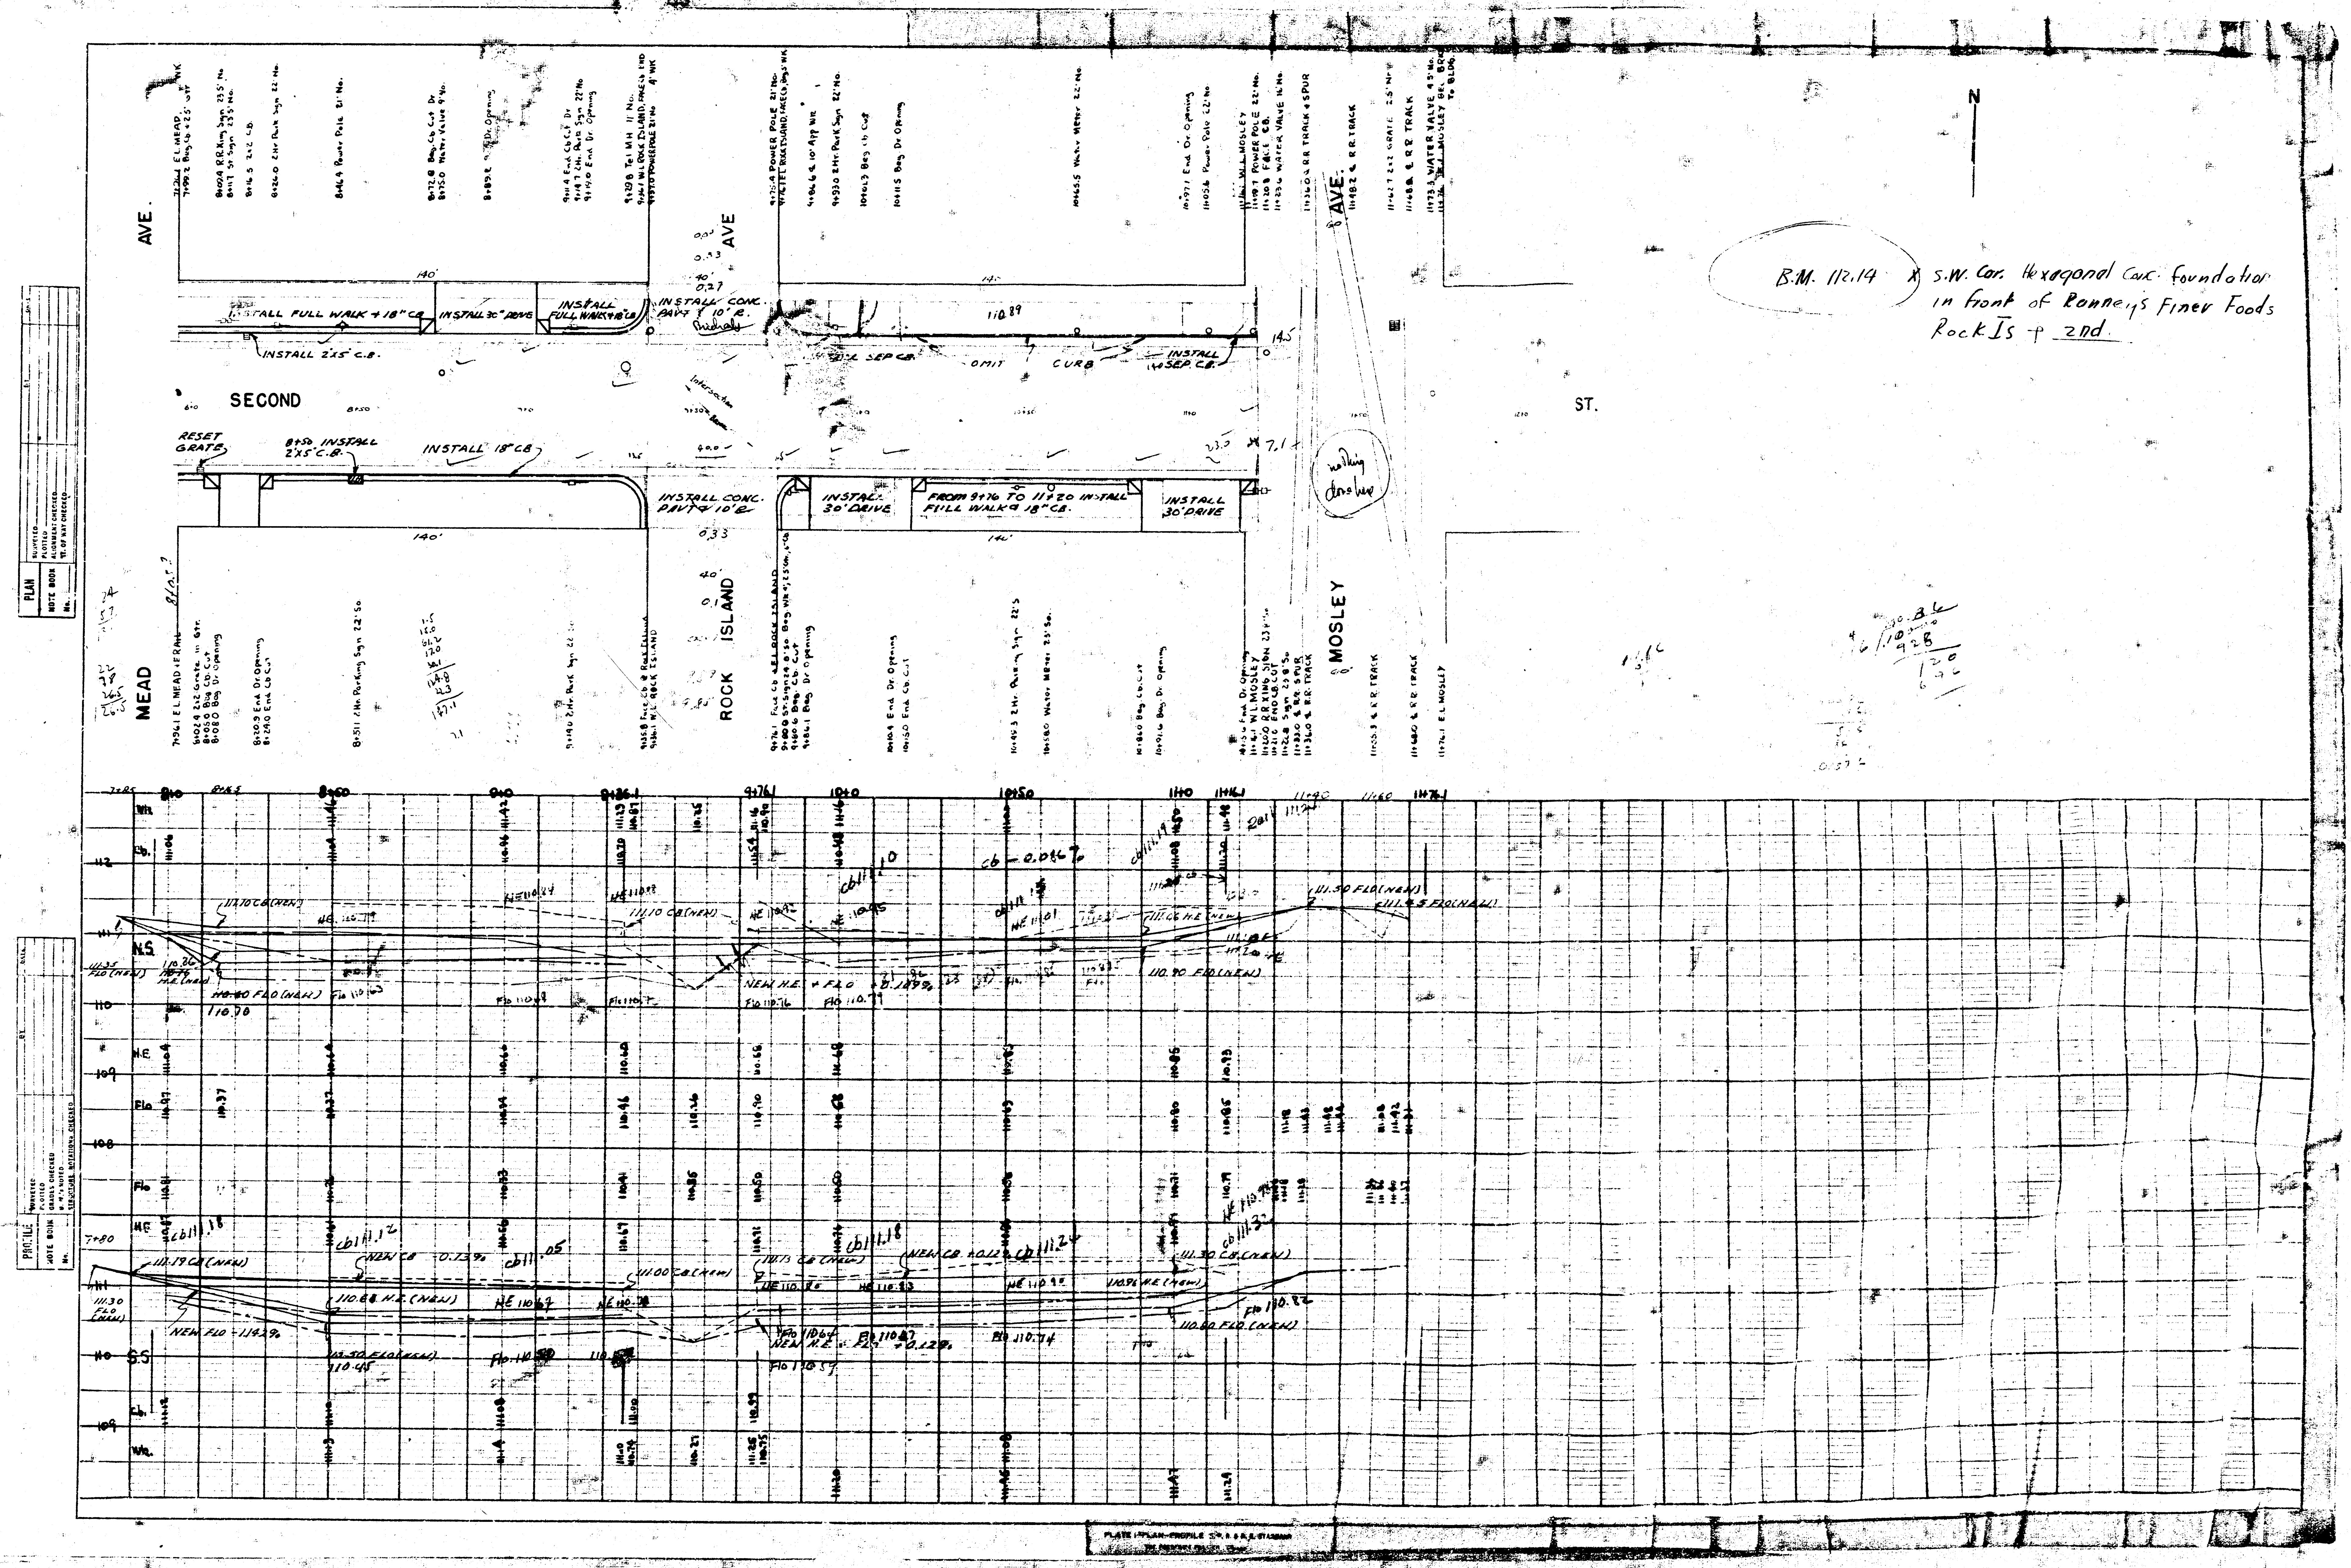

B.M. 112.14 X S.W. Cor. Hexagonal Conc. foundation in front of Ranney's Finer Foods Rock Is & 2nd.

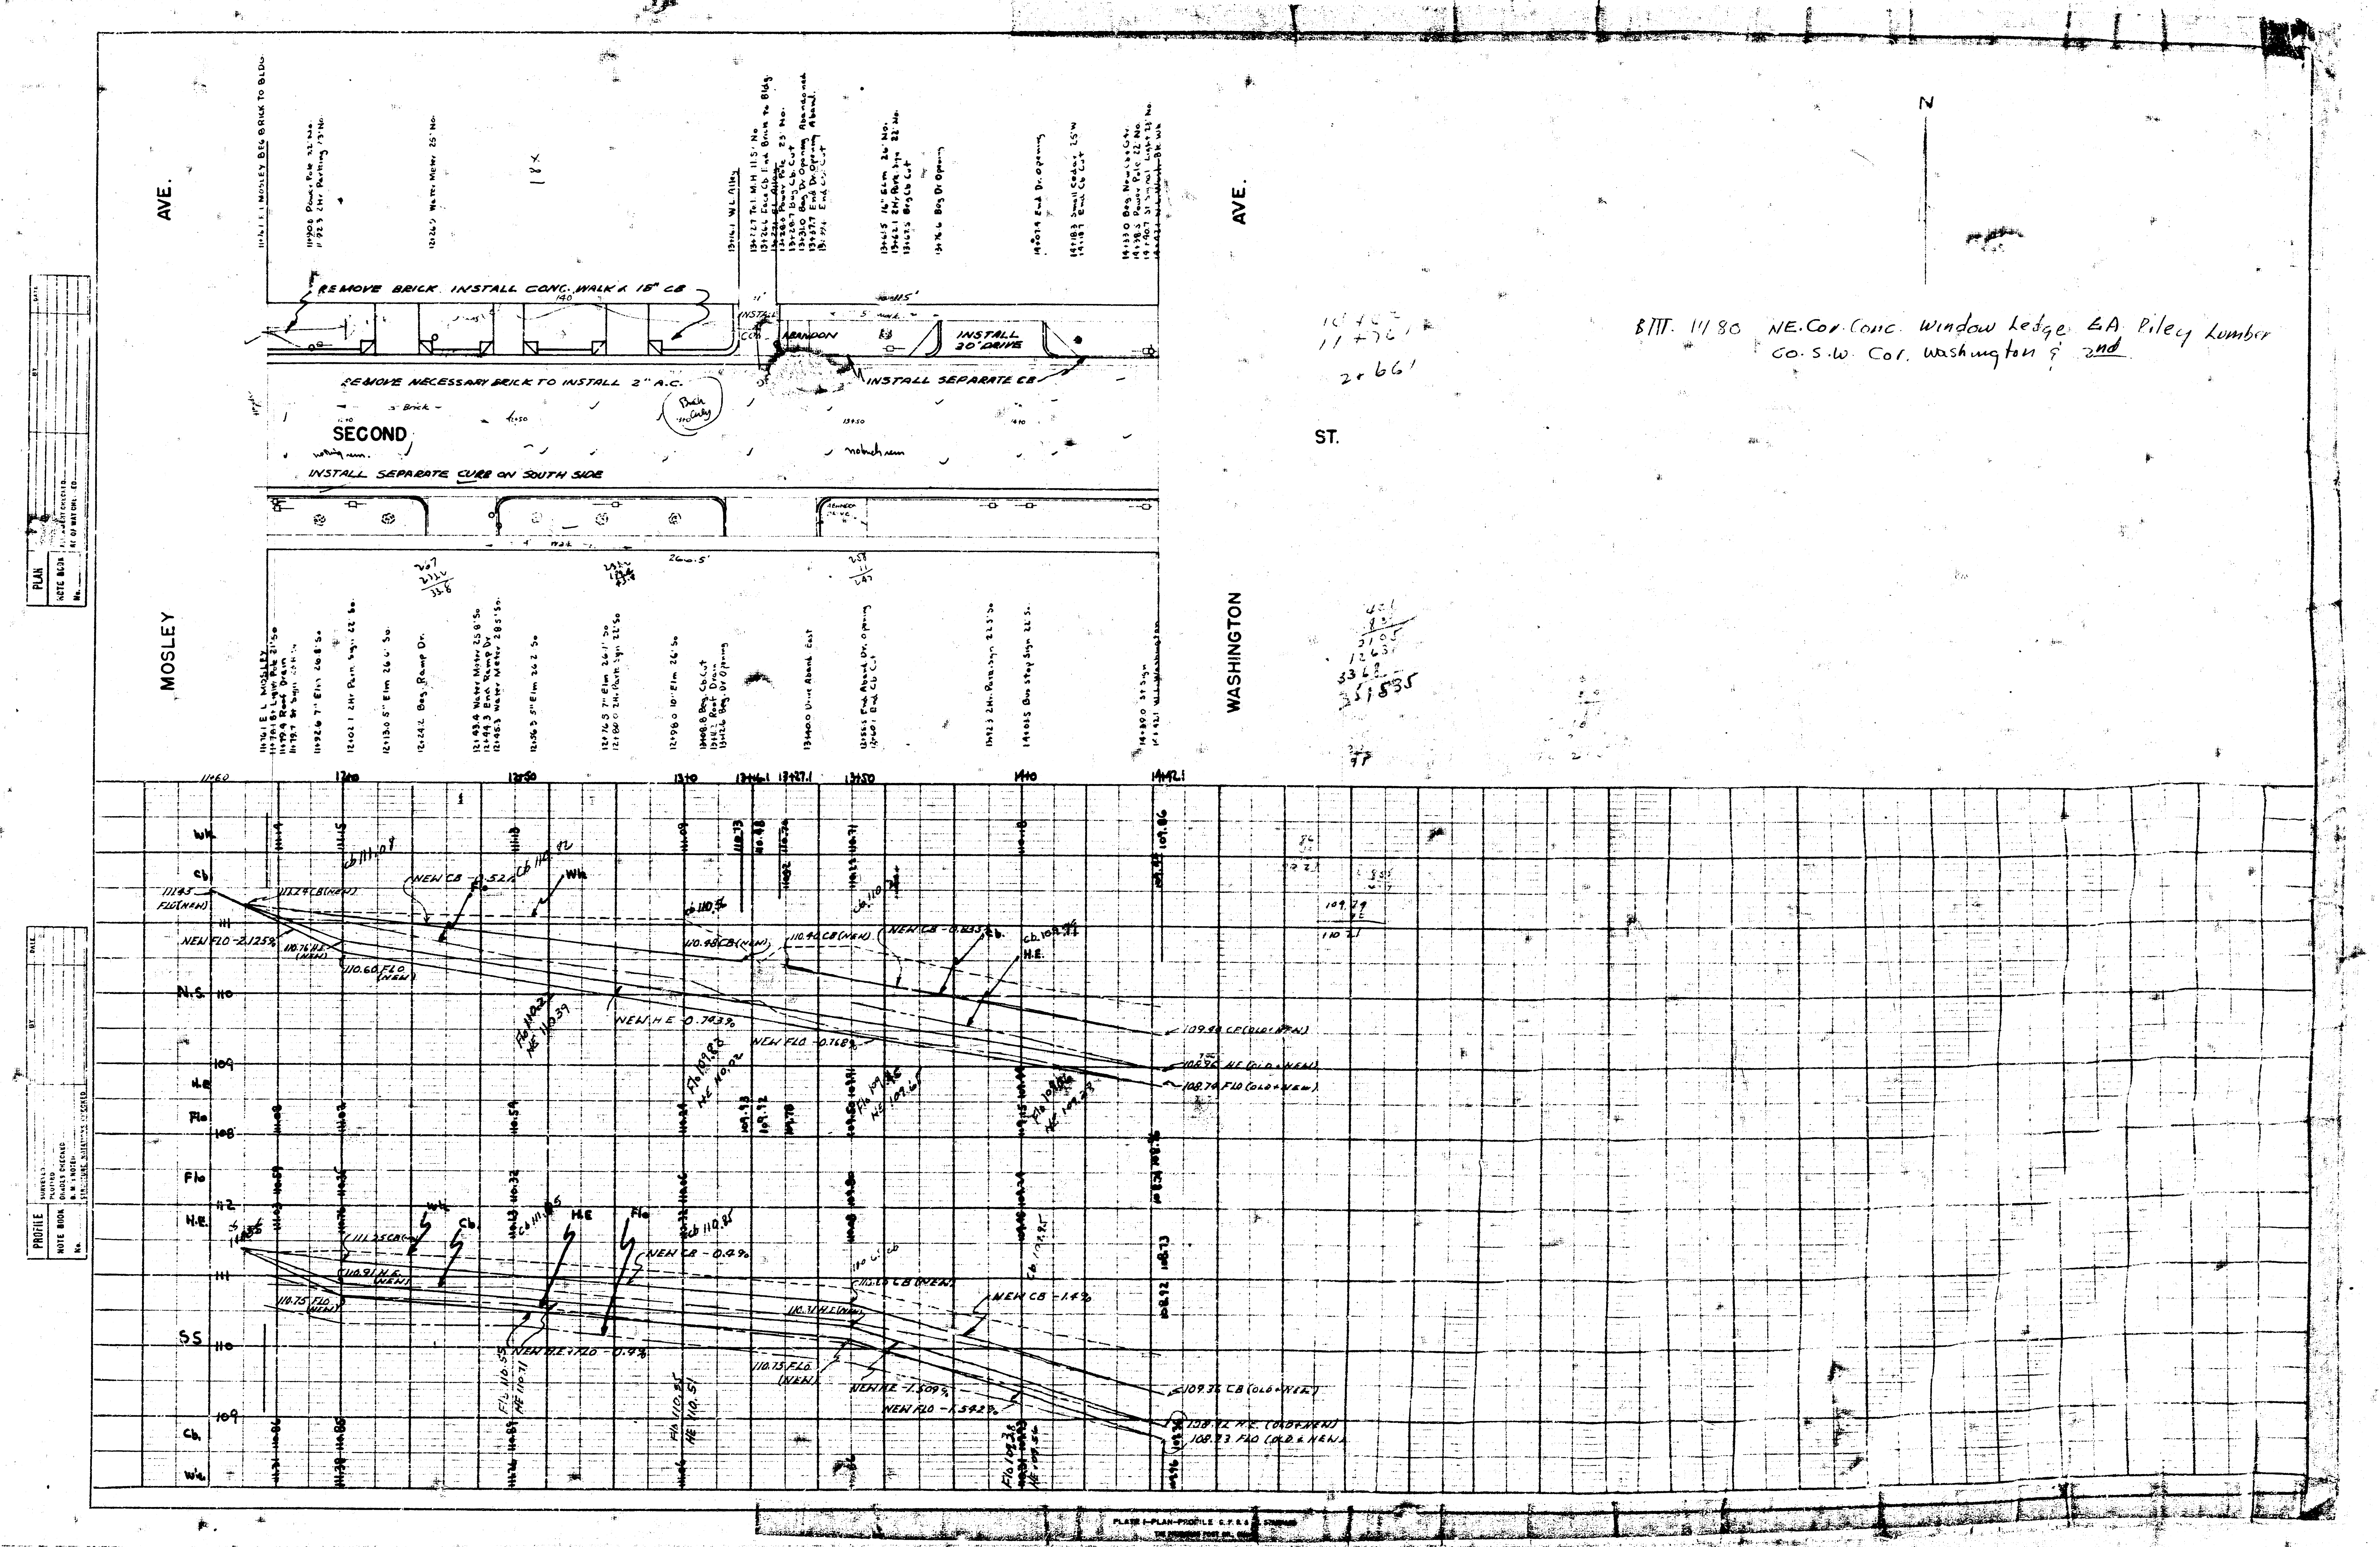

BM. 11180 NE. Cor. Conc. Window Ledge E.A. Piley Lumber
Co. S.W. Cor. Washington & 2nd

SECOND STREET

W.L. ST. FRANCIS — W.L. WASHINGTON

- 1947 -

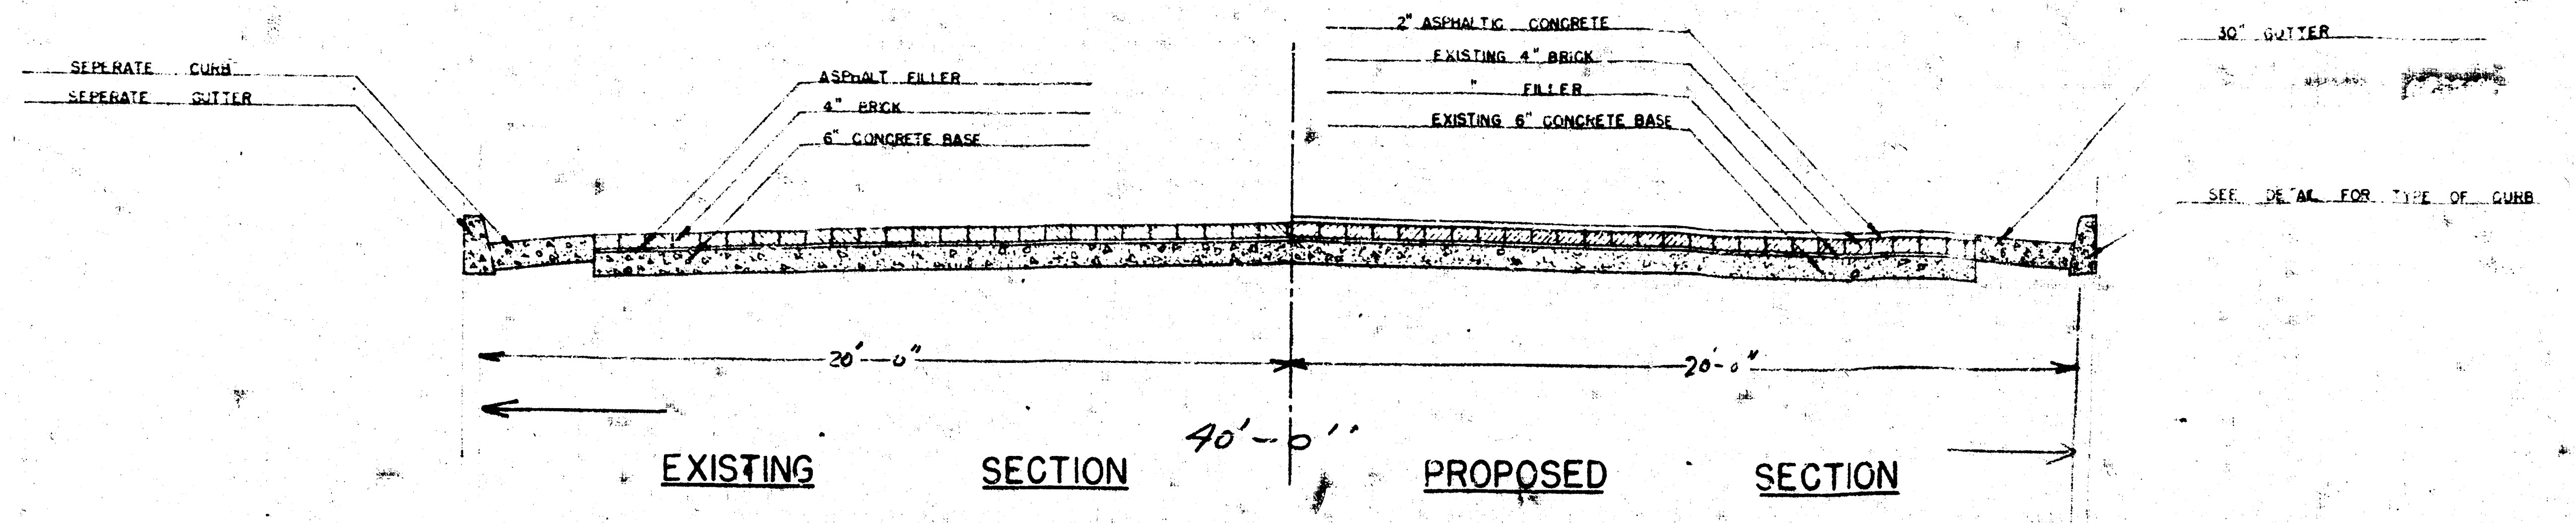

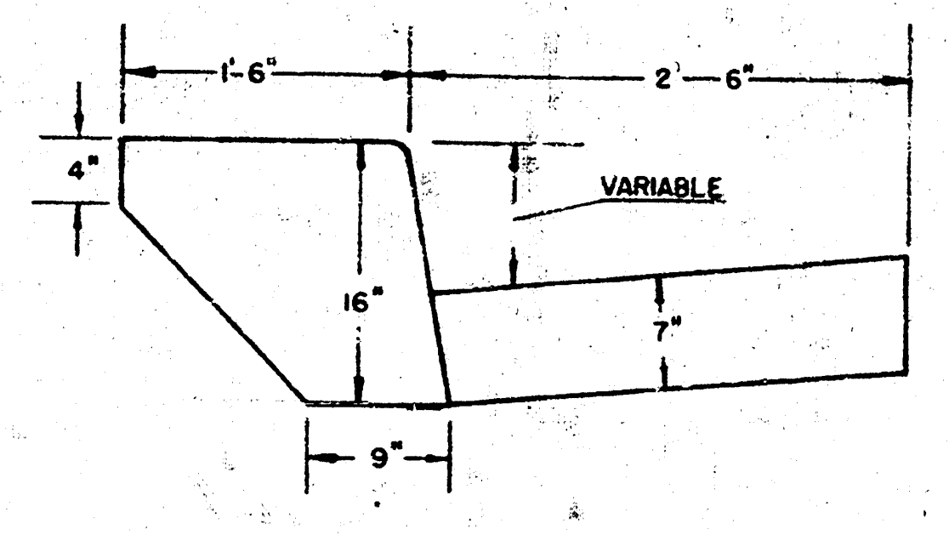

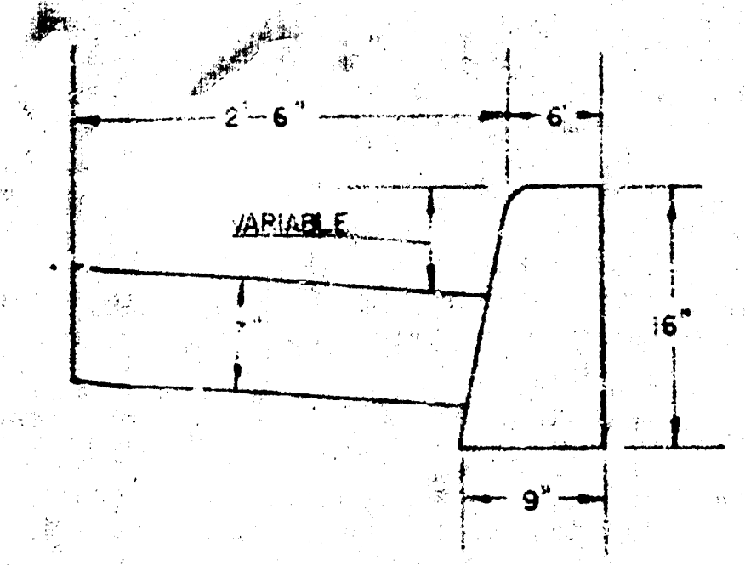

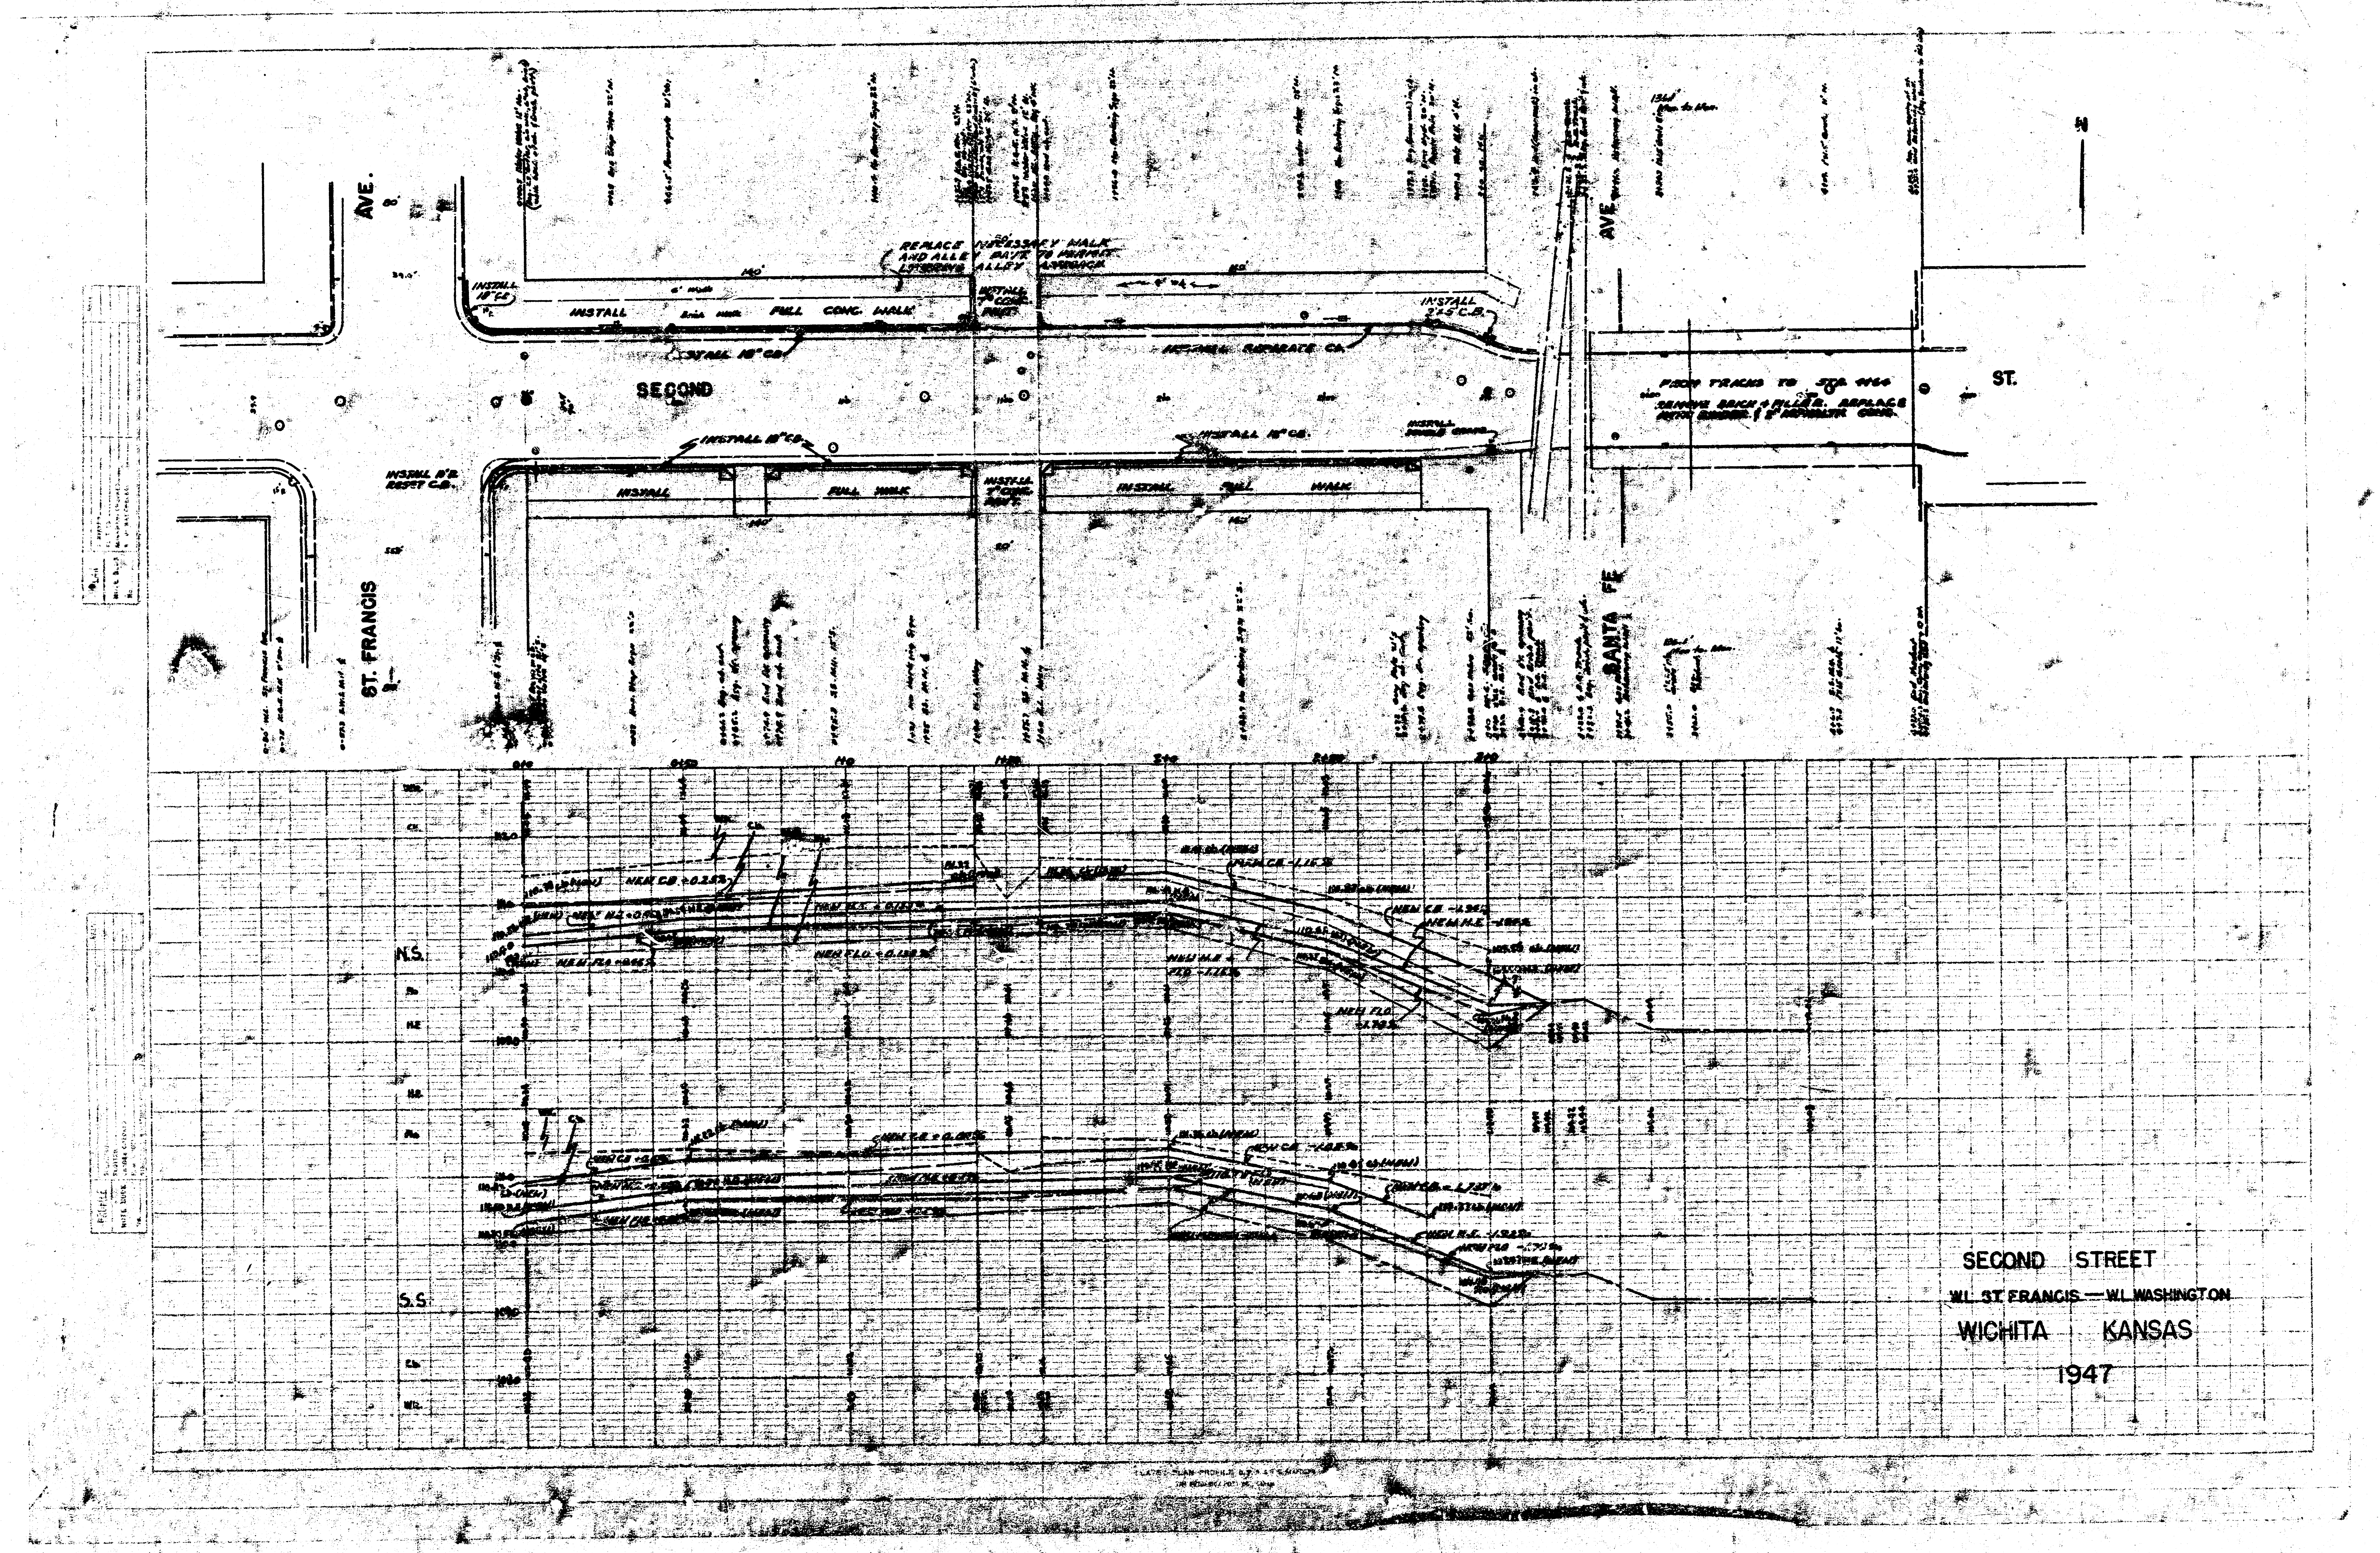

SECOND STREET

W.L. ST FRANCIS — W.L. WASHINGTON

WICHITA KANSAS

1947

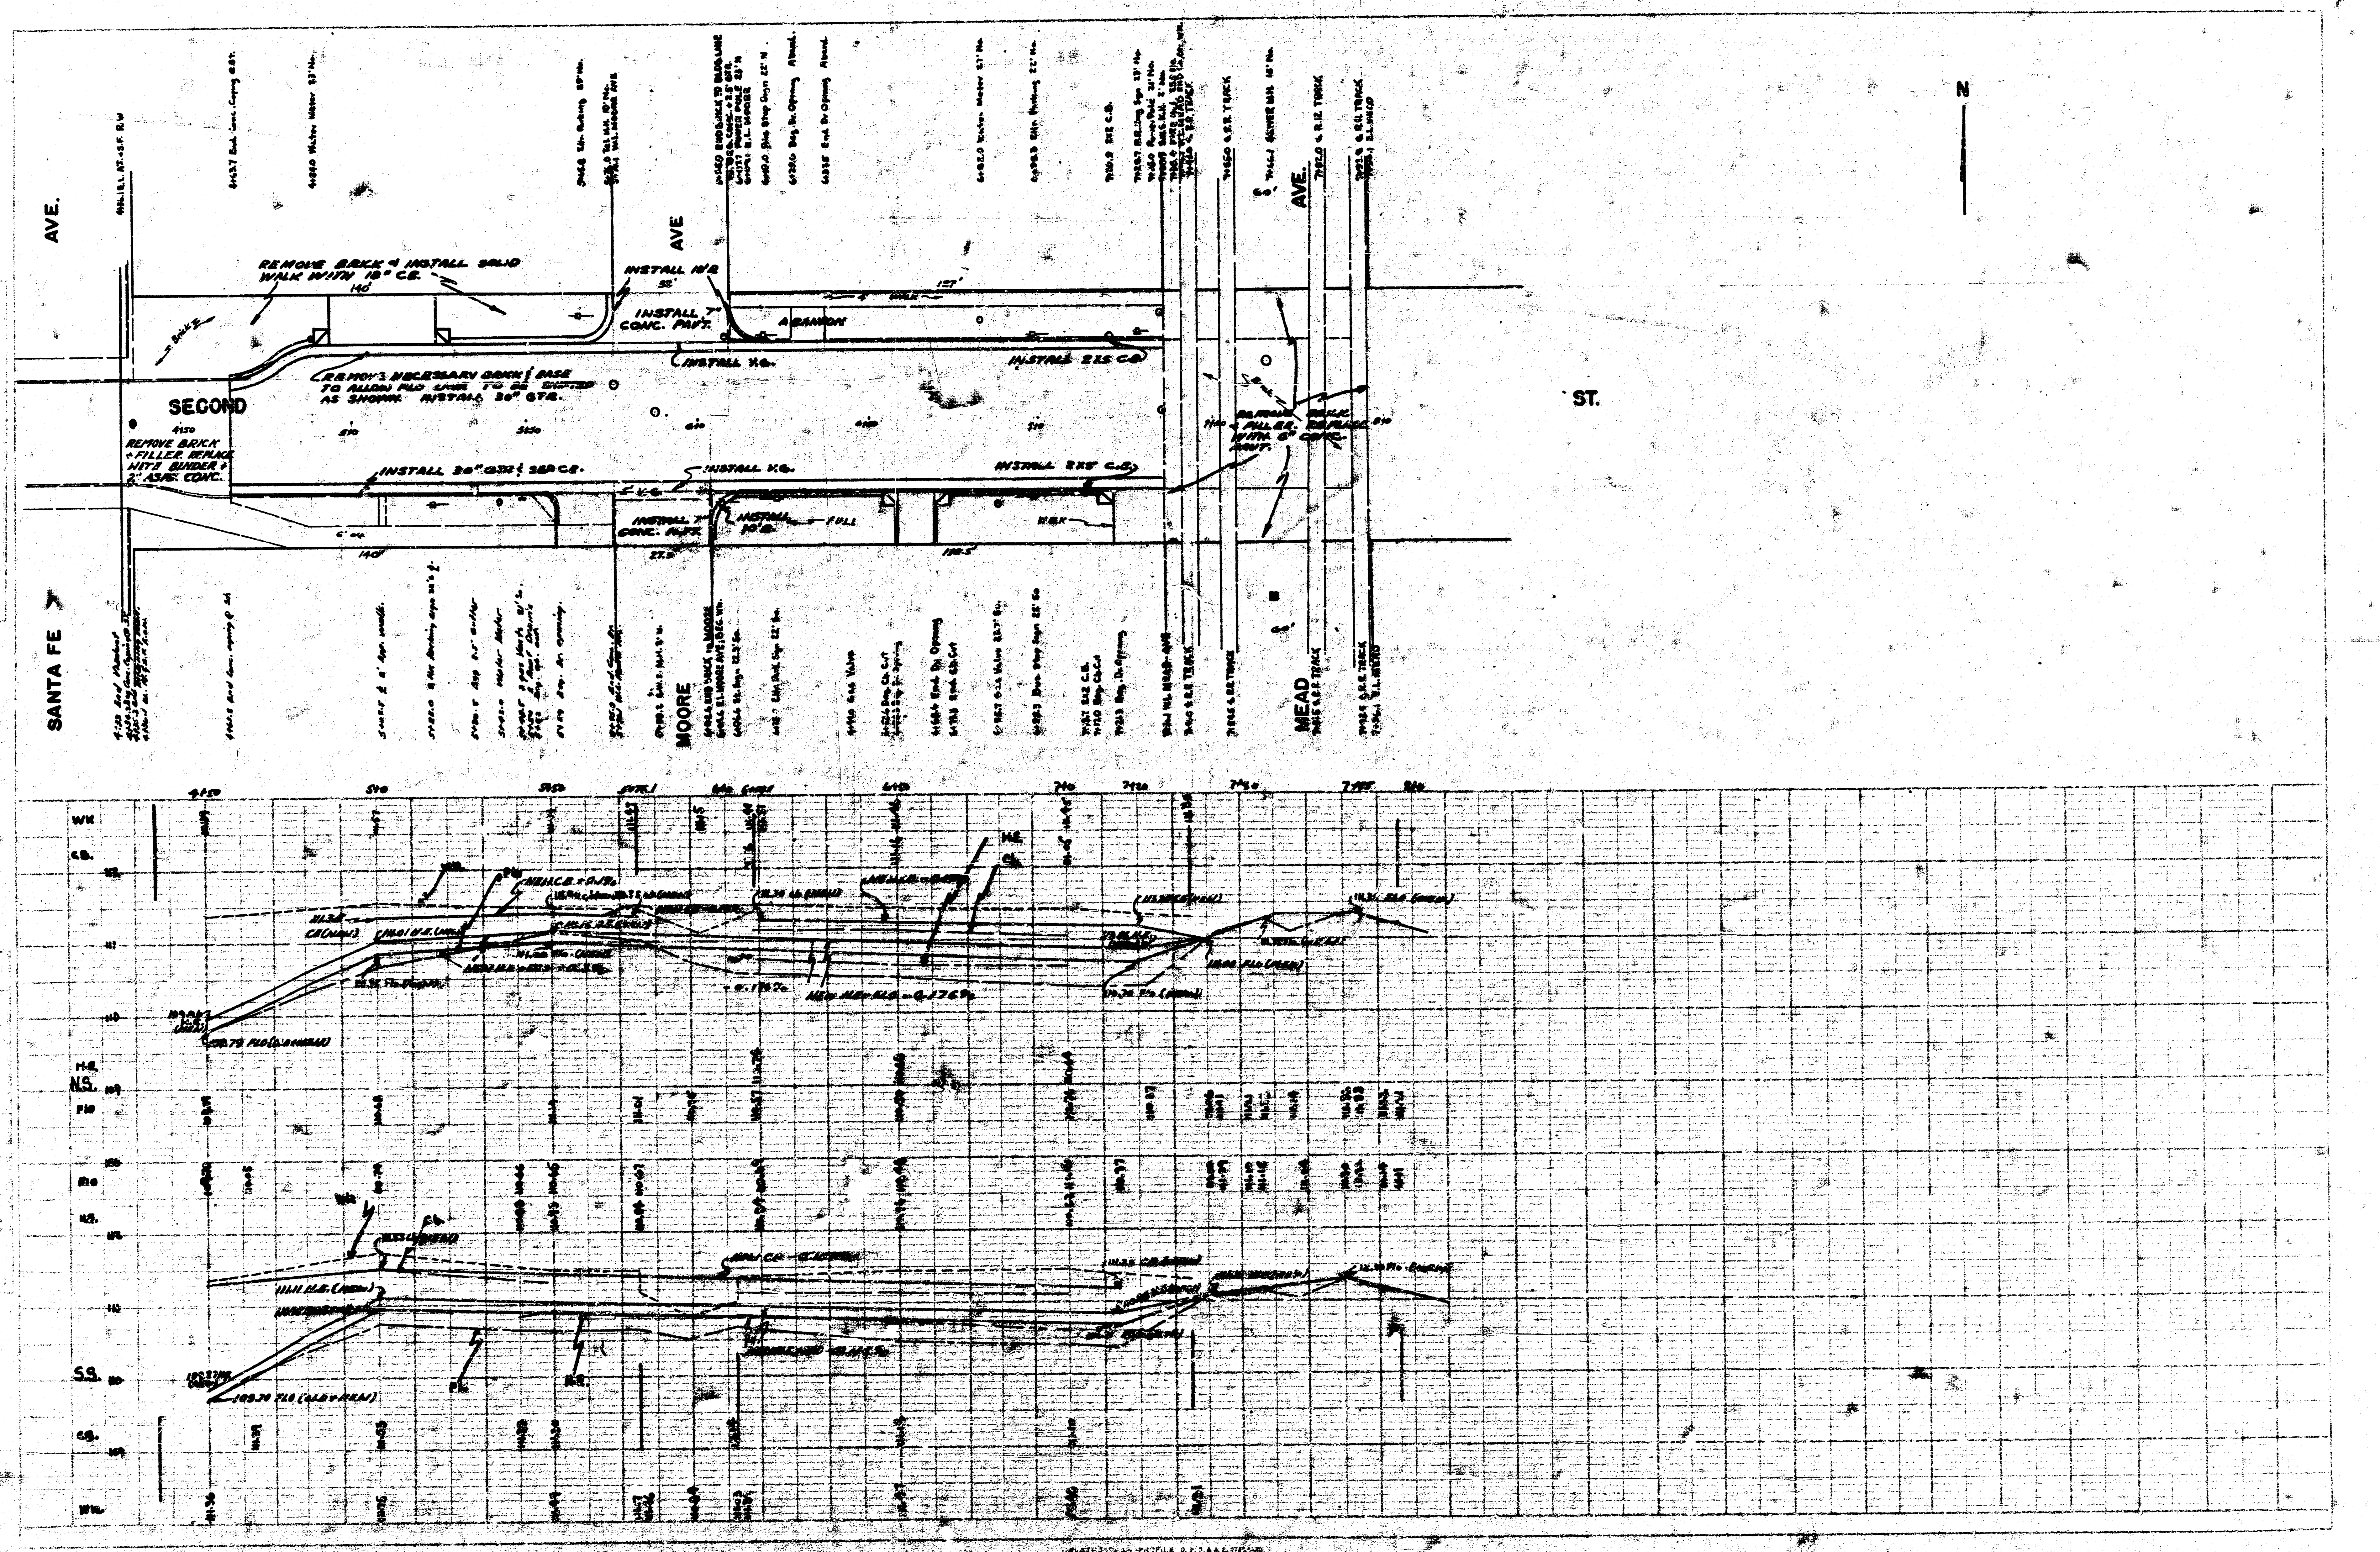

PLATE 1 - PLAN - PROFILE

THE FREDERICK POST CO., Chicago

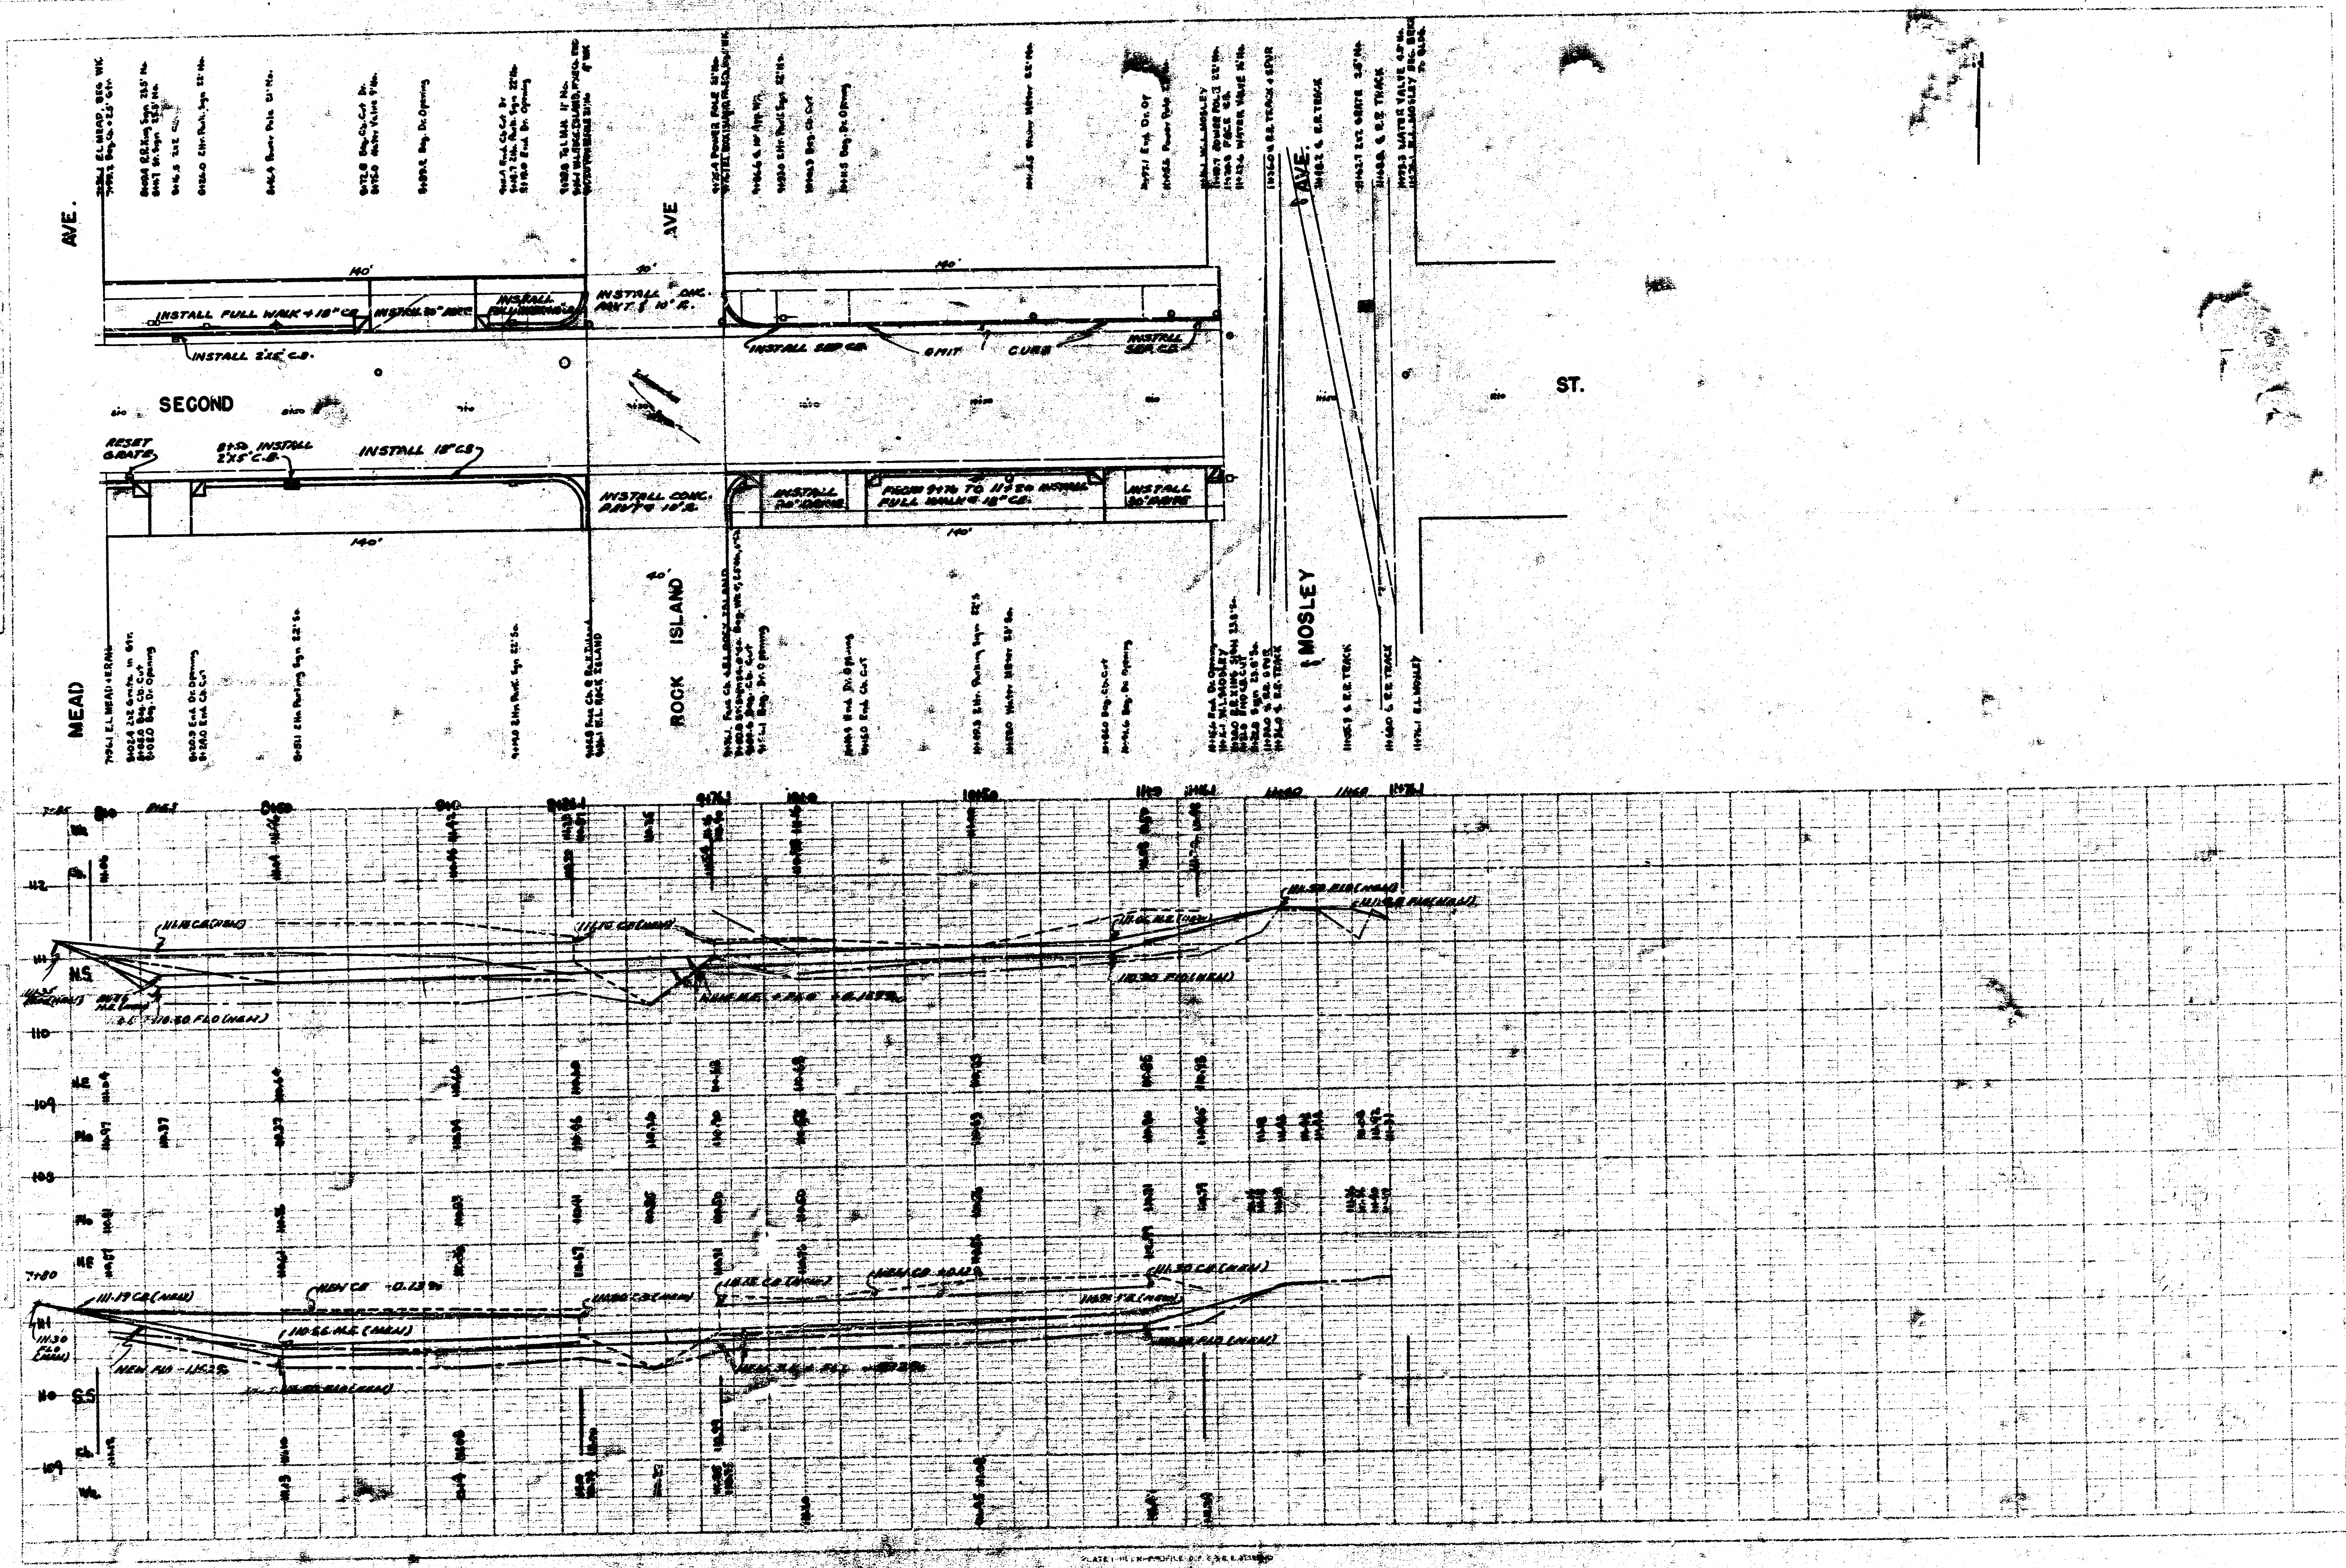

MEAD
AVE.
ROCK ISLAND
AVE
MOSLEY
AVE.
SECOND
ST.
140'
40'
INSTALL FULL WALK + 18" C.B.
INSTALL 20" ARC
INSTALL FULL WALK + 18" C.B.
INSTALL 2'x5' C.B.
INSTALL CONC. PAV'T & 10' R.
INSTALL SEP C.B.
OMIT CURB
INSTALL SEP C.B.
RESET GRATE
8+50 INSTALL 2'x5' C.B.
INSTALL 18" C.B.
INSTALL CONC. PAV'T & 10' R.
INSTALL 20" DRIVE
FROM 9+76 TO 11+20 INSTALL FULL WALK + 18" C.B.
INSTALL 30" DRIVE
N.S.
S.S.
112
111
110
109
108

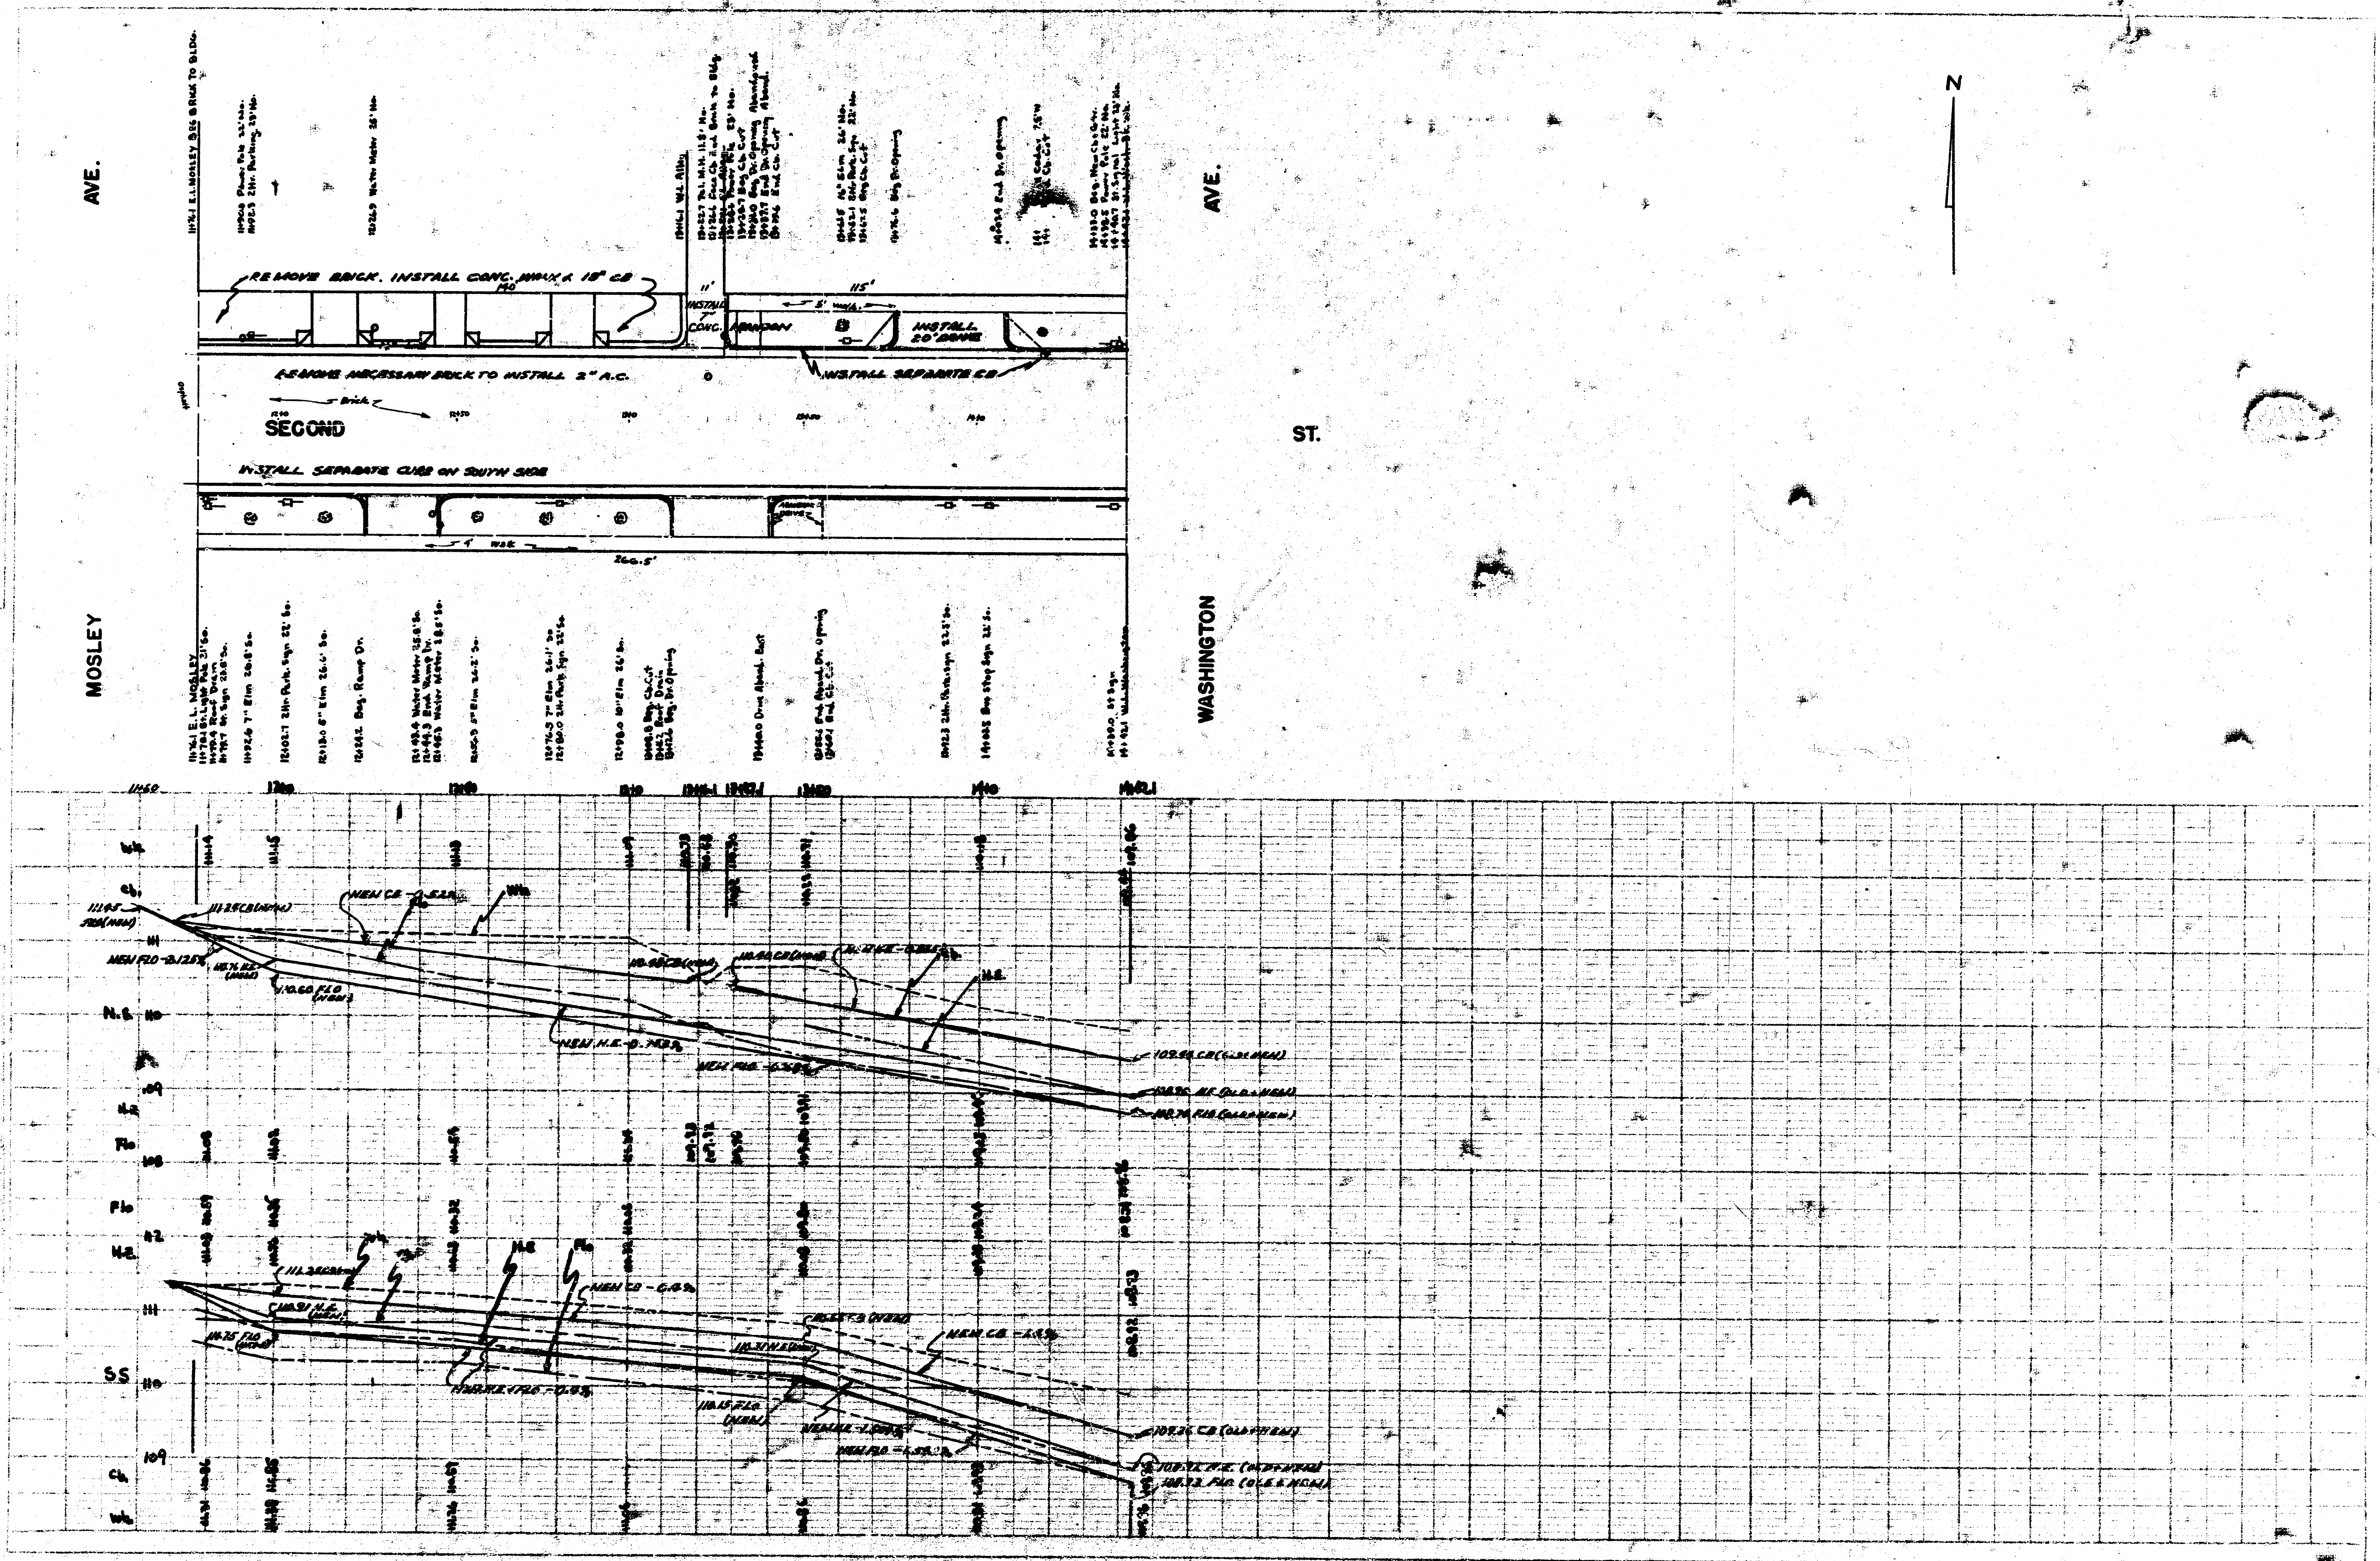

PLATE 1-PLAN-PROFILE C. P. A. & R. E. STANDARD
THE PROFILE FOOT CO., Chicago

SECOND STREET

W.L. ST. FRANCIS — W.L. WASHINGTON

- 1947 -

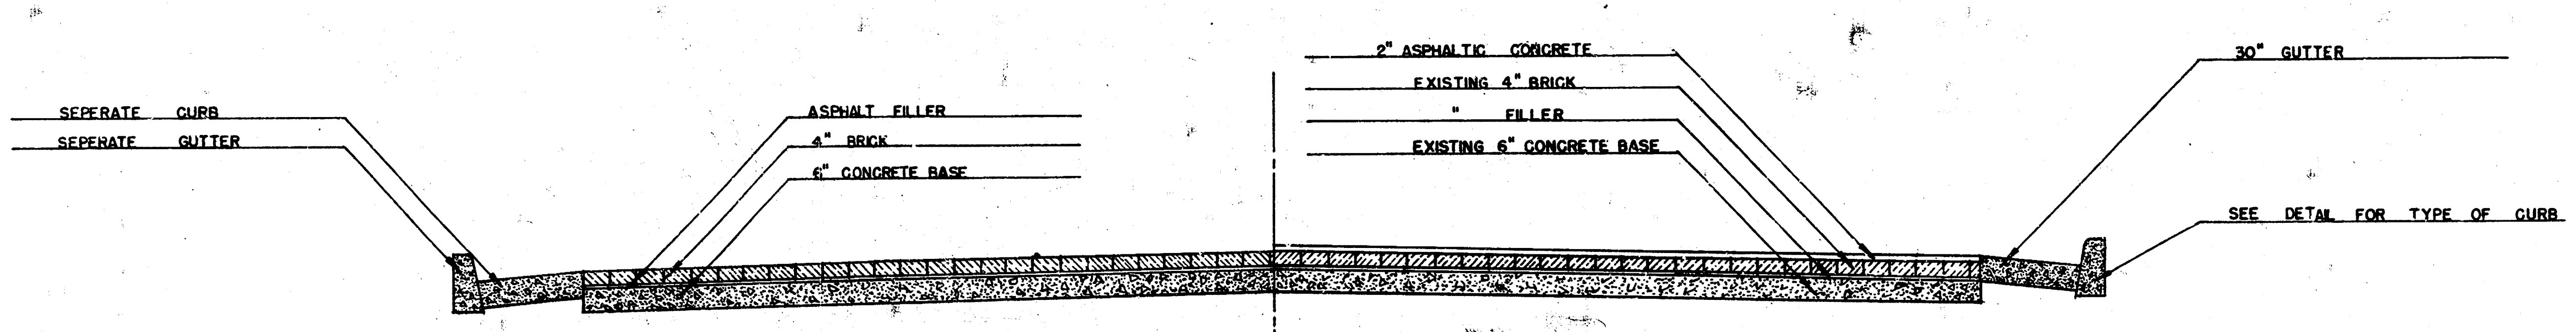

EXISTING SECTION

PROPOSED SECTION