




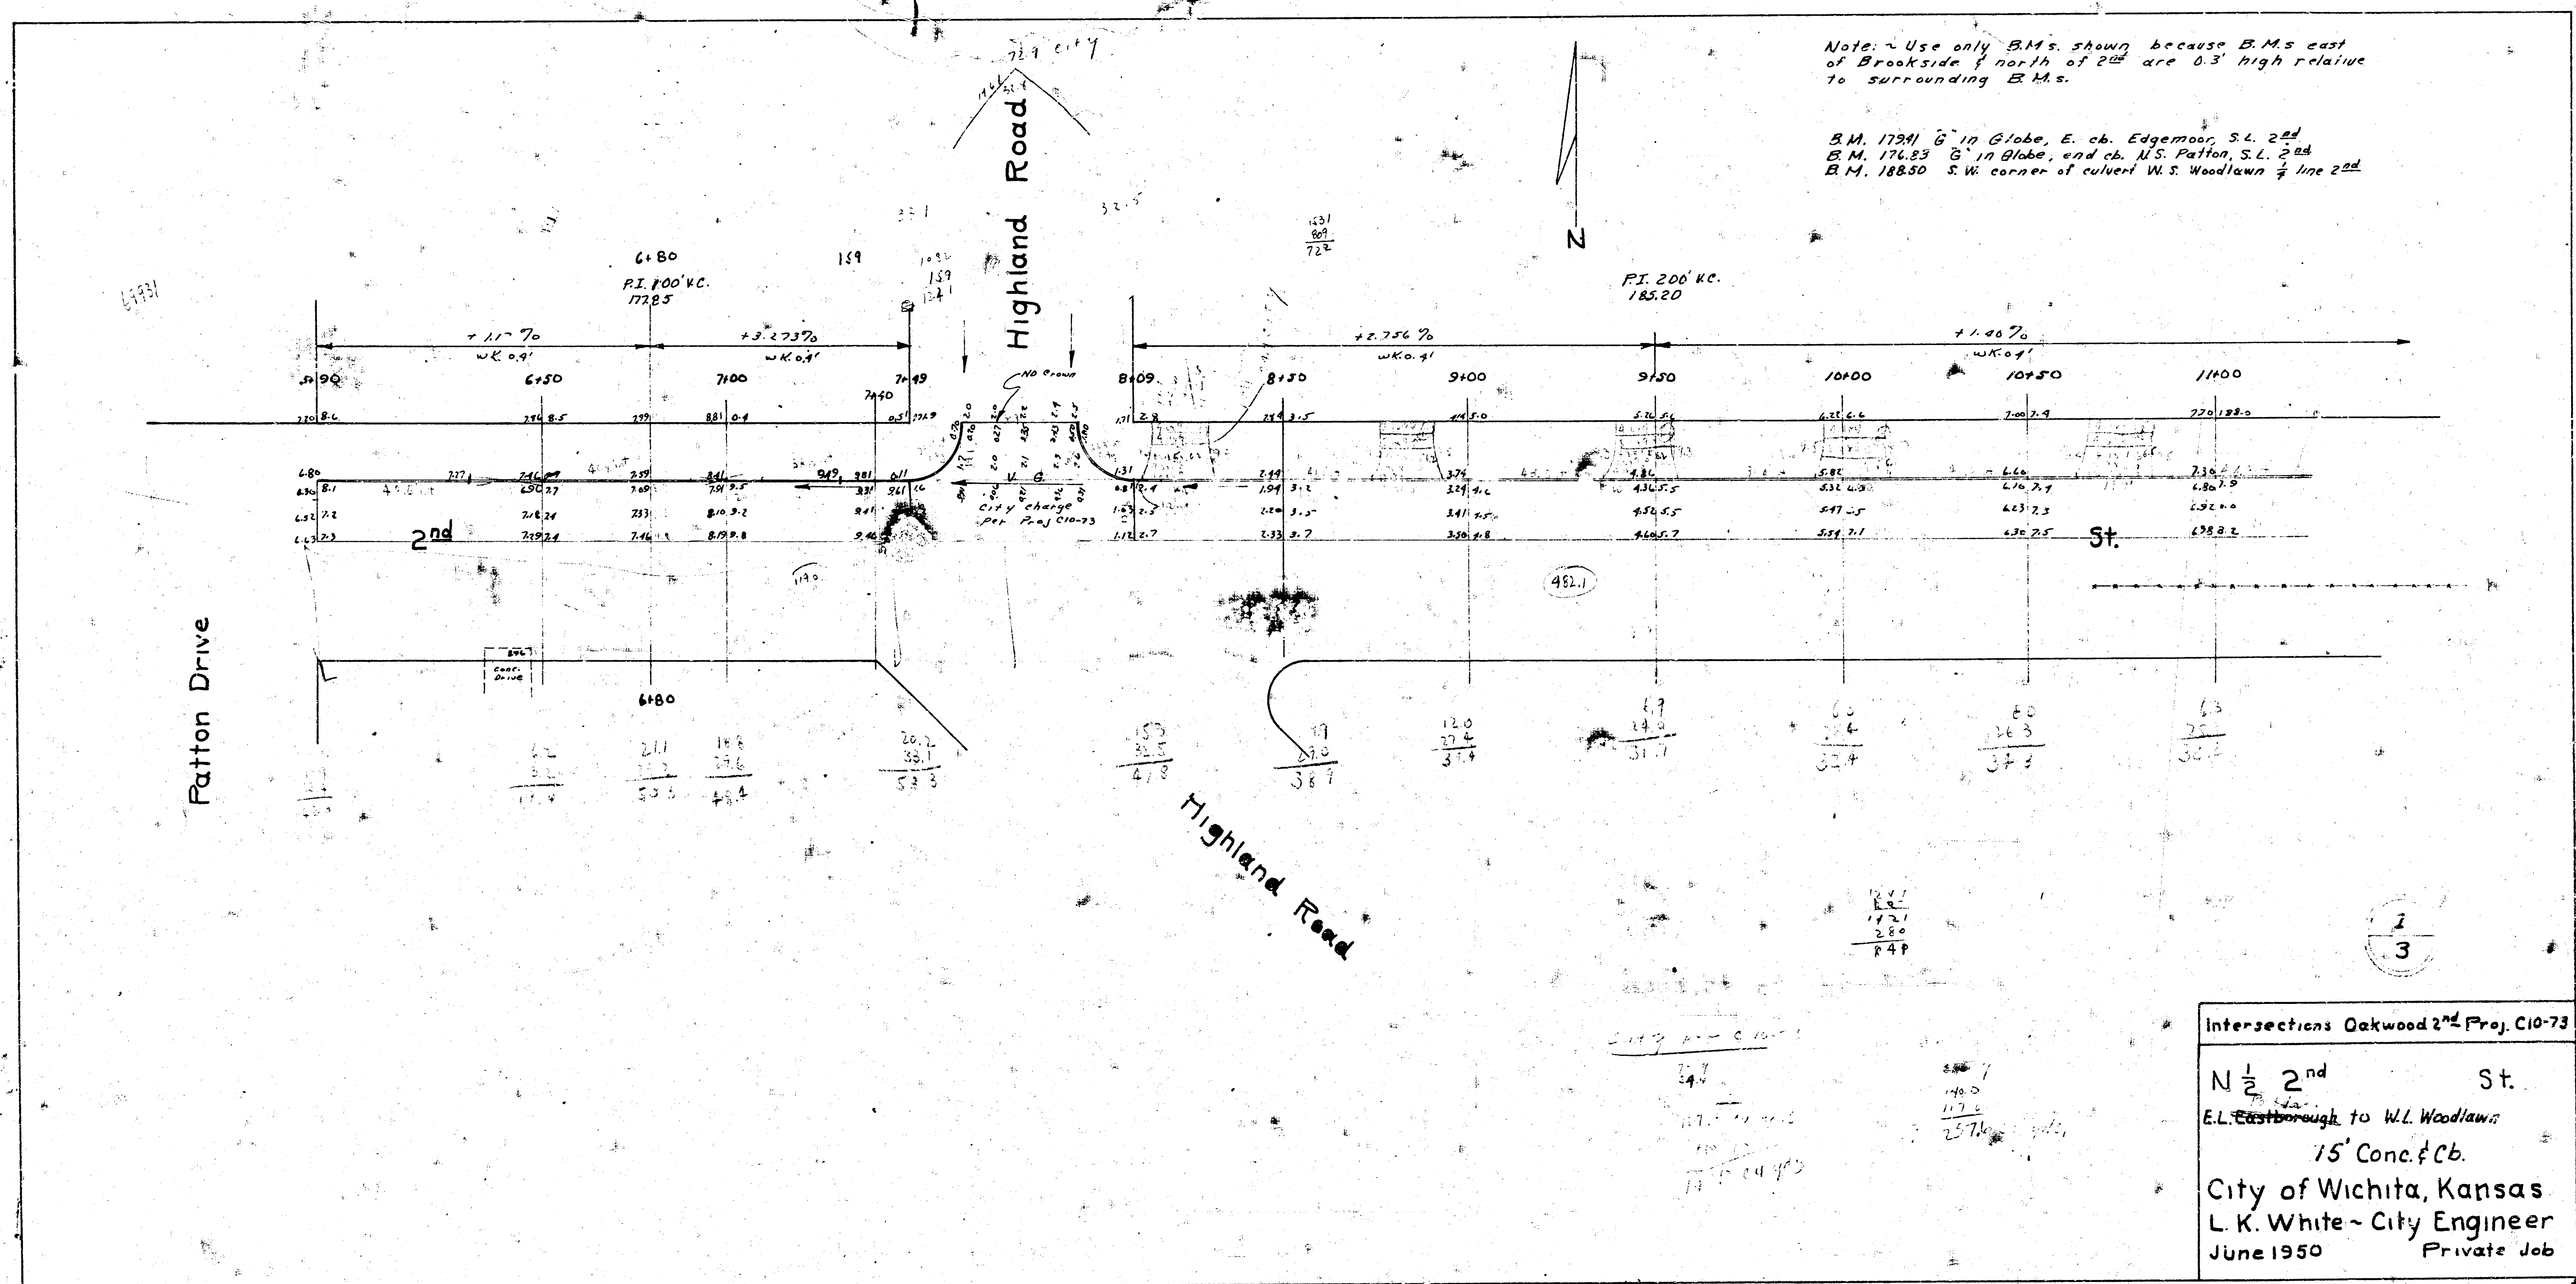

Note: use only B.M.s shown because B.M.s north of 2nd & east of Brookside are 0.3' high relative to surrounding B.M.s.

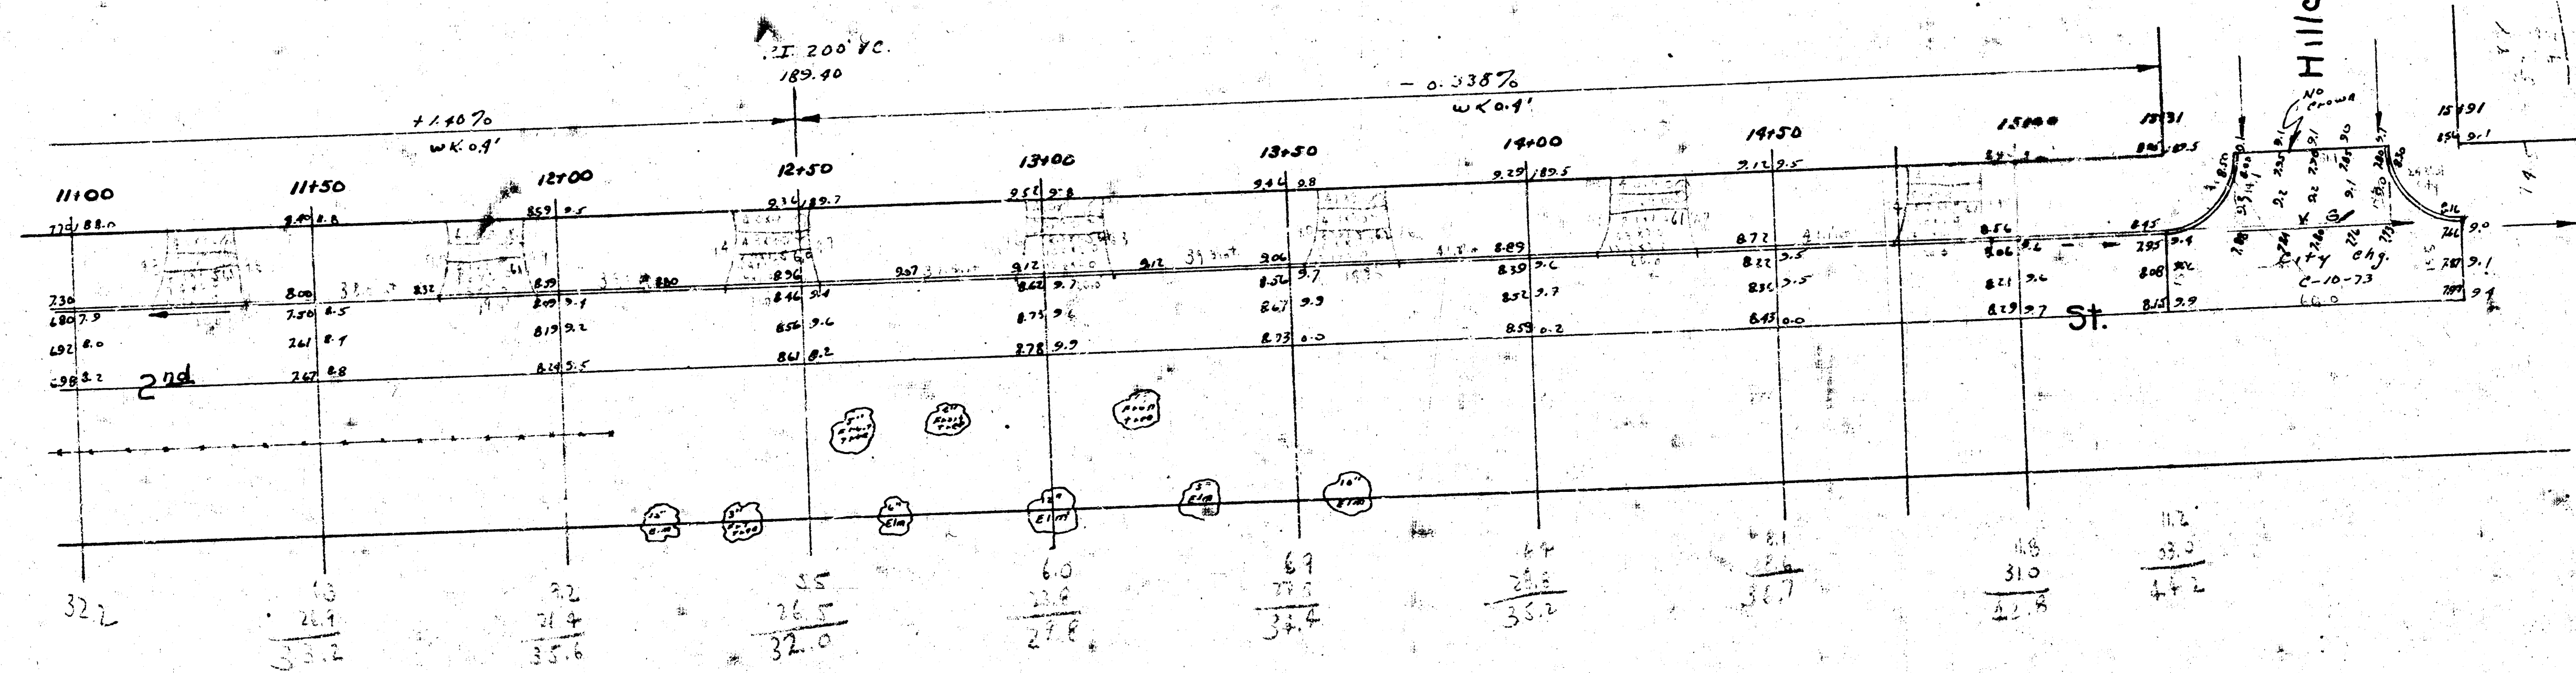

Hillcrest Ave.

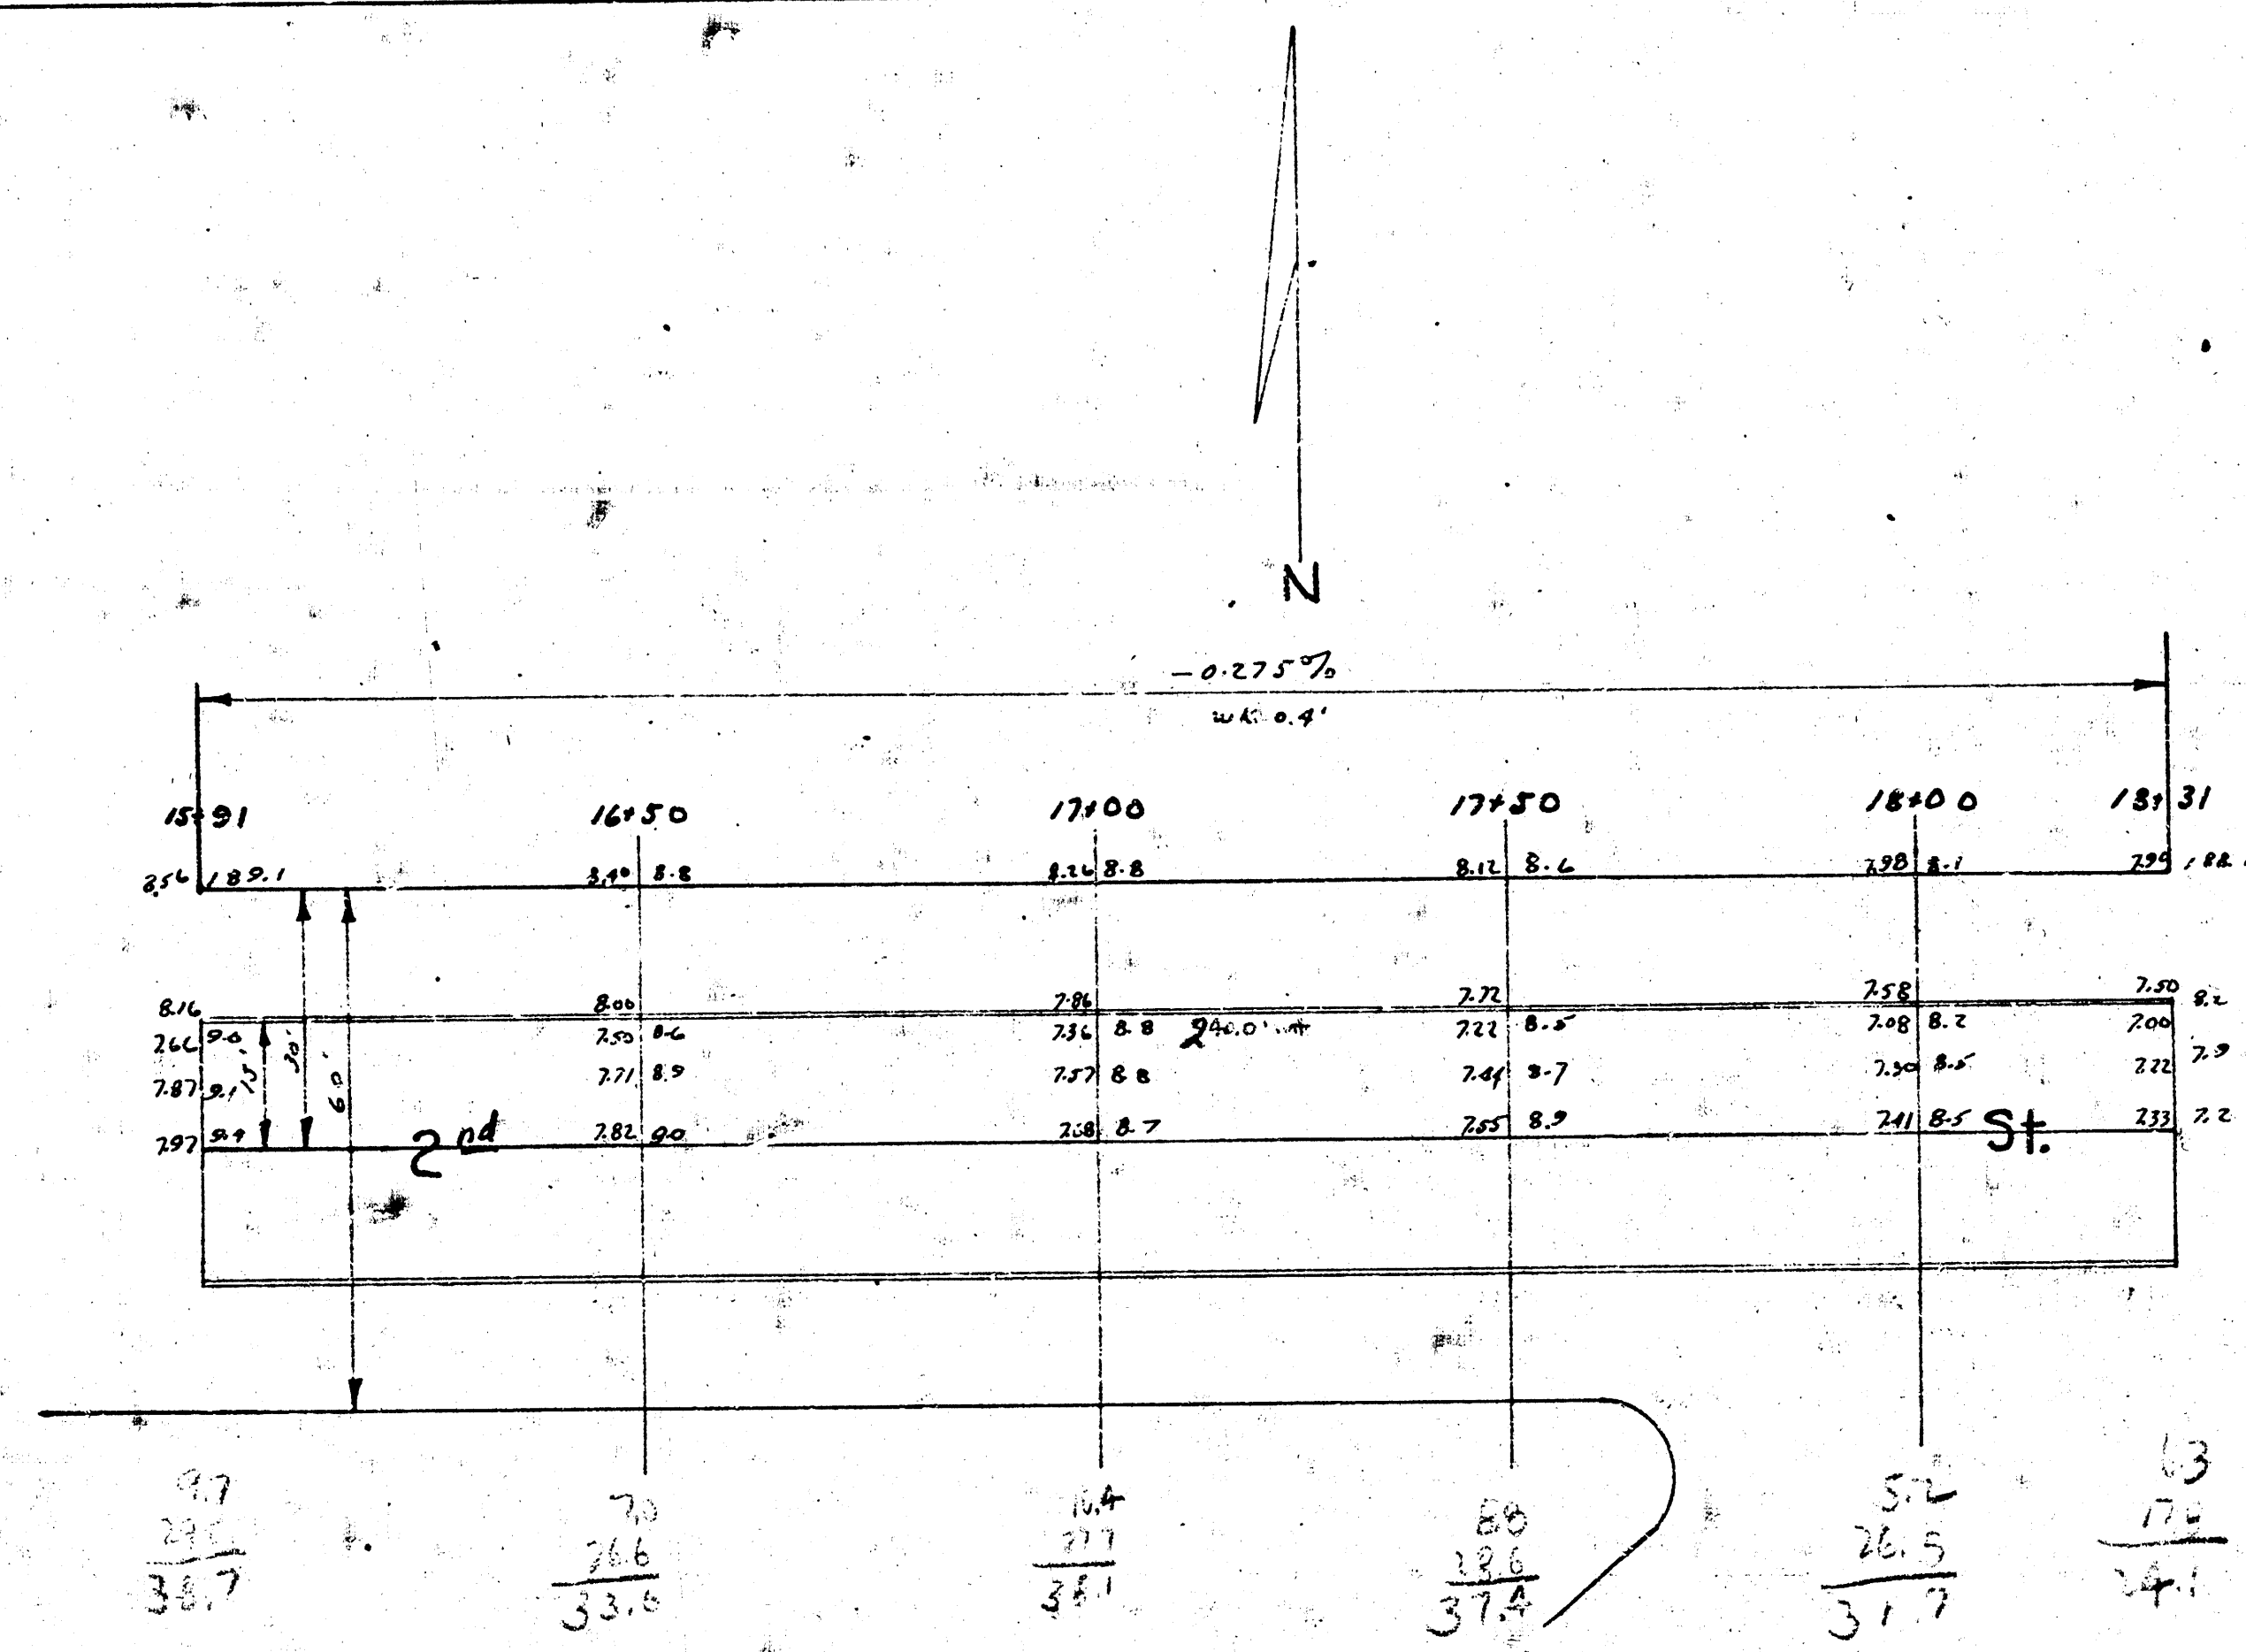

B.M. 179.41 ~ 8' in Globe, E. ch. Edgemoor, S.L. 2nd
 B.M. 176.83 ~ 6' in Globe, end ch. N.S. Patton, S.L. 2nd
 B.M. 188.50 ~ S.W. corner of culvert, W.S. Woodlawn, 1/4 line 2nd.


Note: use only B.M.s shown because B.M.s east of Brookside
 & north of 2nd are 0.3' high relative to surrounding B.M.s.

Divd.

Woodlawn


Hillcrest Ave.

3
3

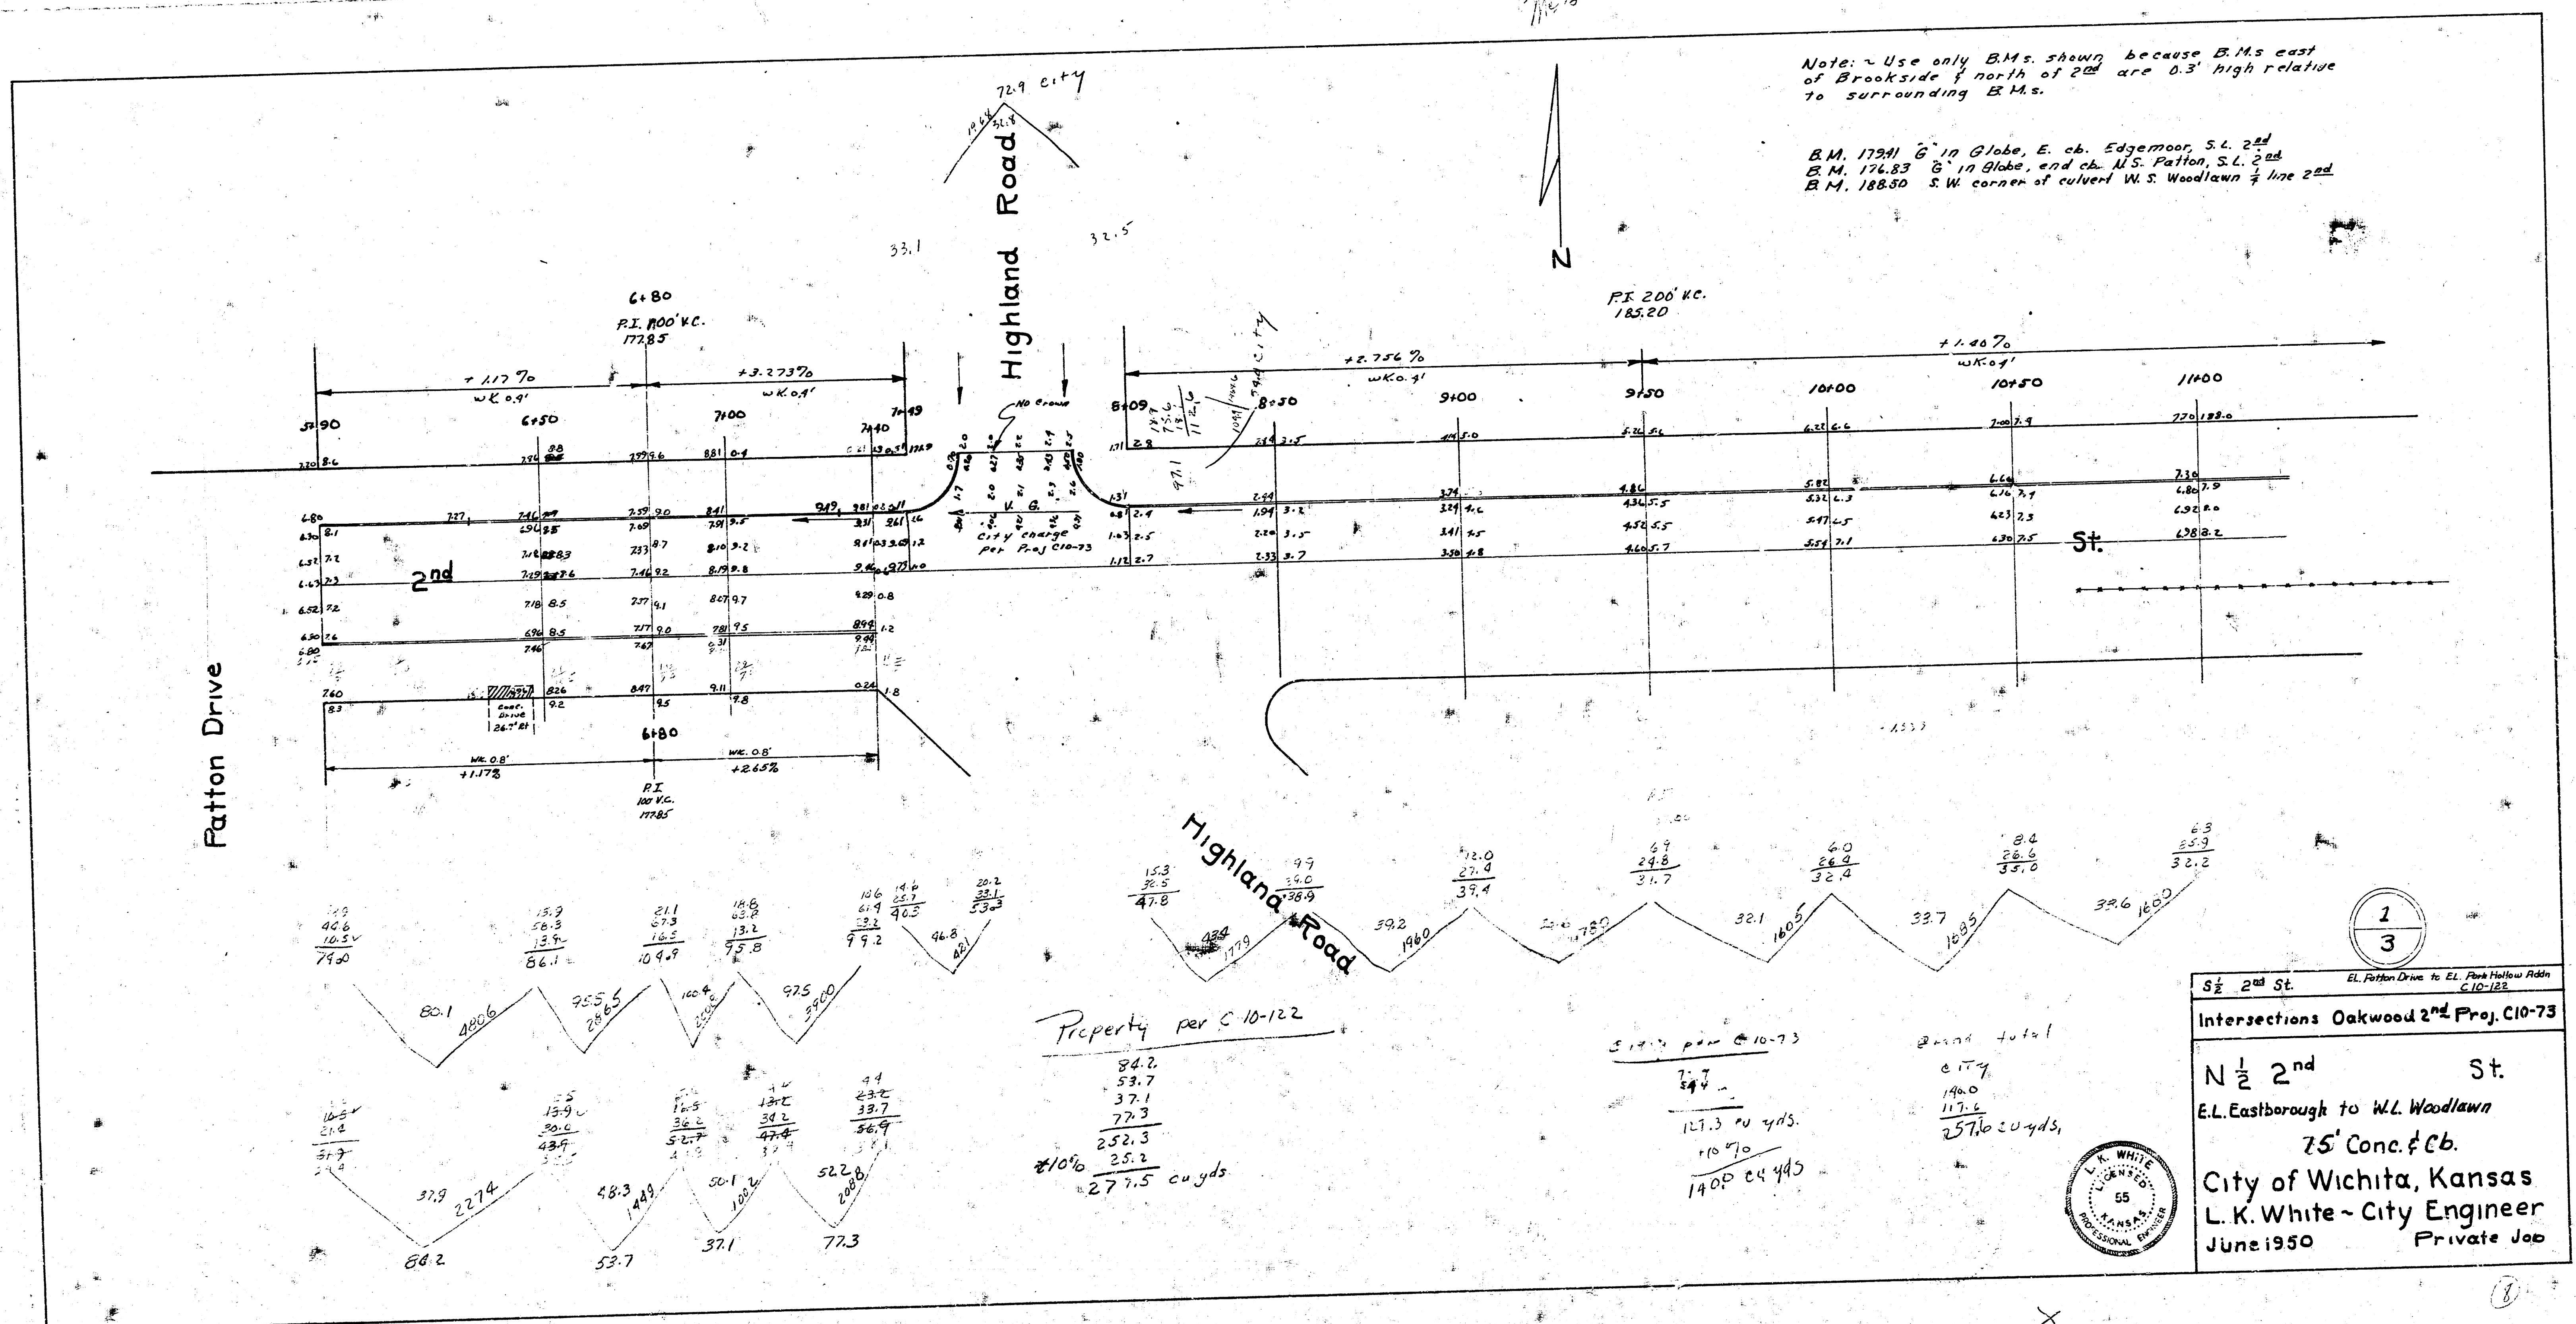

B.M. 179.41 ~ 6' in Globe, E. of Edgemoor, S.L. 2nd
 B.M. 176.83 ~ 6' in Globe, end of N.S. Patton, S.L. 2nd
 B.M. 188.50 S.W. corner of culvert, W.S. Woodlawn, 1/2 mile 2nd

Note: use only B.M.s shown because B.M.s north of 2nd
 & east of Brookside are 0.3' high relative to surrounding B.M.s.

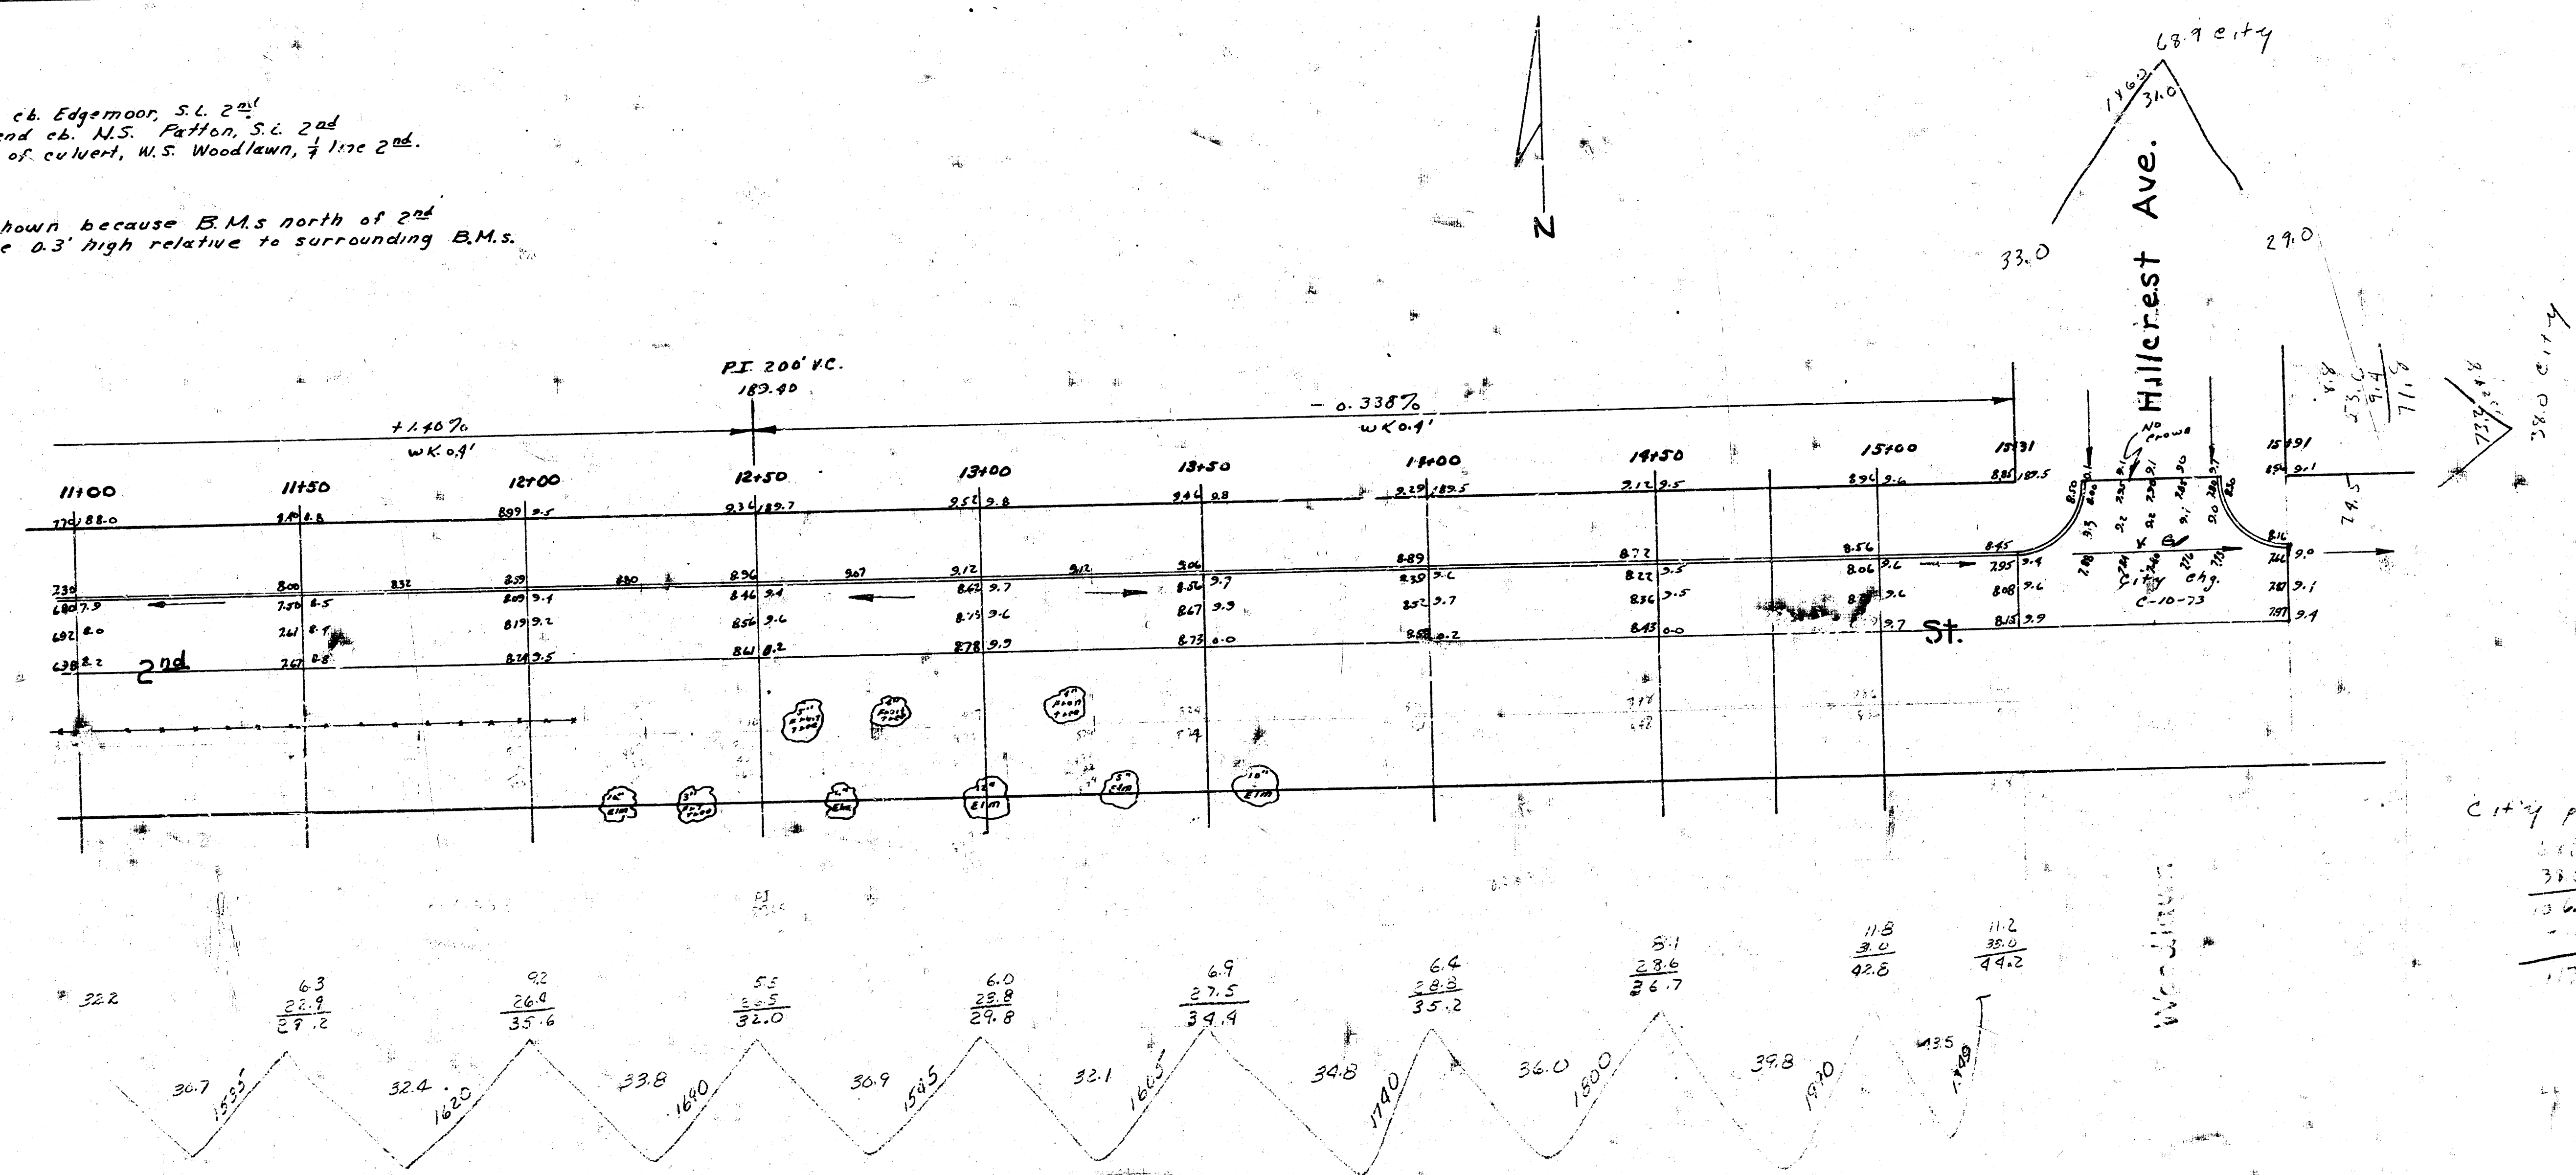

City per C10-73
 11.2
 32.0
 13.2
 11.2
 11.2

2
3

Second

MS 3


B.M. 179.91 ~ 8' in Globe, E. ch. Edgemoor, S.L. 2nd
 B.M. 176.83 ~ 6' in Globe, end ch. N.S. Patton, S.L. 2nd
 B.M. 188.50 ~ S.W. corner of culvert, W.S. Woodlawn, 1/2 line 2nd.

Note: use only B.M.s shown because B.M.s east of Brookside
 1/2 north of 2nd are 0.3' high relative to surrounding B.M.s.

Hilcrest Ave.

Divd.

Woodlawn

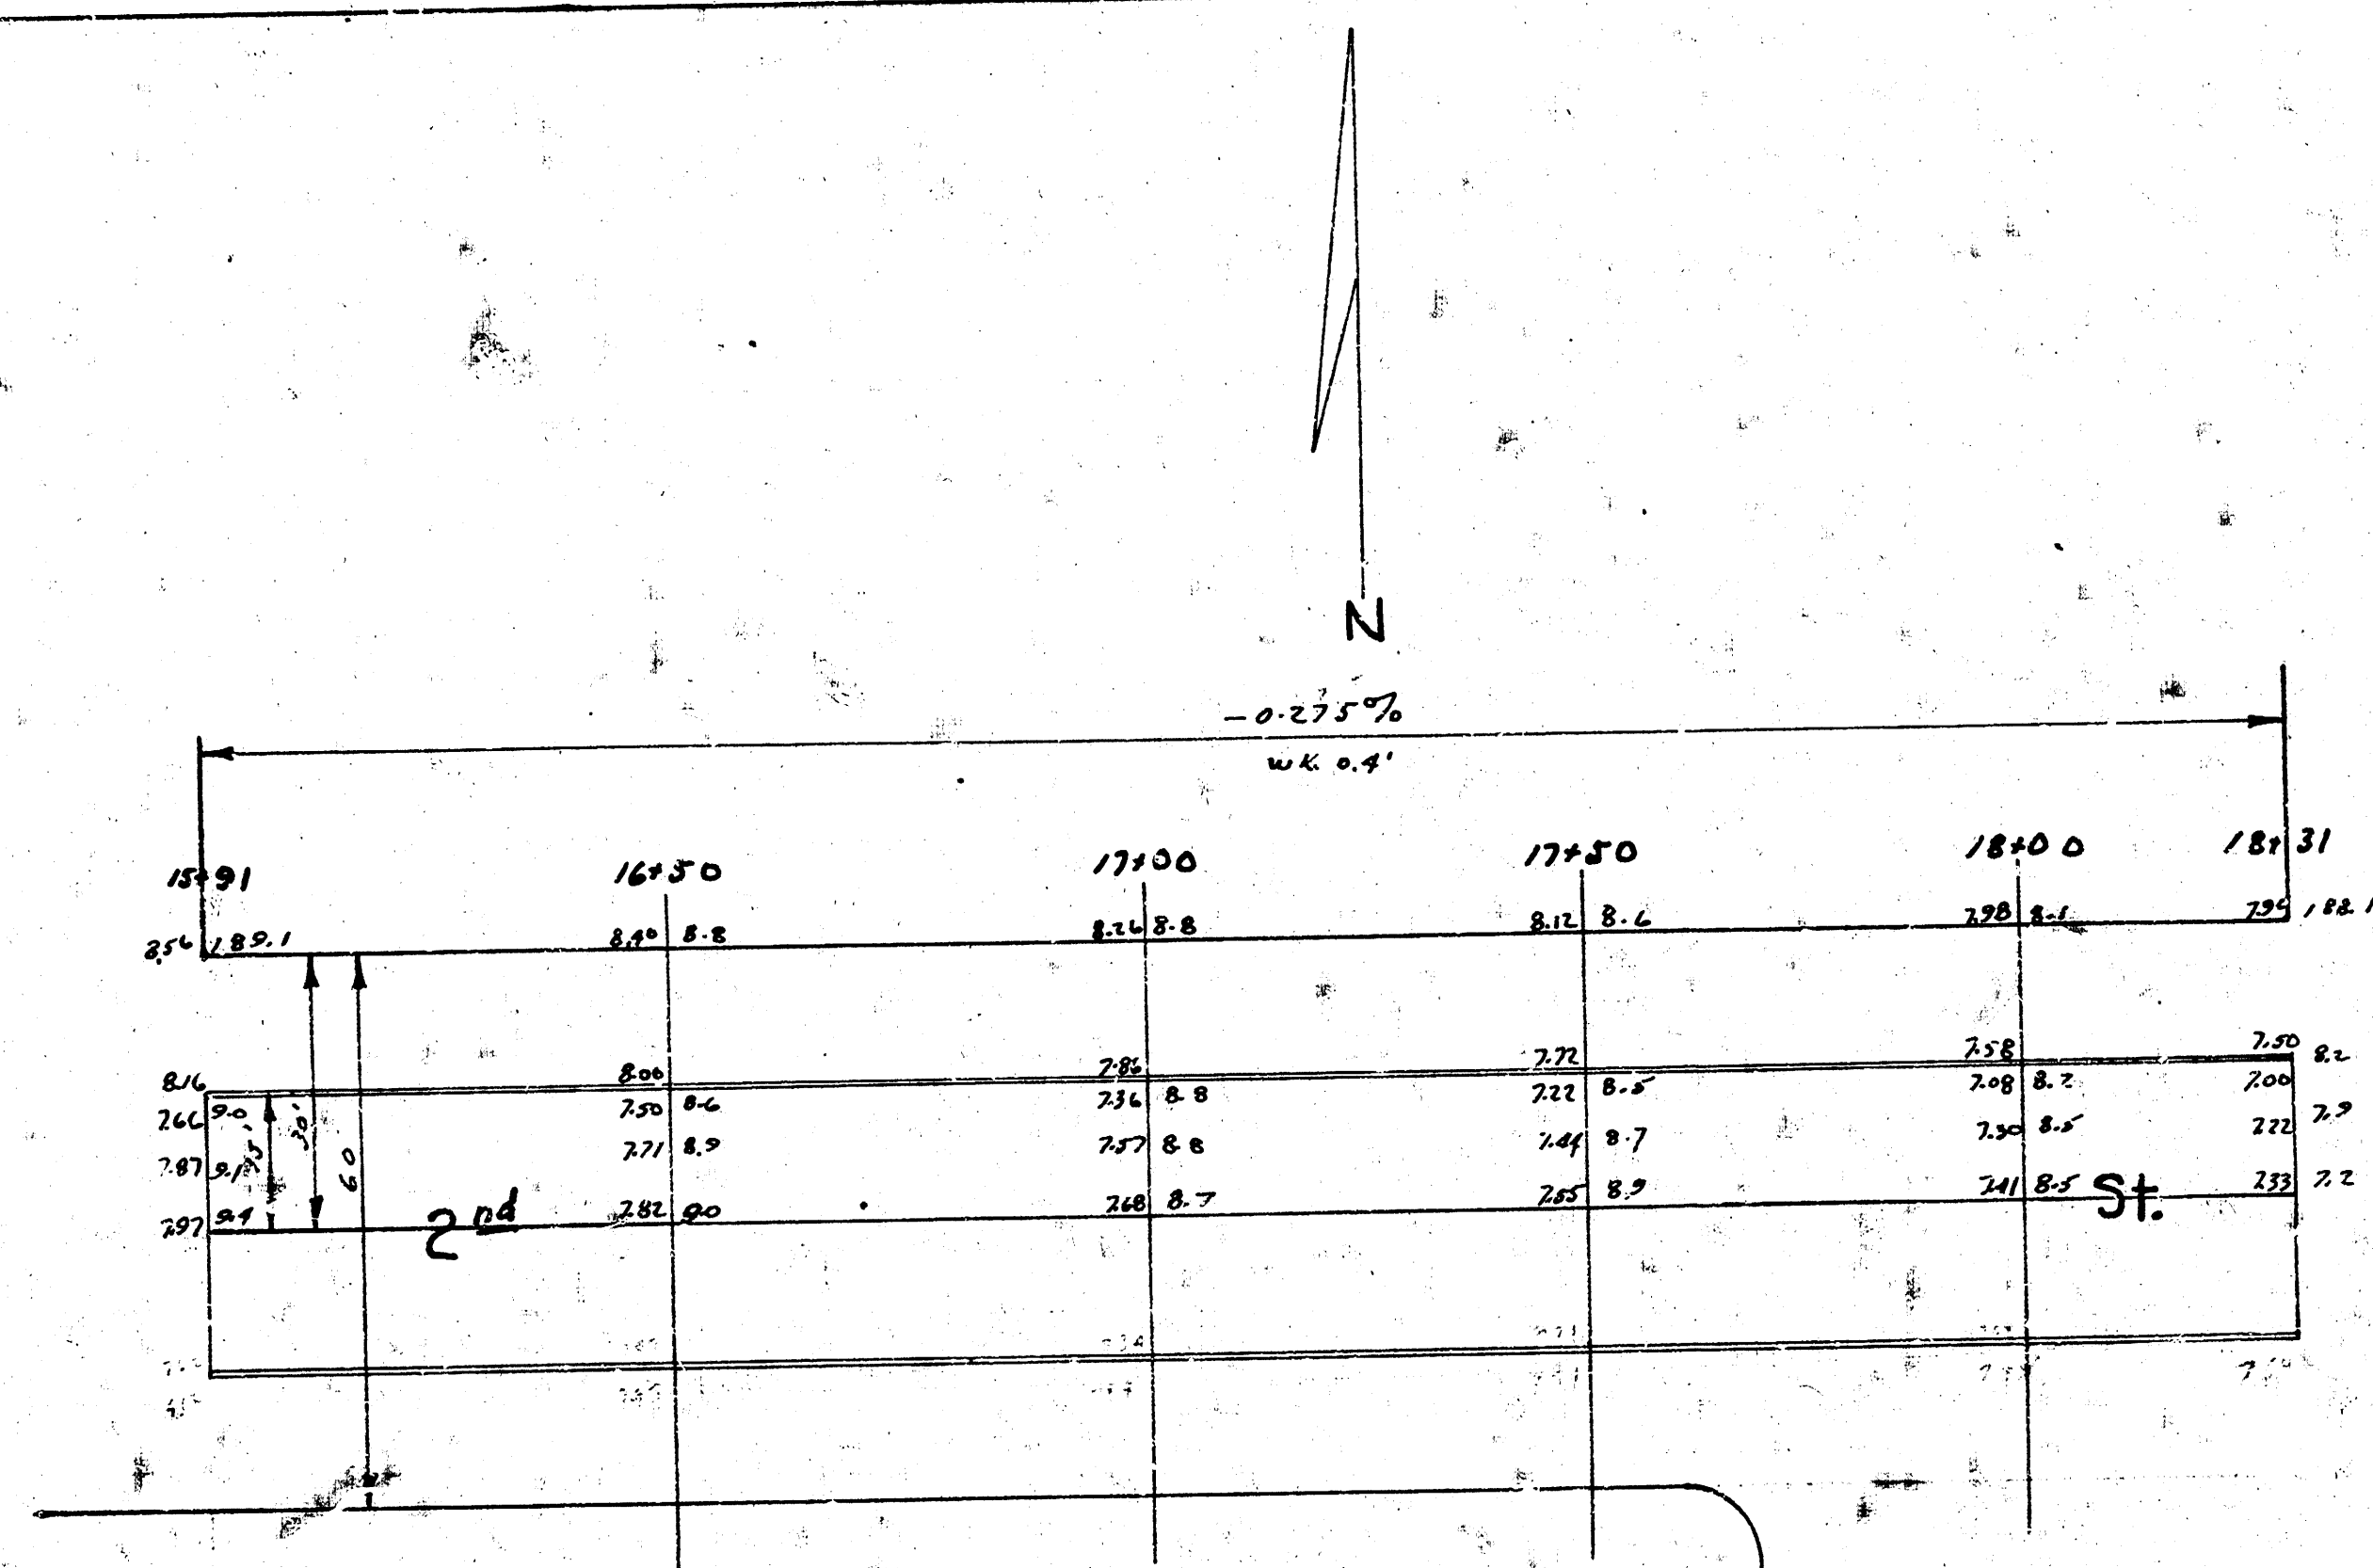

97
29.0
38.7

70
26.5
53.6

10.4
27.7
38.1

9.8
28.6
37.4

Hilcrest Ave.

3
3

52