1942 HARDING
EIGHTH ST. - E.L. OLIVER TO W.L. BATTIN
C.B. + G.T.R.

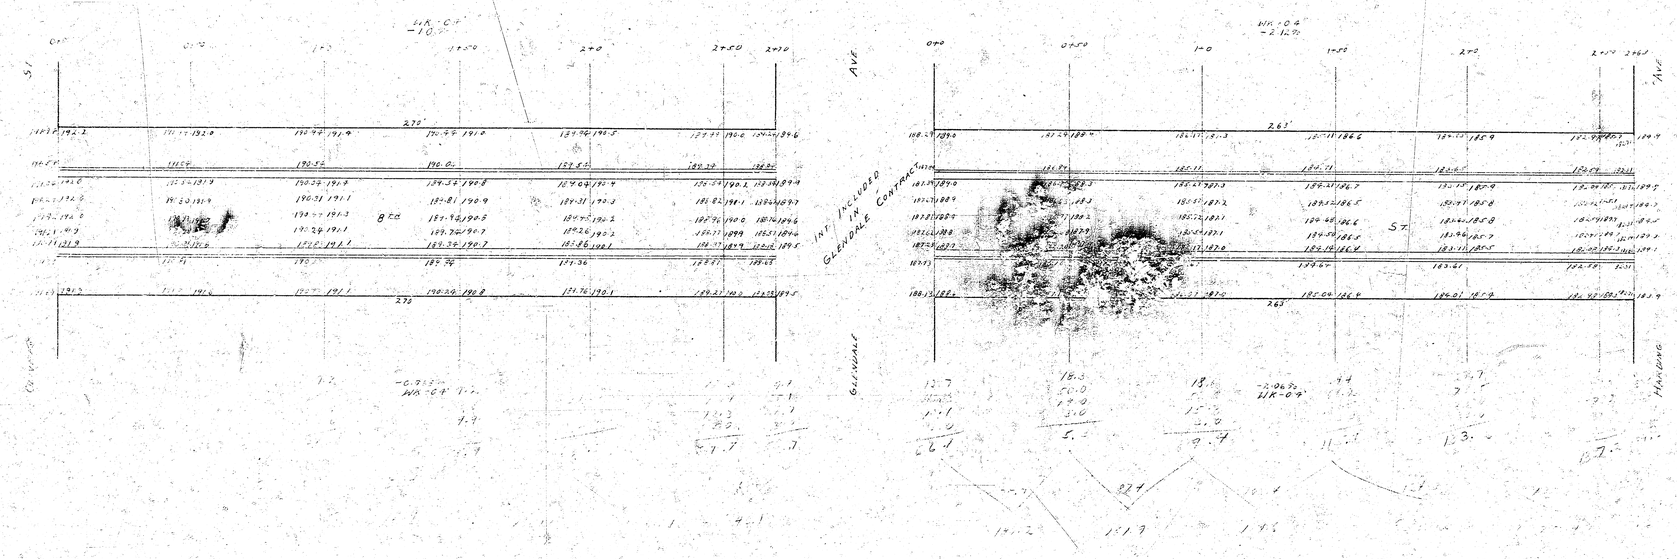

B.M. 1835.6. 10th N.W. COR GLENDALE + 8TH

PRELIM. PLAN
8TH 1942 ST
E.L. OLIVER ST
TO
W.L. HARDING AV.