B.M. 120.05 "9" in 1941 N. end Walk South, S.E. cor. 10TH & Grove

Stationing on ℄

0+15 Fa. of E. Ch. U.P.S.

0+00 E. ℄ Grove, Trav. on ℄, 18.5' Rt. of ℄ Lt. to Lt. of Cds. End Apron, Lt. Pavmt. E. edge 4" Conc. Nb. U.P.S. 26' Lt. to Fa. of ℄ Conc. Nb. E.

+01 P. Pole 17' Rt.

+03 E. Pole 17' Rt.

+03 Hedge Begins 16' to 19' Rt.

+05 12" Tree 20' Lt.

+80 12" Tree 20' Lt.

+56 8" Tree 20' Lt.

+62 P. Pole 17' Rt.

+64 6" Tree 27' Rt.

+82 18" Tree 20' Lt.

+86 ℄ 18" Ch. Lk. P. 15' Rt.

+07 Begin 5' Wire Fence 15' Rt.

+11 6" Tree 15' Rt.

+35 N. ℄ Alley, U.P.S. End 4" Conc. Nb. 25' Lt. to Fa. 4" Conc. Nb. 27' Lt. to Co. End

+37 N.I. 15' Lt.

+40 P. Pole 17' Rt.

+45 Begin 1" Tree, Hedge 18' Rt.

+45 End 4" Conc. Nb. 25' Lt. to Co. End

+60 10" Tree 20' Lt.

+75 8" Tree 20' Lt.

+08 10" Tree 20' Lt.

+21 8" Tree 20' Rt.

+36 8" Tree 20' Lt.

+66 6" Tree 25' Rt.

+69 8" Tree 20' Lt.

+70 End 6" Tr. Tree, Hedge 18' Rt.

+80 End 4" Conc. Nb. 26' Lt. to Fa.

+55 End Pavmt. Apron Lt. Pavmt.

3' ℄ Conc. Nb. Hedge ℄ Conc. Nb. N.E.S.

3+25 Thimble, ℄ Poplar & 10TH

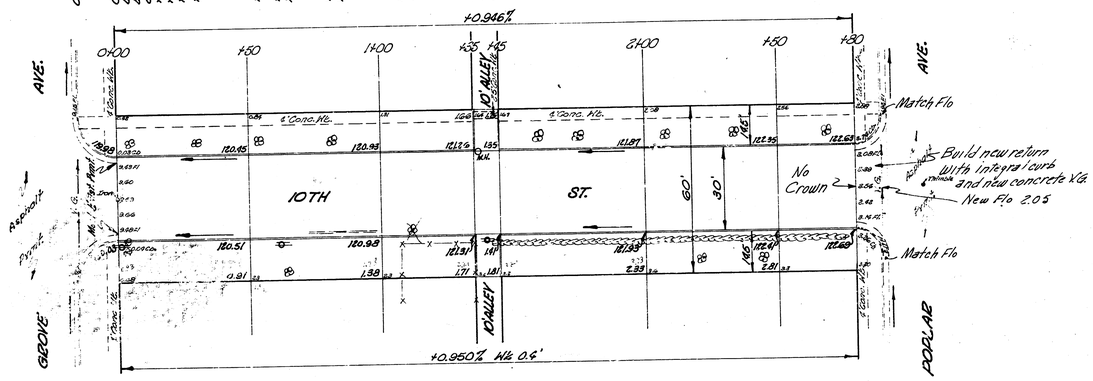

NOTE TO FIELD ENGINEER:
Reference this to I.T.O.N. Sta. 0+00 ℄ ℄ 10TH, before construction of this project.

NOTE TO FIELD ENGINEER & CONTRACTOR:
Entrance Pipe is to be disposed of as per directions of the City Dirt Checker.

Survey Sheets 7 Bk. 216
Plan Bonds
Sec. Bonds
Checked T.L.

1"=20'

1/2

10TH ST.
E.L. GROVE AVE. TO W.L. POPLAR AVE.
30' CONC. & C.G.

CITY OF WICHITA, KANSAS

B.E. SMITH
APRIL 1954

CITY ENGINEER
PROJ. No. C14-47