BM 122.23 "S" in Globe Sob 19th, WL 9th Hood
BM 124.6 "Z" in Bollinger Mexico 9th NL Sc Cor 19th & Payne

NOTE: BASE LINE = CENTERLINE OF 19TH STREET.

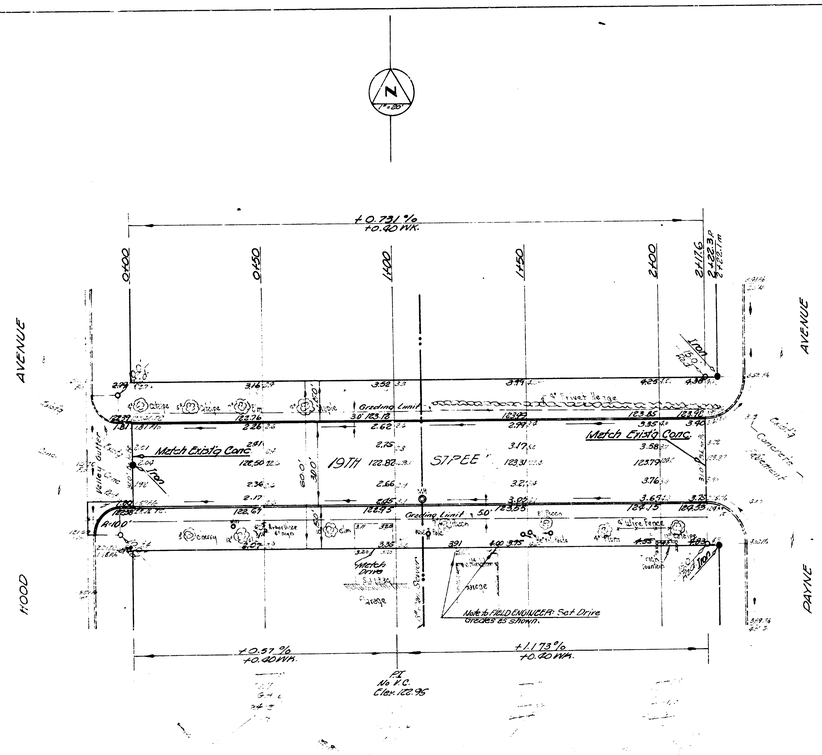

Note to FIELD ENGINEER & CONTRACTOR - Perform rough grading so that TREES, HEDGES, FENCES, etc. are not disturbed. See plan for limits of GRADING CONSTRUCTION

19TH STREET
EL. WOOD AVE - WL. PAYNE AVE.

30.0' CONC & CB

CITY OF WICHITA, KANSAS
B.E. SMITH CITY ENGINEER
PROJ. NO. DATE