B.M. 120.56 "G" in Globe S end return SE cor. 21st & Cleveland.
B.M. 122.06 NW cor conc porch Ho# 2044 Indiana

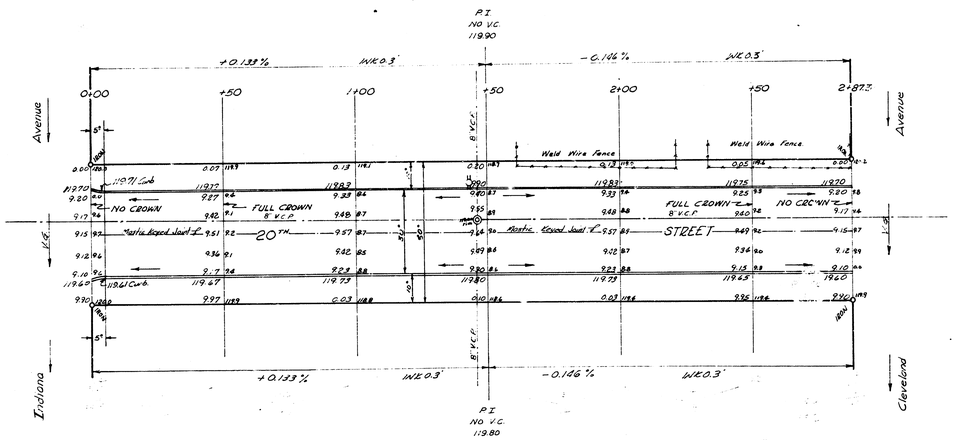

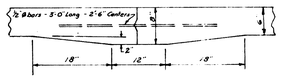

DETAIL of MASTIC KEYED JOINT
No Scale

20TH STREET
EL Indiana to WL Cleveland
30' Conc & Cb.
CITY OF WICHITA, KANSAS
B.E. SMITH CITY ENGINEER
July, 1957 PROJ. NO. C17-15