BM - 124.87 RR spike NE side HLP SW cor 17th & St. Paul.
BM - 124.78 RR spike NE side HLP SW cor 17th & Edwards.

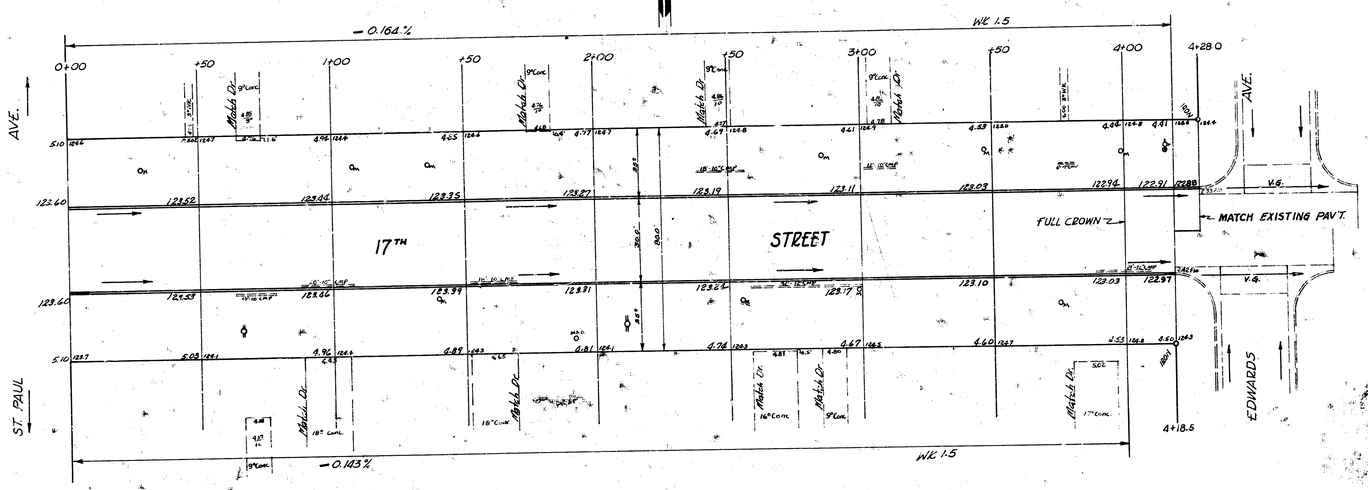

Sheet 1 of 2.

17TH STREET
EL St. Paul to WL Edwards
30' Conc & Cb
CITY OF WICHITA, KANSAS
B.E. SMITH CITY ENGINEER
APRIL 1958 PROJ NO C16-186

JAMES A. TANDY
LICENSED
2012
KANSAS
PROFESSIONAL ENGINEER

B.E. SMITH
CITY ENGINEER
436
KANSAS
PROFESSIONAL ENGINEER