Sta On ℄

B.M. 151.19 "G" in Globe W.Cb. Erie So Of S.L. 12th St
B.M. 154.61 Iron in Thimble & 12th & Chautauqua

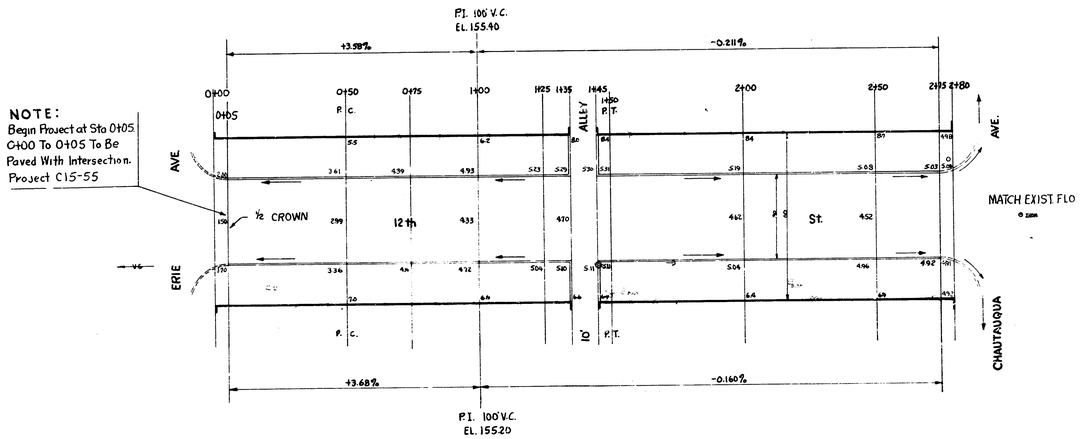

NOTE:
Begin Project at Sta 0+05.
0+00 To 0+05 To Be
Paved With Intersection.
Project C15-55

Note to Field Engineer
Parkings to be graded in
the same manner as 12th St
from Douglas to Erie

REP
7/15/55

1/2

12 th St.
E. ERIE TO W. CHAUTAUQUA
30' CONC. CB.

CITY OF WICHITA, KANSAS
B.E. SMITH — CITY ENGINEER
JULY 1955 — PROJ. No. C 15-54

I Harrison / 1 th
Richardson