Sta On ℄

B.M. 151.19 "G" in Globe W.Cb. Erie So. Of S.L. 12th St.
B.M. 154.61 Iron in Thimble ℄ 12th & Chautauqua

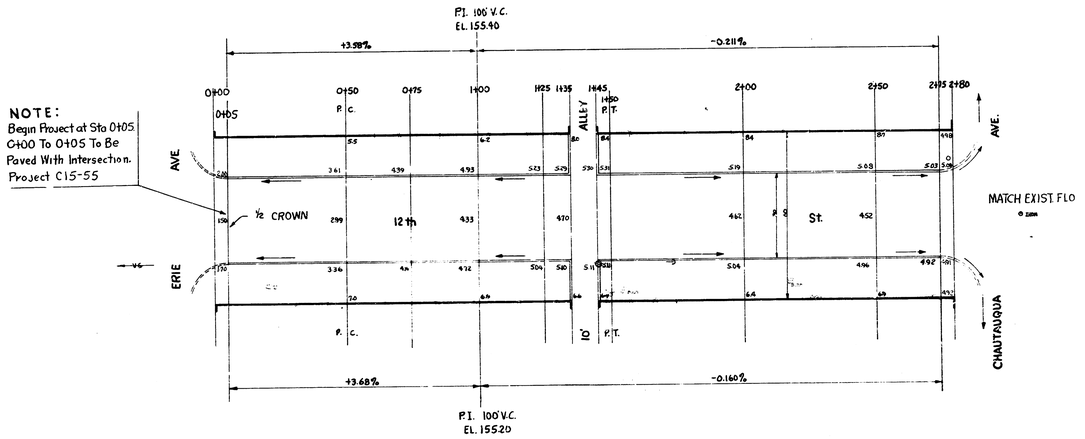

NOTE:
Begin Project at Sta 0405.
0400 To 0405 To Be
Paved With Intersection.
Project C15-55

Note to Field Engineer
Parkings is to be graded in
the same manner as 12th St
from Volutsia To Erie

R.E.S.
7/15/55

(1/2)

12 th St.
E. L. ERIE TO W. L. CHAUTAUQUA
30' CONC. ℄ C.B.

CITY OF WICHITA, KANSAS
B.E. SMITH — CITY ENGINEER
JULY 1955 — PROJ. NO. C 15-54

I Harrison
Richardson