B.M. [illegible] Standard, N.W. Hillside & 13th.
B.M. [illegible] N.E. cor. lower step, E. side Hs. #1301 N. Hillside.
B.M. El. [illegible] "K" in Kensler, S. Side int. □, S.W. Hillside & 12th.
B.M. El. [illegible] Top of Thimble, & Lorraine & 12th.

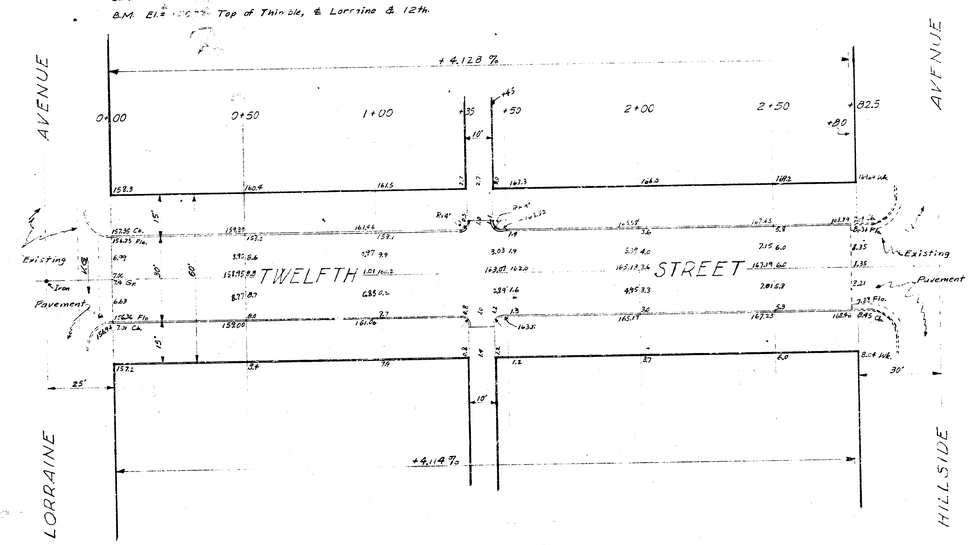

See Cross-Sections Sheet E-1-12-3,-4 for Cut & Fill Quantities.

Plus 10%	
CITY	Cu.Yds.
CITY PROPERTY	
GRAND TOTAL	

Plus 10%	
PROPERTY	Cu.Yds.

PAVING PLAN - [illegible]
TWELFTH STREET
E.L. LORRAINE TO W.L. HILLSIDE
CONCRETE 30' & INTEGRAL CURB

SCALE: 1"=20'	CITY OF WICHITA	PROJECT NO. 515-43
DATE: 7-24-42	PUBLIC SERVICE DEPARTMENT	DWGS. NO. E-1-12-3-4-V
DR. B.M.	ENGINEERING DIVISION	
CK. B.M.	L.K. WHITE, CITY ENGR.	
APP.		