B.M. 117.23 "T" in Tree N.W. Cor. 14TH & Hydraulic
B.M. 113.84 Std. B.M. S.E. Cor. 13TH & Hydraulic
B.M. 117.63 N.W. Cor. Bottom Step No. # 60 14TH St.
Chain E. on ℄

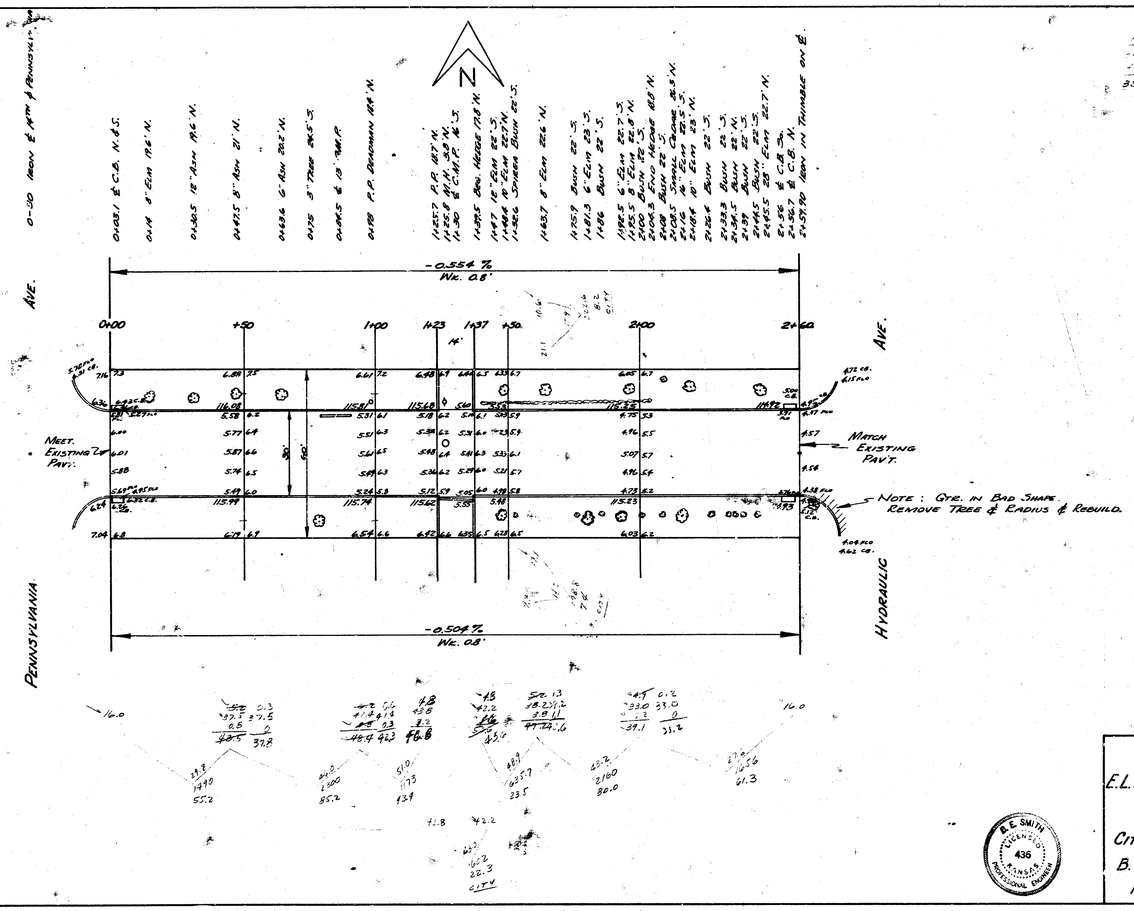

Survey
Drawn
Ext.
Checked

B. E. SMITH
LICENSED
436
KANSAS
PROFESSIONAL ENGINEER

14TH St.
E.L. Pennsylvania to W.L. Hydraulic
30' Conc. & Cb.

City of Wichita, Kansas
B.E. Smith - City Engineer
May, 1953 Proj. C13-28