



MSG-5

B.M. 119.51 Iron in Thimble 15' E of N.E. Arkansas 430' N of S. 15th
 B.M. 119.75 N. End Rad. Top Co. NE Cor. 15th & Arkansas

PROP.
 39.3
 32.4
 49.9
 151.6
 +10.76 15.2
 166.8 cu yds E10-

CITY 29.2
 22.9
 52.1
 +10.76 5.2
 57.3 cu yds E10-

NOTE: SURVEY BASE LINE BACK OF 6" R.R. S. SIDE

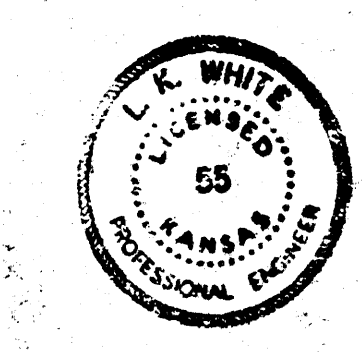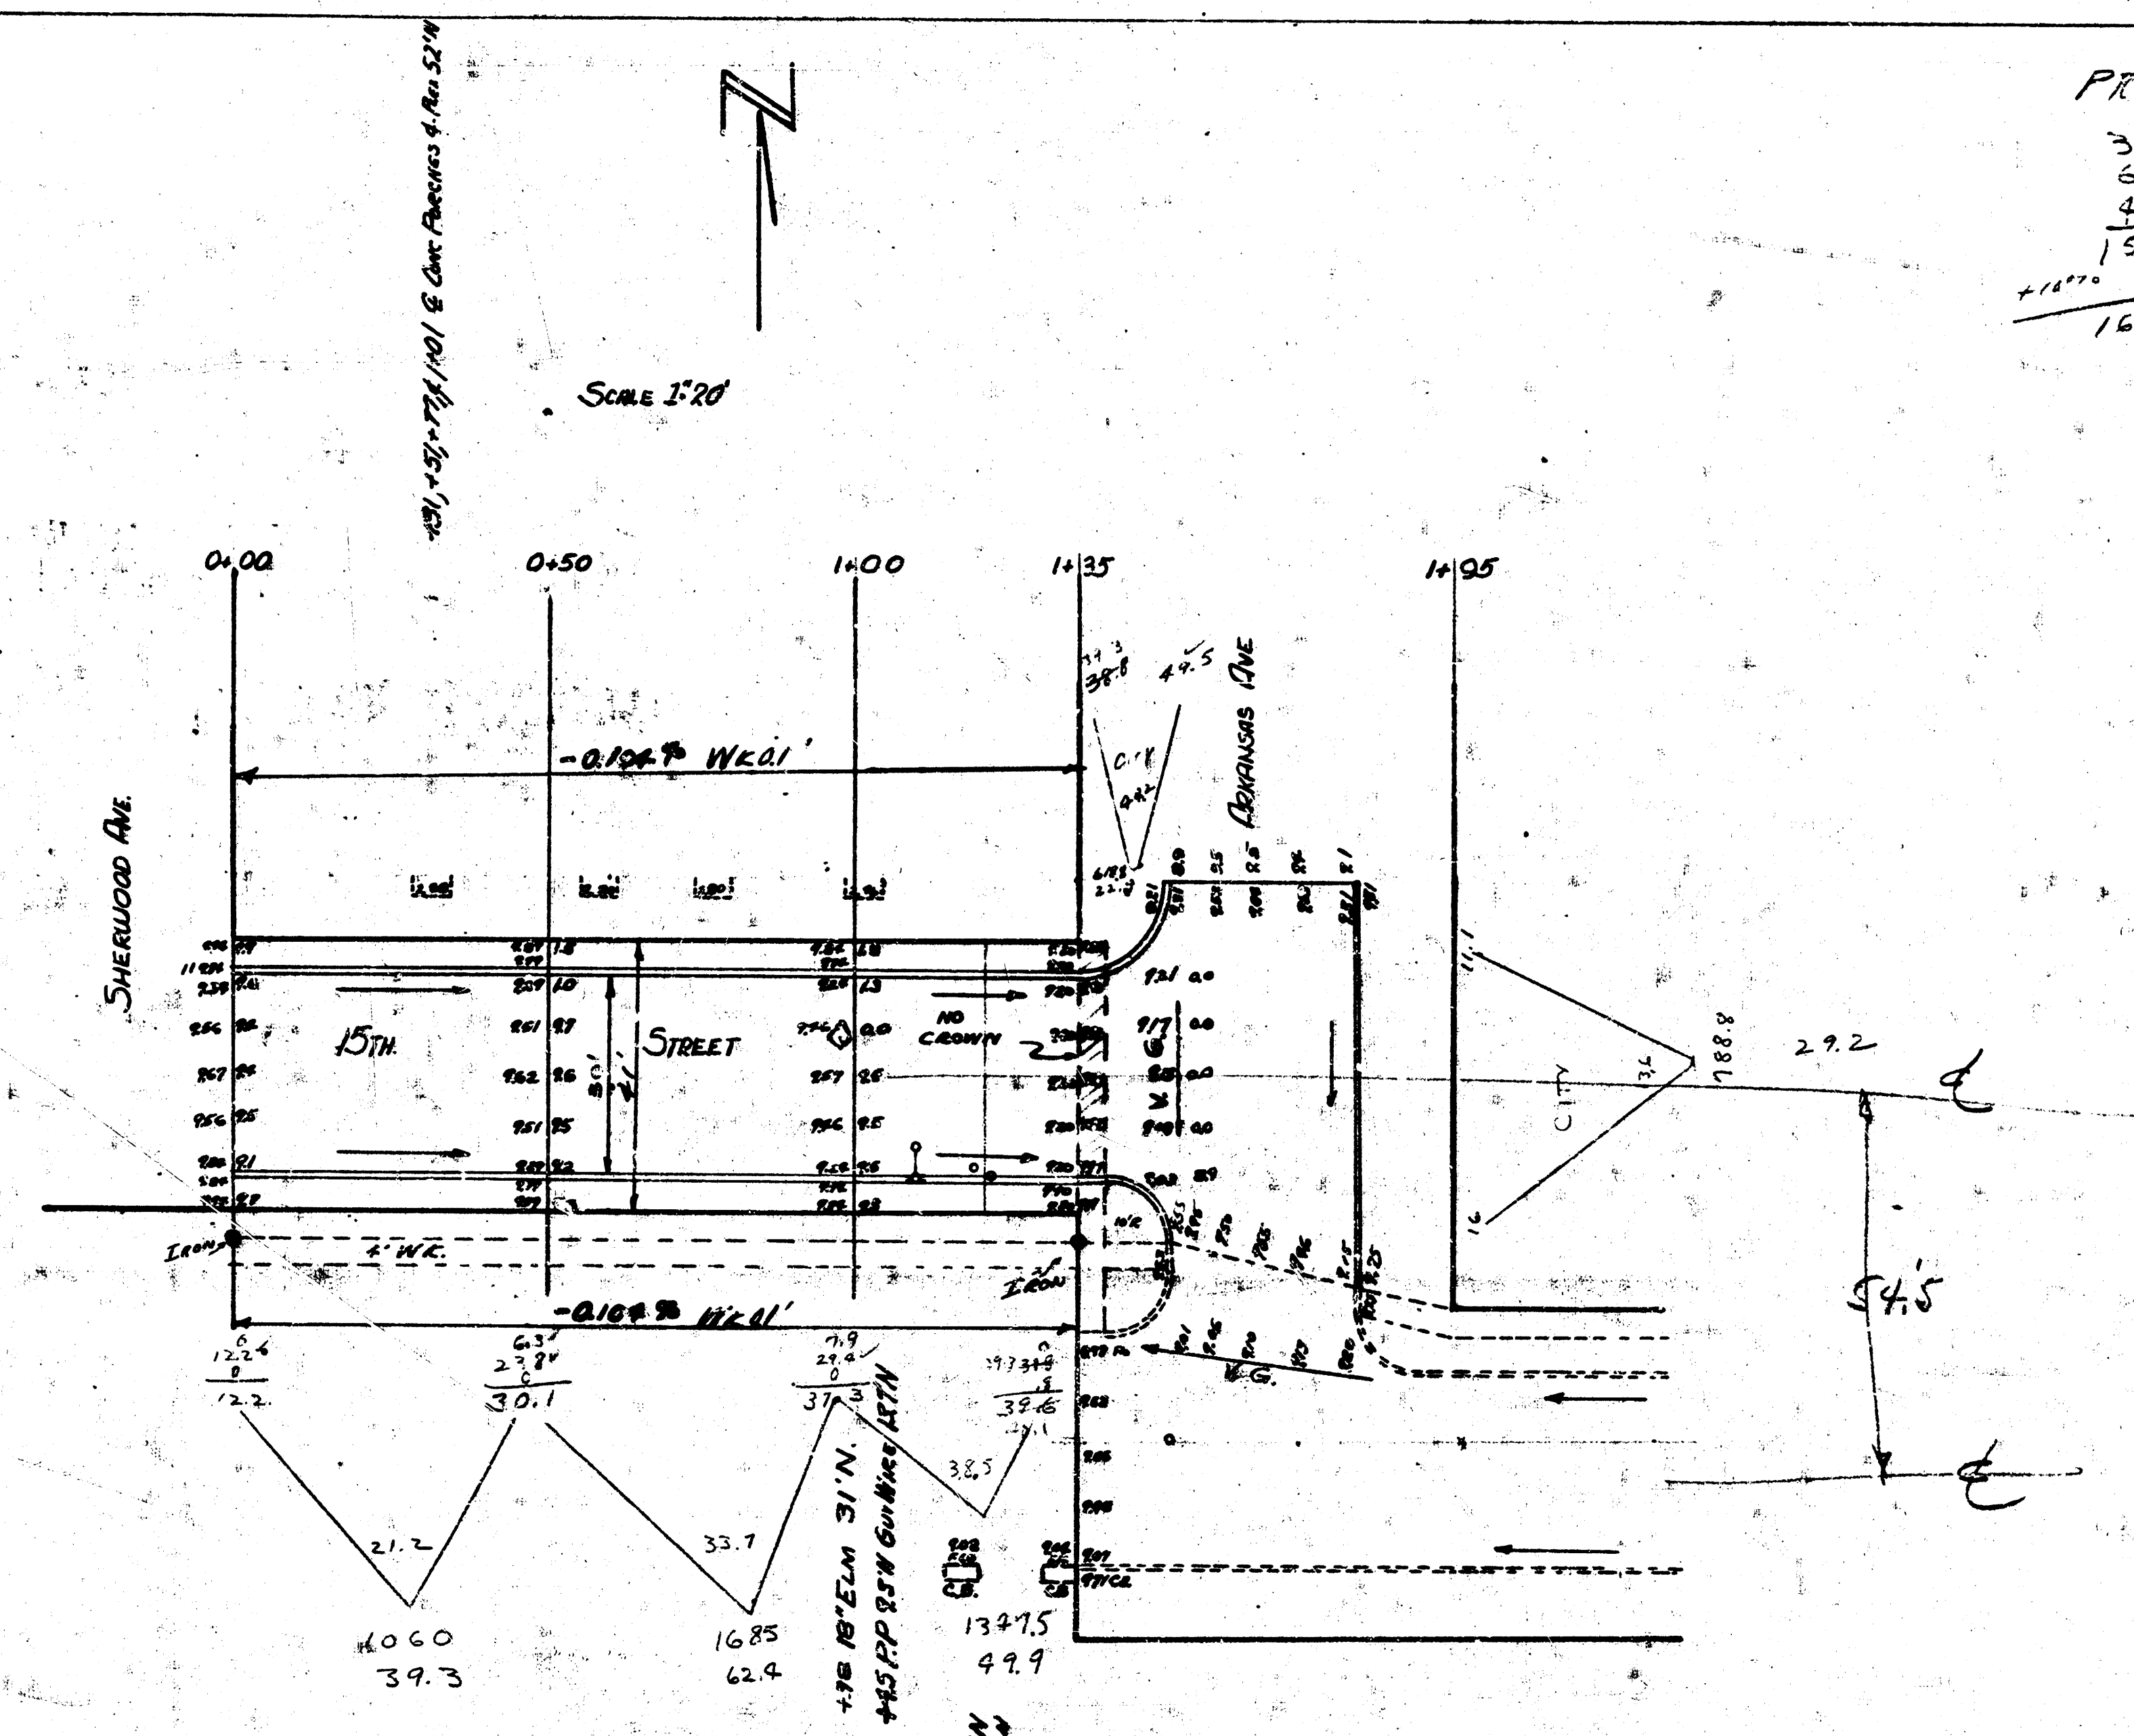

15th ST.
 EL SHERWOOD TO EL ARKANSAS
 30' CONC. & C.B.
 CITY OF WENITA
 L. WHITE CITY ENGINEER
 Nov 1931 Prop. C11-106