
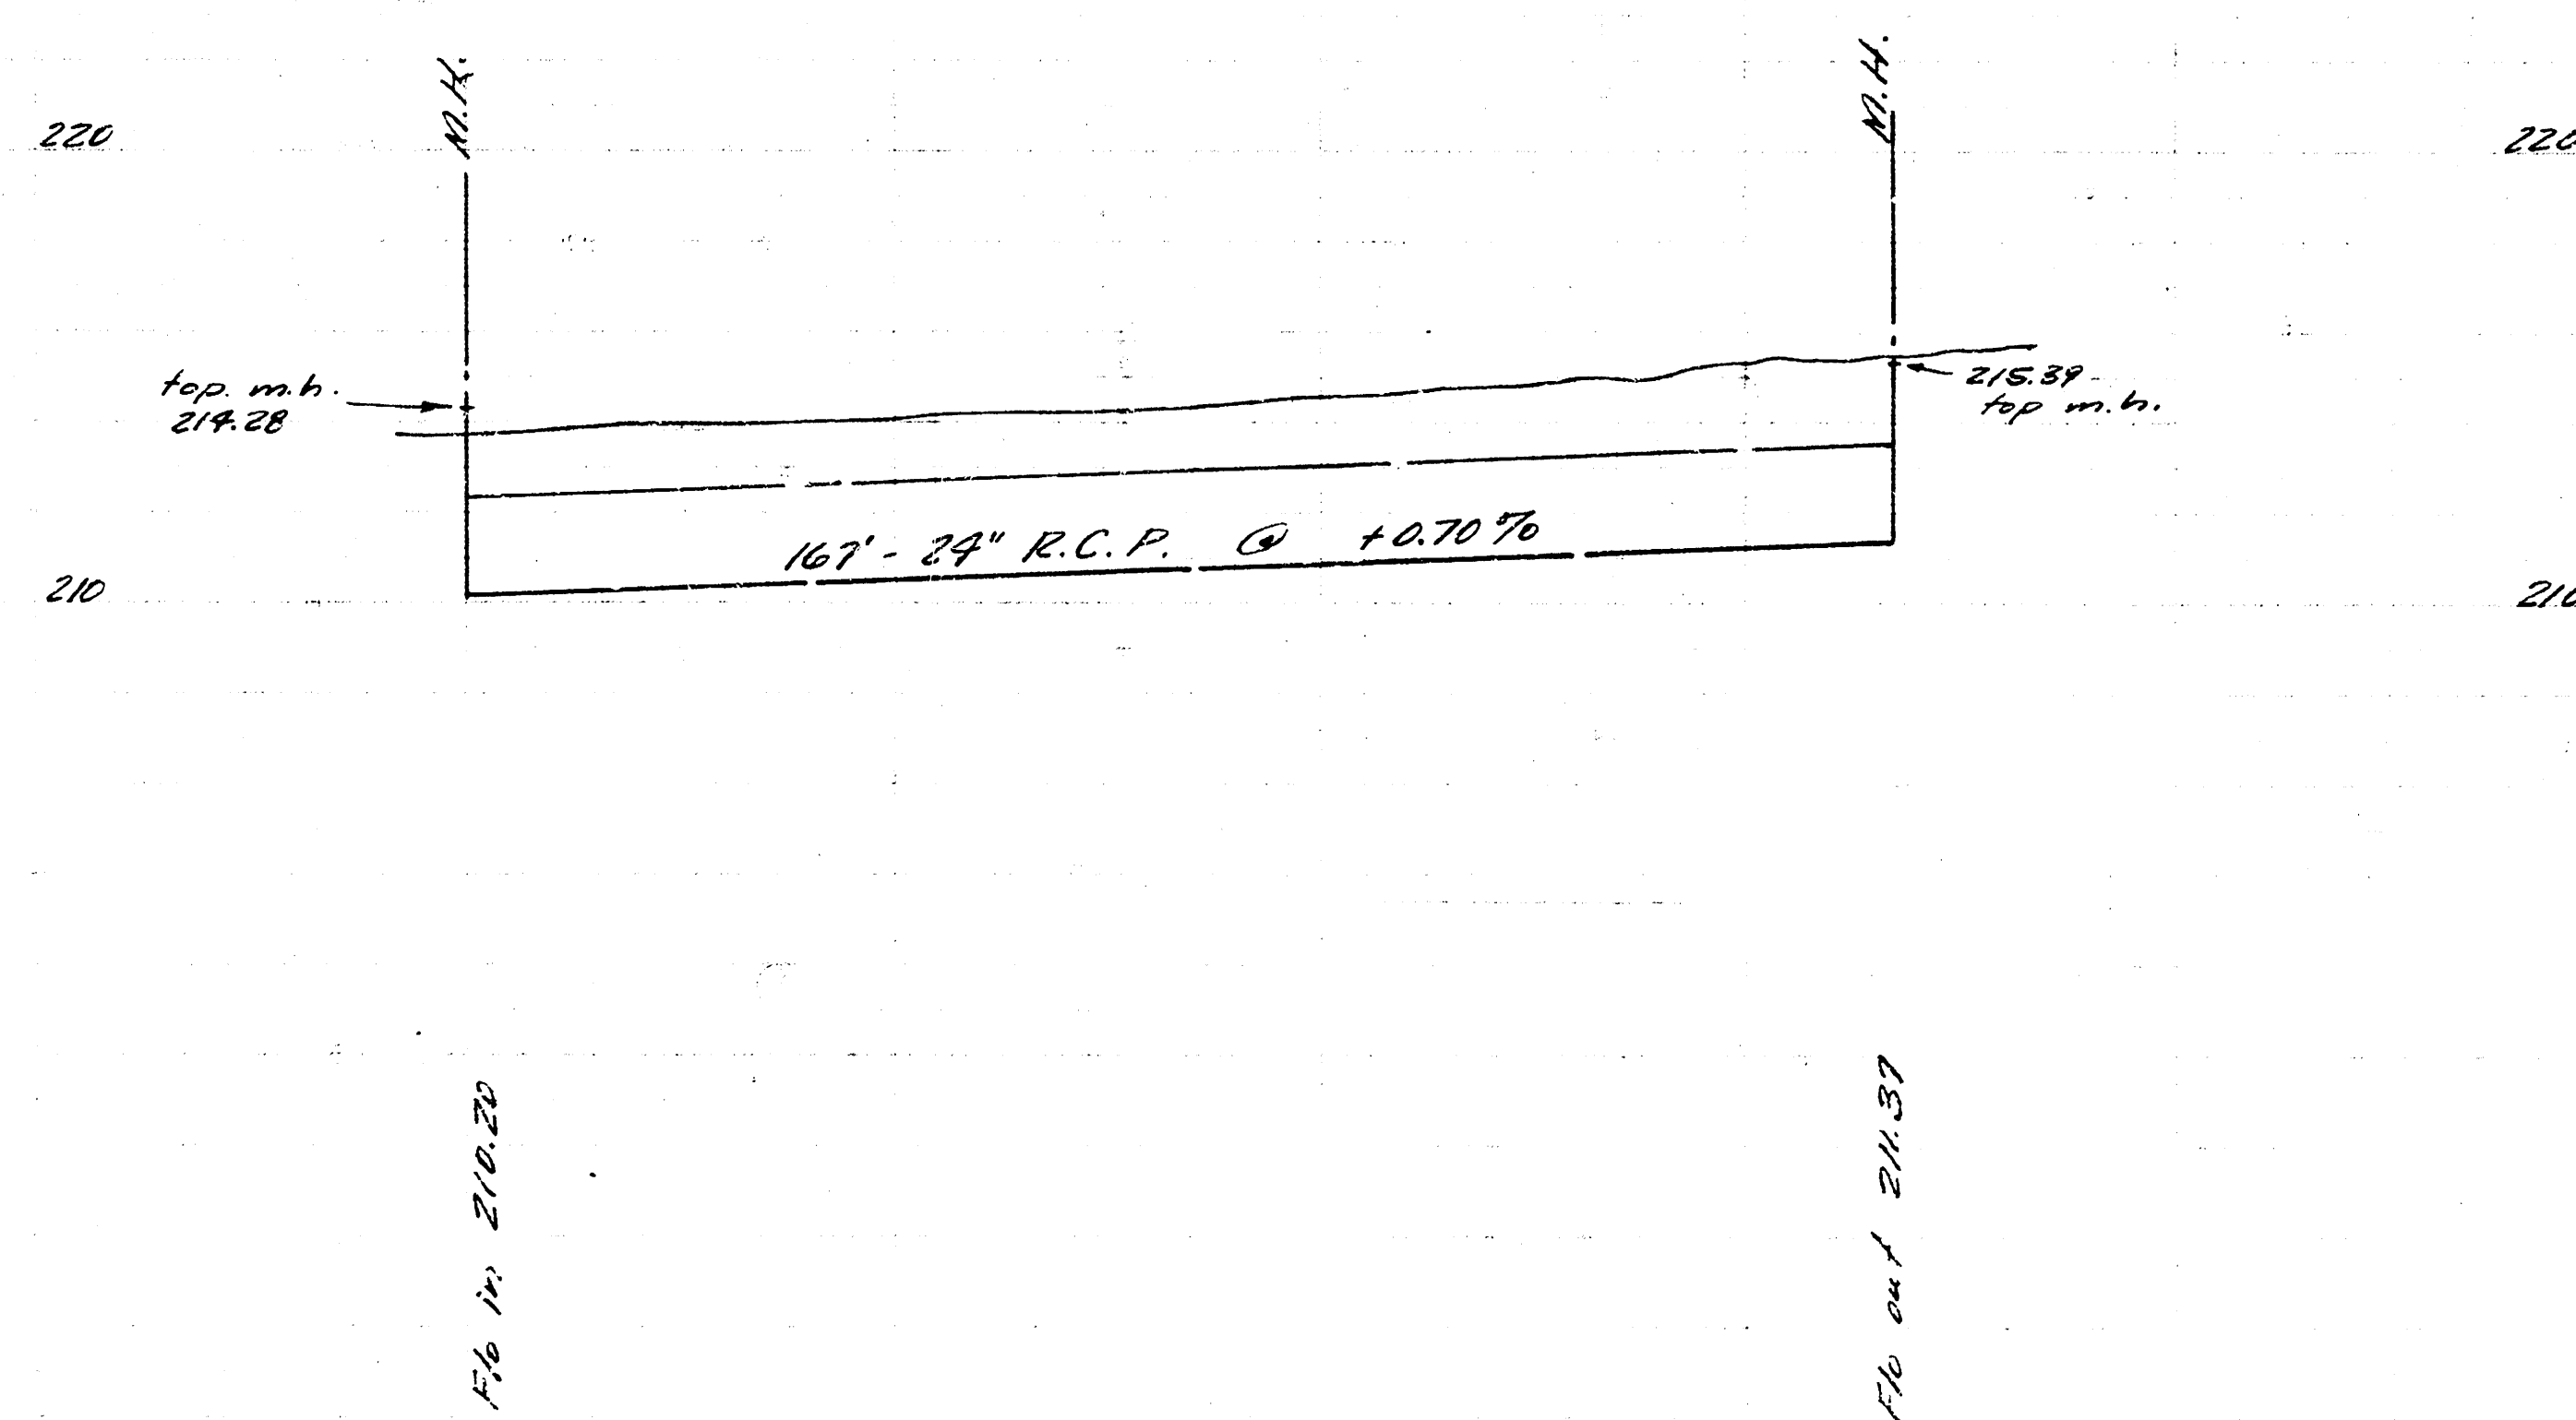



Sheet 1 of 2

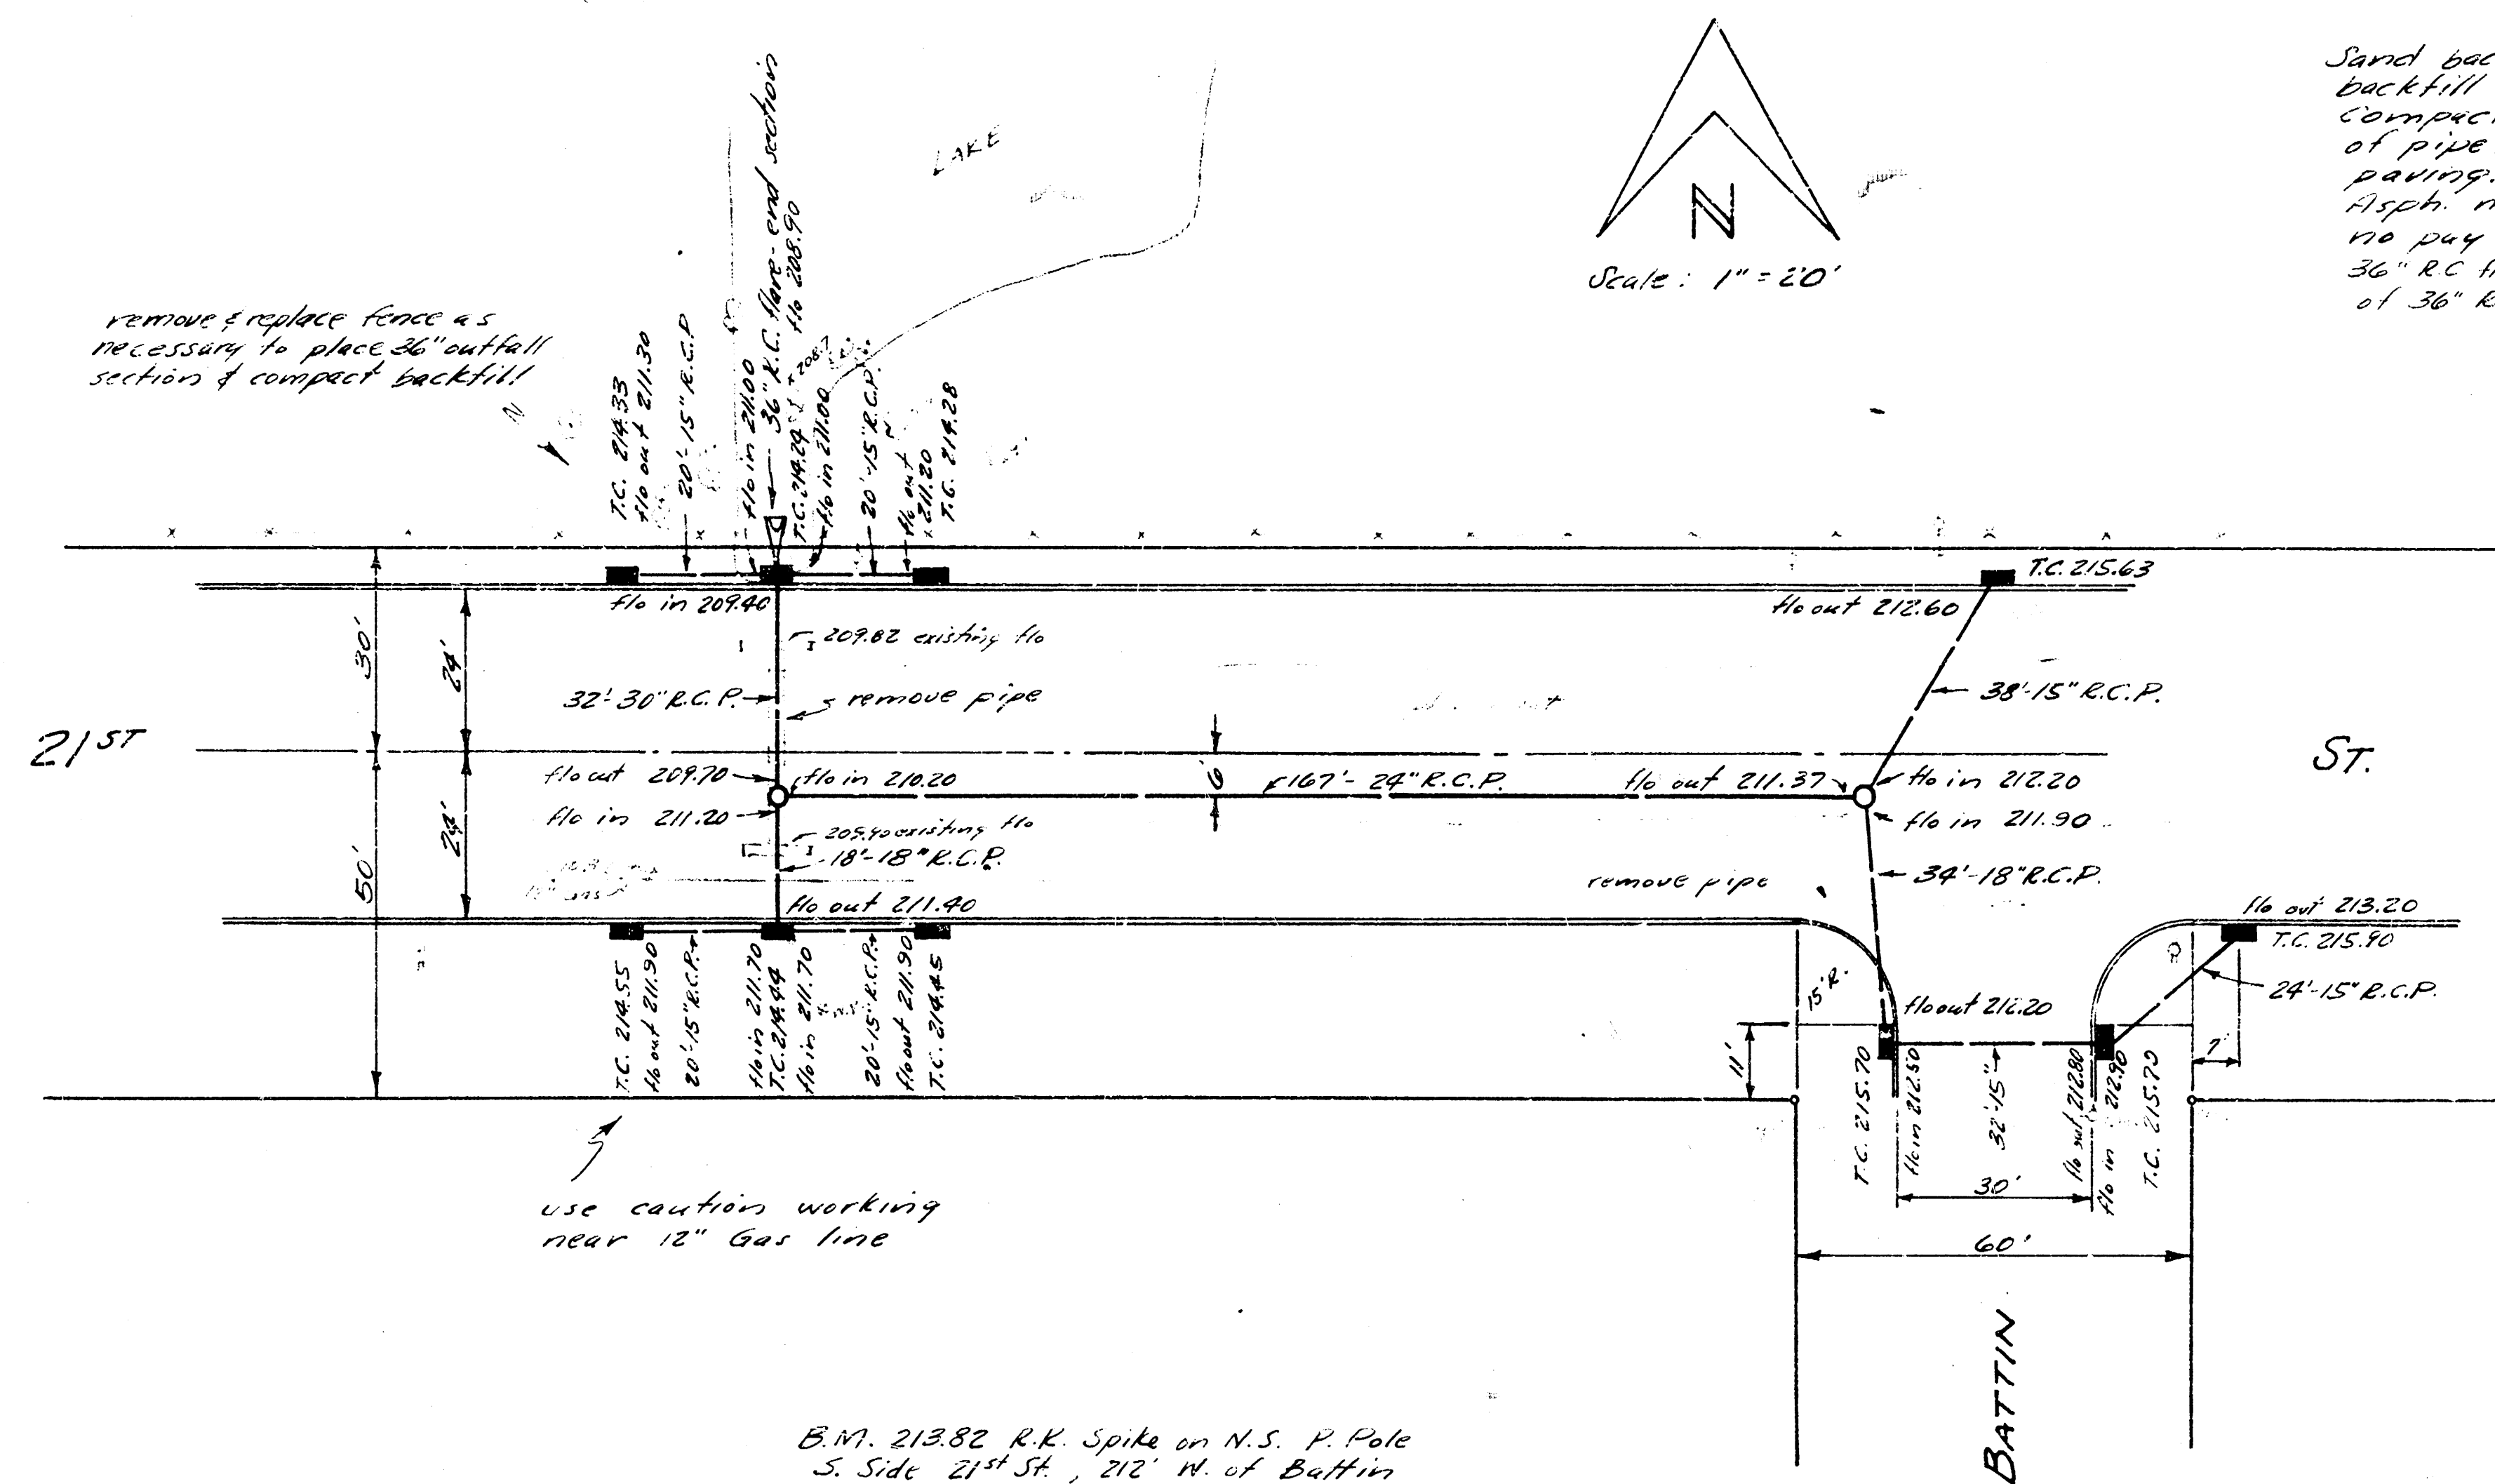



INCIDENTAL DRAINAGE
- 1ST ST.
W.L. OLIVER TO E.L. RIDGEWOOD
CITY OF WICHITA, KANSAS
B.E. SMITH - CITY ENGINEER
SEPT. 1964 PROJ. CH-42


21 ST. STREET
FROM W.L. OLIVER TO E.L. RIDGEWOOD
CITY OF WICHITA KANSAS

PROJECT NO. C14-42

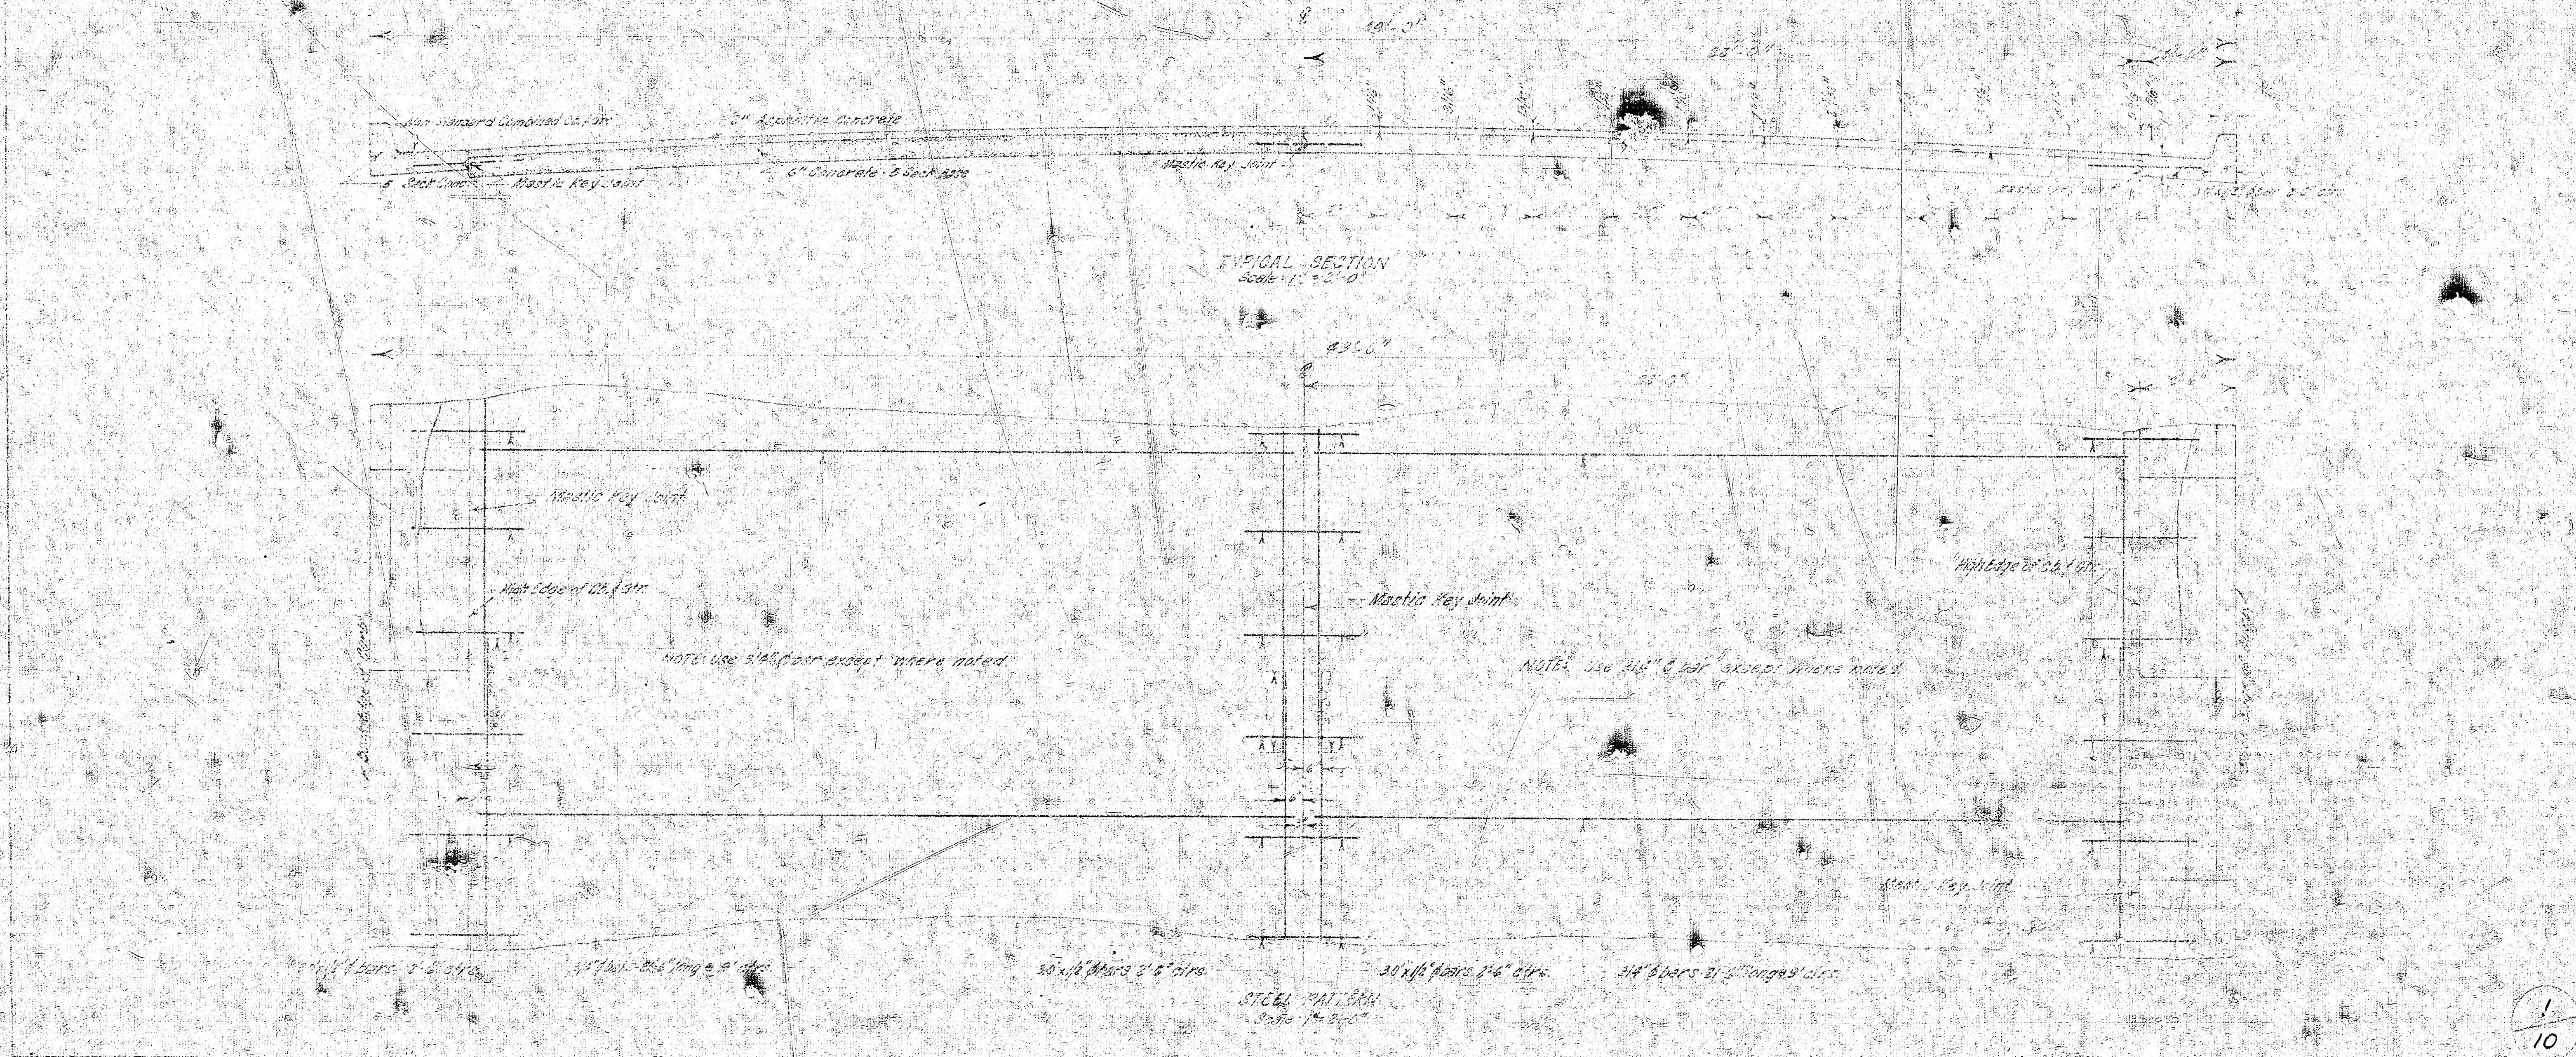

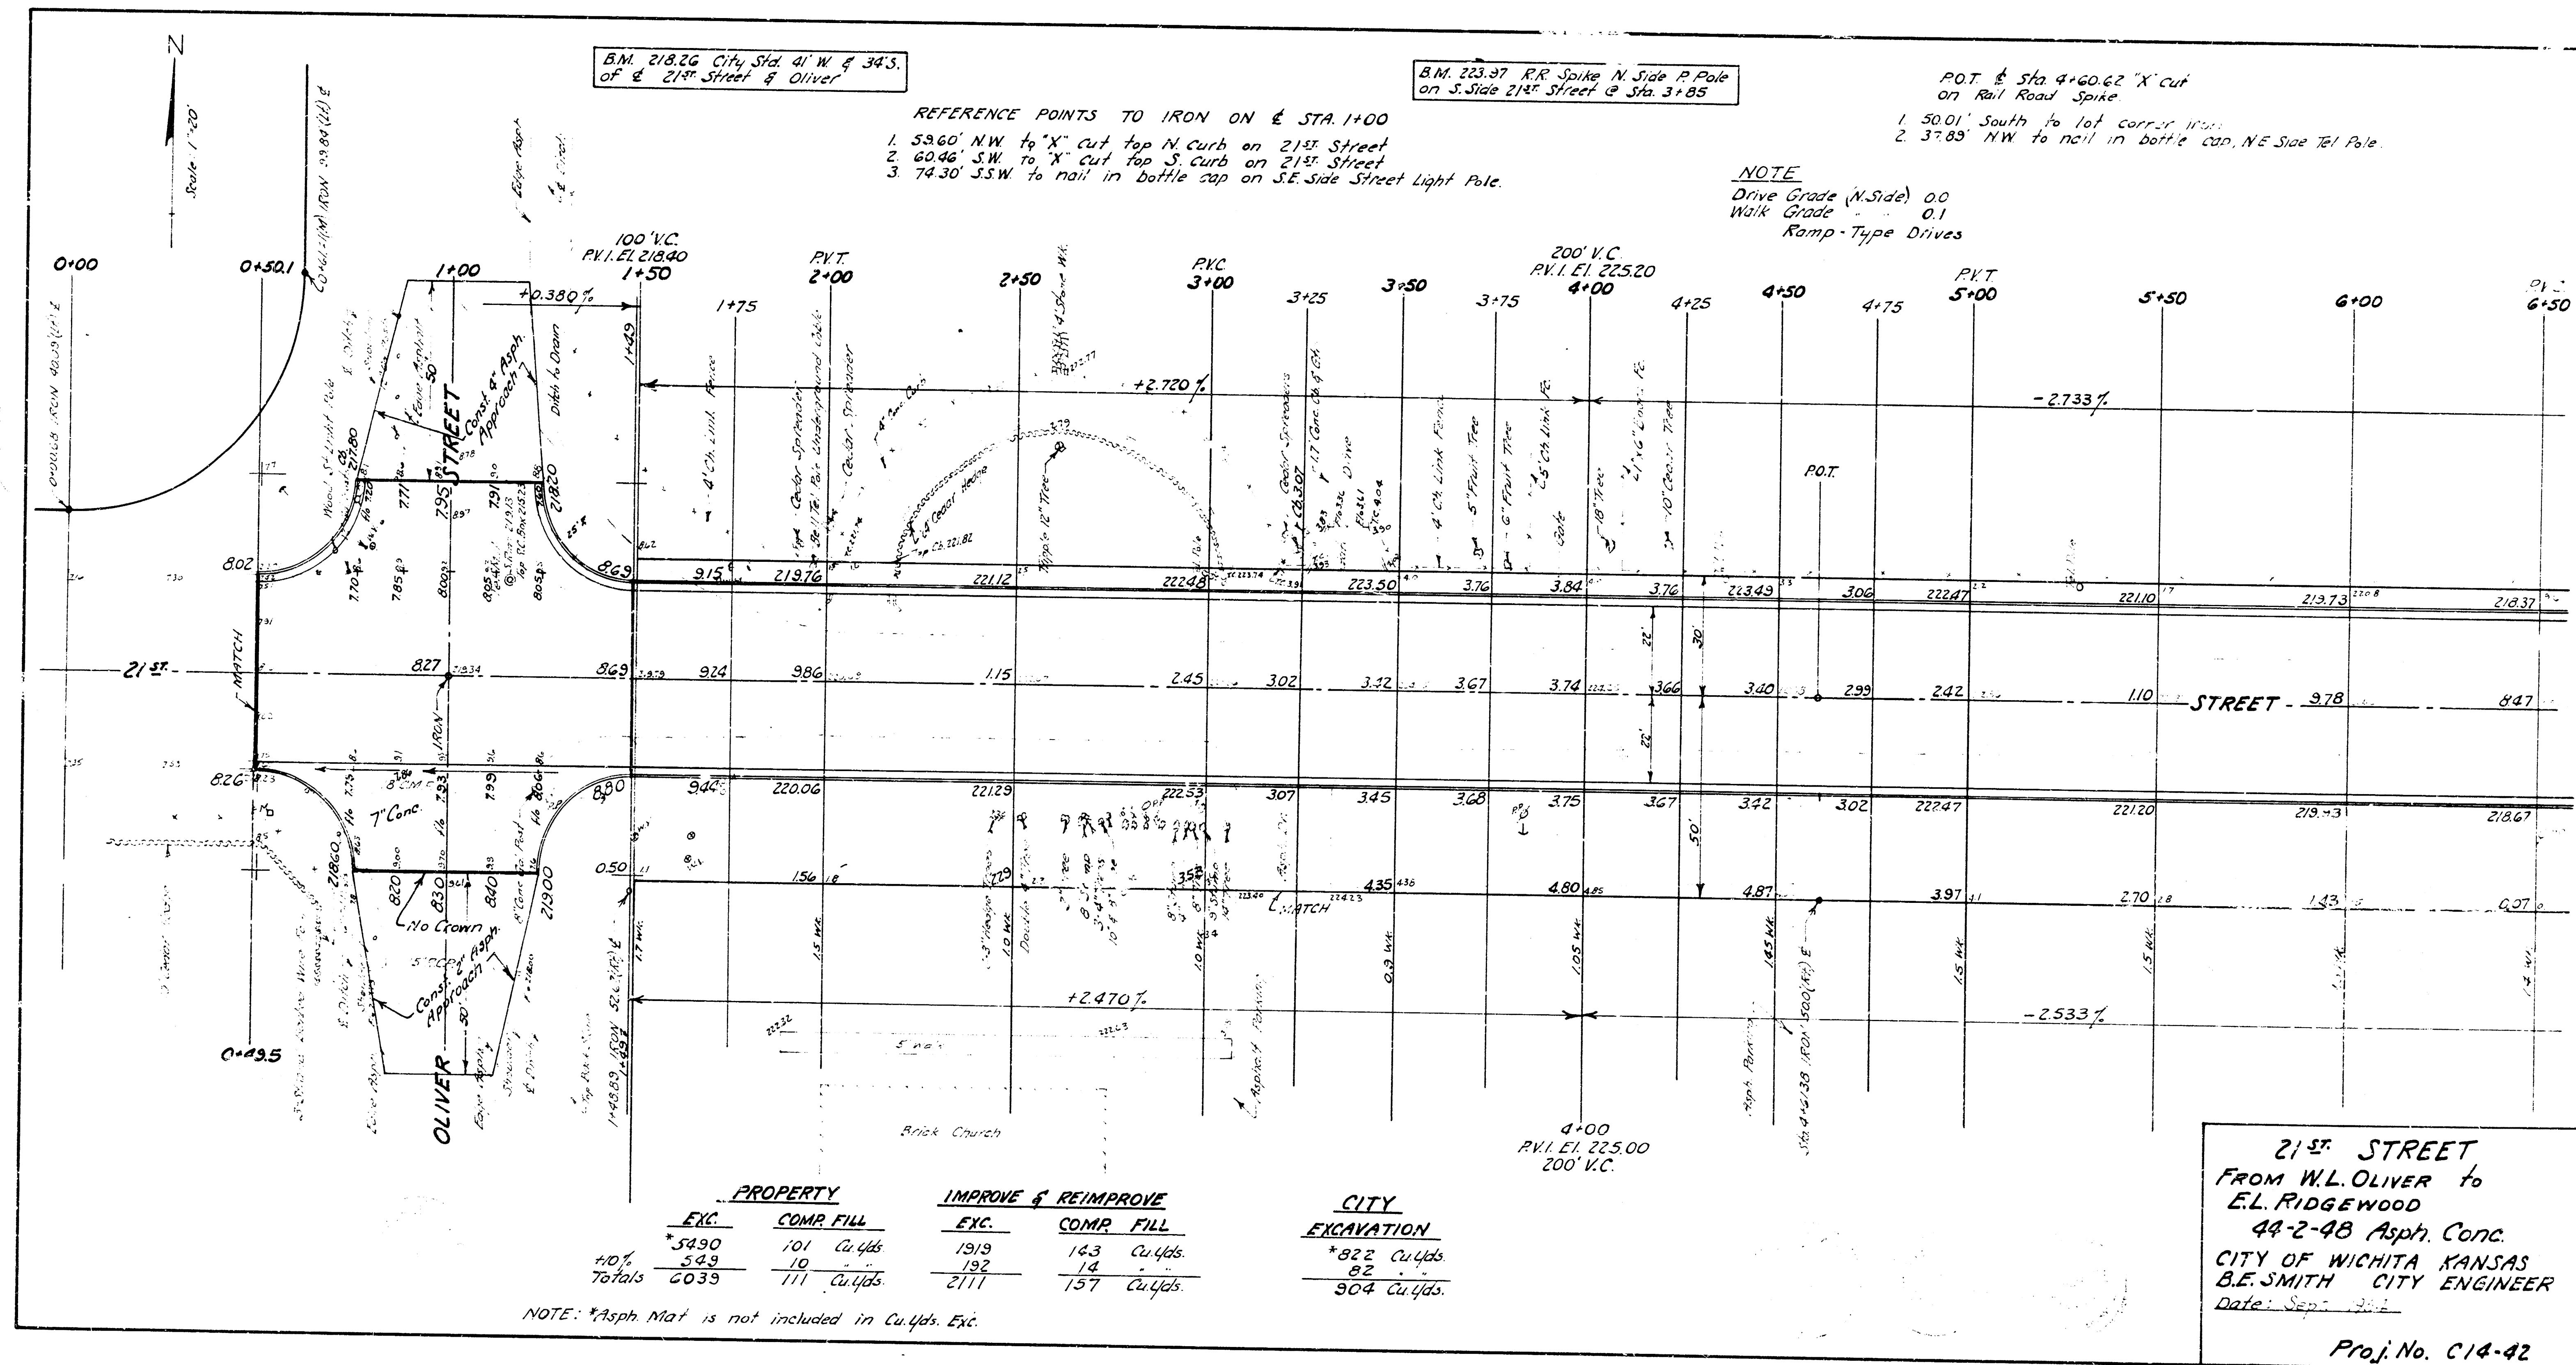

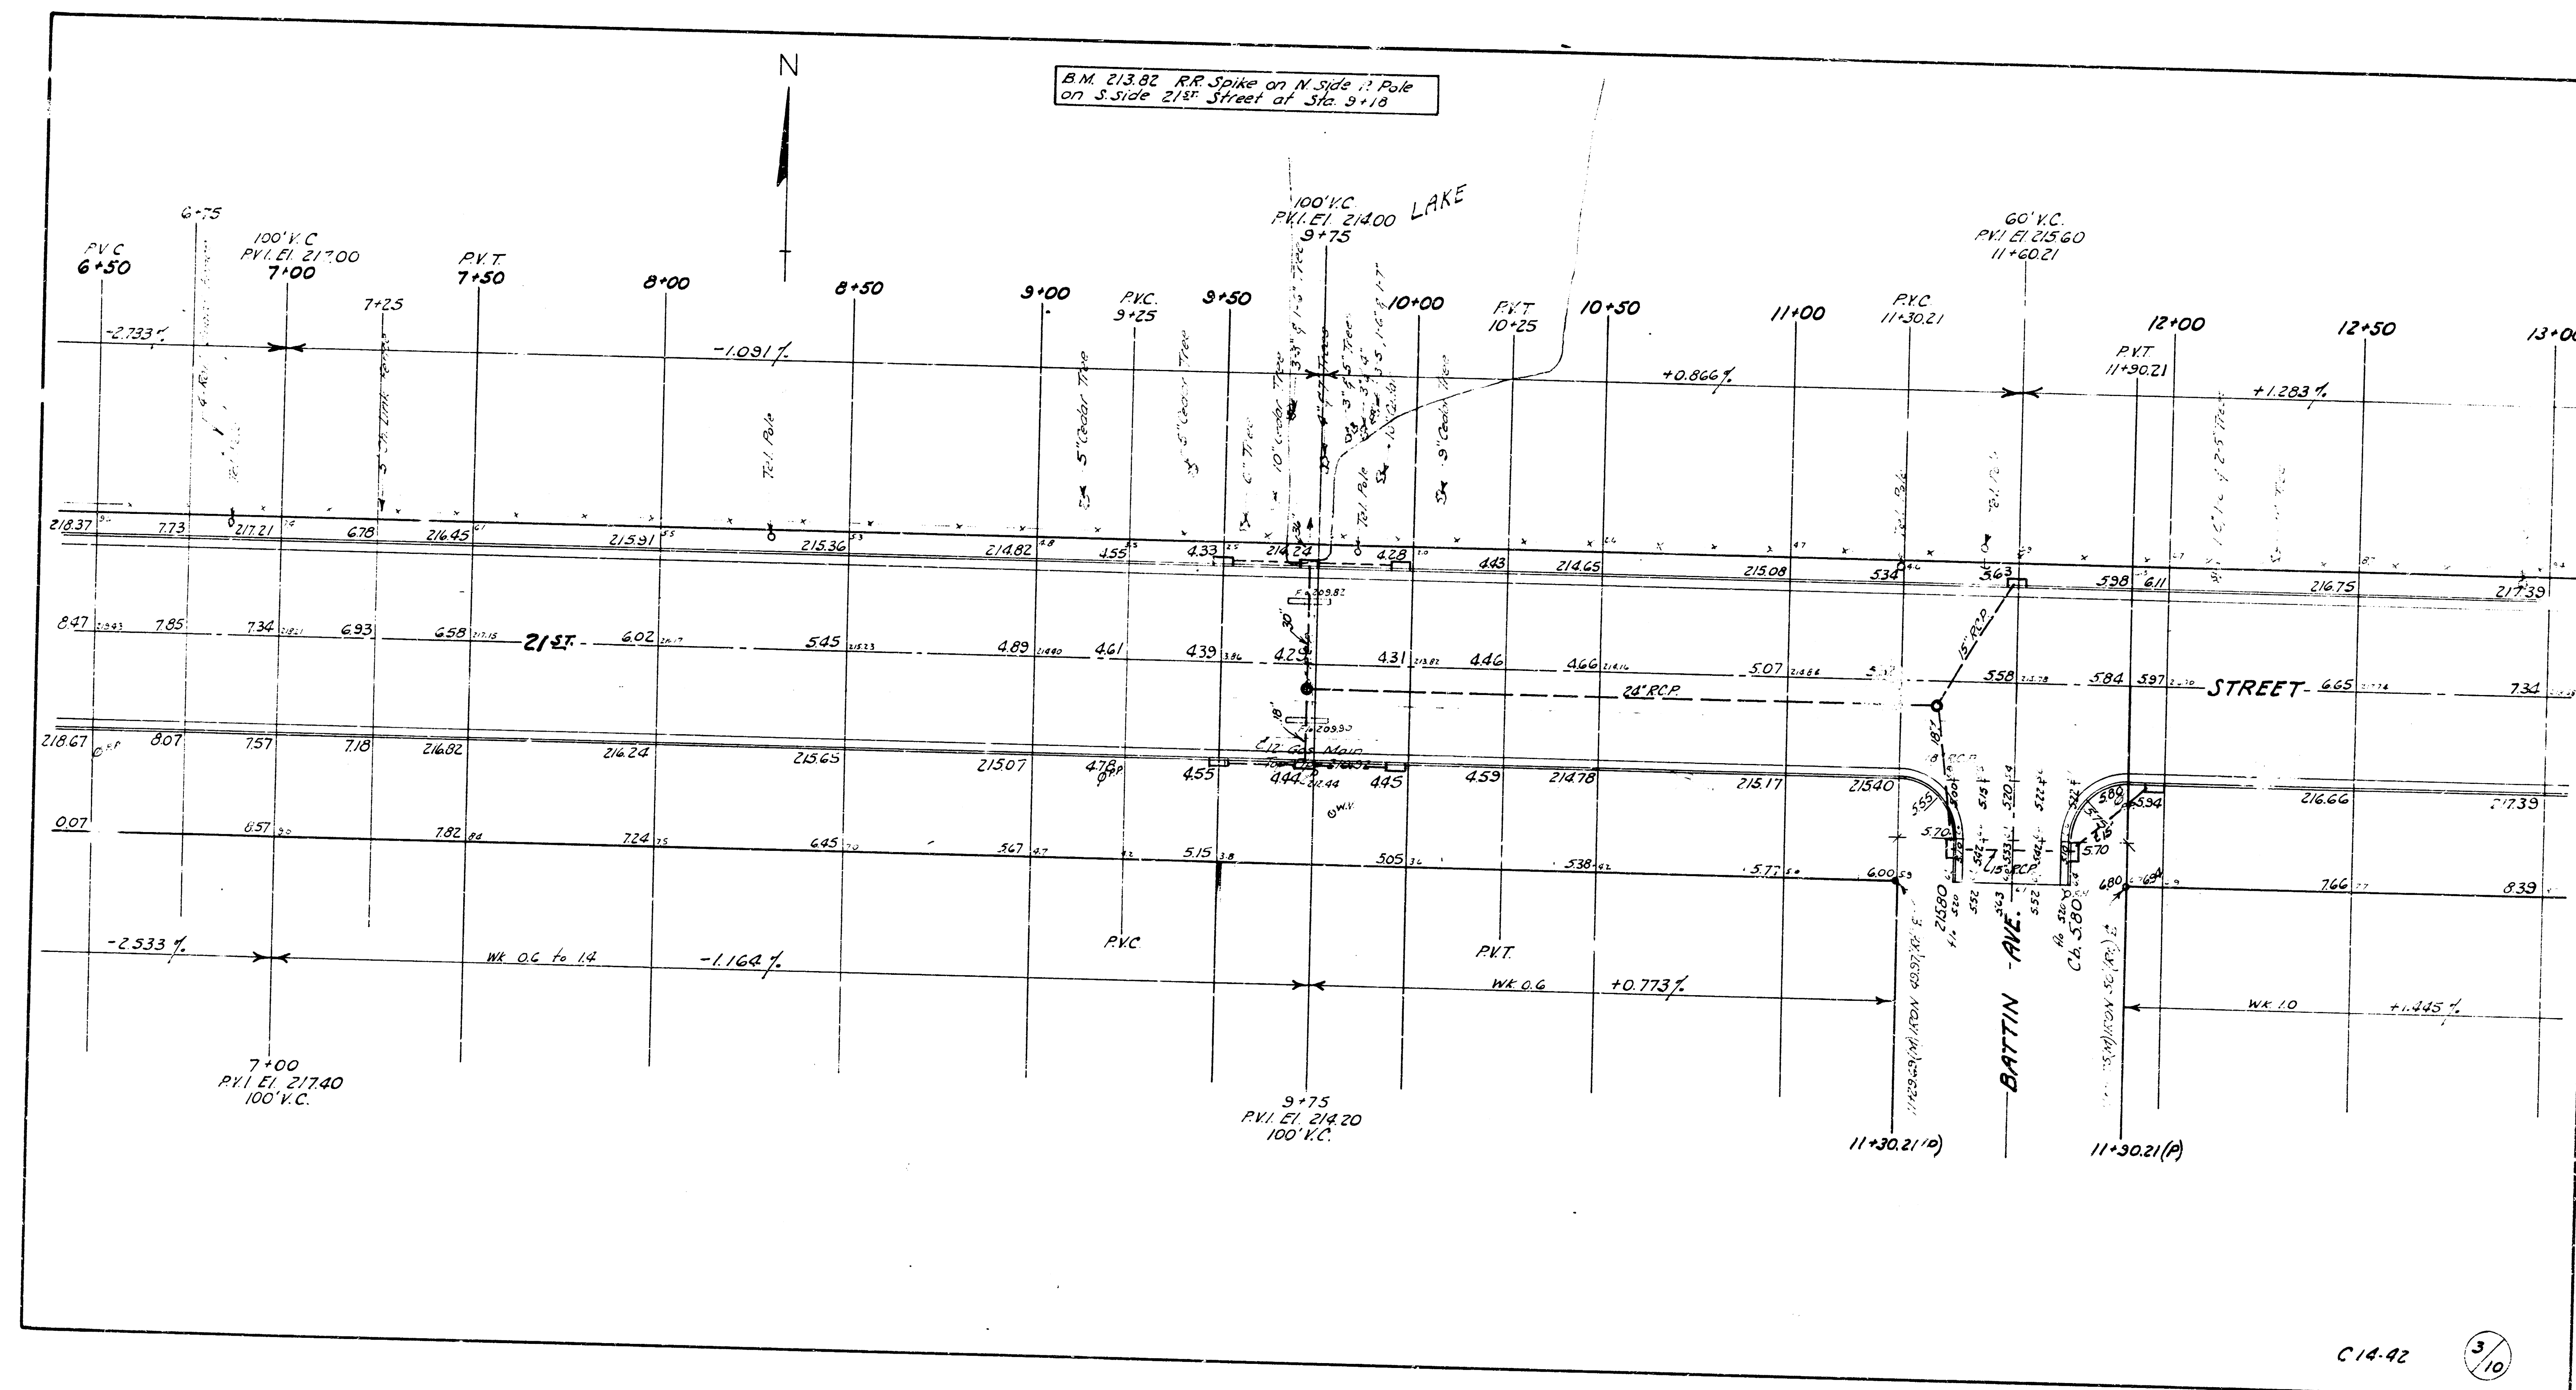

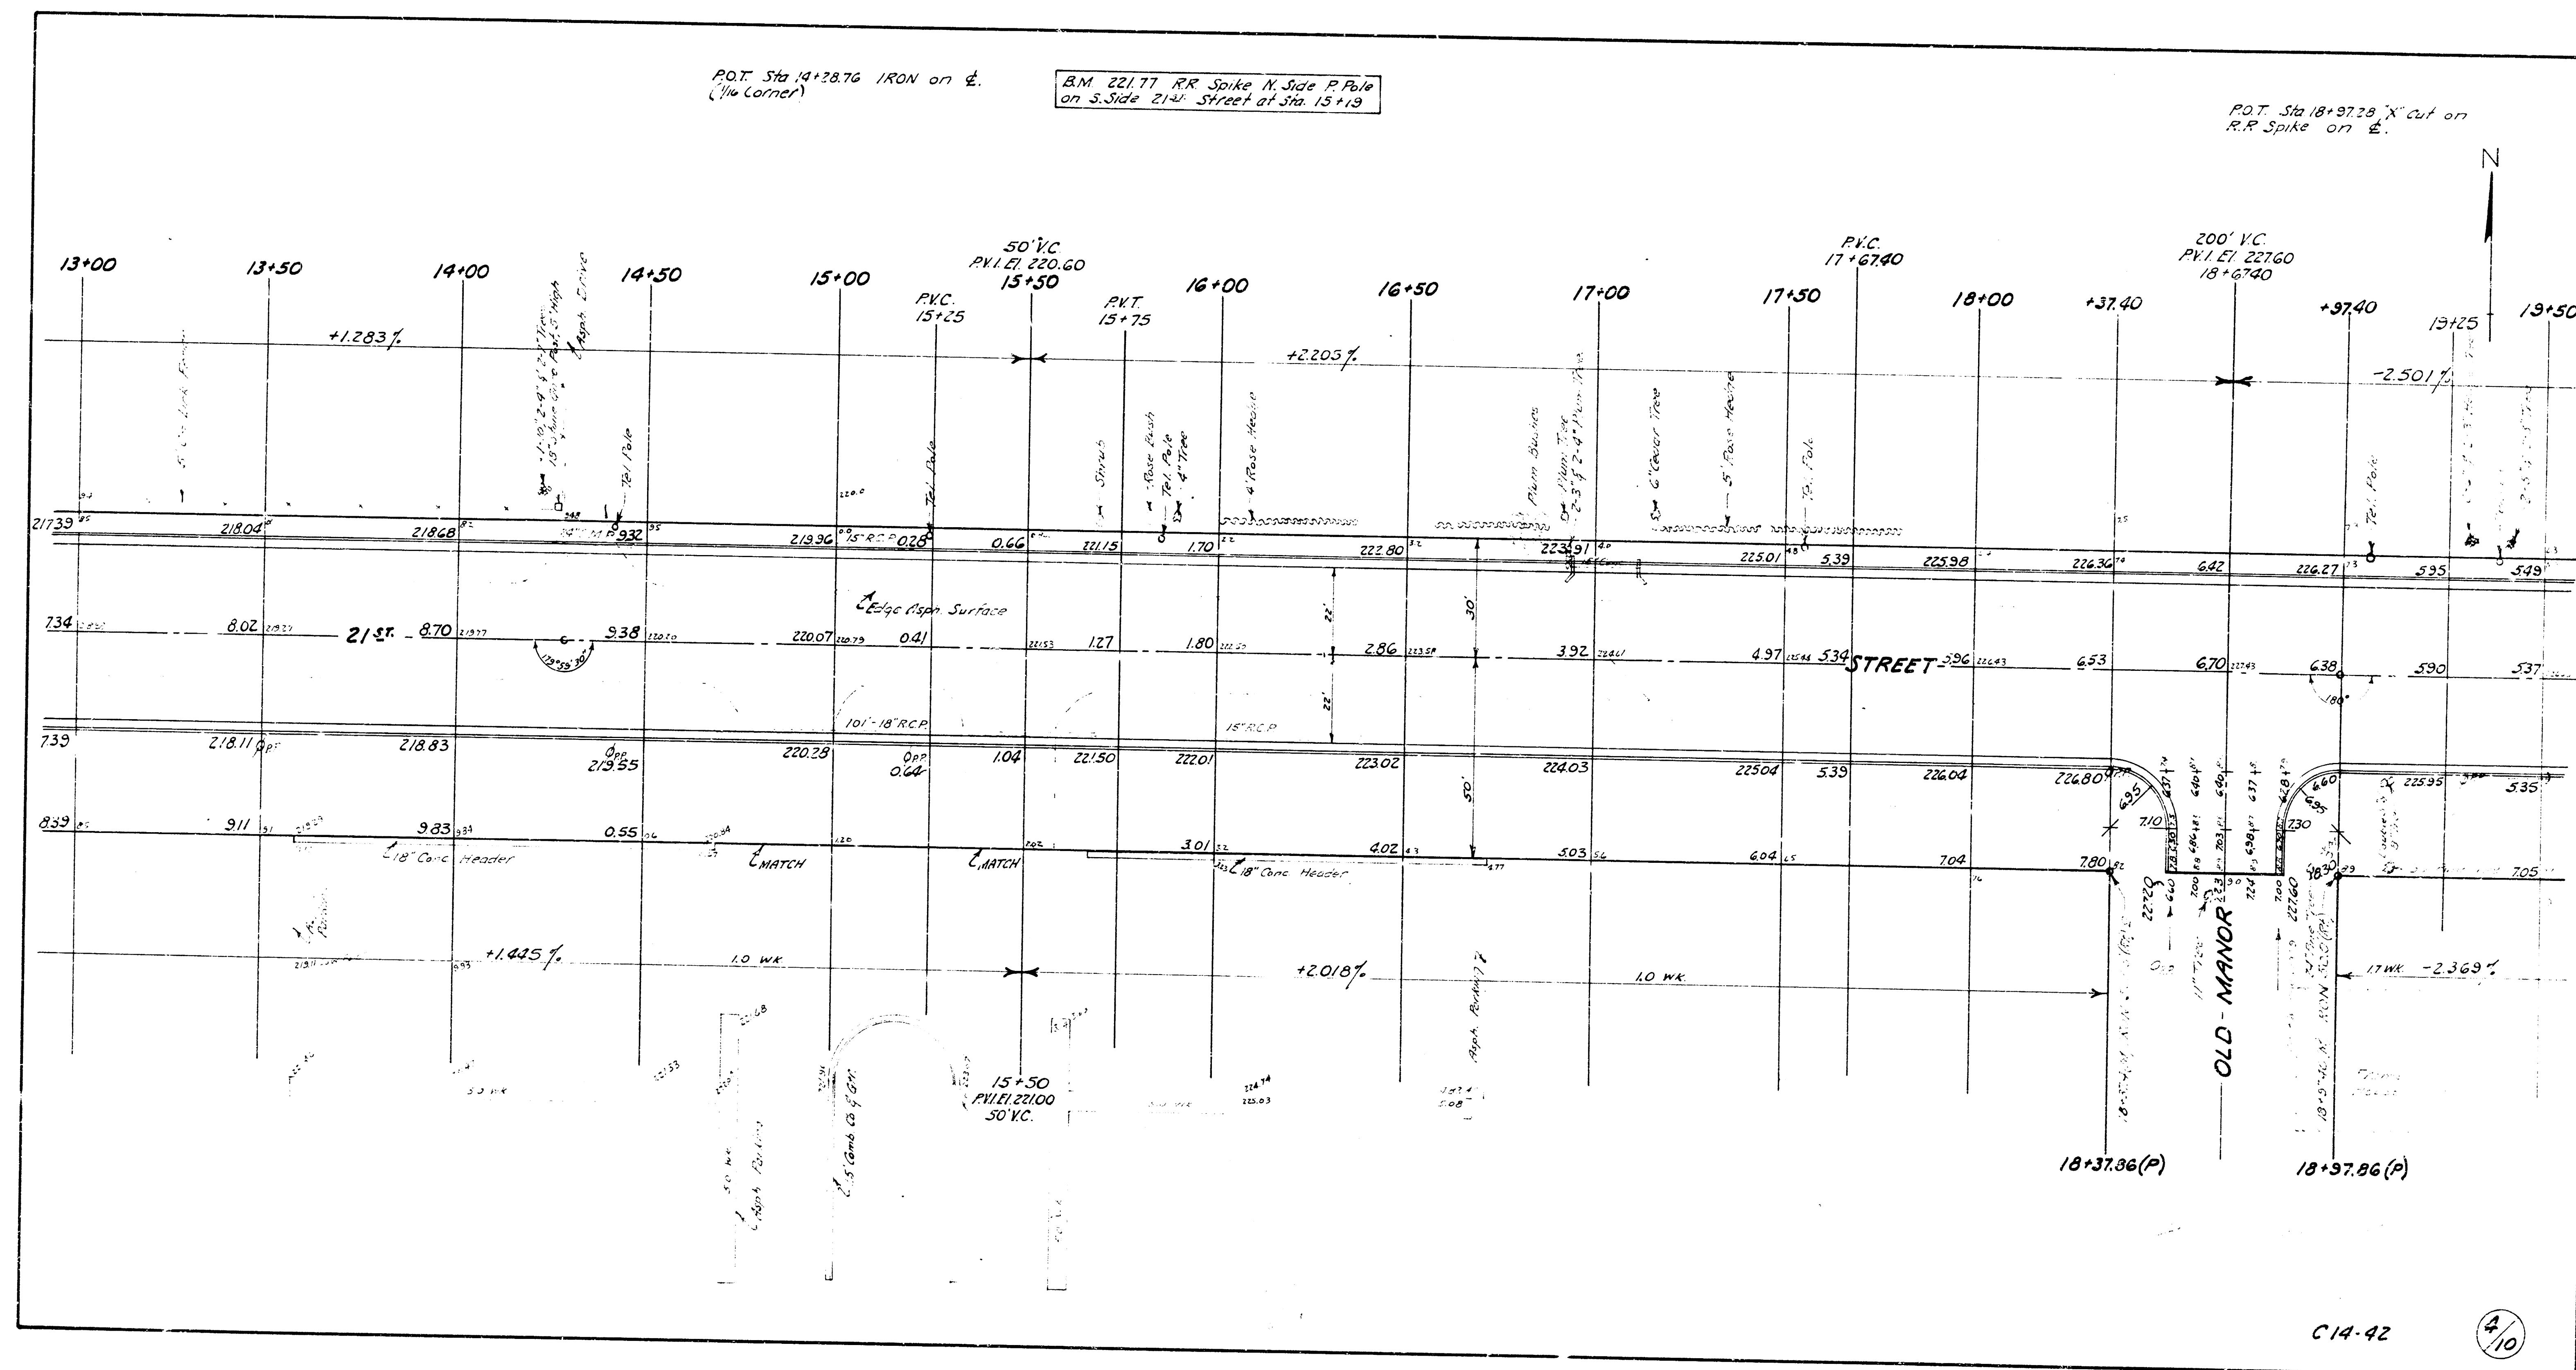

B.M. 219.17 R.R. Spike on S. Side Tel. Pole
on N. Side 21st St. at Sta 22+33

P.O.T. 1/4 Sec. Stone on E. 21st Street Sta 27+57.59
1. 30.88' N. to E. of 2" Metal Fence Post.
2. 47.50' NE to Nail in Bottle Cap on S.E. Side of Tel. Pole.
3. 22.58' S. to Nail in Bottle Cap on E. Side P. Pole.

B.M. 214.95 R.R. Spike on S.W. Side Tel. Pole
on N. Side 21st Street at Sta 25+12
B.M. 204.69 City Sta. 21 N. End of W. Headwall
Enl. Culvert N. Side 21st St. 200' E. of Edgebrook

