


B.M. 12503 City Standard N.E. Cor. 29th St. and Meridian Ave.
 B.M. 12780 " " S.W. Cor. 29th St. and Amidon Ave.

Base Line is 15' N. of C.

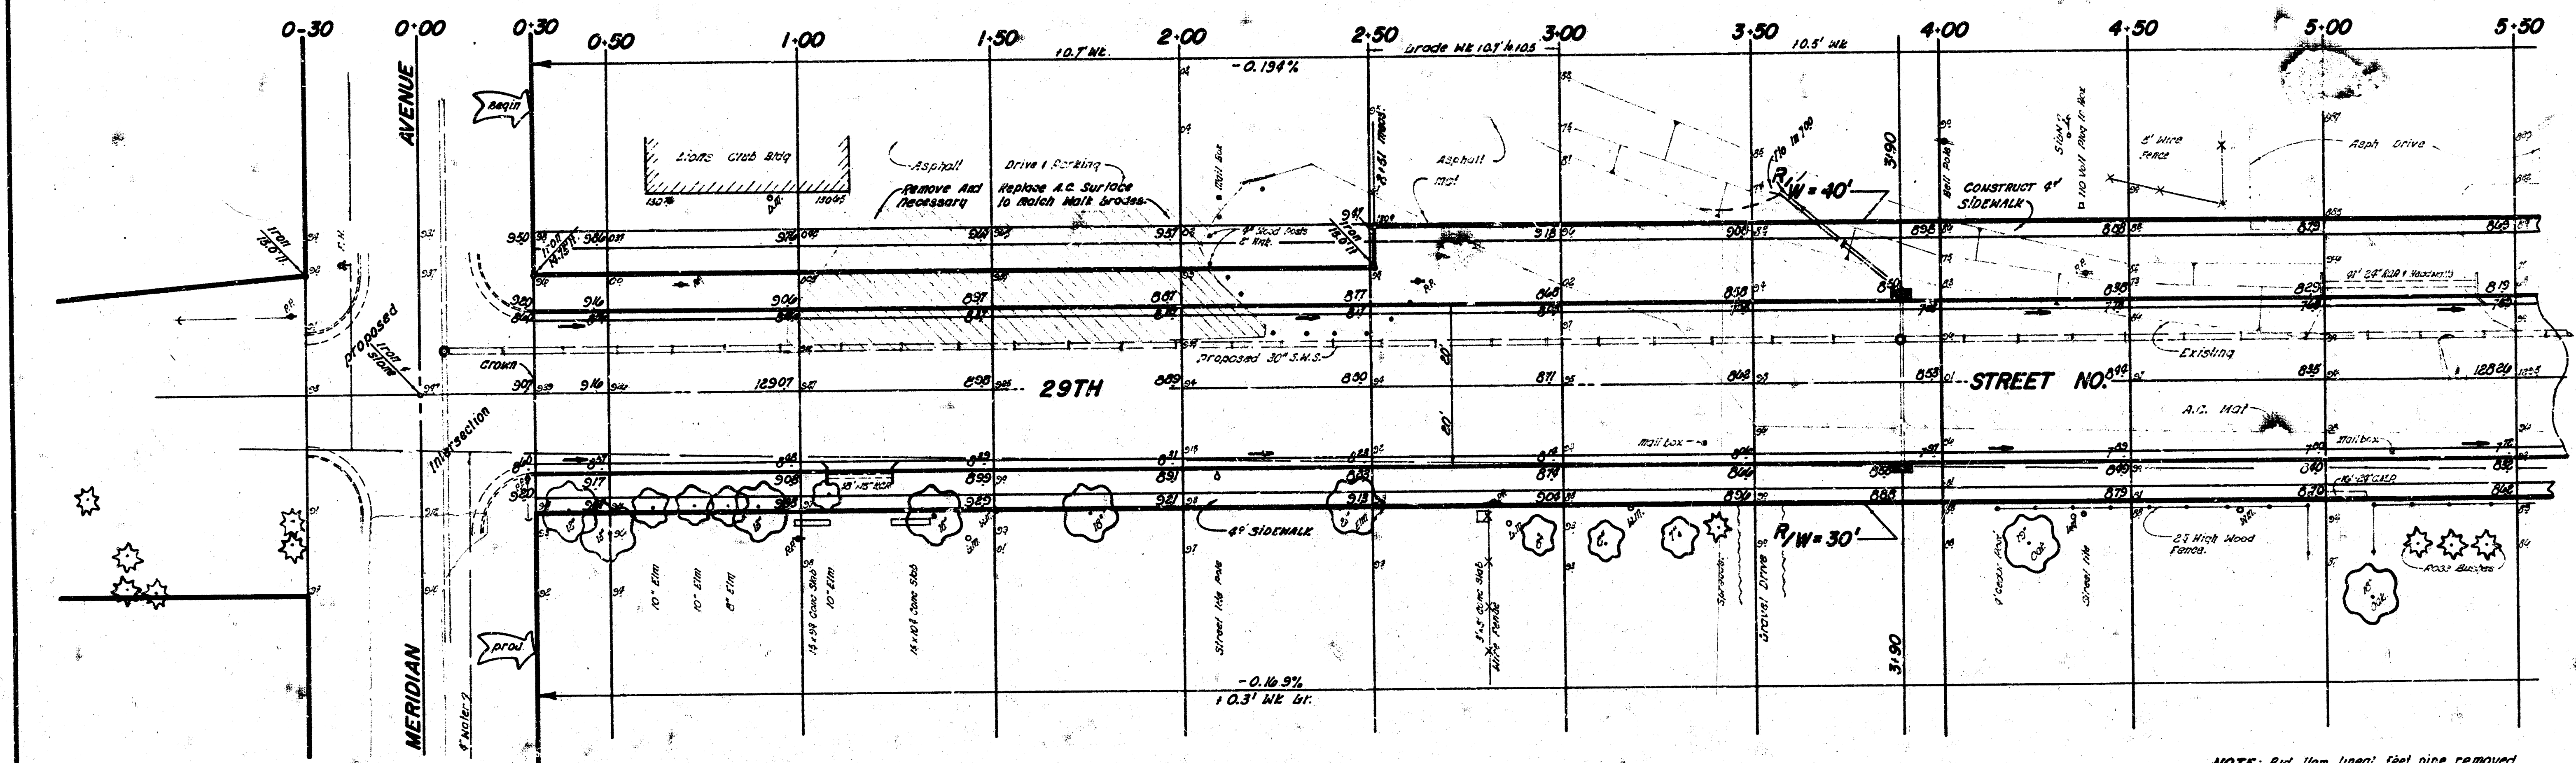

NOTE: Bid Item lineal feet pipe removed is to include headwall removal.

EXCAVATION		EARTHWORK		COMP. FILL	
12447	3304 Cu yds	222.5	337.6 Cu yds	12447	3304 Cu yds
6330	337.6	12447	3304	6330	337.6
69077	3304 Cu yds	2217	337.6 Cu yds	69077	3304 Cu yds
4444	3304 Cu yds	2217	337.6 Cu yds	4444	3304 Cu yds

29TH STREET NORTH
 E.L. MERIDIAN AVE. to E.L. AMIDON AVE.
36'-2'-40' ASPH & WALK
 CITY OF NICHITA, KANSAS
 B.E. SMITH CITY ENGINEER
 DATE Aug. 1969 PROJ. No. C19-3

2/10

