


5' W. 35.26' Top NE corner of Handrail R.C.B. Culvert 31st St & Glenn

Sta. on S.R.

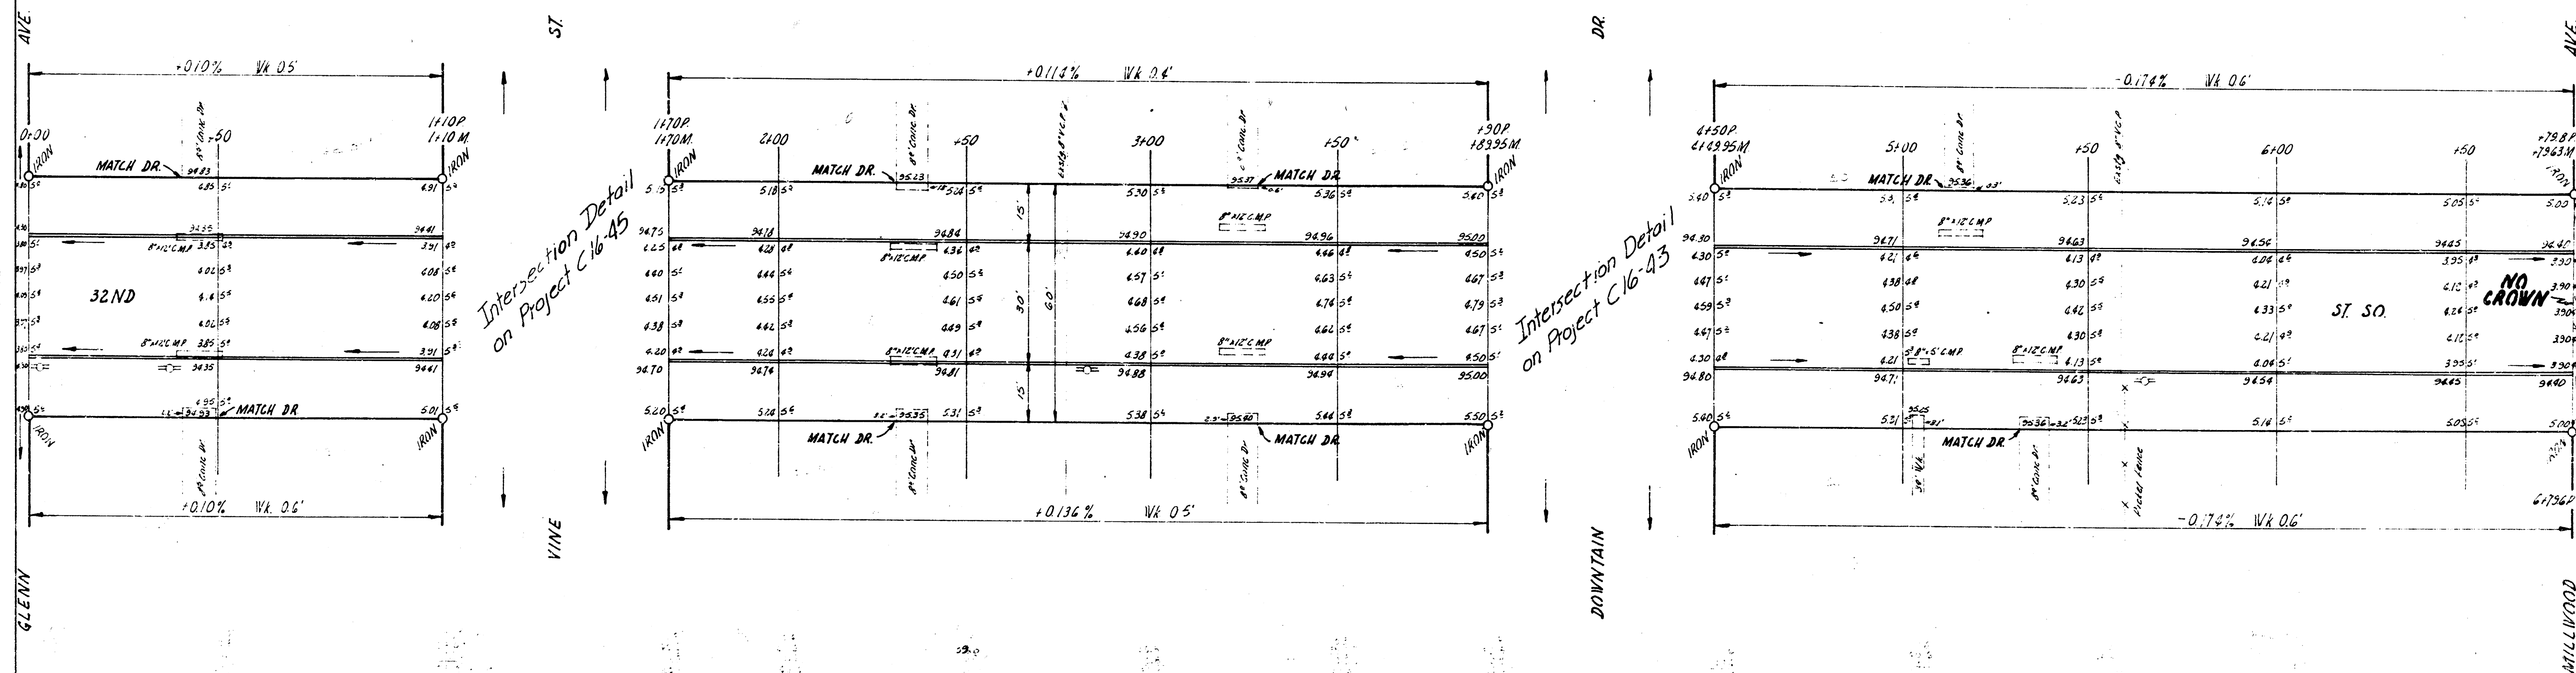

NOTE TO FIELD ENGINEER & CONTRACTOR
All entrance pipes are to be disposed of in accordance with instructions of the city dirt checker.

32ND ST. SO.
EL. GLENN - W.L. MILLWOOD
30' CONC. & C.B.
CITY OF WICHITA, KANS.
B.E. SMITH CITY ENGINEER
June 1956 PROJ. C16-57


Survey
 City of Wichita
 City Engineer
 August 27

60'-15" R.C.P. (1055')

60'-15" R.C.P. (1055')

60'-15" R.C.P.

GLENN

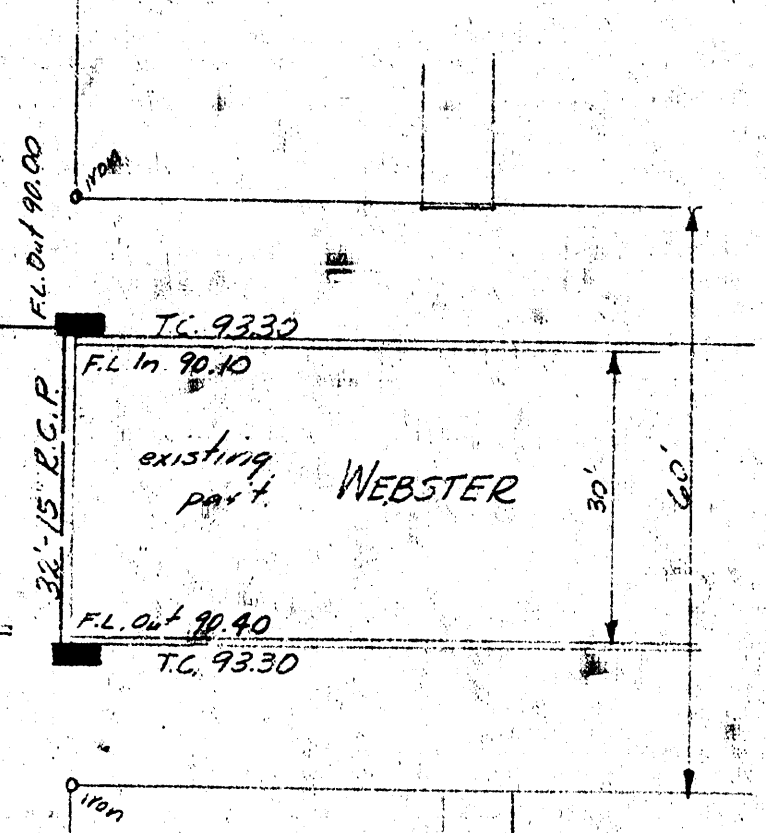


60'-15" R.C.P. (1055')

60'-15" R.C.P. (1055')

60'-15" R.C.P.

GLENN

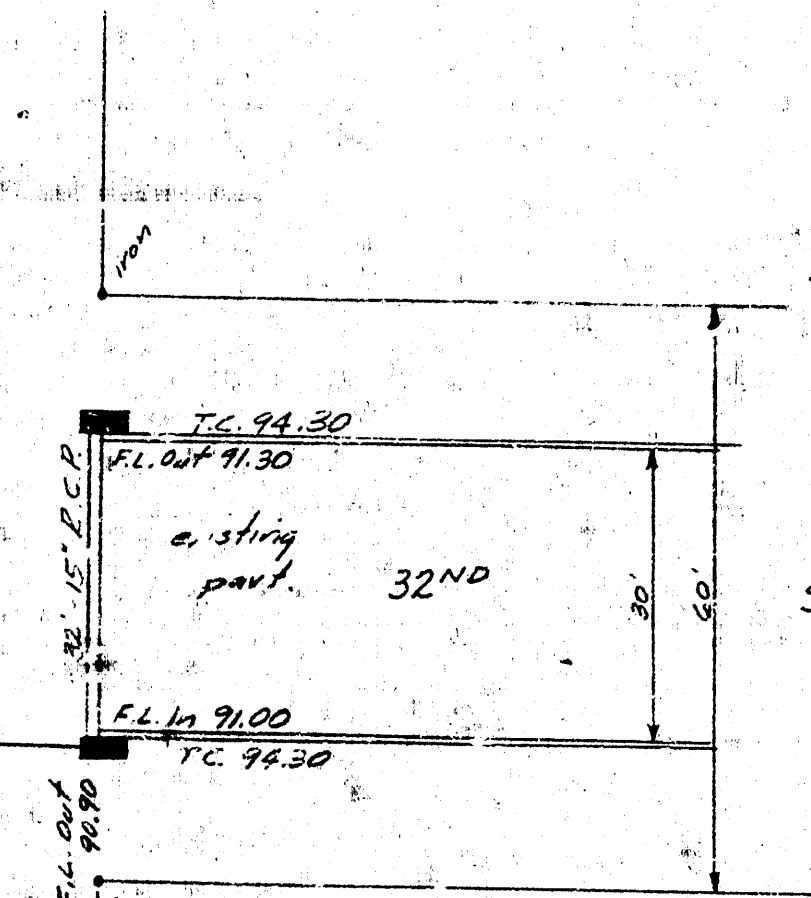

DRAINAGE
 GLENN AVE E & WEBSTER
 GLENN AVE E & 32ND ST SO.
 CITY OF WICHITA, KANSAS
 D.E. SMITH CITY ENGINEER
 AUGUST, 1956.