



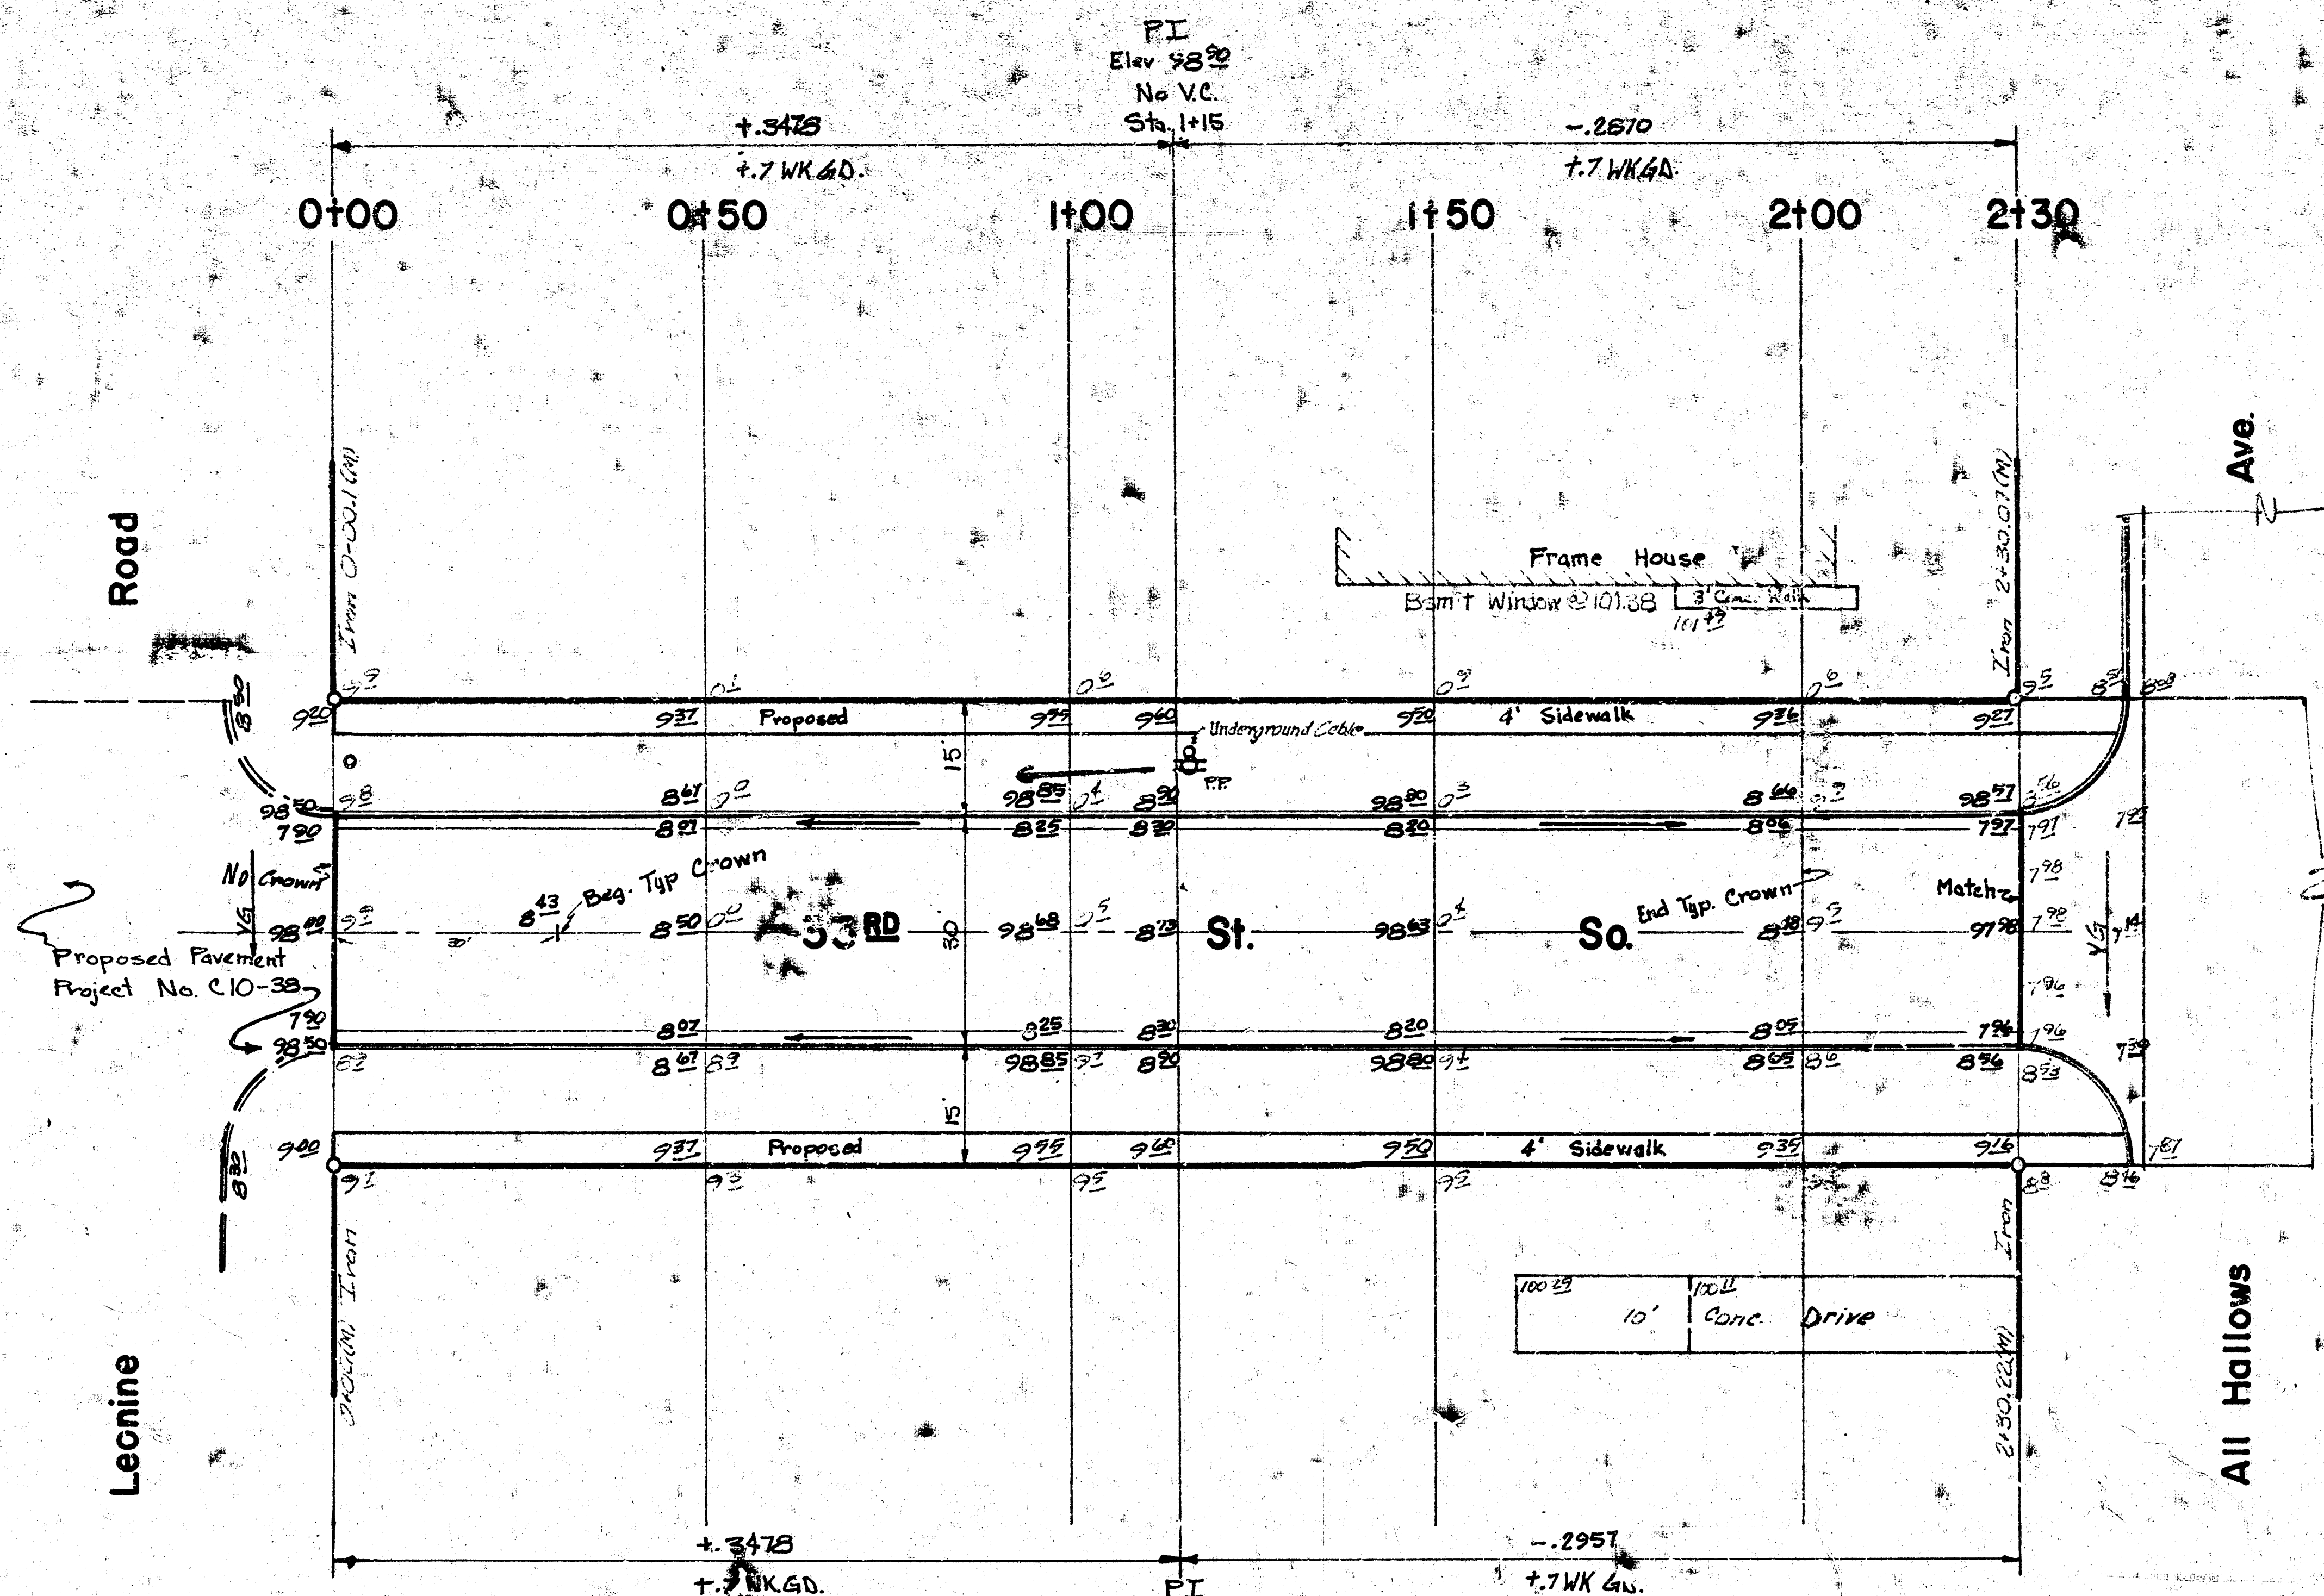


BM 99.135 R.R. Spike W. Side P. Pole
 on NW Cor 33RD & All Hallows
 Base Line is South Property Line.

Scale 1"=20'

NOTE:
 CONTRACTOR TO CLEAR R/W, GRADE & COMPACT FILL FOR PROPOSED
 4' SIDEWALK. SIDEWALK TO BE CONSTRUCTED BY OTHERS

Excavation
 -123.4 CY
 72.3 *10%
 195.7 CY
 843.3 SY Cement Treated Subgrade

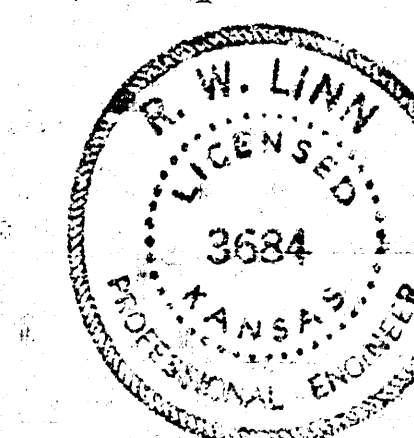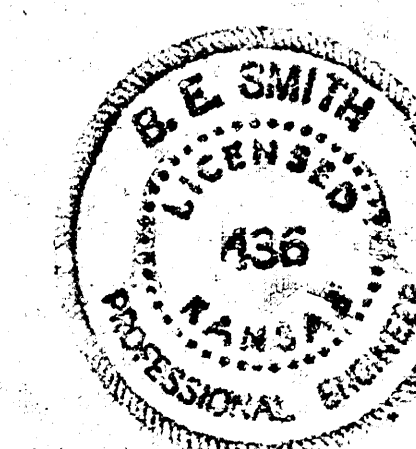

33RD Street South
 EL Leonine — WL All Hallows
 26-2-30 Asph. Conc.
 B.E. Smith — City Engineer—Wichita, Ks.
 Date: MARCH 1971 Project No. 610-4F

DACS 571141

14. Engr
 17. Mayor

DACS 5700