FOUR CORNER PLAN

CHAPEL HILL 2ND ADDITION

TO WICHITA, SEDGWICK COUNTY, KANSAS

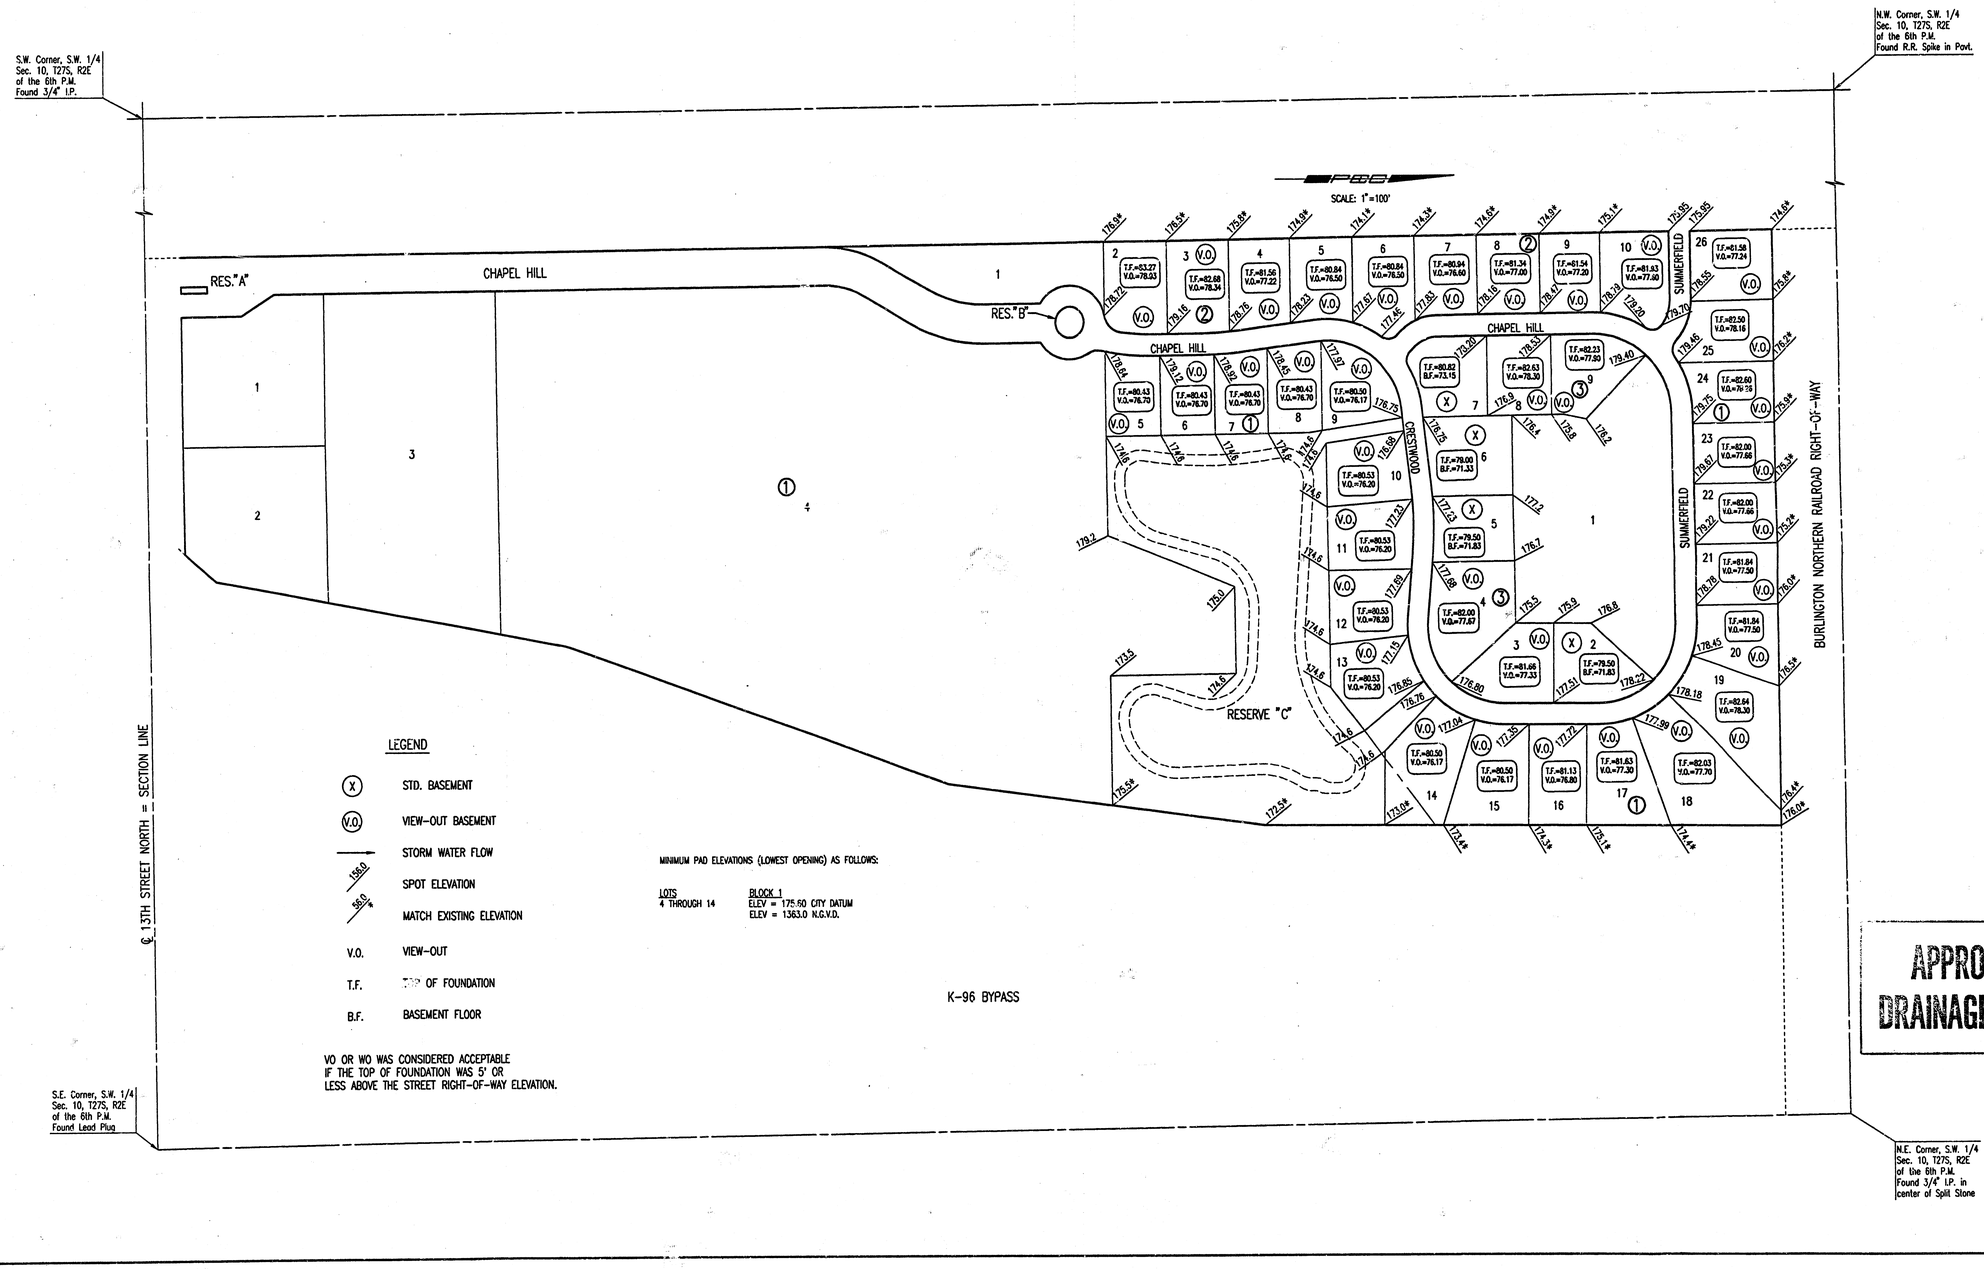

CHAPEL HILL 2ND

1st Reviews ORIG 26 Aug 2005