DRAINAGE PLAN

# DON & MARVIN ADDITION

## WICHITA, SEDGWICK COUNTY, KANSAS

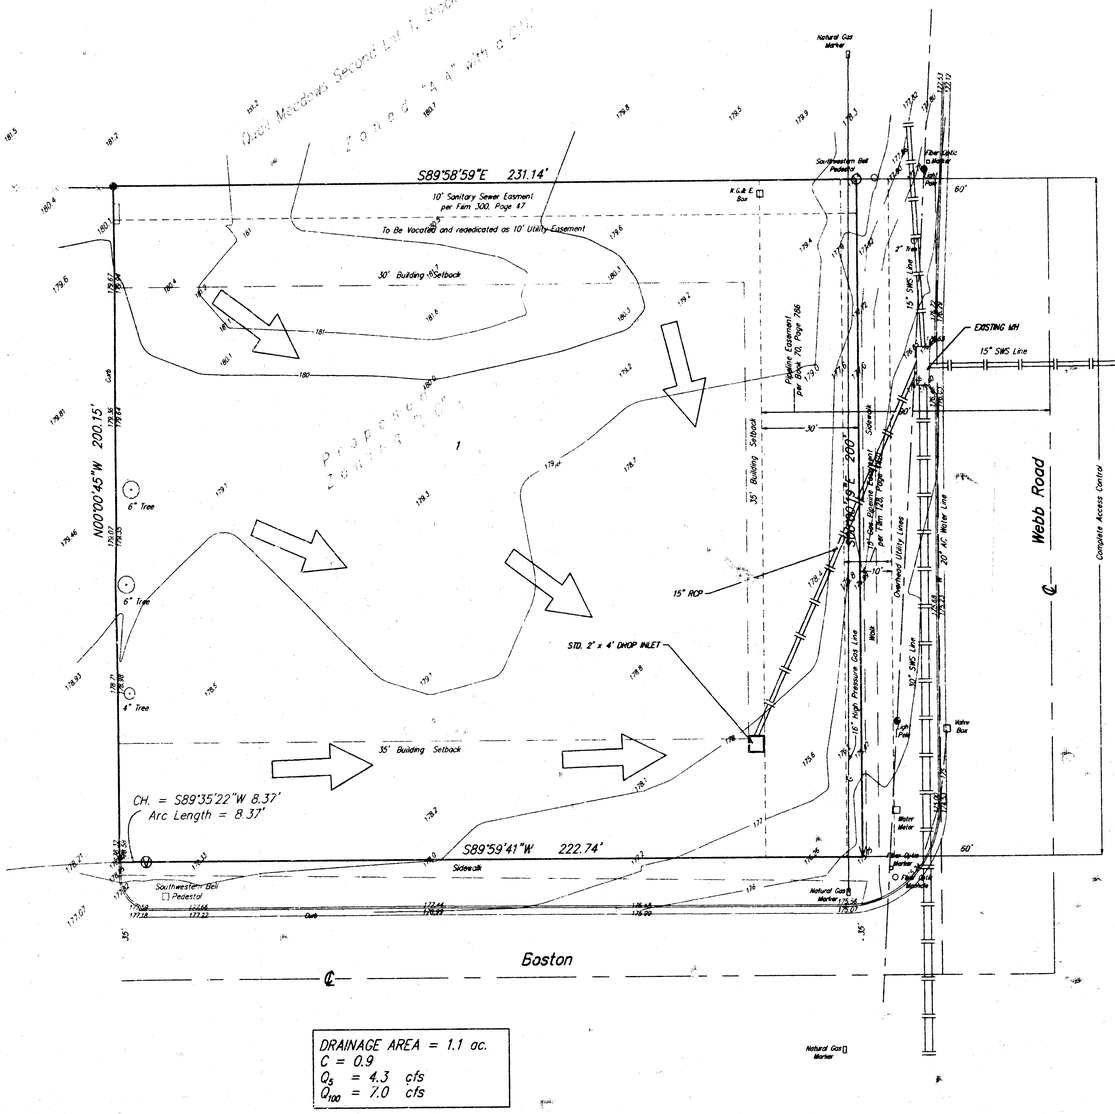


DRAINAGE AREA = 1.1 ac.
C = 0.9
$Q_5$ = 4.3 cfs
$Q_{100}$ = 7.0 cfs

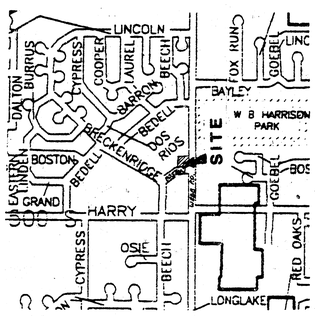


VICINITY MAP

SCALE
1" = 20'

Contours @ 1' Intervals
Ⓥ = V-Notch Found
V = V-Notch Set
○ = 3/4" Iron Pipe Found
● = #4 Baughman Rebar Set

LEGAL

The East 231.26' of Lot 1, Block 2, Quail Meadows Fifthe Addition, to Wichita, Sedgwick County, Kansas

BENCHMARK

Square Cut at the back of walk adjacent to the NE. corner Lot 5 Quail Meadows Fifth.

OWNER

Donald E. Schmidt
1620 E. Kellogg
Wichita, Kansas, 67002
(316) 733-0421

Marvin Schmidtberger
Box 424
Pratt, Kansas, 67124
(316) 672-3454

February 13, 1995


BAUGHMAN COMPANY P.A.
ENGINEERING, SURVEYING, & PLANNING
(316)-262-7271 • 315 ELLIS • WICHITA, KANSAS 67211