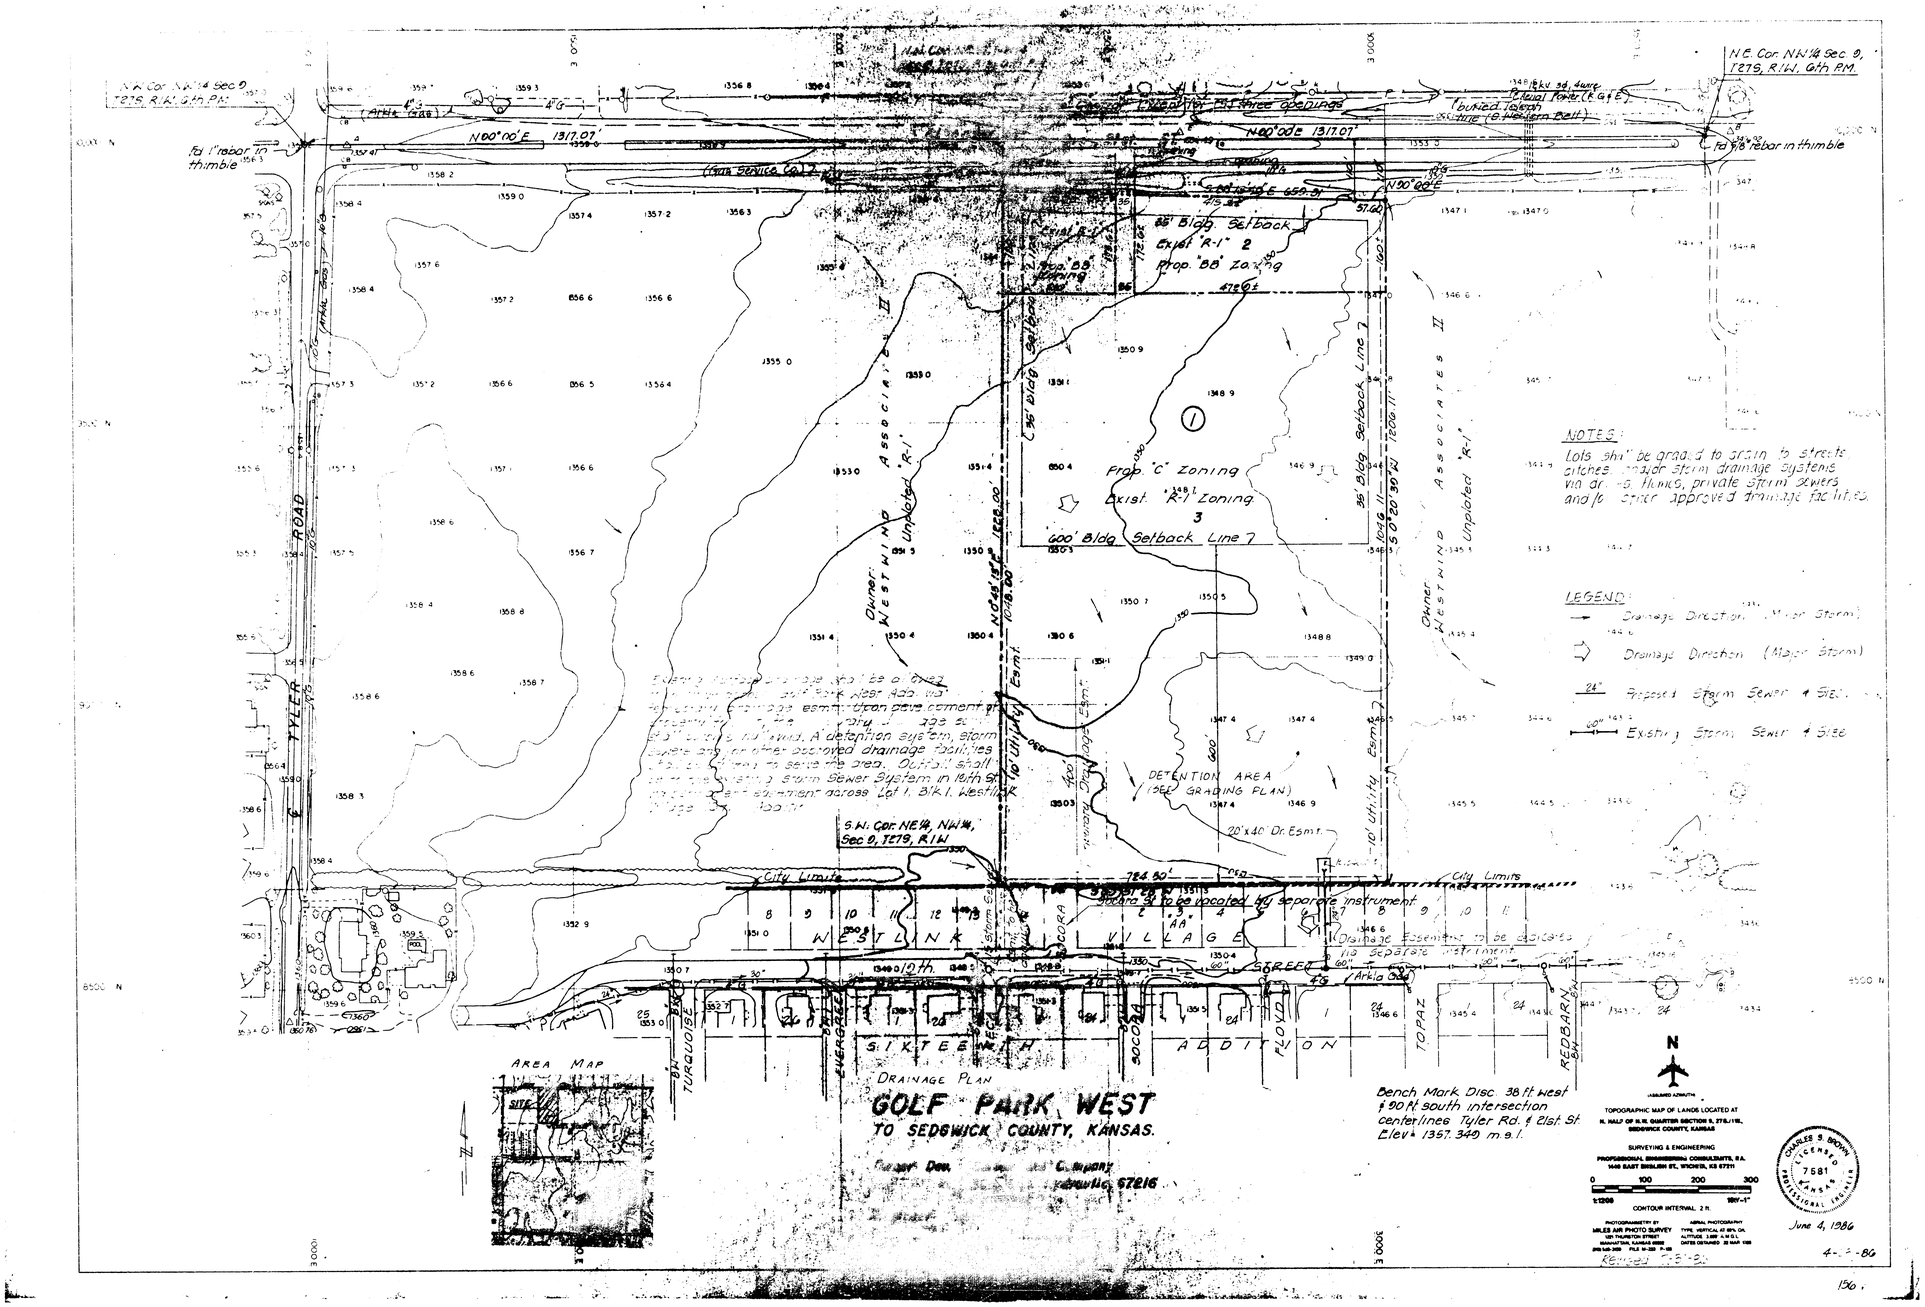
N.W. Cor. NW¼ Sec 9, T27S, R1W, 5th P.M.
N.E. Cor. NW¼ Sec 9, T27S, R1W, 6th P.M.
Fd 1" rebar in thimble
Fd 5/8" rebar in thimble
N00°00'E 1317.07'
N00°00'E 1317.07'
Gas Service Line
Buried Telephone
Underground Power (K.G.&E.)
Overhead Power (K.G.&E.)
