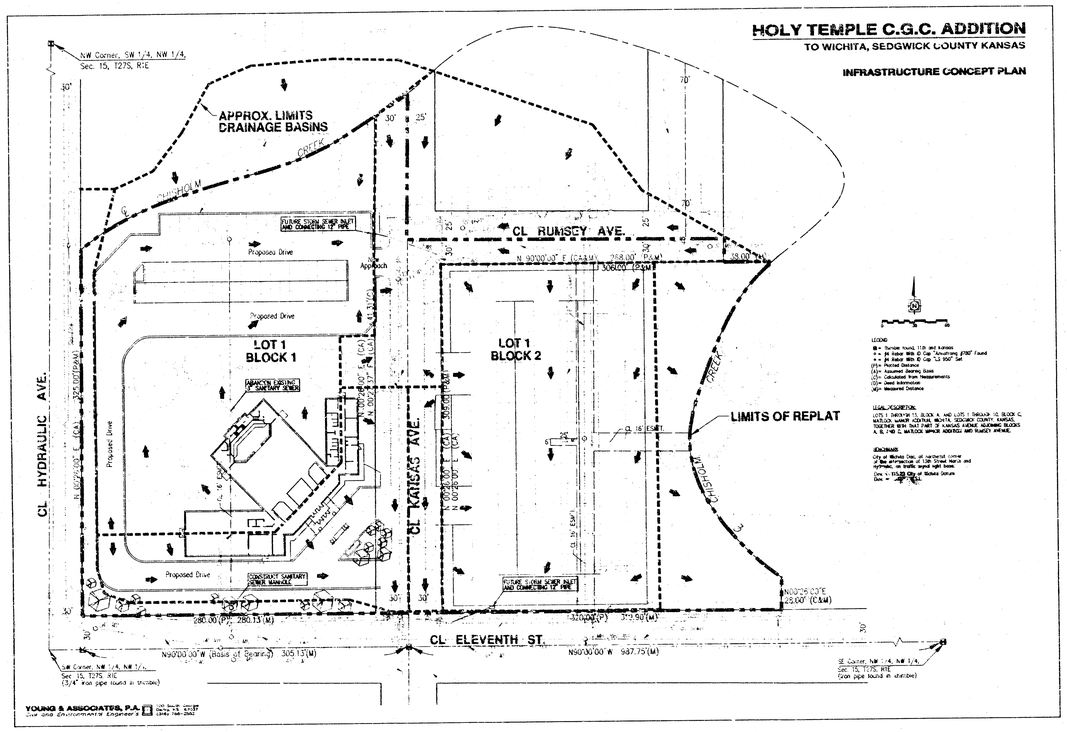
HOLY TEMPLE C.G.C. ADDITION
TO WICHITA, SEDGWICK COUNTY KANSAS
INFRASTRUCTURE CONCEPT PLAN
APPROX. LIMITS DRAINAGE BASINS
CL RUMSEY AVE.
CL HYDRAULIC AVE.
CL KANSAS AVE.
CL ELEVENTH ST.
LOT 1 BLOCK 1
LOT 1 BLOCK 2
LIMITS OF REPLAT
Proposed Drive
Approach
FUTURE CURB SCREW INLET AND CONNECTING 12" PIPE
CONCEPT SANITARY SEWER MANHOLE
N90°00'00"W (Basis of Bearings) 305.13'(M)
N90°00'00"W 997.75'(M)
280.00'(P) 280.13'(M)
372.90'(M)
N90°00'00"E 25.00' (C&M)
YOUNG & ASSOCIATES, P.A.