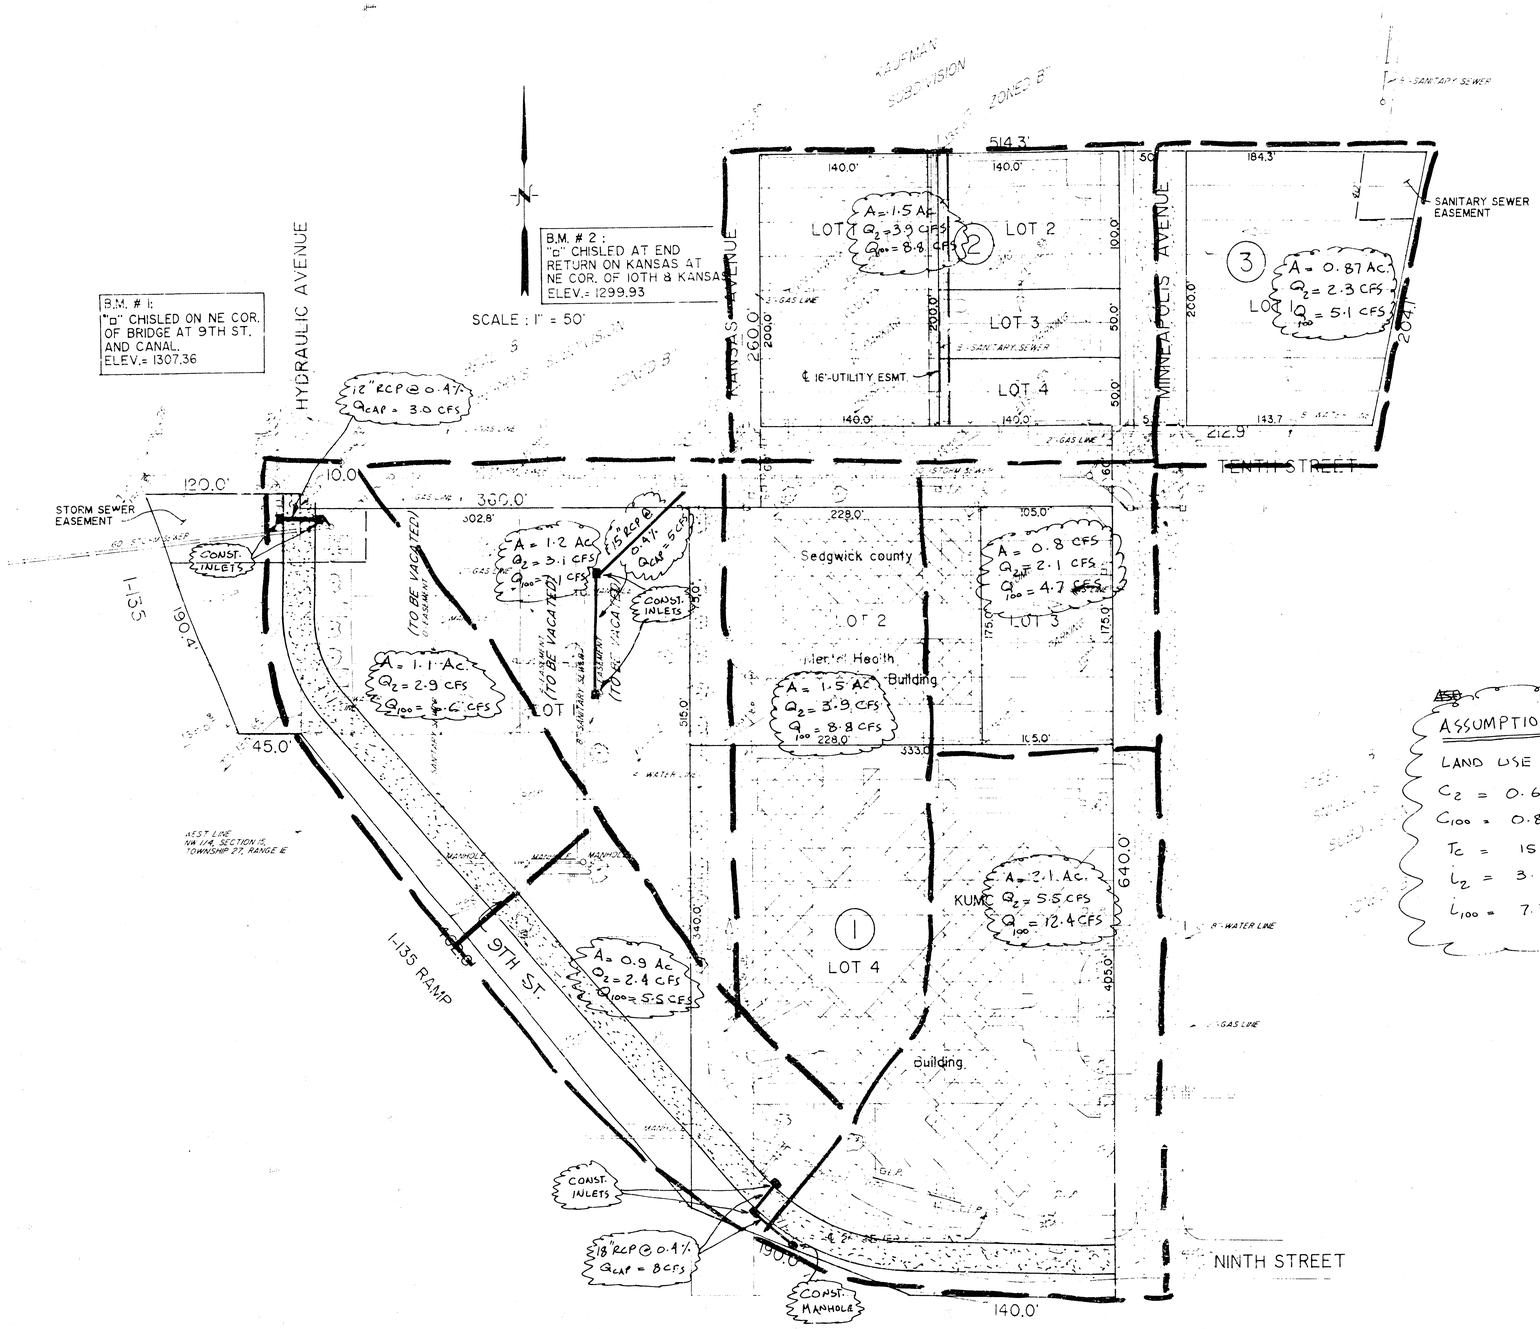

PROPERTY DESCRIPTION:

[illegible]

(NOTE: THIS PROPERTY DESCRIPTION WILL BE REVISED UPON COMPLETION OF FIELD SURVEY AND FINAL PLAT.)

TOTAL AREA OF PLAT = 10 ACRES

TOTAL NUMBER OF LOTS = 9

NAME OF SUBDIVISION: [illegible]

ASSUMPTIONS:

LAND USE : EDUCATIONAL

C_2 = 0.63

C_{100} = 0.80

T_c = 15 MIN.

i_2 = 3.83 "/HR.

i_{100} = 7.37 "/HR.

DRAINAGE PLAN

9/15/93 B.K.

Revisions			
Symbol	Descriptions	Date	Approved

MUNICIPAL ENGINEERS
Civil Engineers & Land Surveyors
254 Laura, Suite 201
Wichita, Kansas 67211

Designed by: B.K.

Drawn by: M.W.

Checked by:

Submitted by: B.K.

PRELIMINARY PLAT
KUMC FIRST ADDITION
WICHITA, KANSAS

Scale: 1" = 50'

Date: 3-20-91

Dwg. No.: 90-36-01

Sheet number: 1

ENGINEERS COPY

THIS PLAT APPROVED BY THE SUBDIVISION COMMITTEE ON 5/14/91 SUBJECT [illegible]