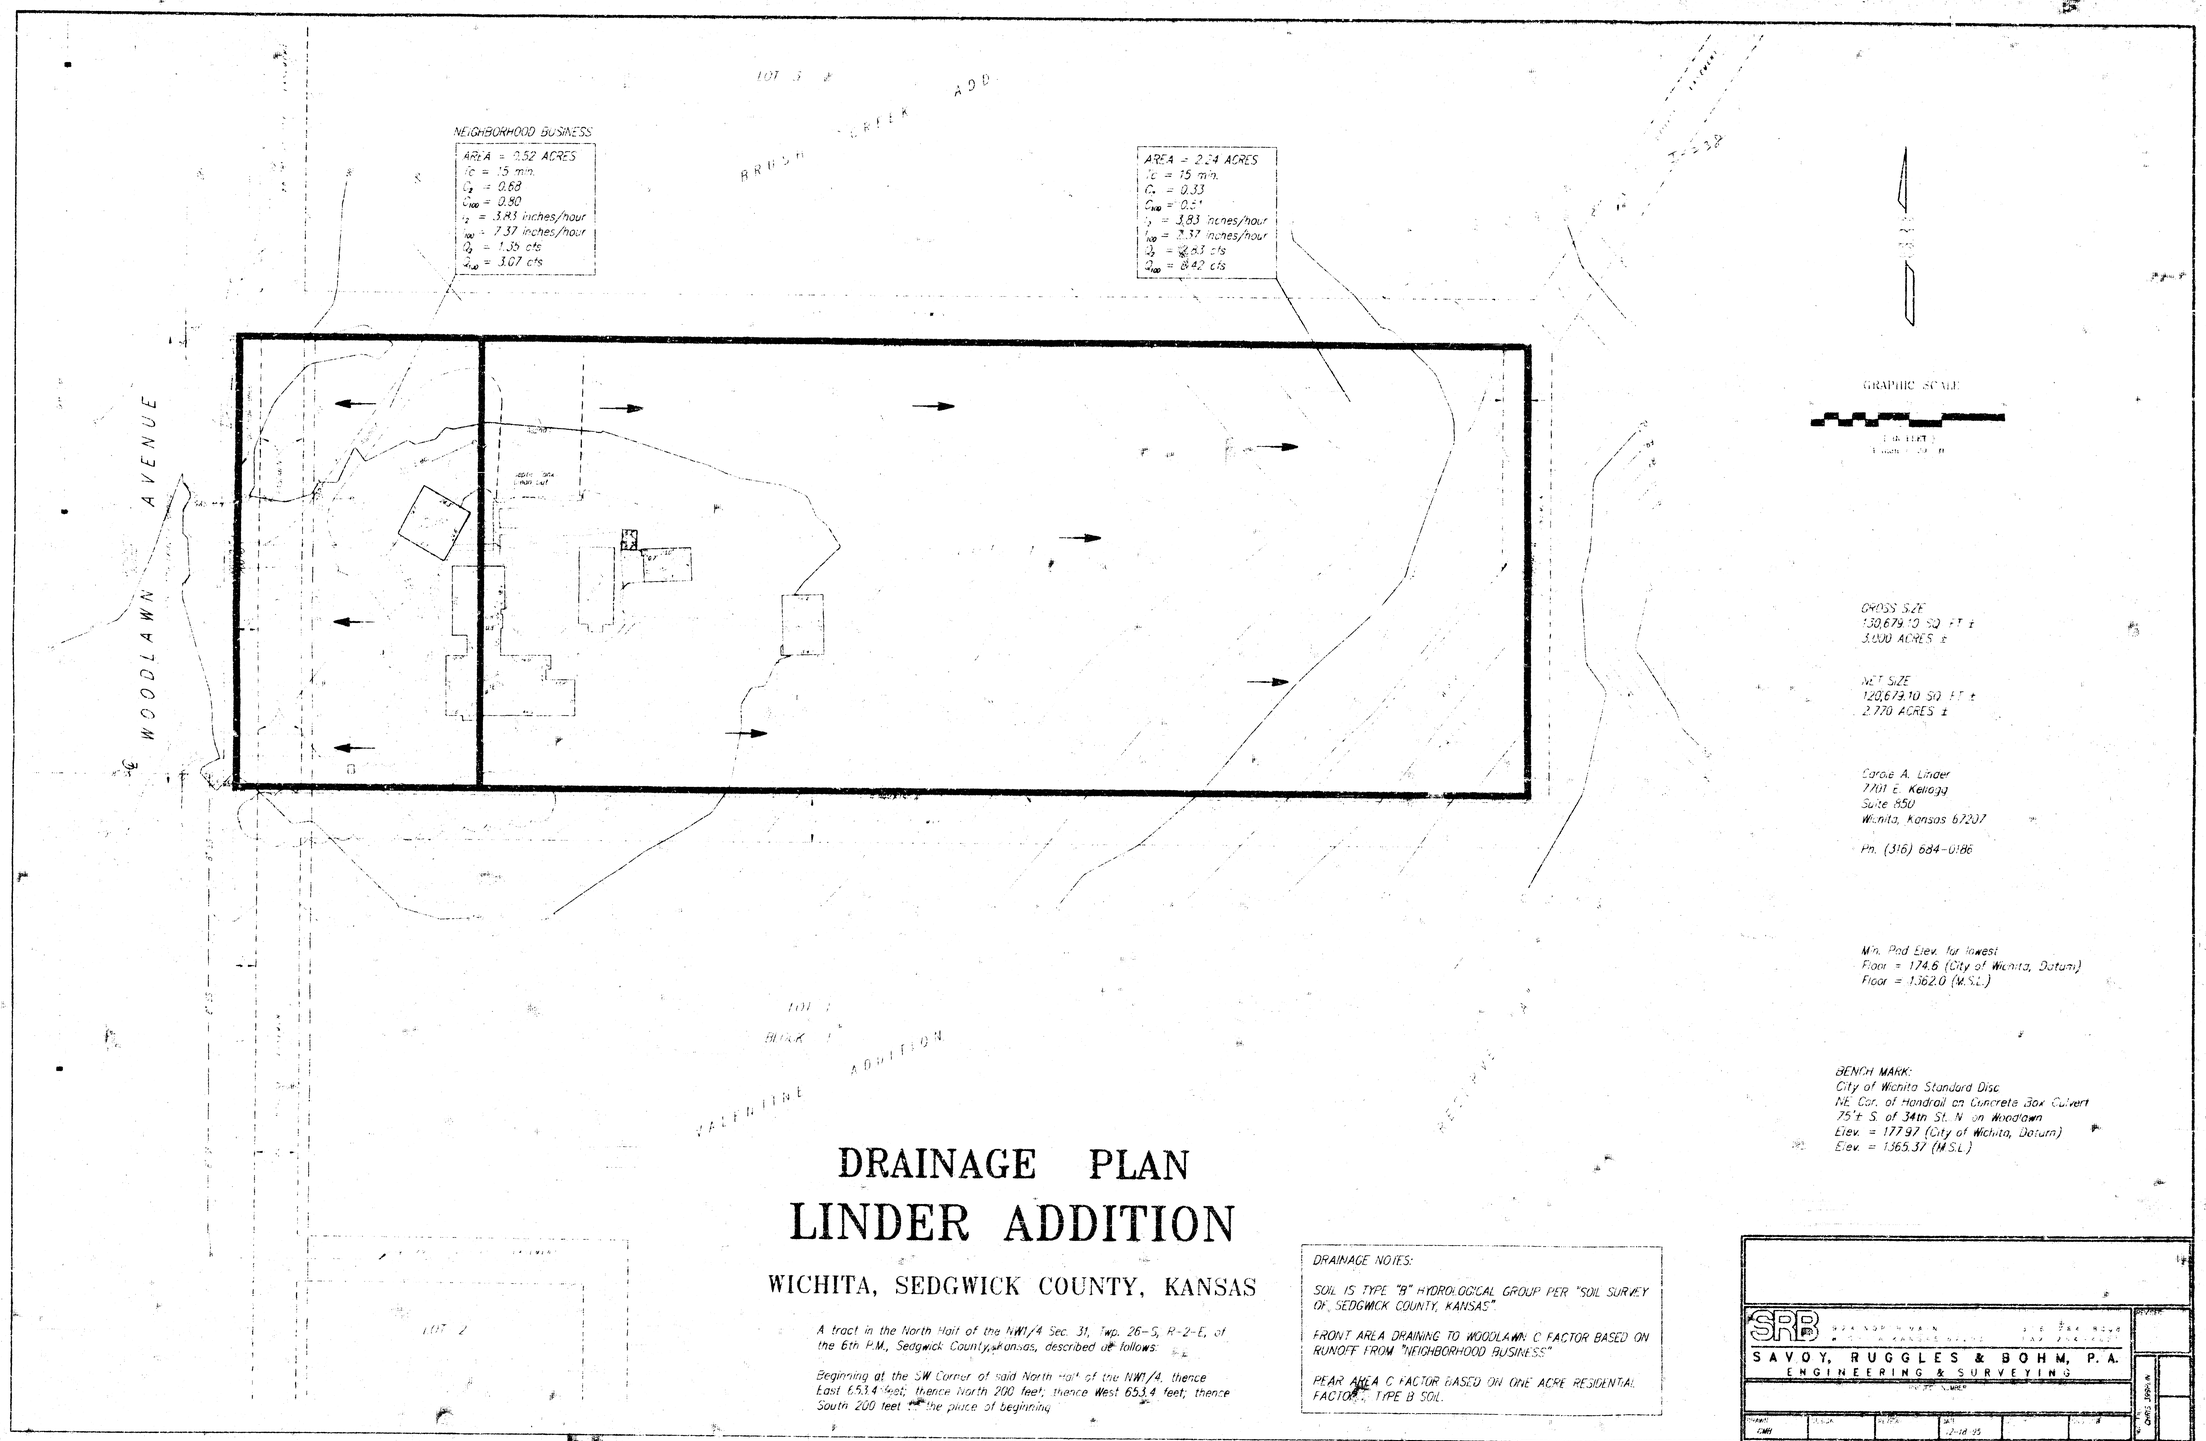

DRAINAGE PLAN
LINDER ADDITION

WICHITA, SEDGWICK COUNTY, KANSAS

A tract in the North Half of the NW1/4 Sec. 31, Twp. 26-S, R-2-E, of the 6th P.M., Sedgwick County, Kansas, described as follows:

Beginning at the SW Corner of said North Half of the NW1/4, thence East 653.4 feet; thence North 200 feet; thence West 653.4 feet; thence South 200 feet to the place of beginning

DRAINAGE NOTES:

SOIL IS TYPE "B" HYDROLOGICAL GROUP PER "SOIL SURVEY OF SEDGWICK COUNTY, KANSAS"

FRONT AREA DRAINING TO WOODLAWN C FACTOR BASED ON RUNOFF FROM "NEIGHBORHOOD BUSINESS"

REAR AREA C FACTOR BASED ON ONE ACRE RESIDENTIAL FACTOR, TYPE B SOIL.

SAVOY, RUGGLES & BOHM, P.A.
ENGINEERING & SURVEYING

CMH | 12-18-95