Midtown 5th Add.
Drainage

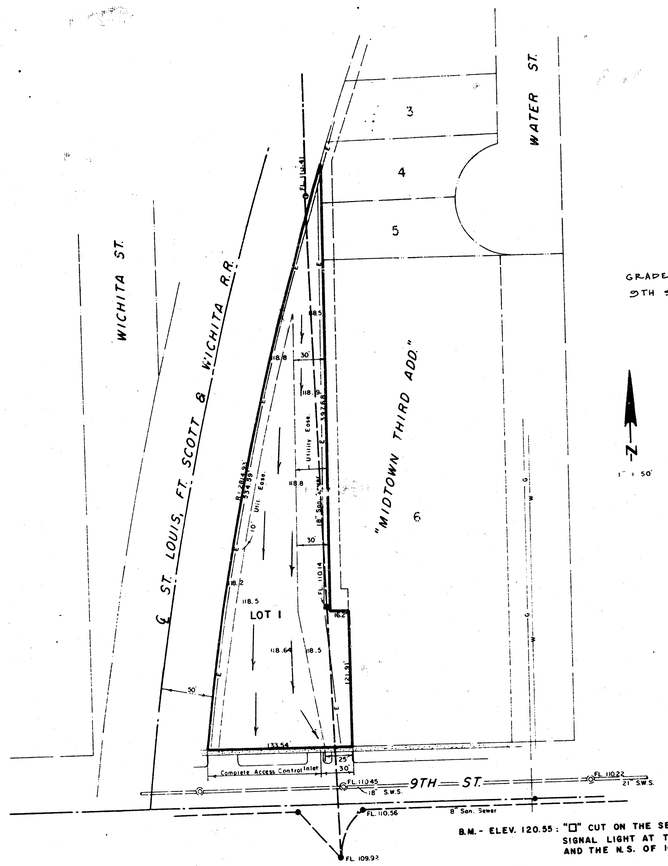

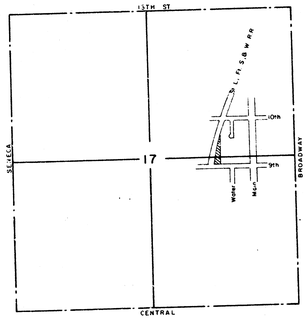

VICINITY MAP
1" = 1000'

GRADE LOT TO DRAIN TO 9TH ST AS SHOWN BY ARROWS.

N
1" = 50'

GRADE PLAN

SKETCH PLAT

MIDTOWN FIFTH ADDITION

WICHITA, SEDGWICK COUNTY, KANSAS

PREVIOUSLY SUBMITTED AS LOT 7, MIDTOWN THIRD ADDITION, MARCH 1985.

FOR: CITY OF WICHITA

PREPARED BY:
LOWELL D. HIGH, L.S.
1542 S. ST. FRANCIS
WICHITA, KS 67211

B.M. - ELEV. 120.55 : "□" CUT ON THE SE COR. OF CONC. R.R. SIGNAL LIGHT AT THE E.S. OF R.R. R/W AND THE N.S. OF 10TH ST.

TOPO MADE AUGUST, 1980.